


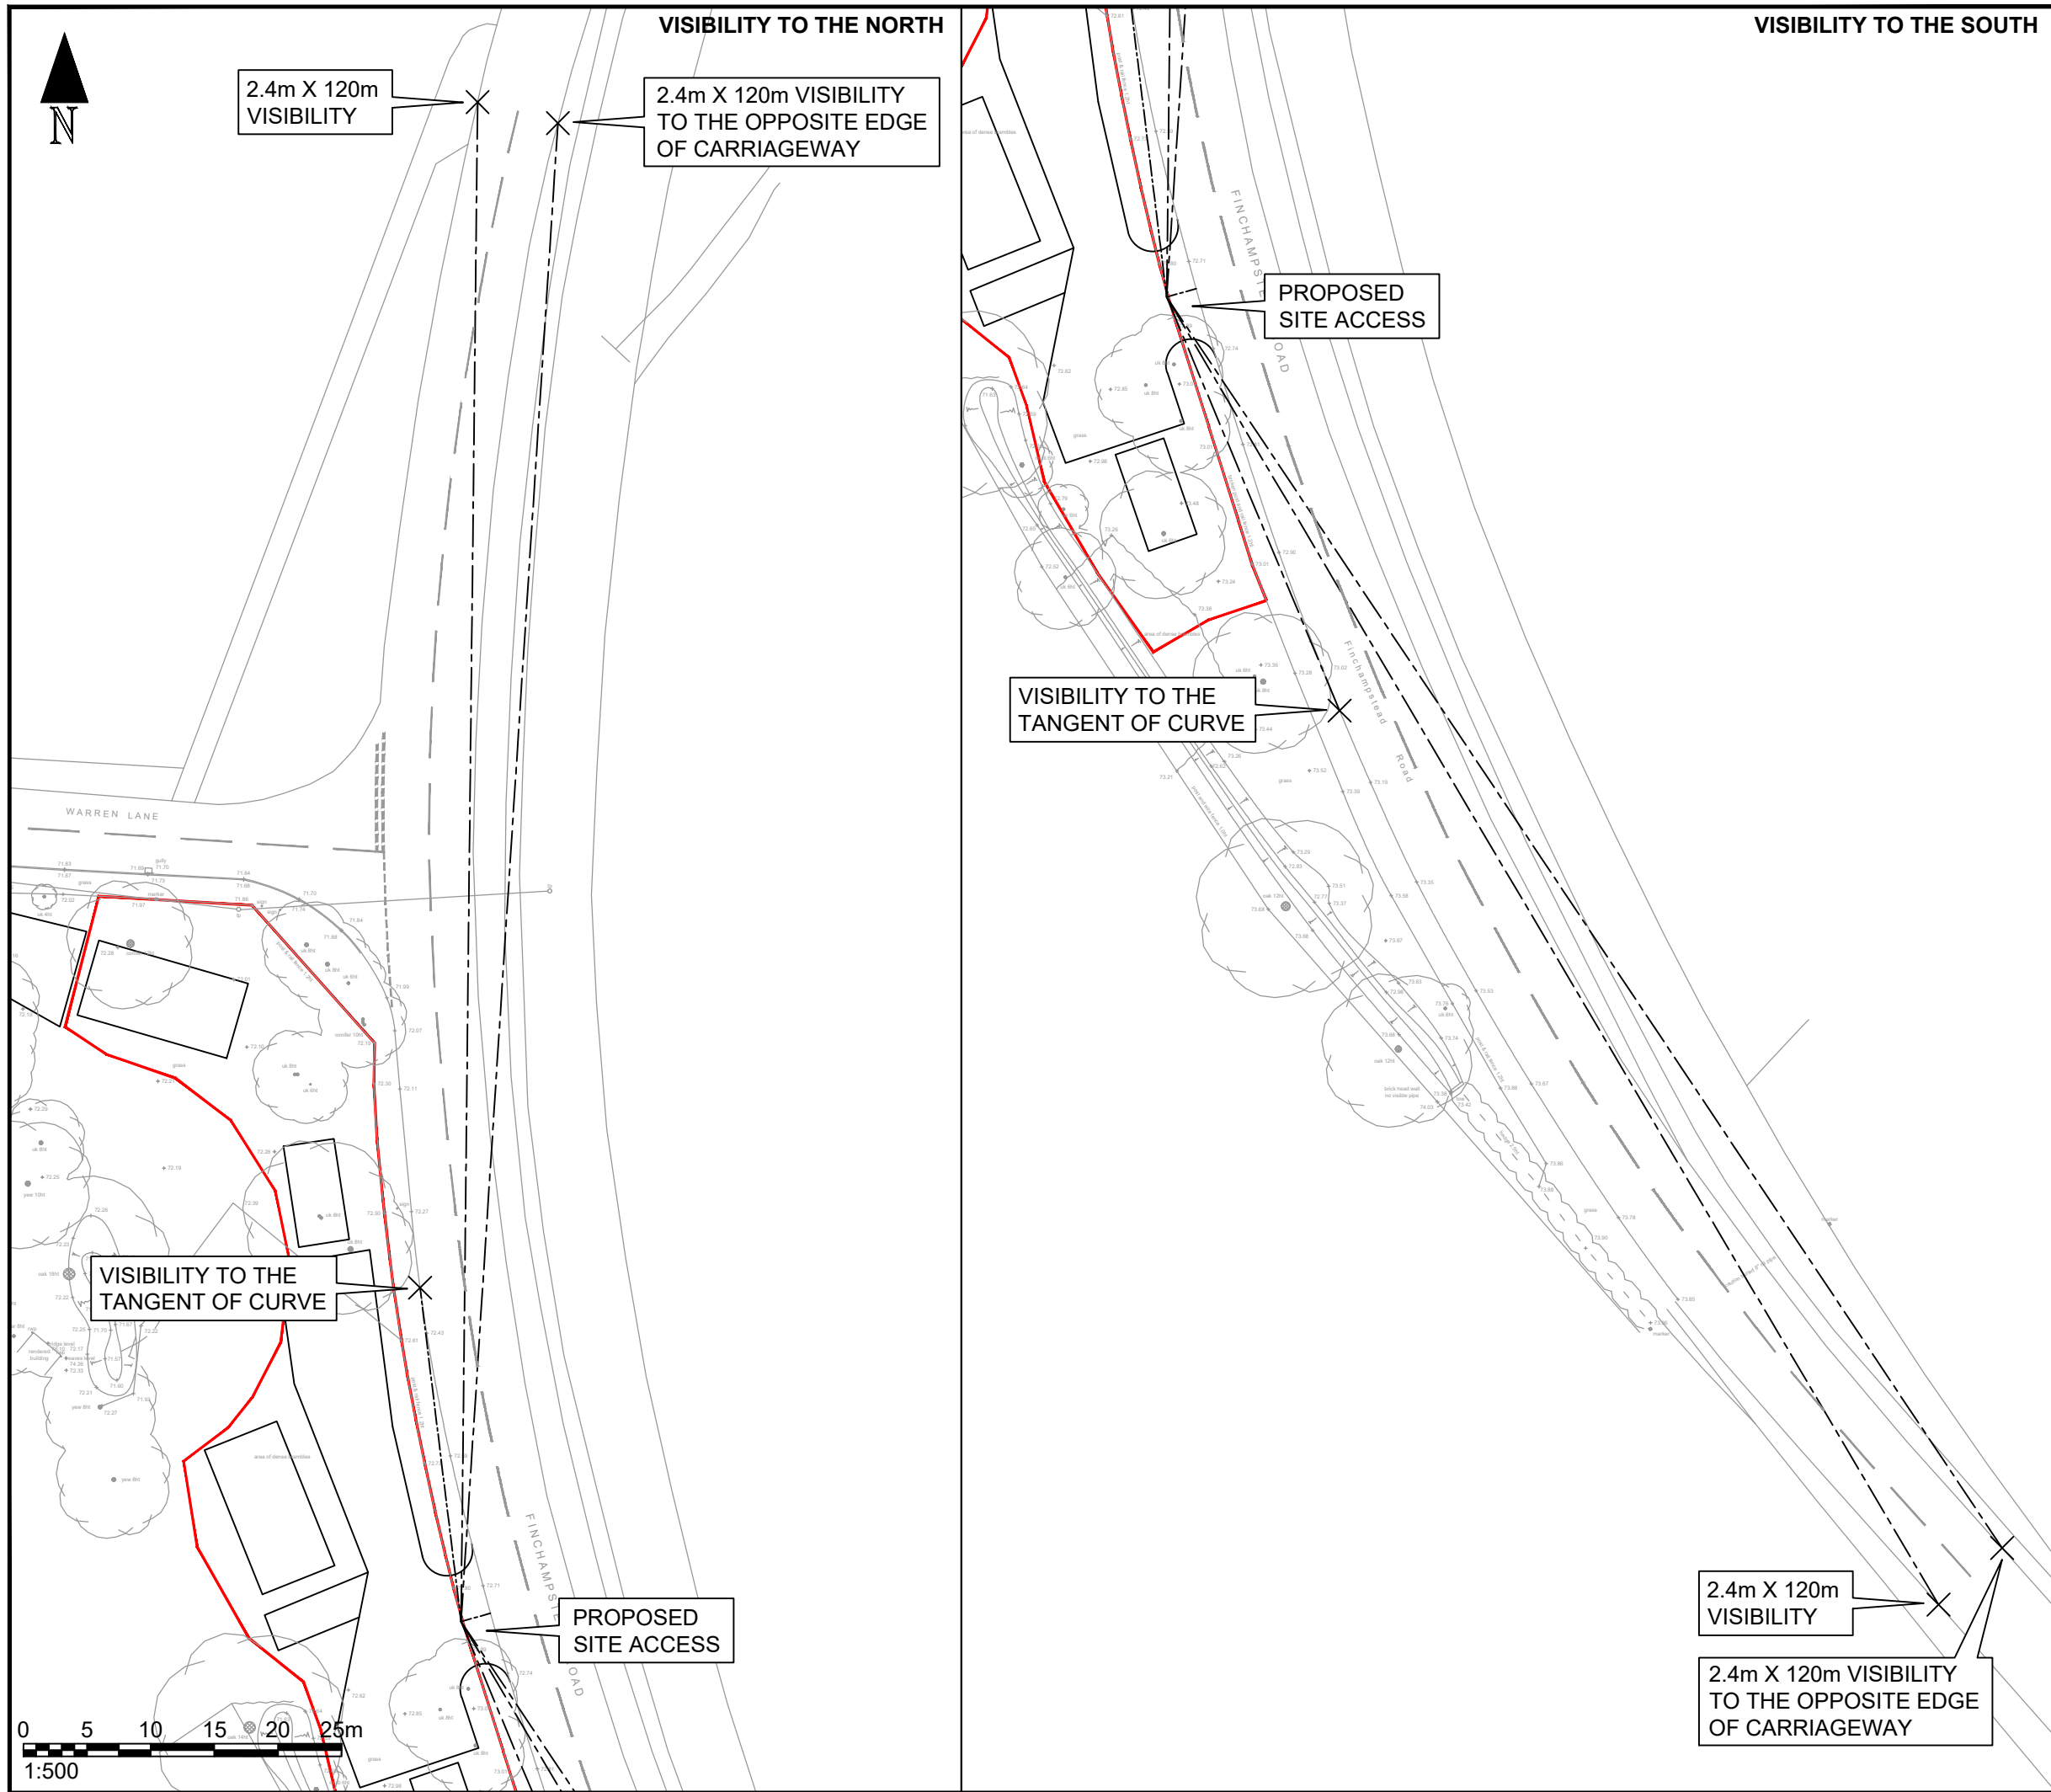

NOTES :

1. Do not scale from this drawing.
2. This drawing to be read & printed in colour.
3. This drawing is for illustrative purposes only, and not for construction.

...	...	...	...	...
REV	DETAILS	DRAWN	CHECKED	DATE
Client				
ET Planning				
Project				
Land East of Warren Lodge				
Drawing Title				
Southern Site Access Visibility				
Scale		1:500		Size
				A3
Drawn By	Checked By	Date		
DW	LS	01.10.2024		
				
Stunt Consulting Ltd, 'Front Offices', Perchance, Ryehurst Lane, Binfield, Berkshire, RG42 5QY				
Tel.: 01344 306294 Email: info@stuntconsulting.co.uk				
Project Ref	Drawing No		Rev	
B22007	001			