




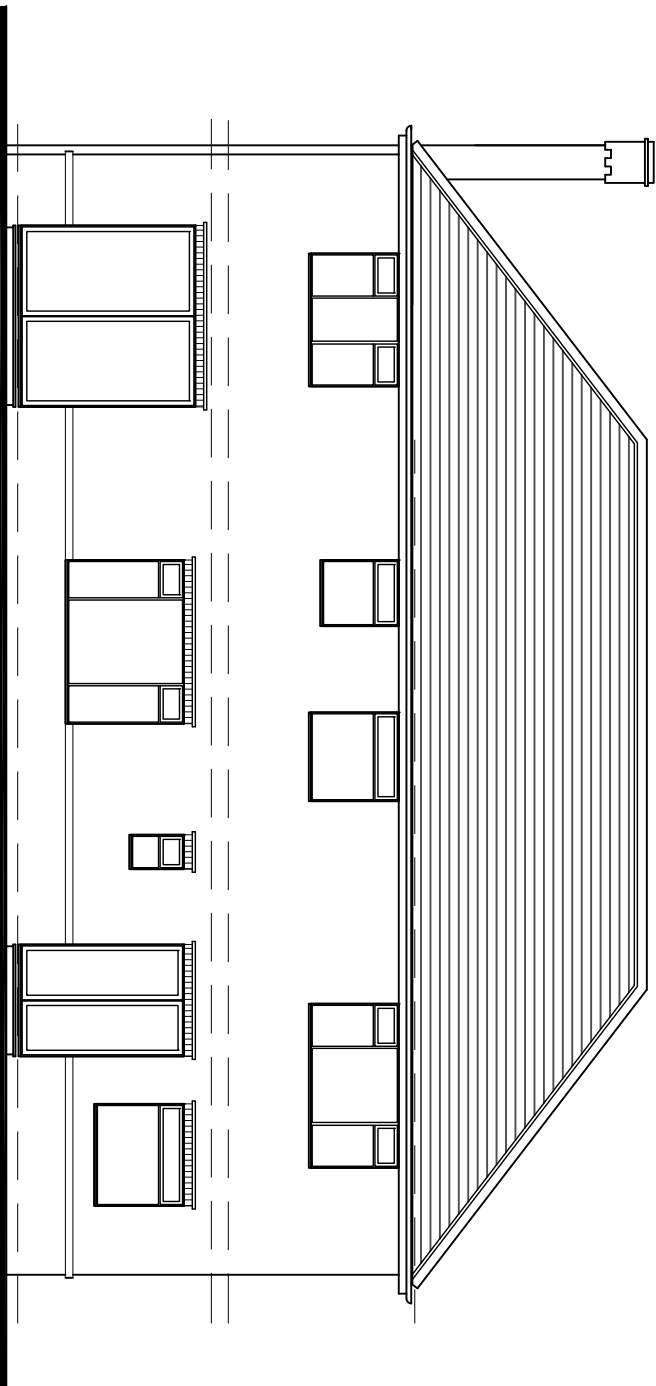


Rear Elevation

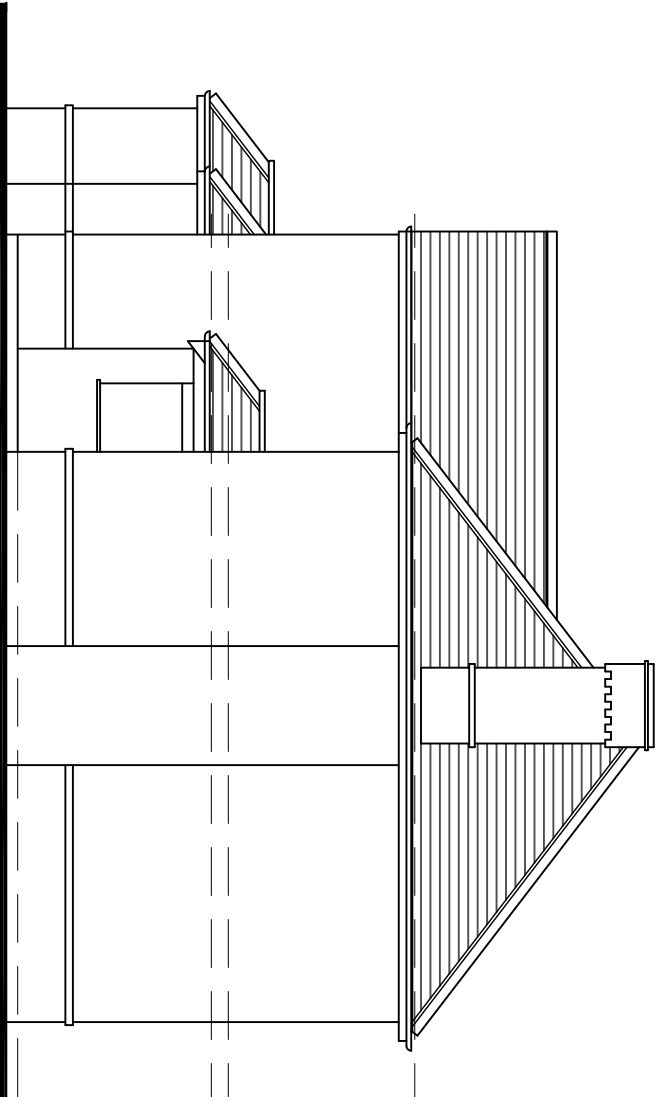

Side Elevation

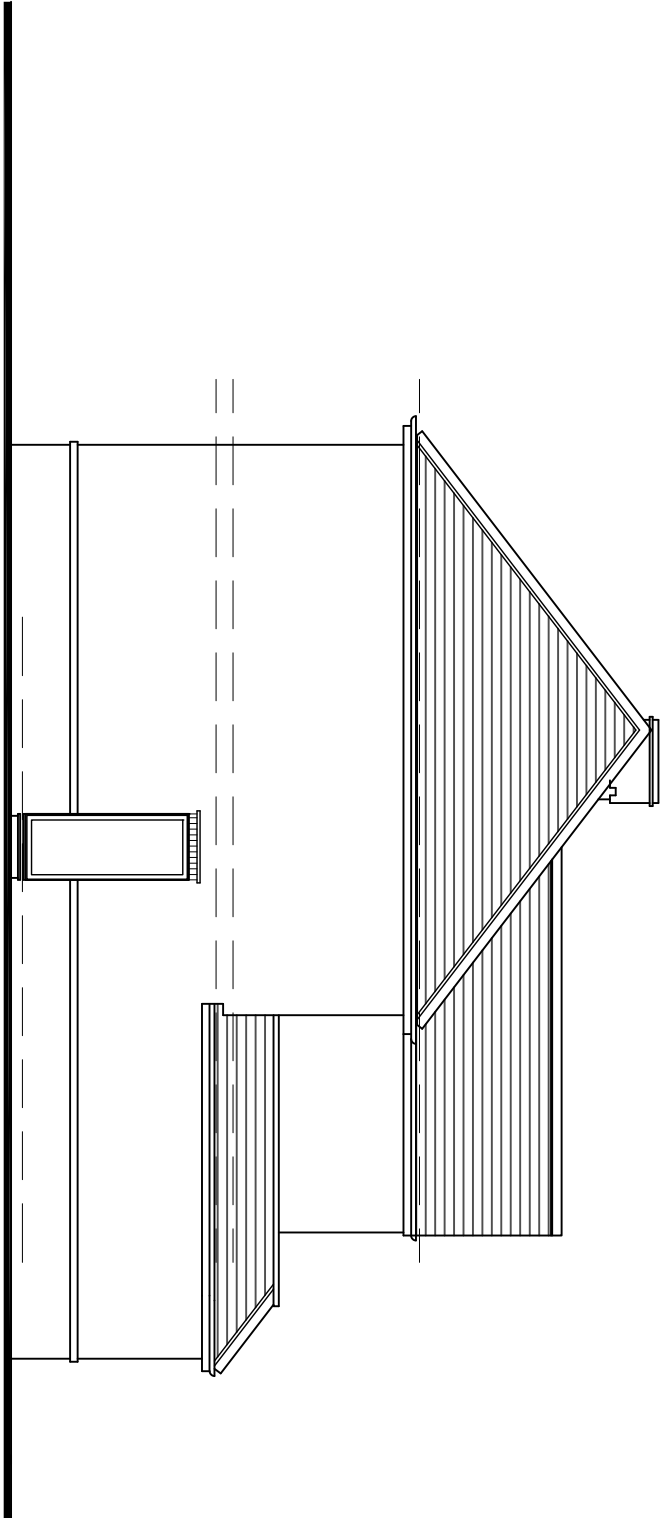

Side Elevation

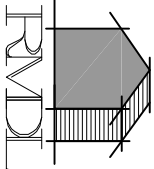

RAMMURTI DESIGN LTD
ARCHITECTURAL & PLANNING SERVICES
268 TILGHURST ROAD, READING RG30 2NE
TEL/FAX:01189510628 MOB:07798883574



Proposed Single Storey Rear Extension with internal alterations
at 24 Maiden Erlegh Drive, Earley RG6 7AP
for Mr M and Mrs M Warner-Smith

EXISTING ELEVATIONS

Scale: 1/100
Date: Feb 2026

MED24:005 Rev -