




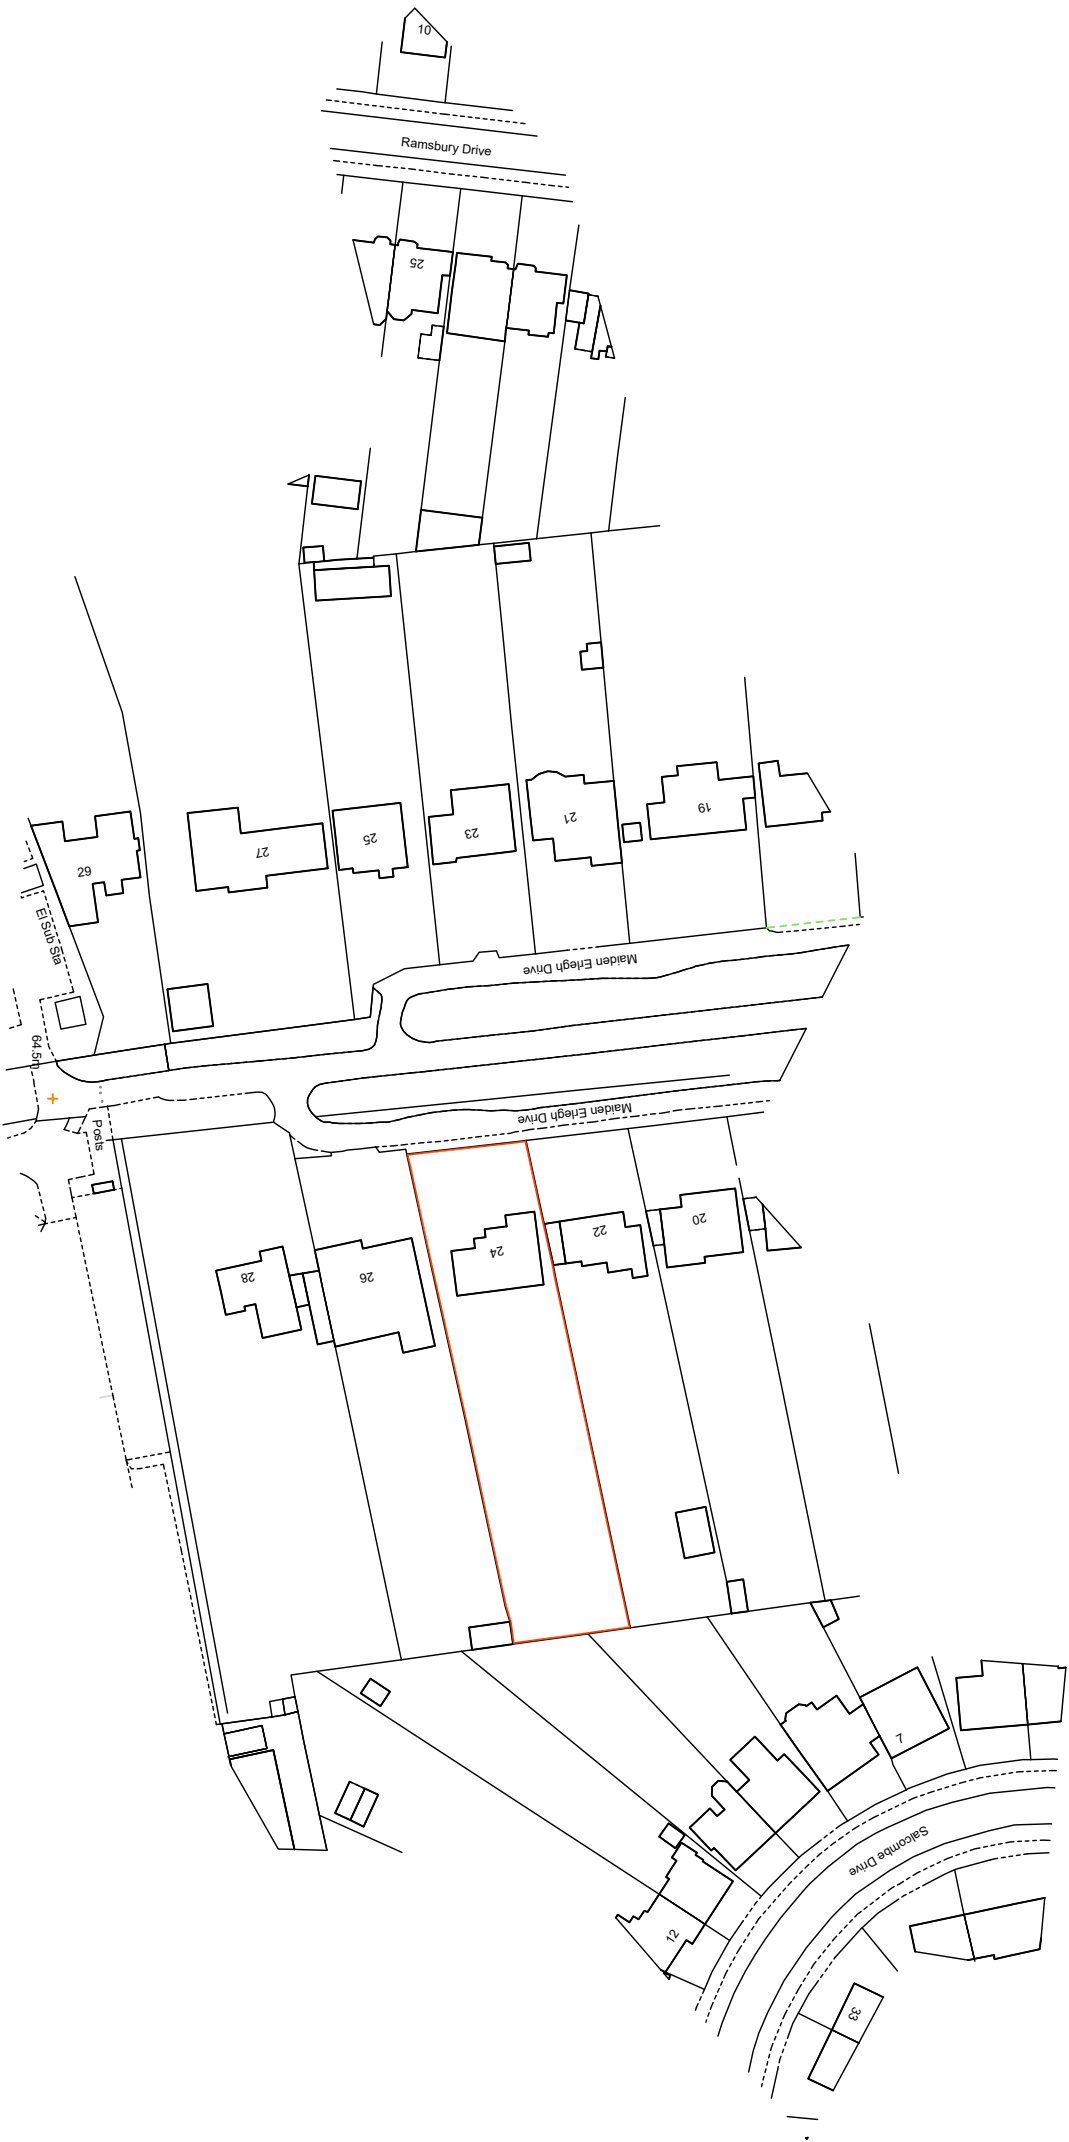

LOCATION PLAN 1:1250

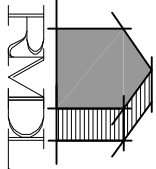

RAMMURTI DESIGN LTD  
ARCHITECTURAL & PLANNING SERVICES  
268 TILGHURST ROAD, READING RG30 2NE  
TEL/FAX: 01189510628 MOB: 07798883574

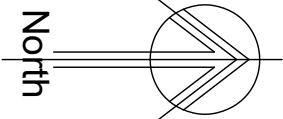

Proposed Single Storey Rear Extension with internal alterations  
at 24 Maiden Erlegh Drive, Earley RG6 7AP  
for Mr M and Mrs M Warner-Smith

SITE LOCATION PLAN

Scale: as shown  
Date: Feb 2026

MED24:002 Rev -