




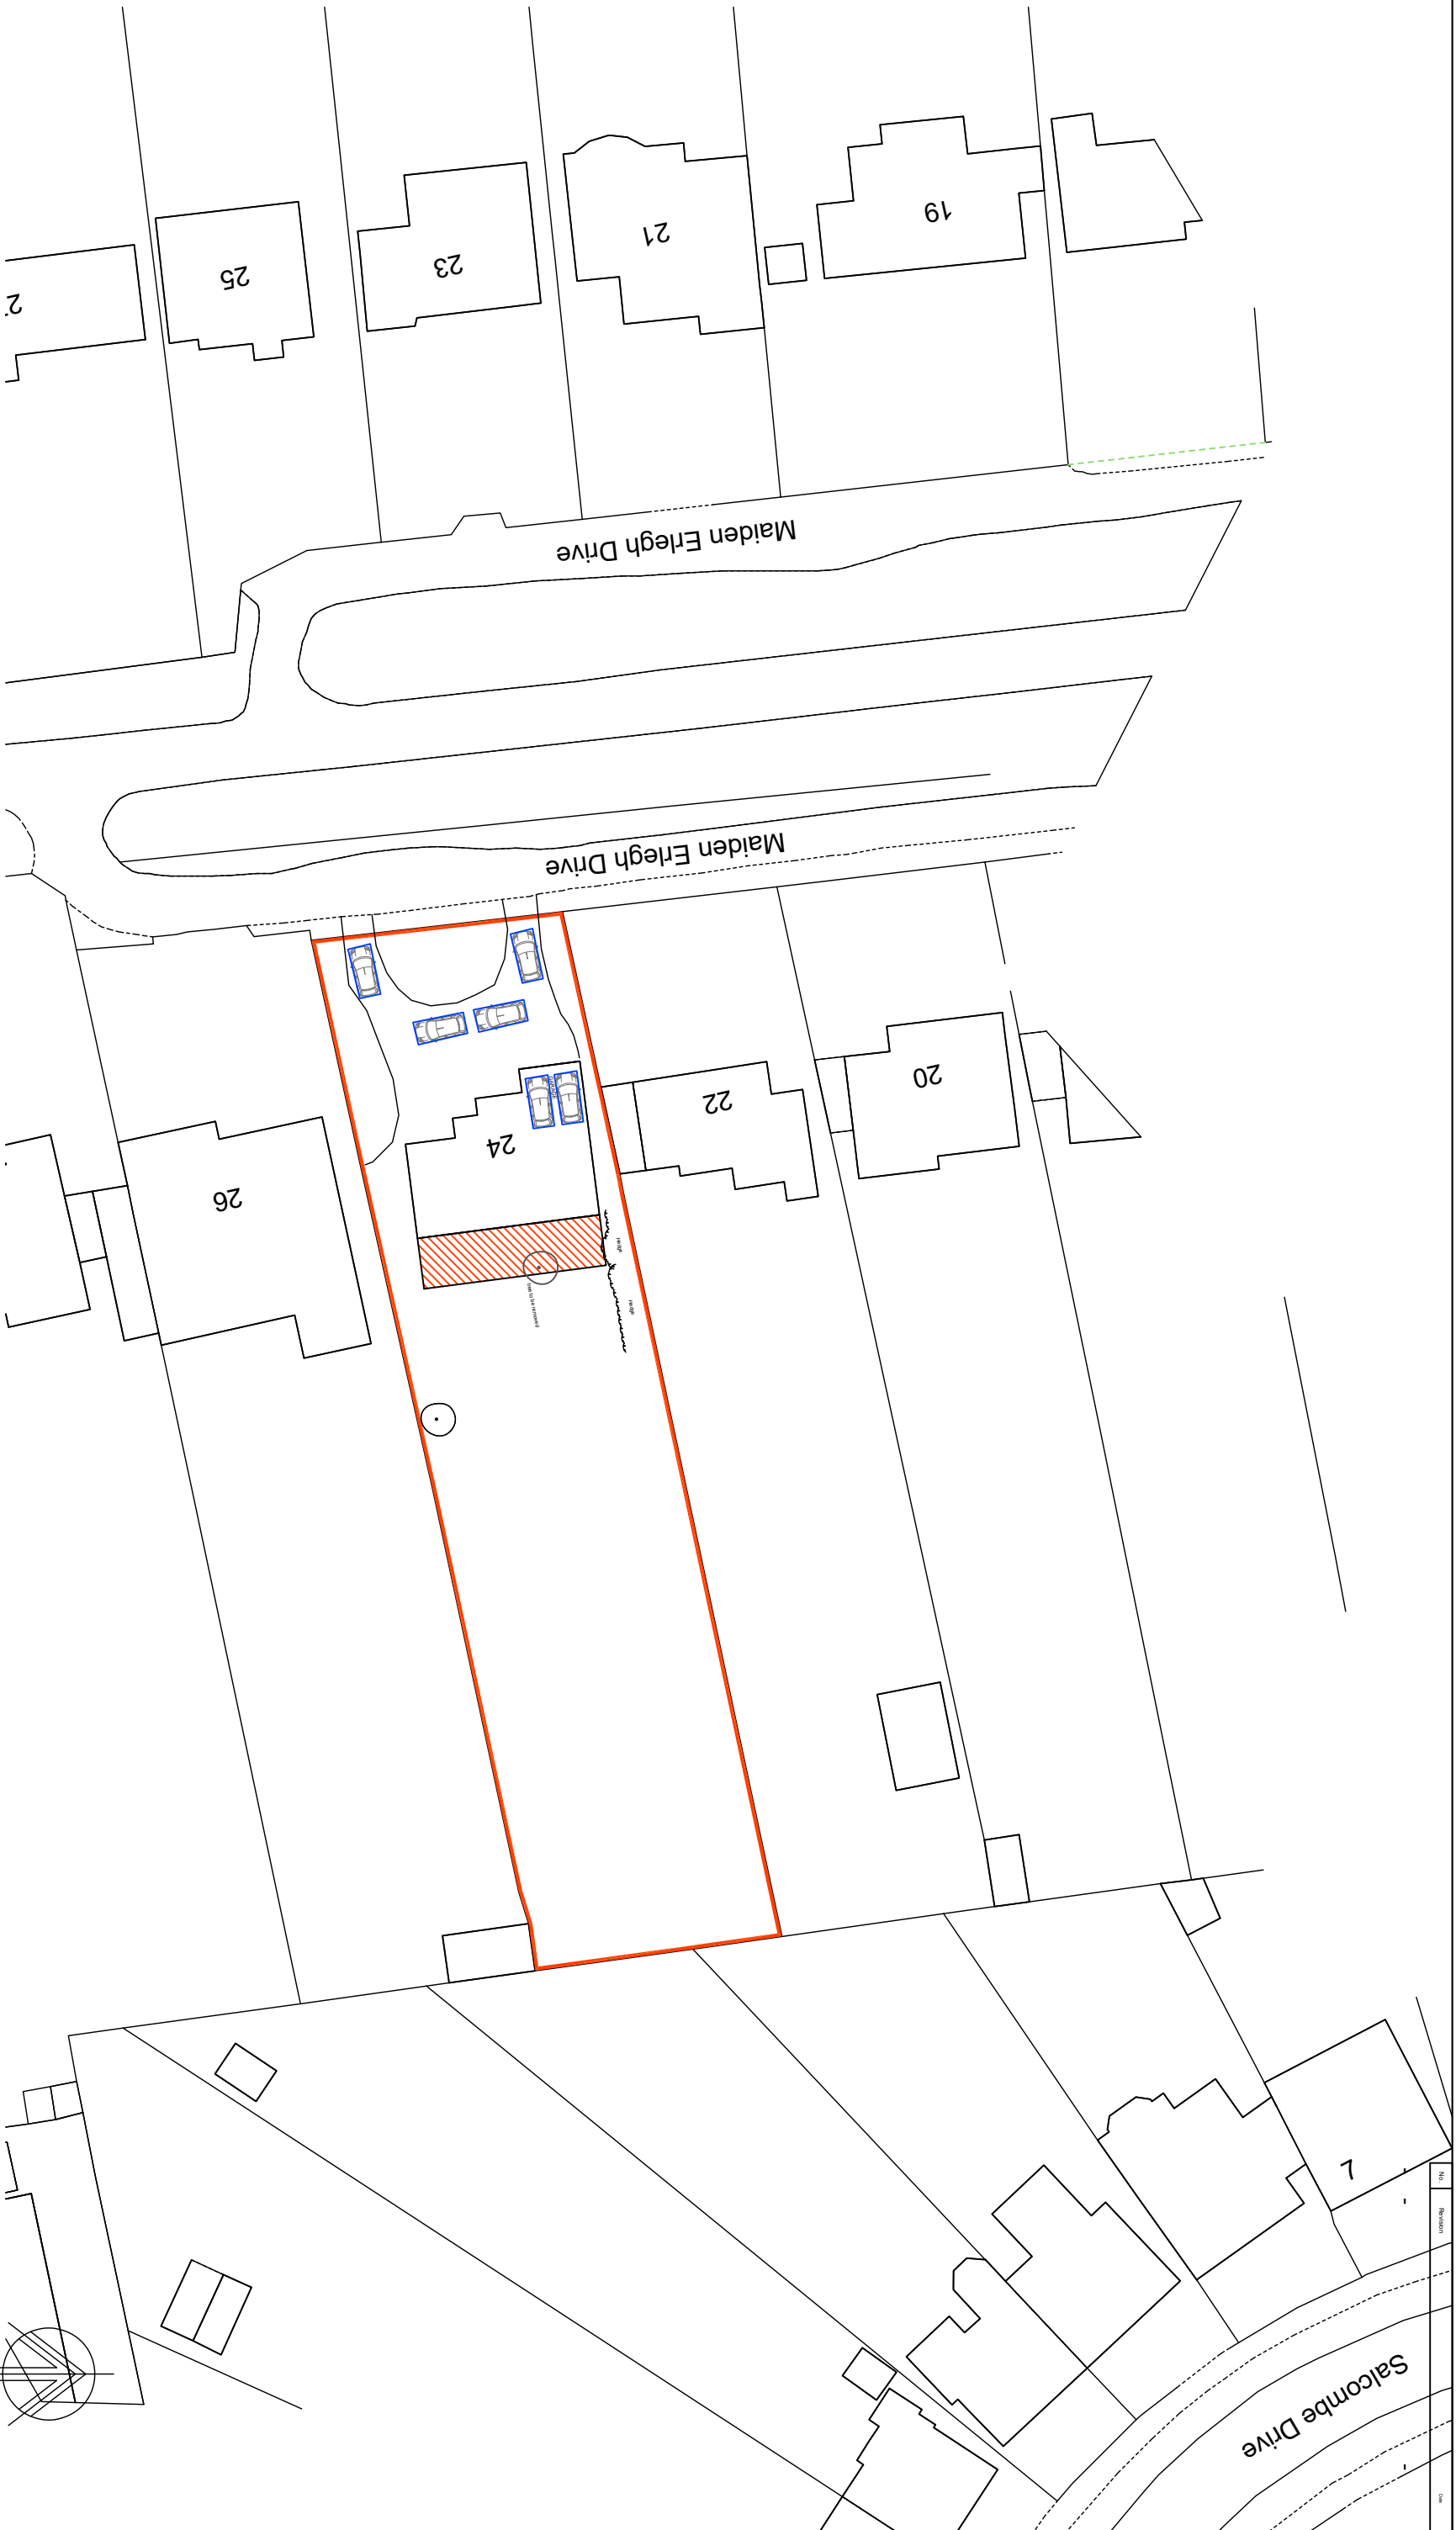

BLOCK PLAN 1:500

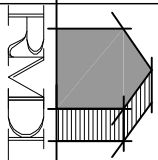

RAMMURTI DESIGN LTD
ARCHITECTURAL & PLANNING SERVICES
268 TILGHURST ROAD, READING RG30 2NE
TEL/FAX: 01189510628 MOB: 0779883574

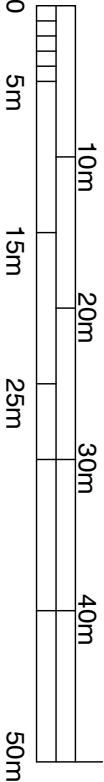

Proposed Single Storey Rear Extension with internal alterations
at 24 Maiden Erlegh Drive, Earley RG6 7AP
for Mr M and Mrs M Warner-Smith

BLOCK PLAN + SHOWING PARKING
Scale: as shown
Date: Feb 2026
MED24:001 Rev -