43286

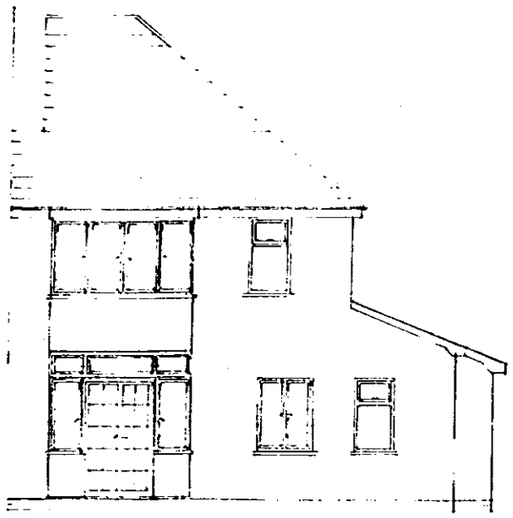

EXISTING REAR ELEVATION

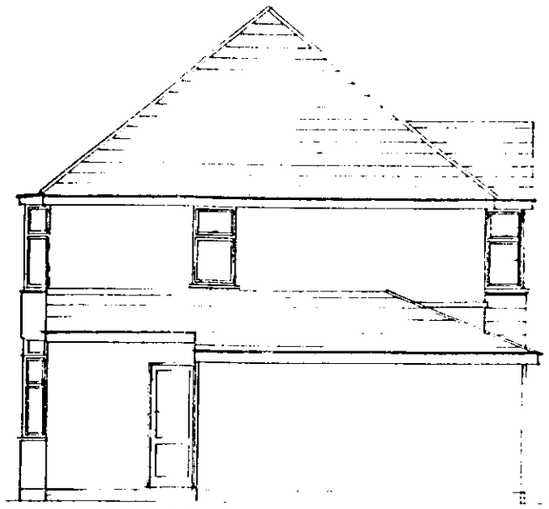

EXISTING SIDE ELEVATION

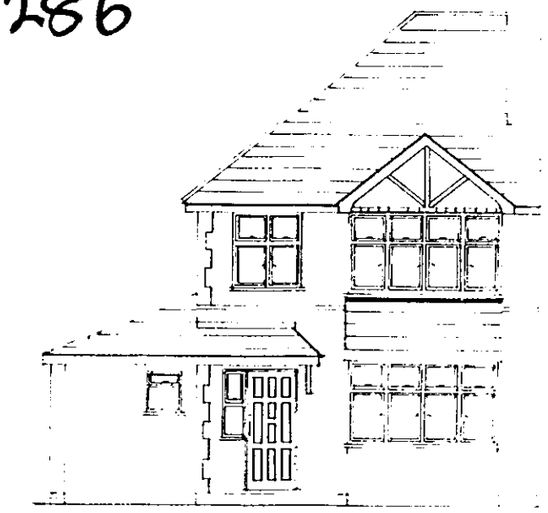

EXISTING FRONT ELEVATION

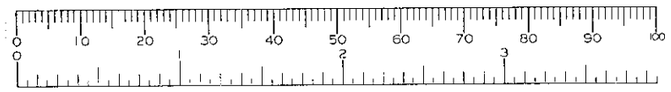

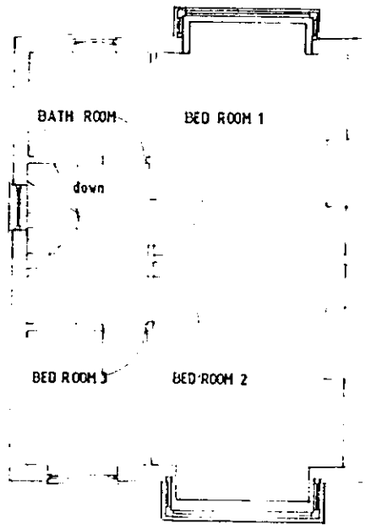

EXISTING FIRST FLOOR PLAN

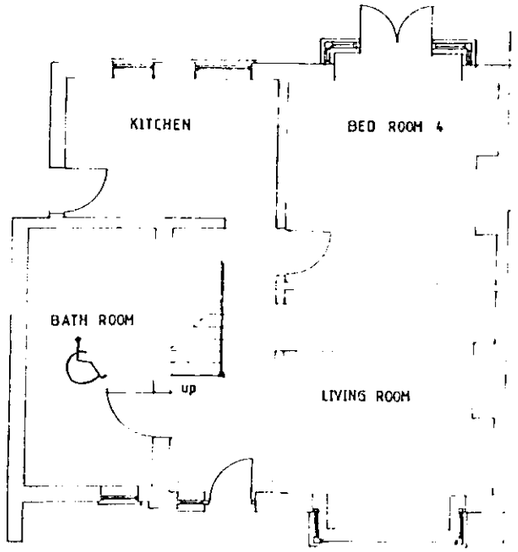

EXISTING GROUND FLOOR PLAN

project	to the Juice Factory
client	Mr. Mrs Sawan
drawn by	[illegible]
drawing no.	735/1
scale	1:50
date	June 1994

43286

24 AUG 1994

11 AUG 1994

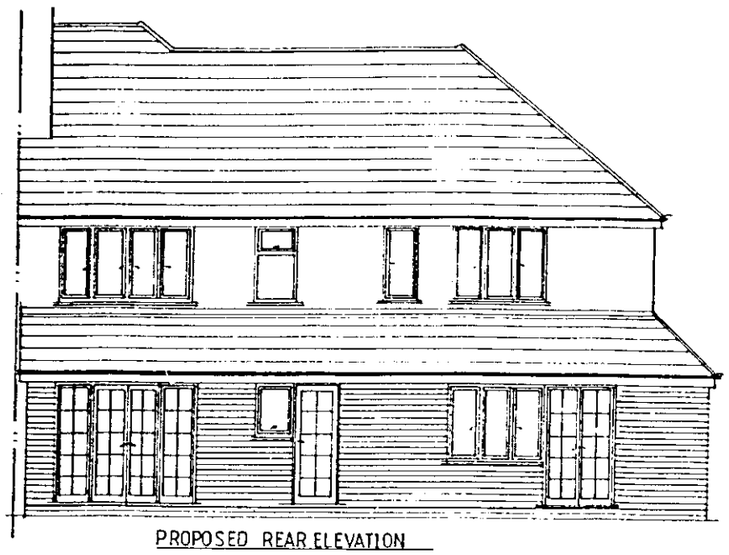

PROPOSED REAR ELEVATION

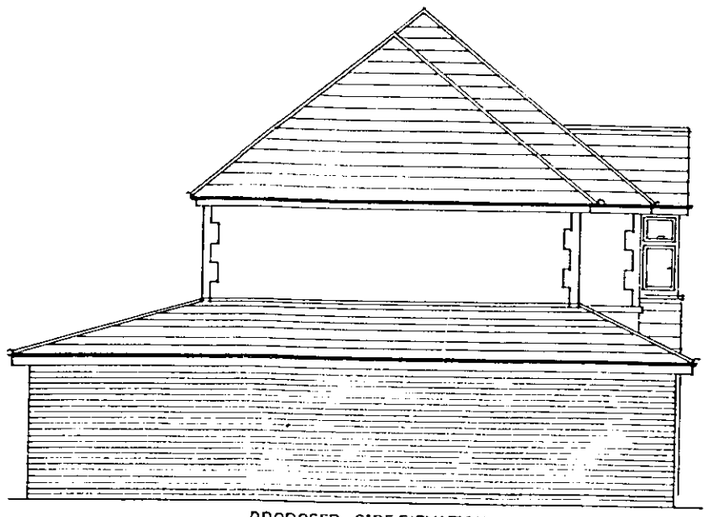

PROPOSED SIDE ELEVATION



PROPOSED FRONT ELEVATION

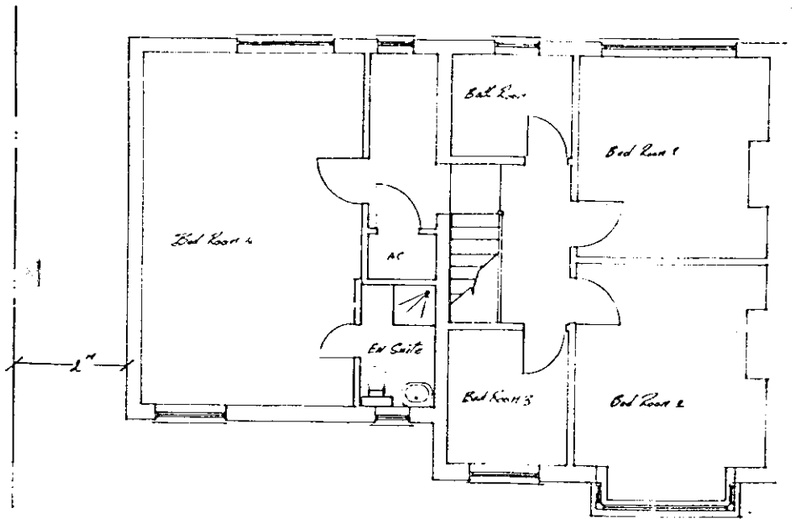

PROPOSED FIRST FLOOR PLAN

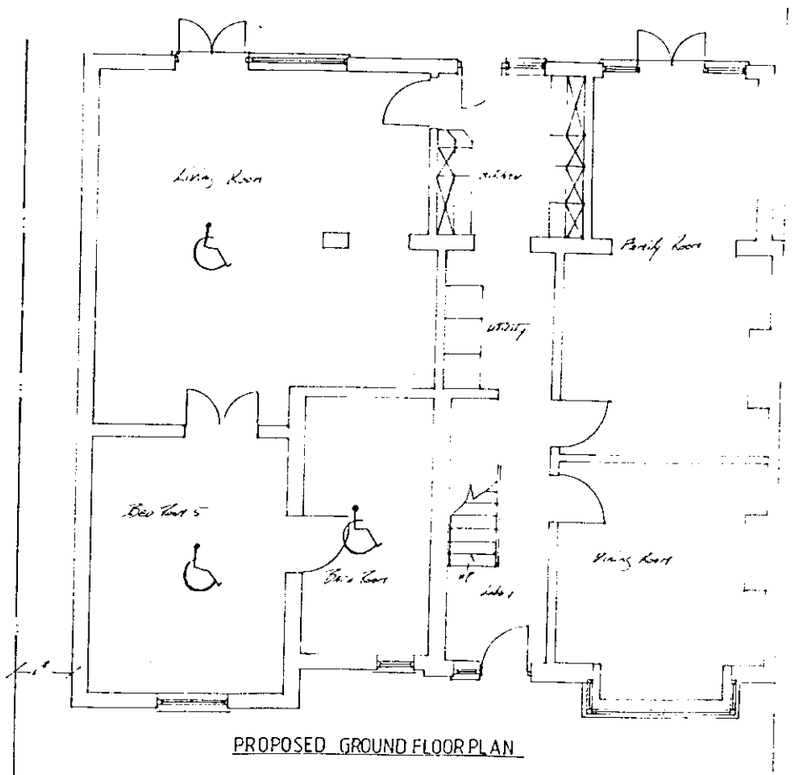

PROPOSED GROUND FLOOR PLAN

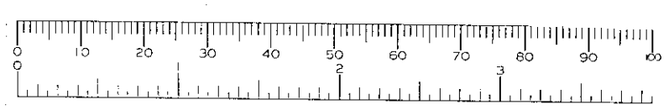

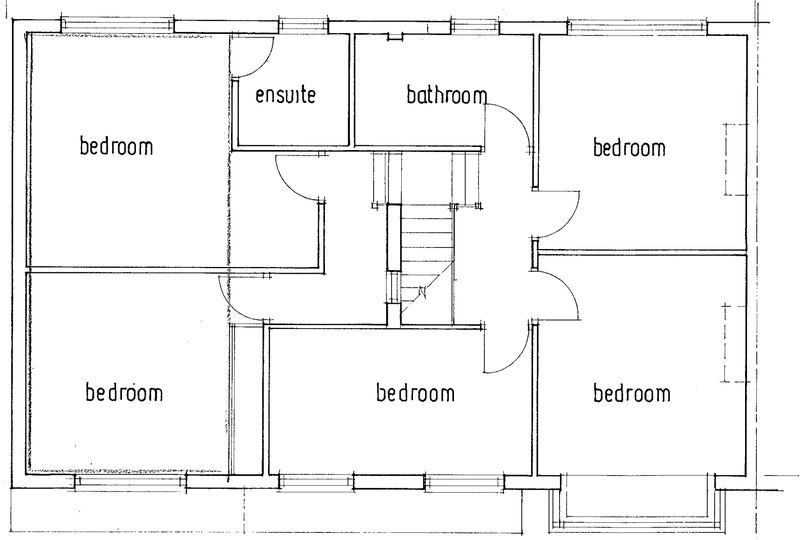

first floor plan



front elevation



rear elevation

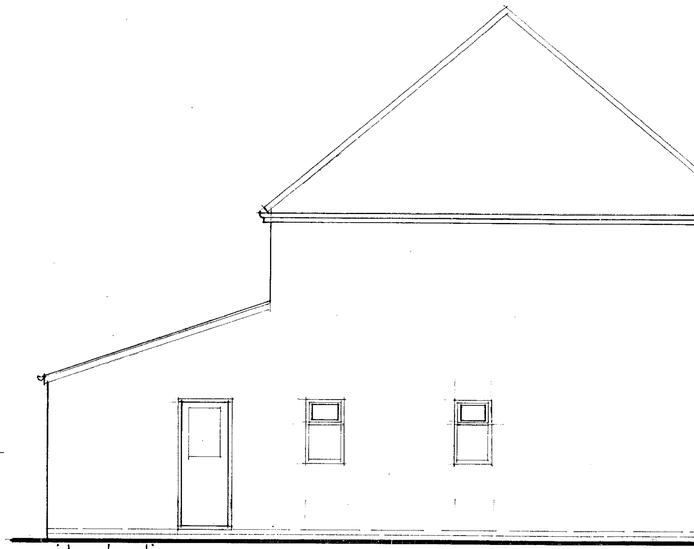

side elevation

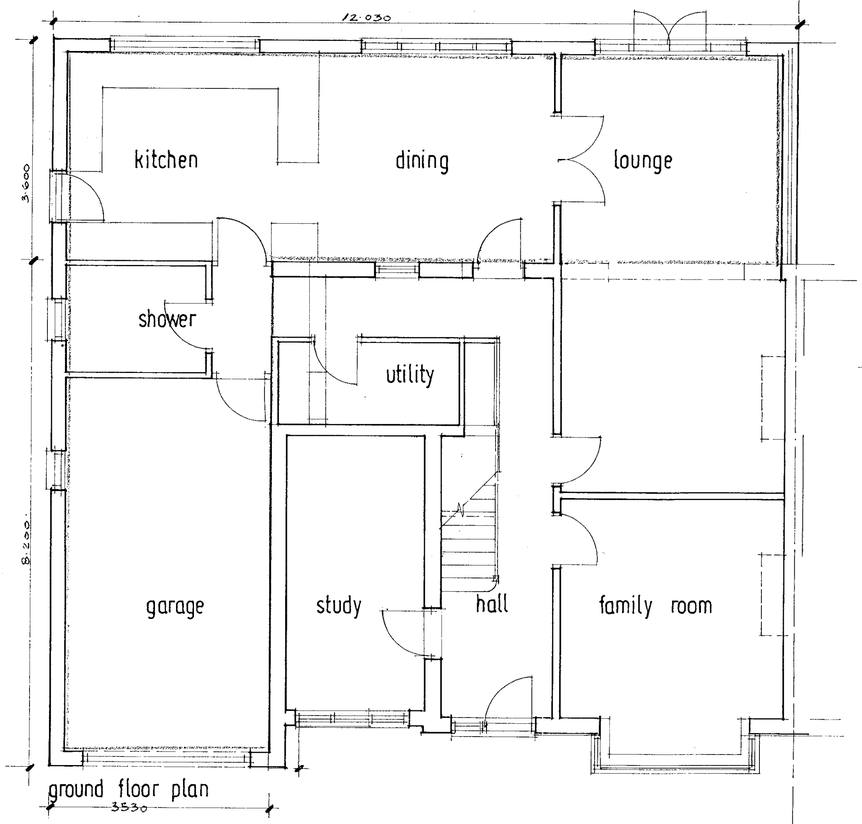

ground floor plan

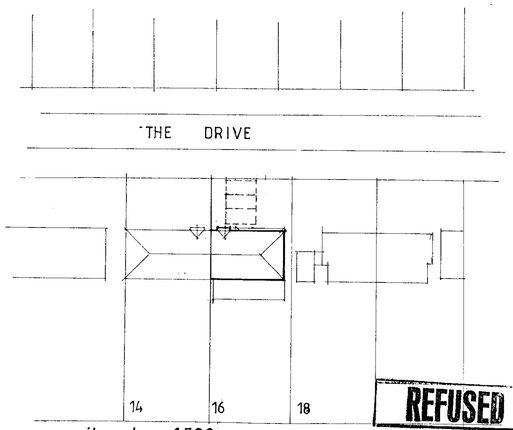

site plan 1:500

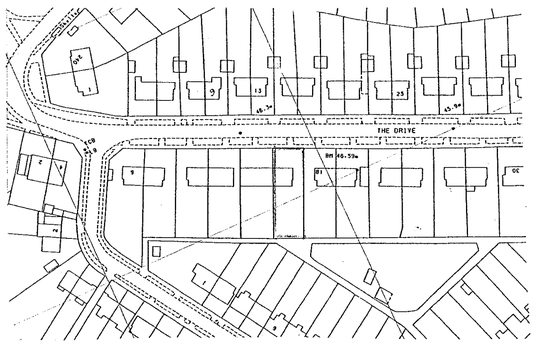

location plan 1:1250

09.JAN.2001 • 3145

C A ASSOCIATES

building design services

18 Cinnamon Close, Earley
Reading, Berkshire RG6 5GP
Tel / fax: 0118 9869 330

client: Mr.Mrs. Akhtar, 16 Baker Street. Reading

drawn: cg

date: jan 2001

job: Proposed two storey side and single storey rear extensions at, 16 The Drive Earley

scale: 1:50 rev:

no CA01:397