N

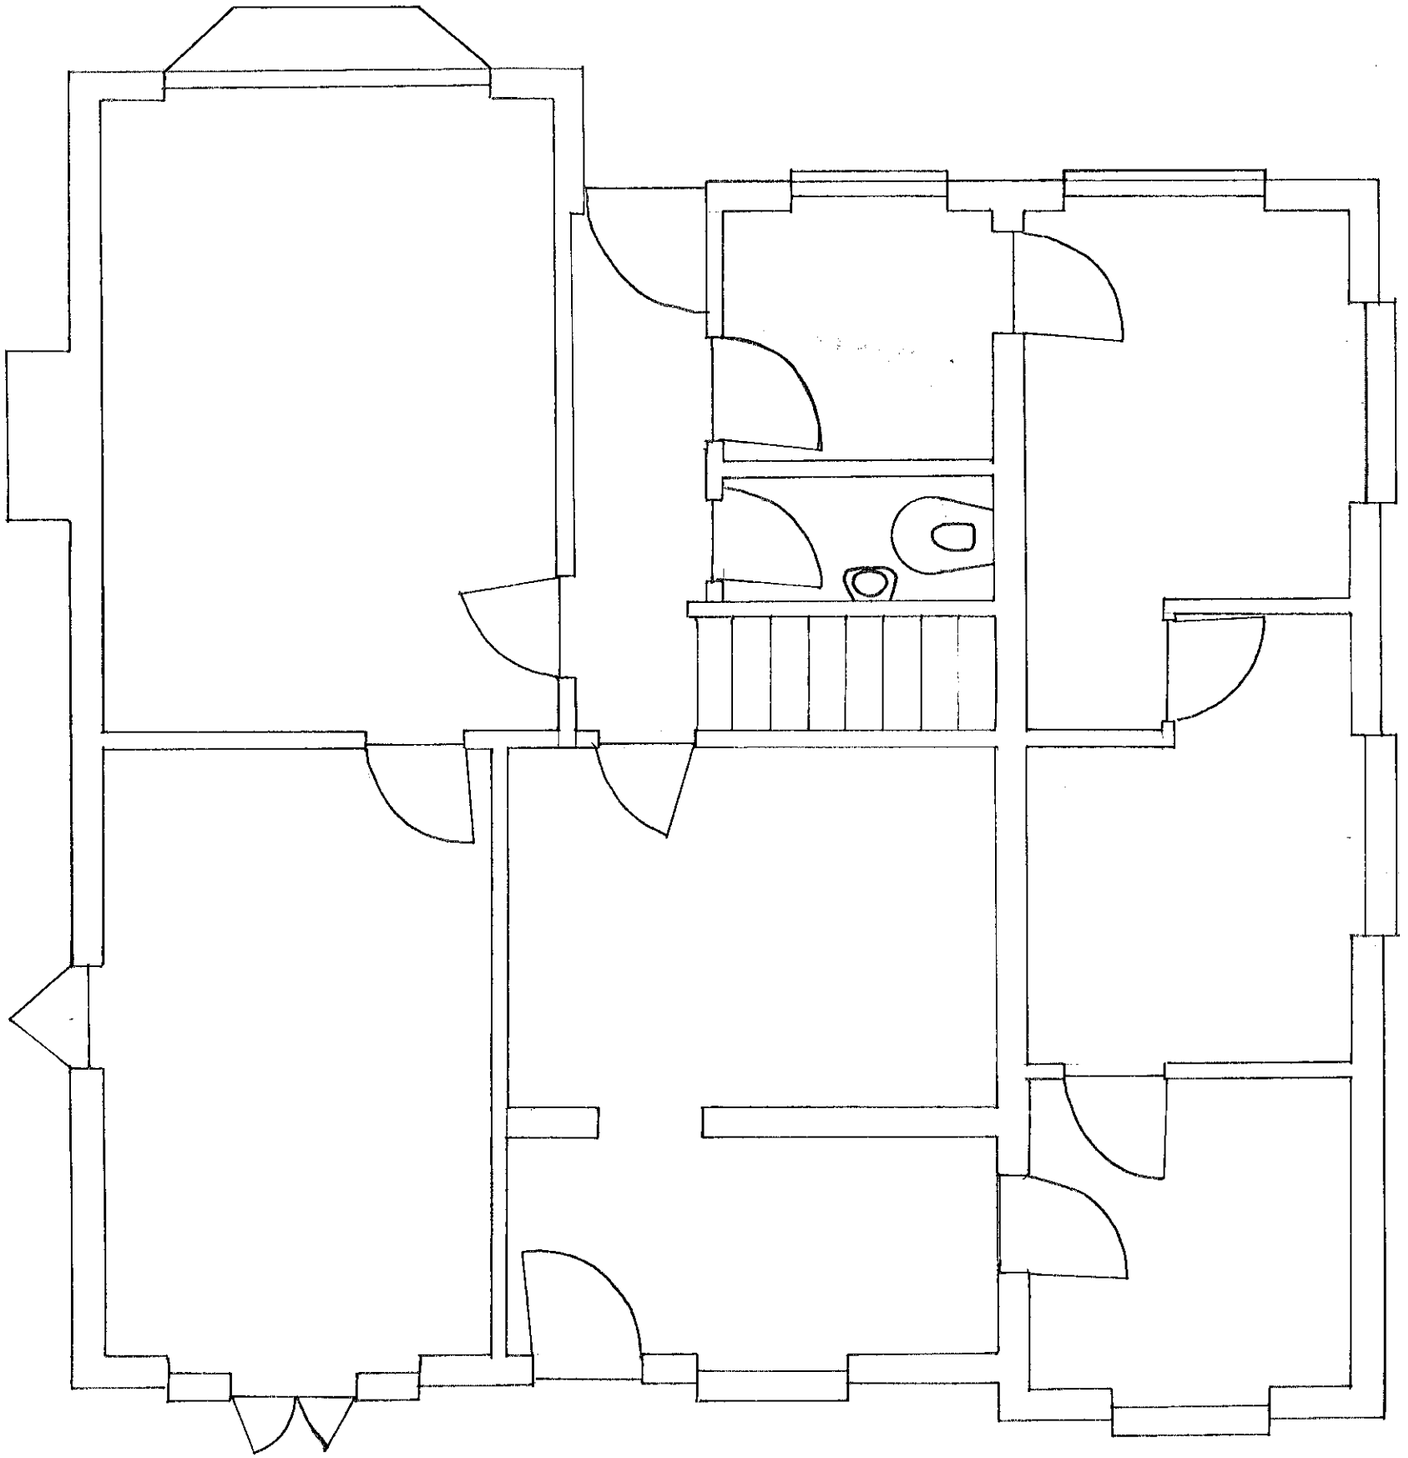

10.JAN.2001* 3146

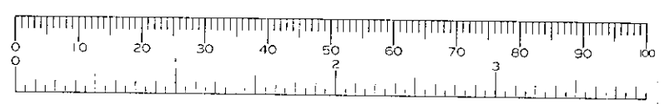

14 THE GREEN : PROPOSED ALTERATIONS

GROUND FLOOR

1:50

N

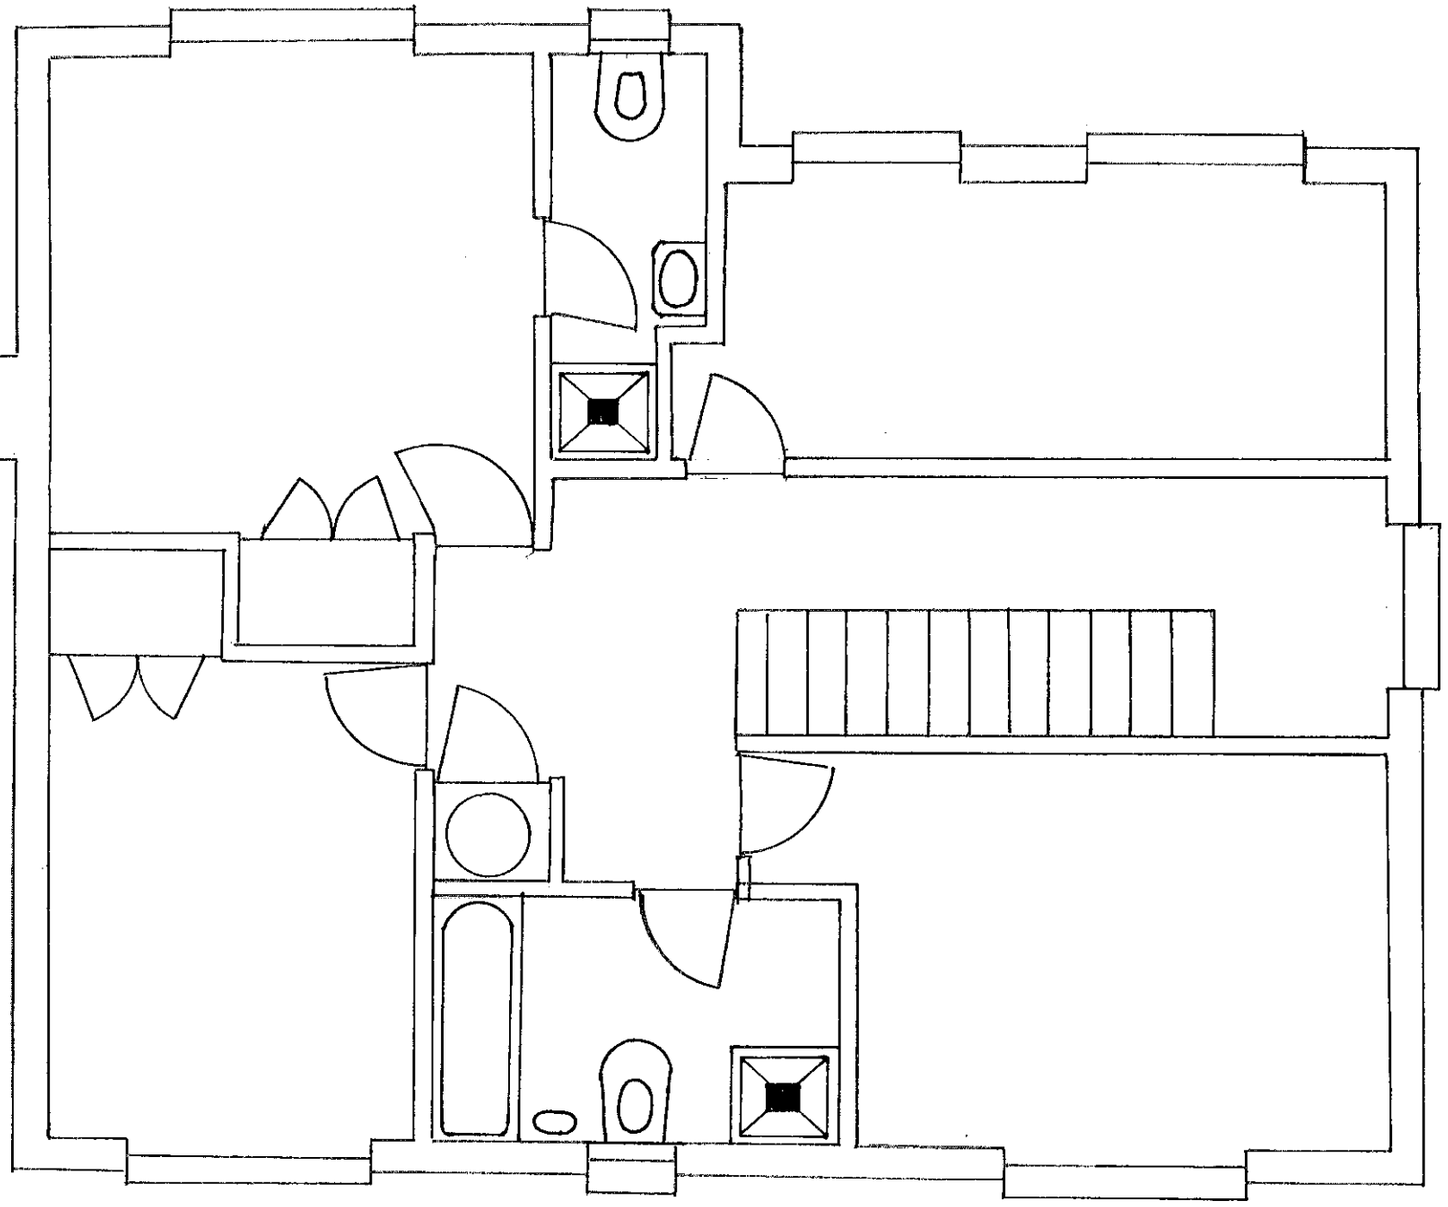

10.JAN.2001* 3146

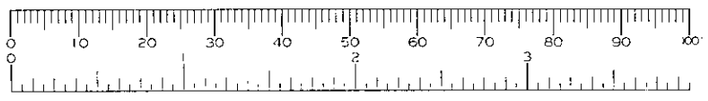

14 THE GREEN : PROPOSED ALTERATIONS

UPPER FLOOR

1:50

BOUNDARY
TO 15 THE GREEN

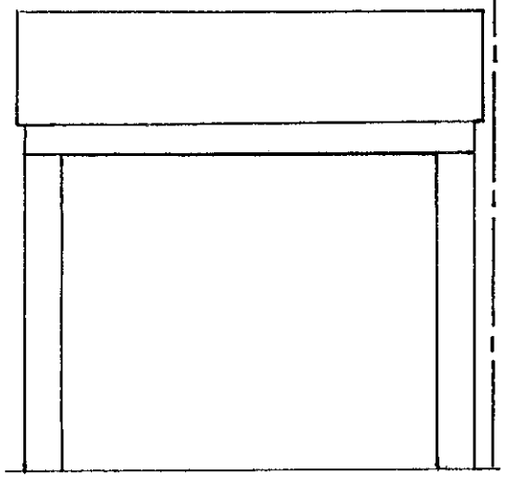

FRONT ELEVATION (SOUTHERLY)

BOUNDARY
TO 31 DIAMOND WAY

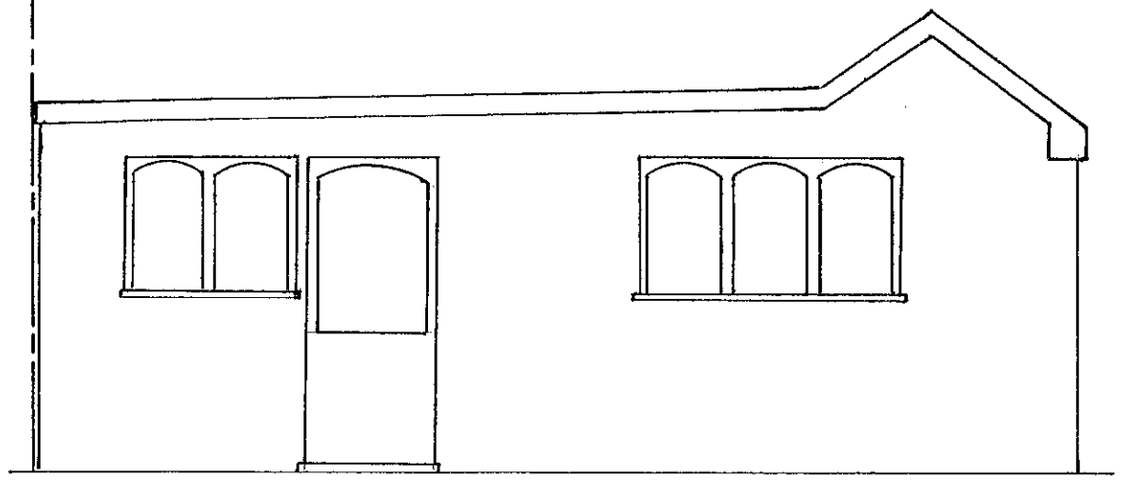

SIDE ELEVATION (WESTERLY)

10.JAN.2001* 3146

BOUNDARY
TO 15 THE GREEN

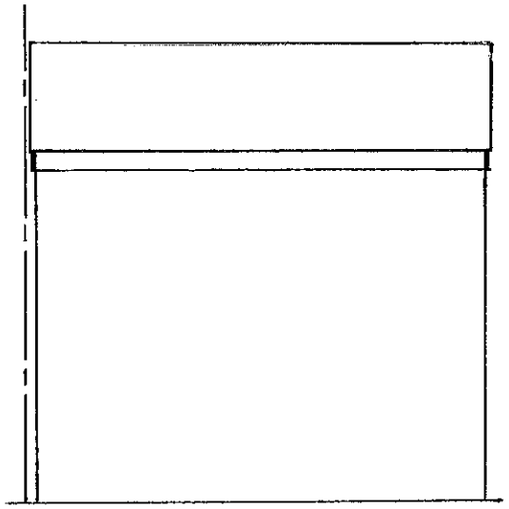

REAR ELEVATION (NORTHERLY)

BOUNDARY
TO 31 DIAMOND WAY

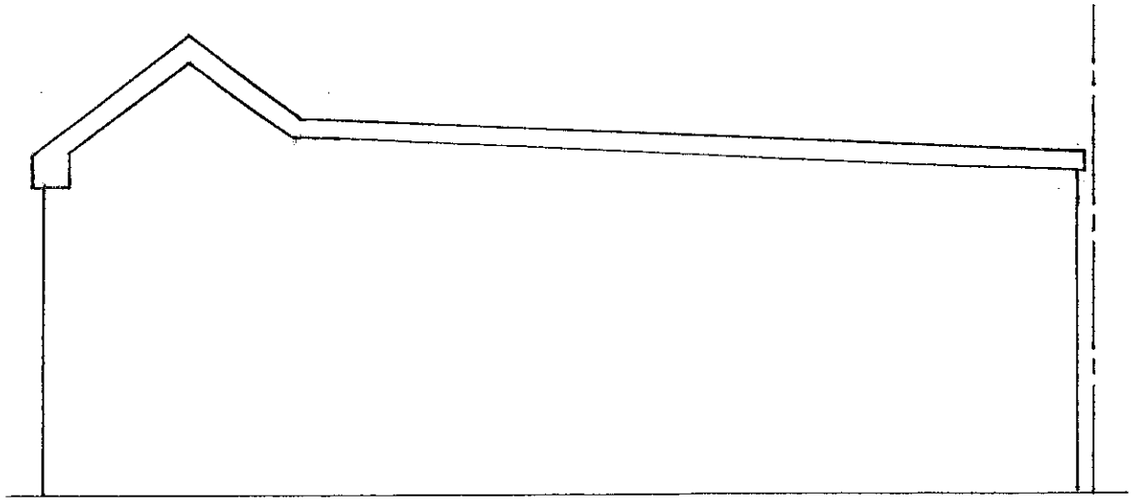

SIDE ELEVATION (EASTERLY)

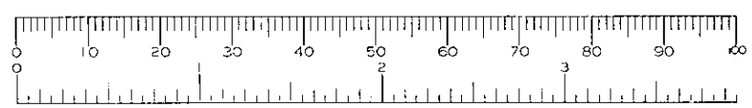

14 THE GREEN : PROPOSED GARAGE

1:50

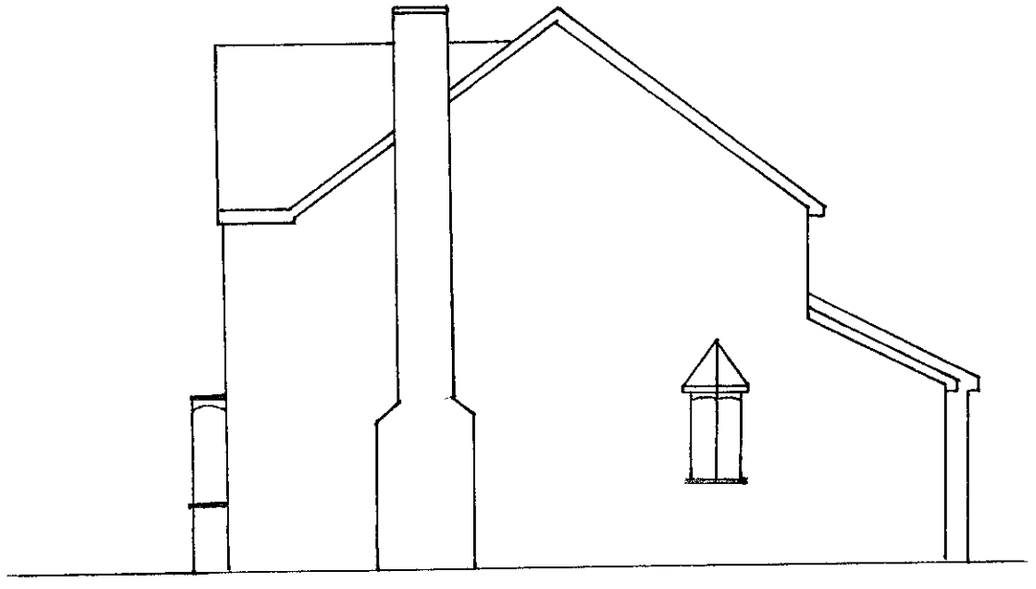

NORTHERLY ELEVATION



FRONT ELEVATION

10.JAN.2001 * 3146

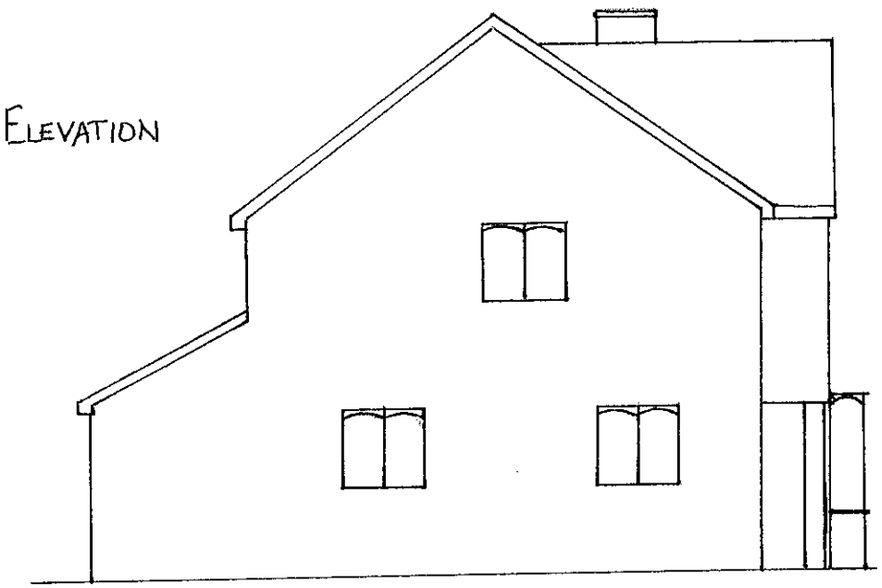

SOUTHERLY ELEVATION

REAR ELEVATION

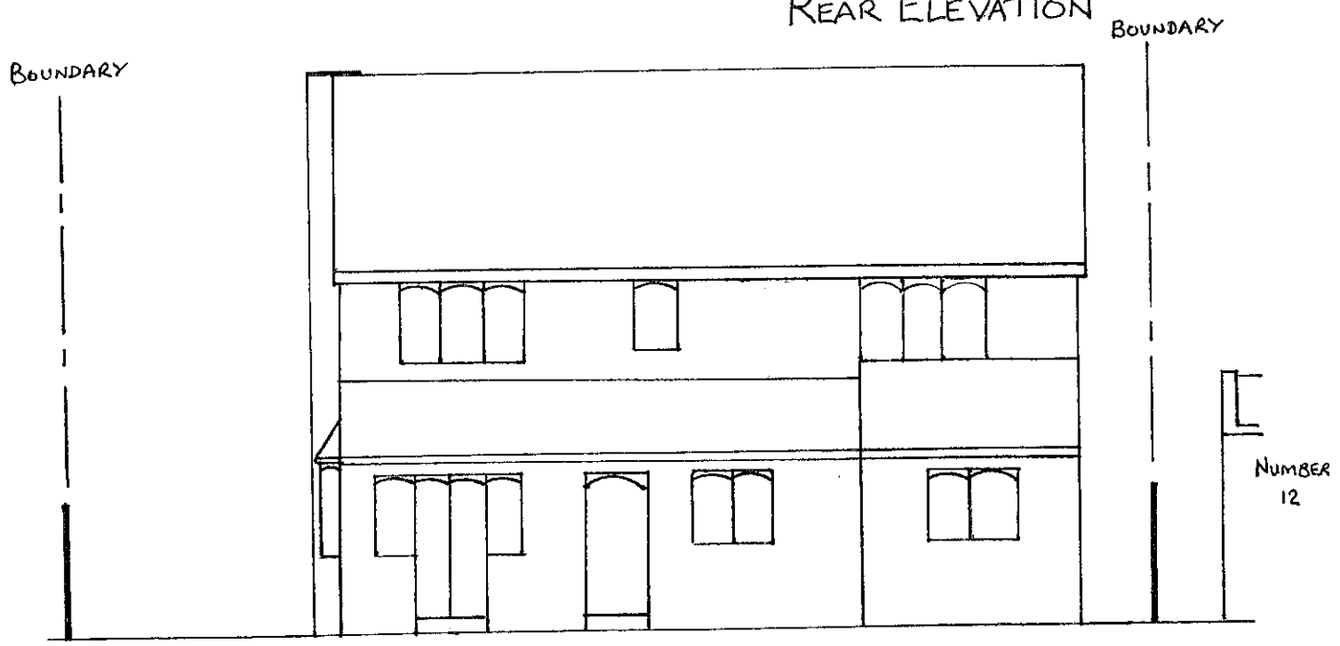

14 THE GREEN : PROPOSED ALTERATIONS

1:100

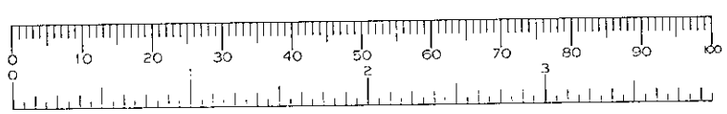

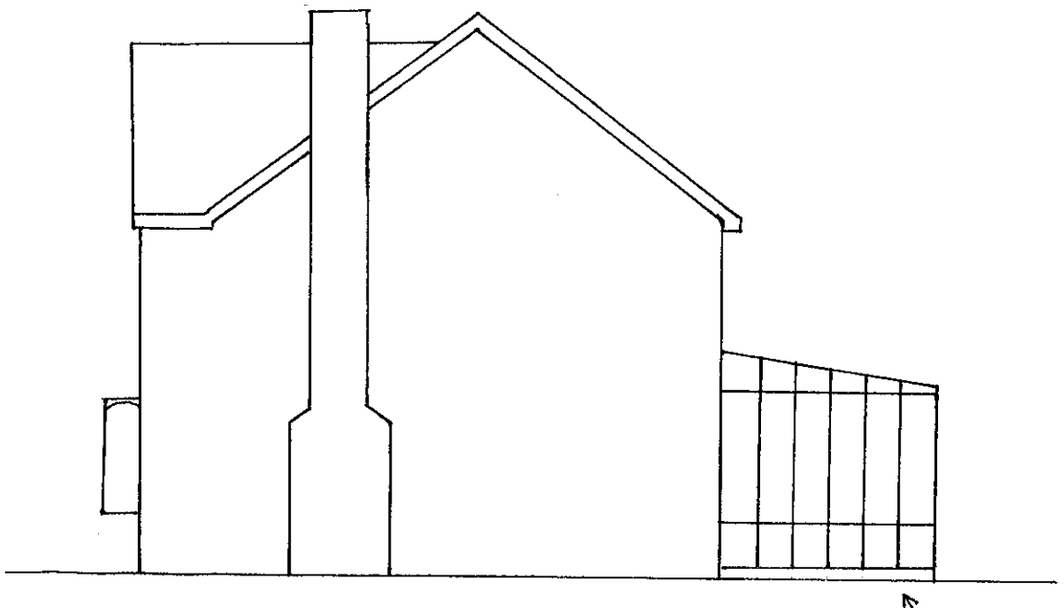

NORTHERLY ELEVATION

EXISTING CONSERVATORY
TO BE REMOVED



FRONT ELEVATION

10.JAN.2001 * 3146

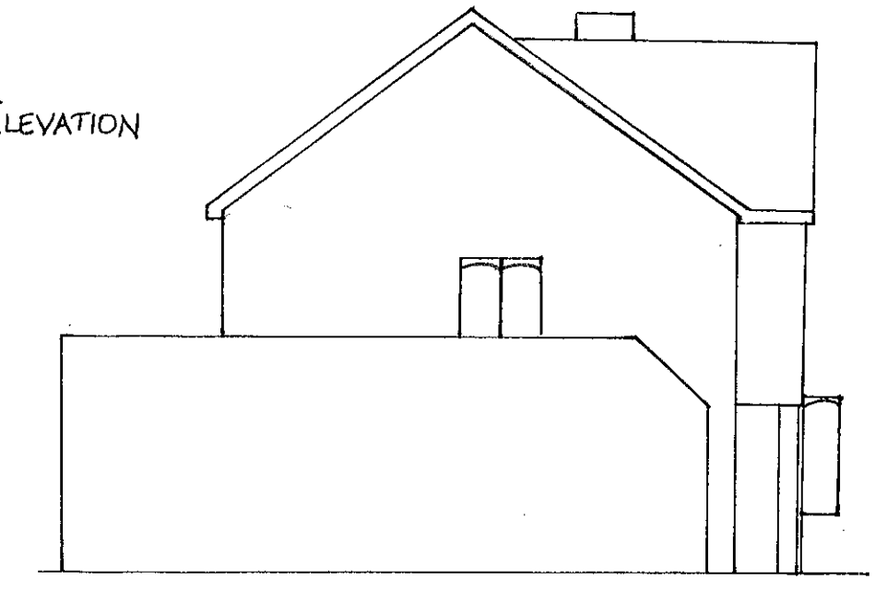

SOUTHERLY ELEVATION

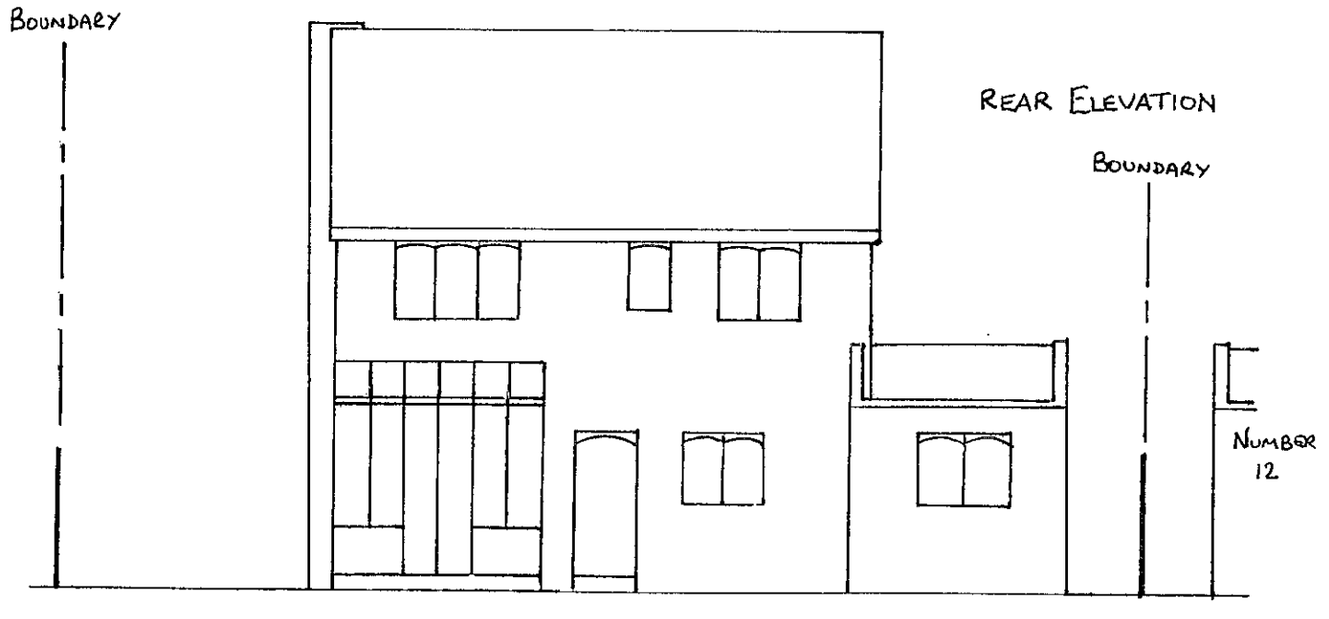

14 THE GREEN : EXISTING DWELLING

1:100

N

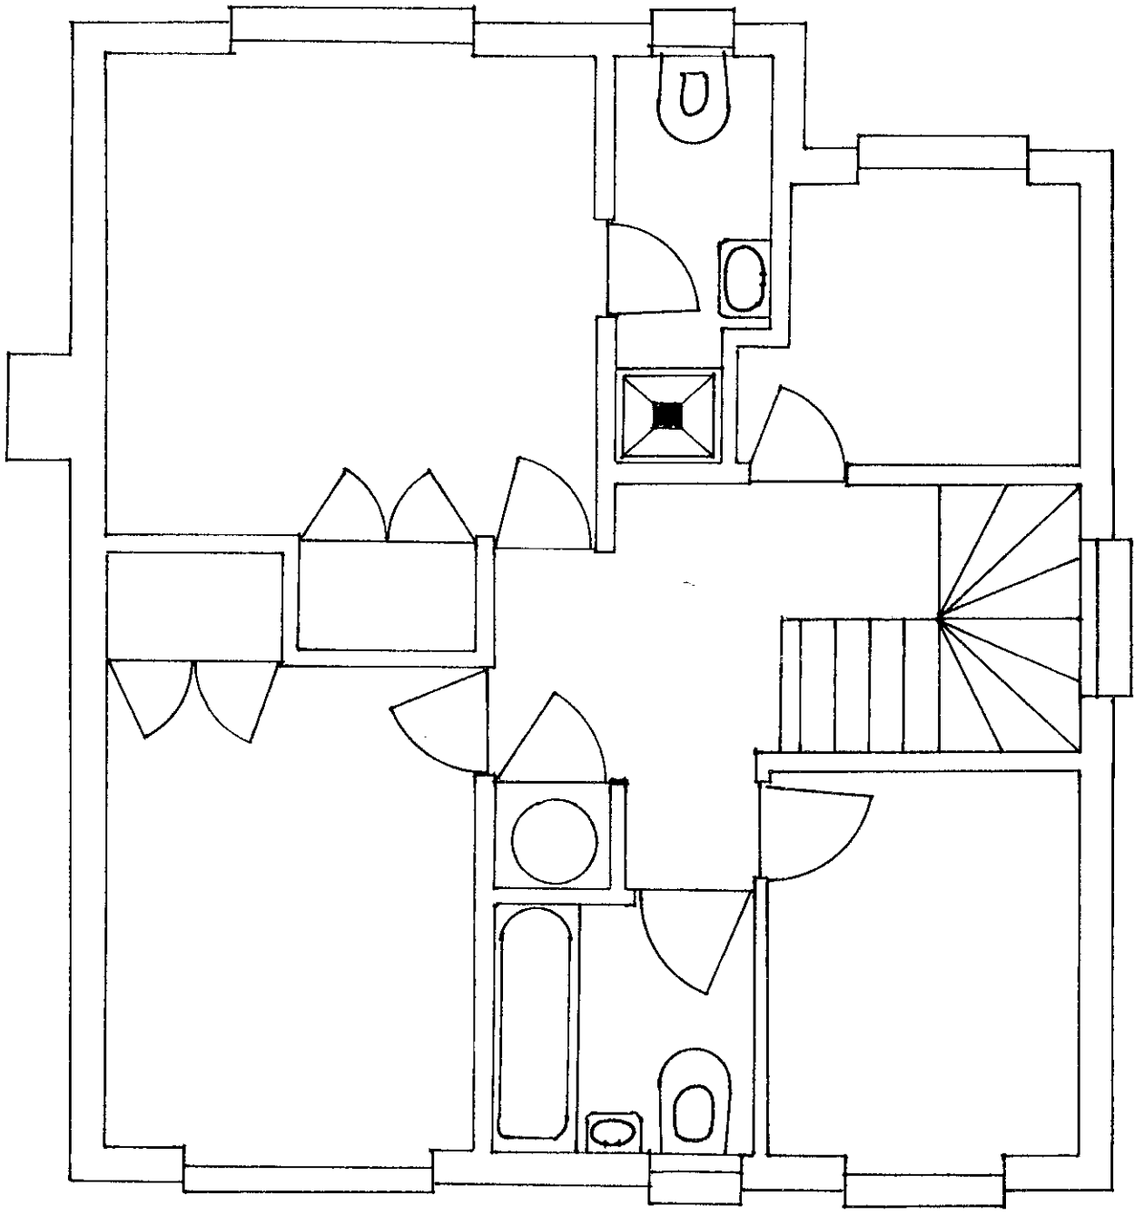

10.JAN.2001* 3146



14 THE GREEN: EXISTING DWELLING

UPPER FLOOR

1:50

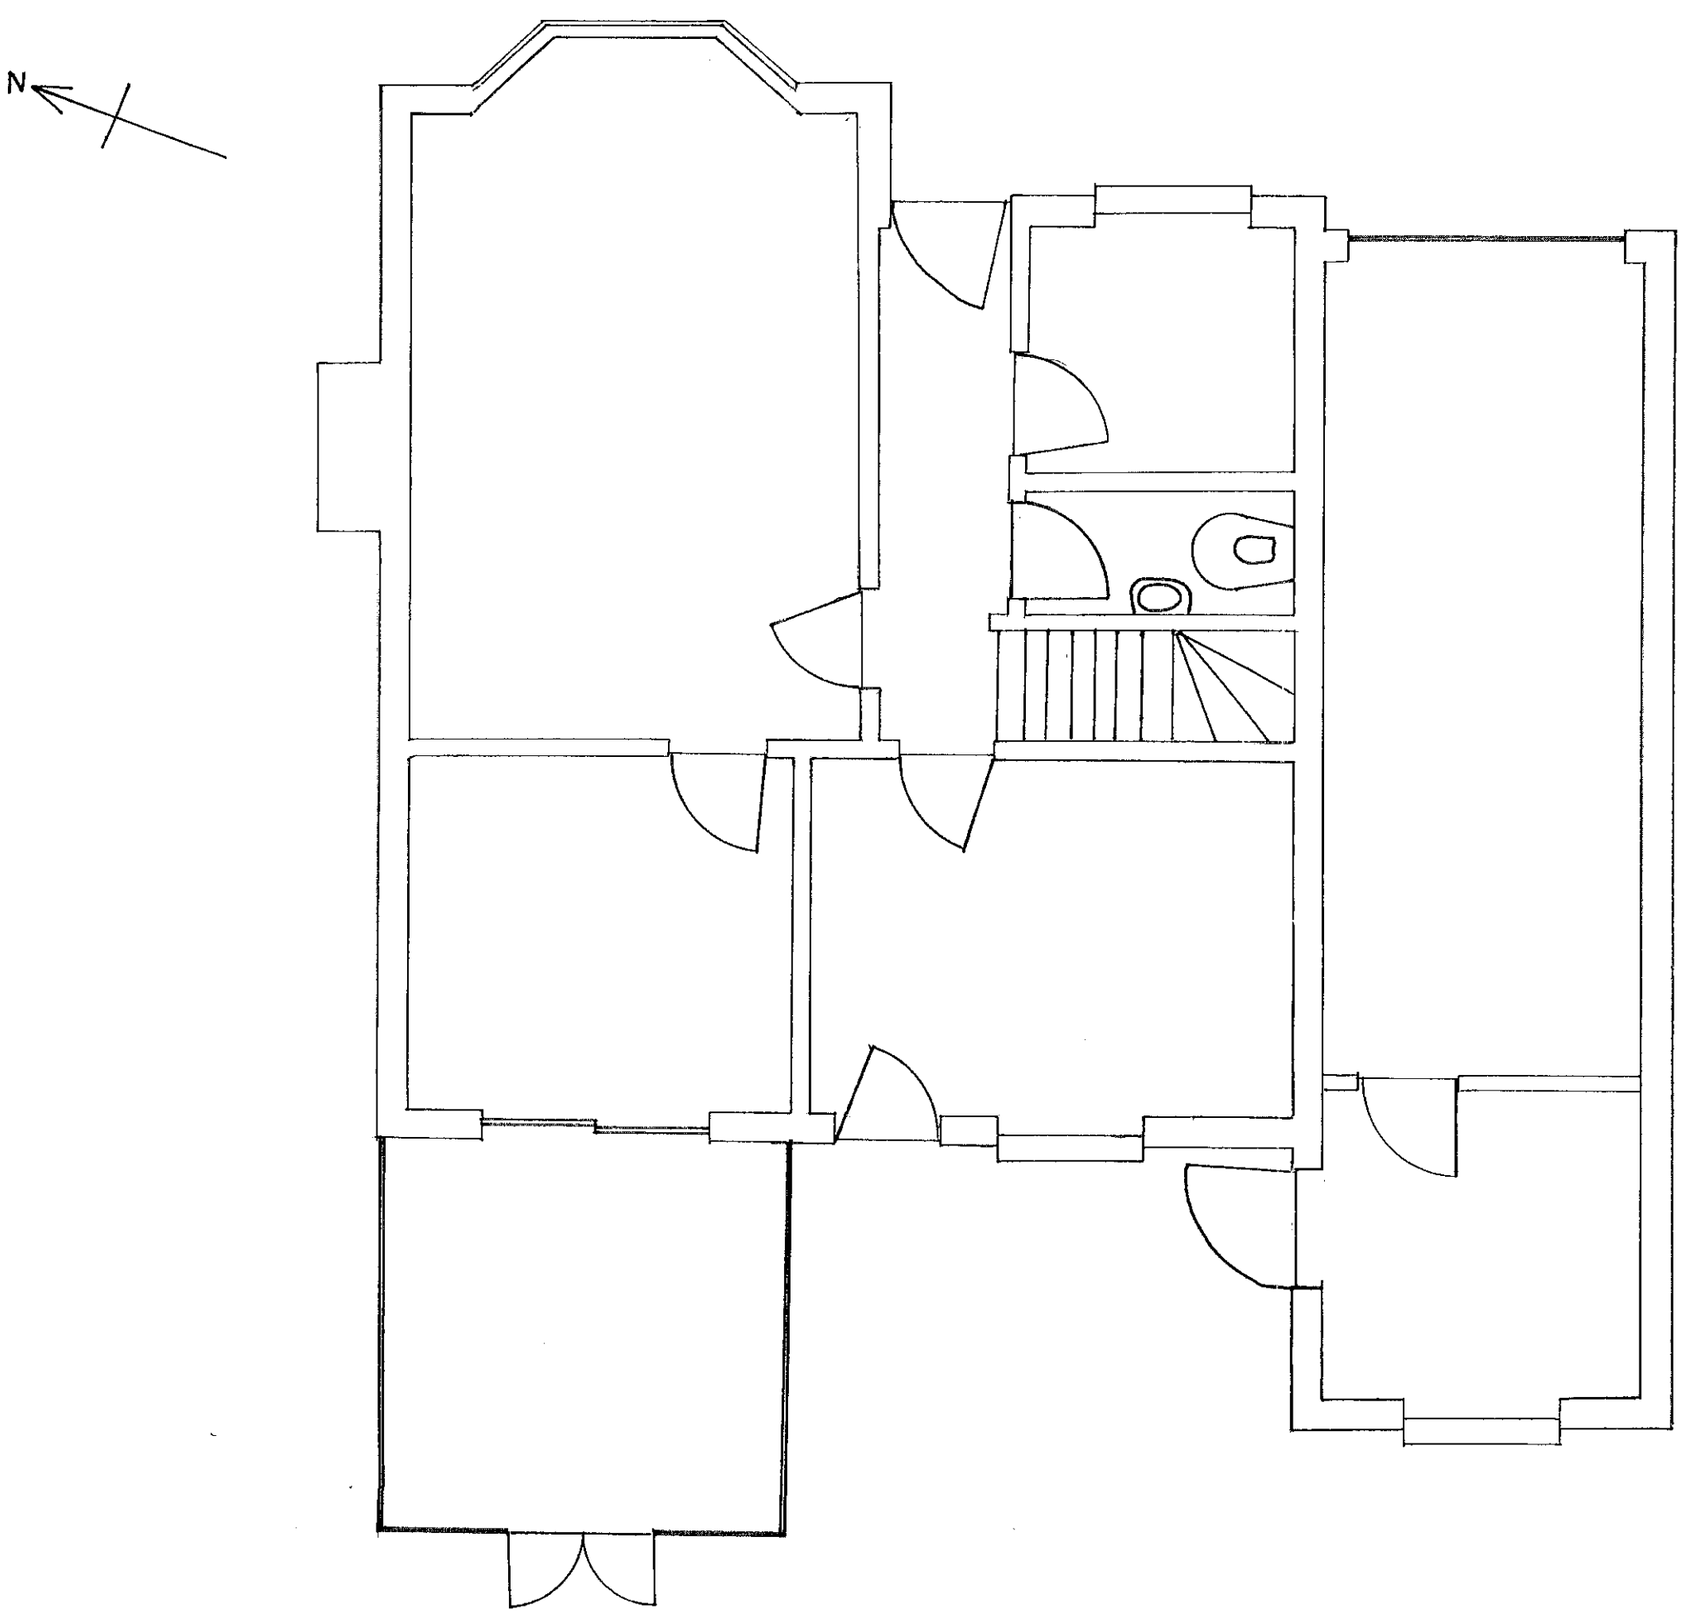

10.JAN.2001* 3146

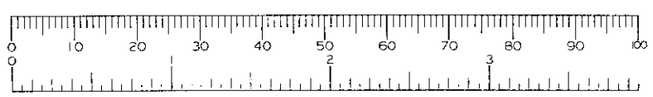

14 THE GREEN: EXISTING DWELLING

GROUND FLOOR

1:50

N

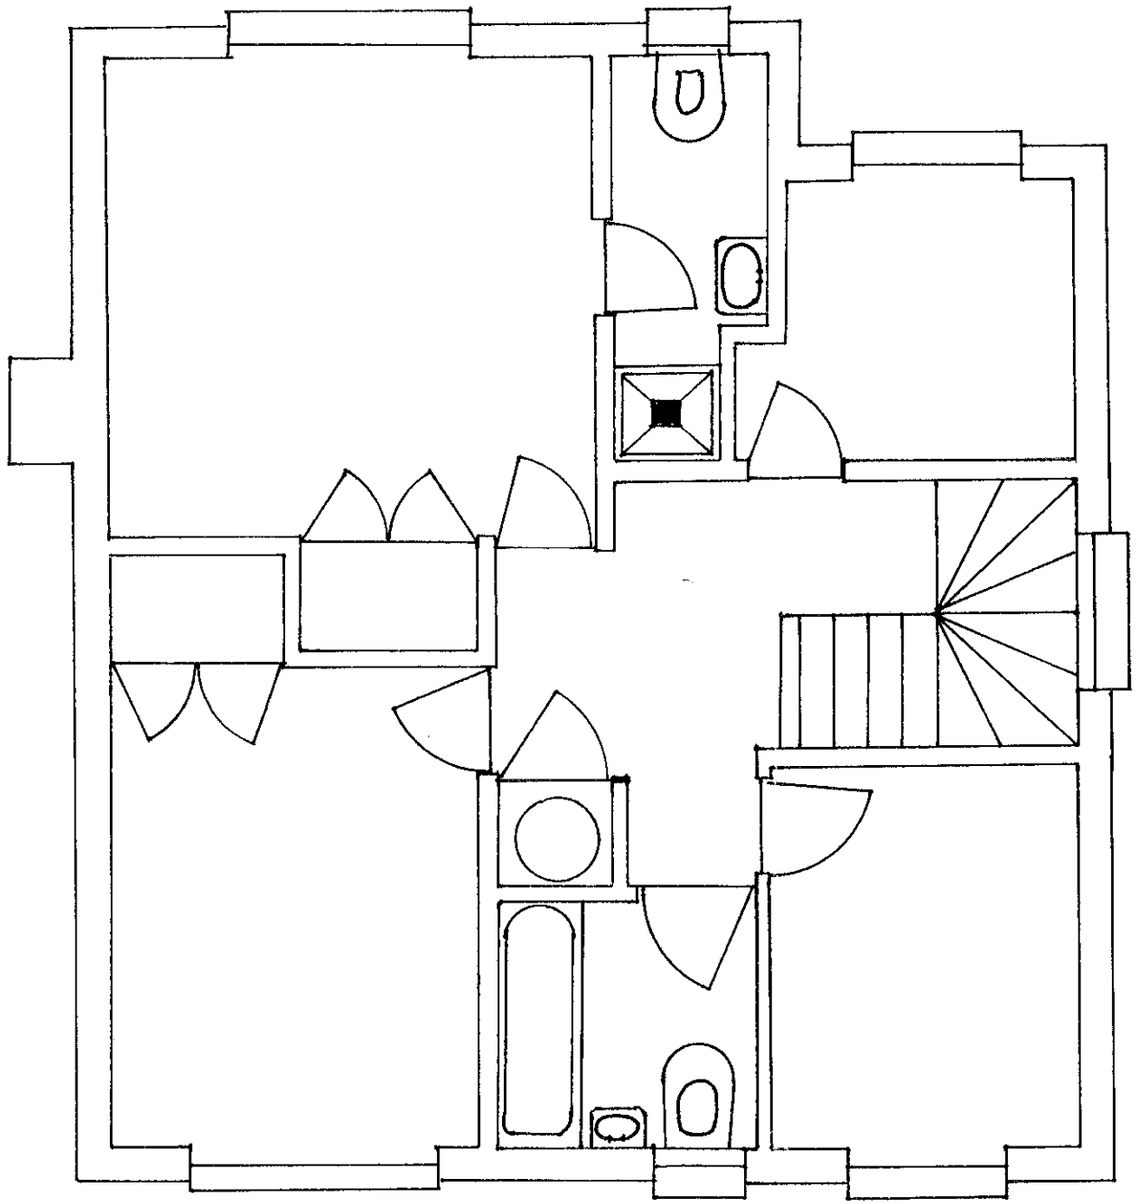

10.JAN.2001* 3146

APPROVED

14 THE GREEN: EXISTING DWELLING

UPPER FLOOR

1:50

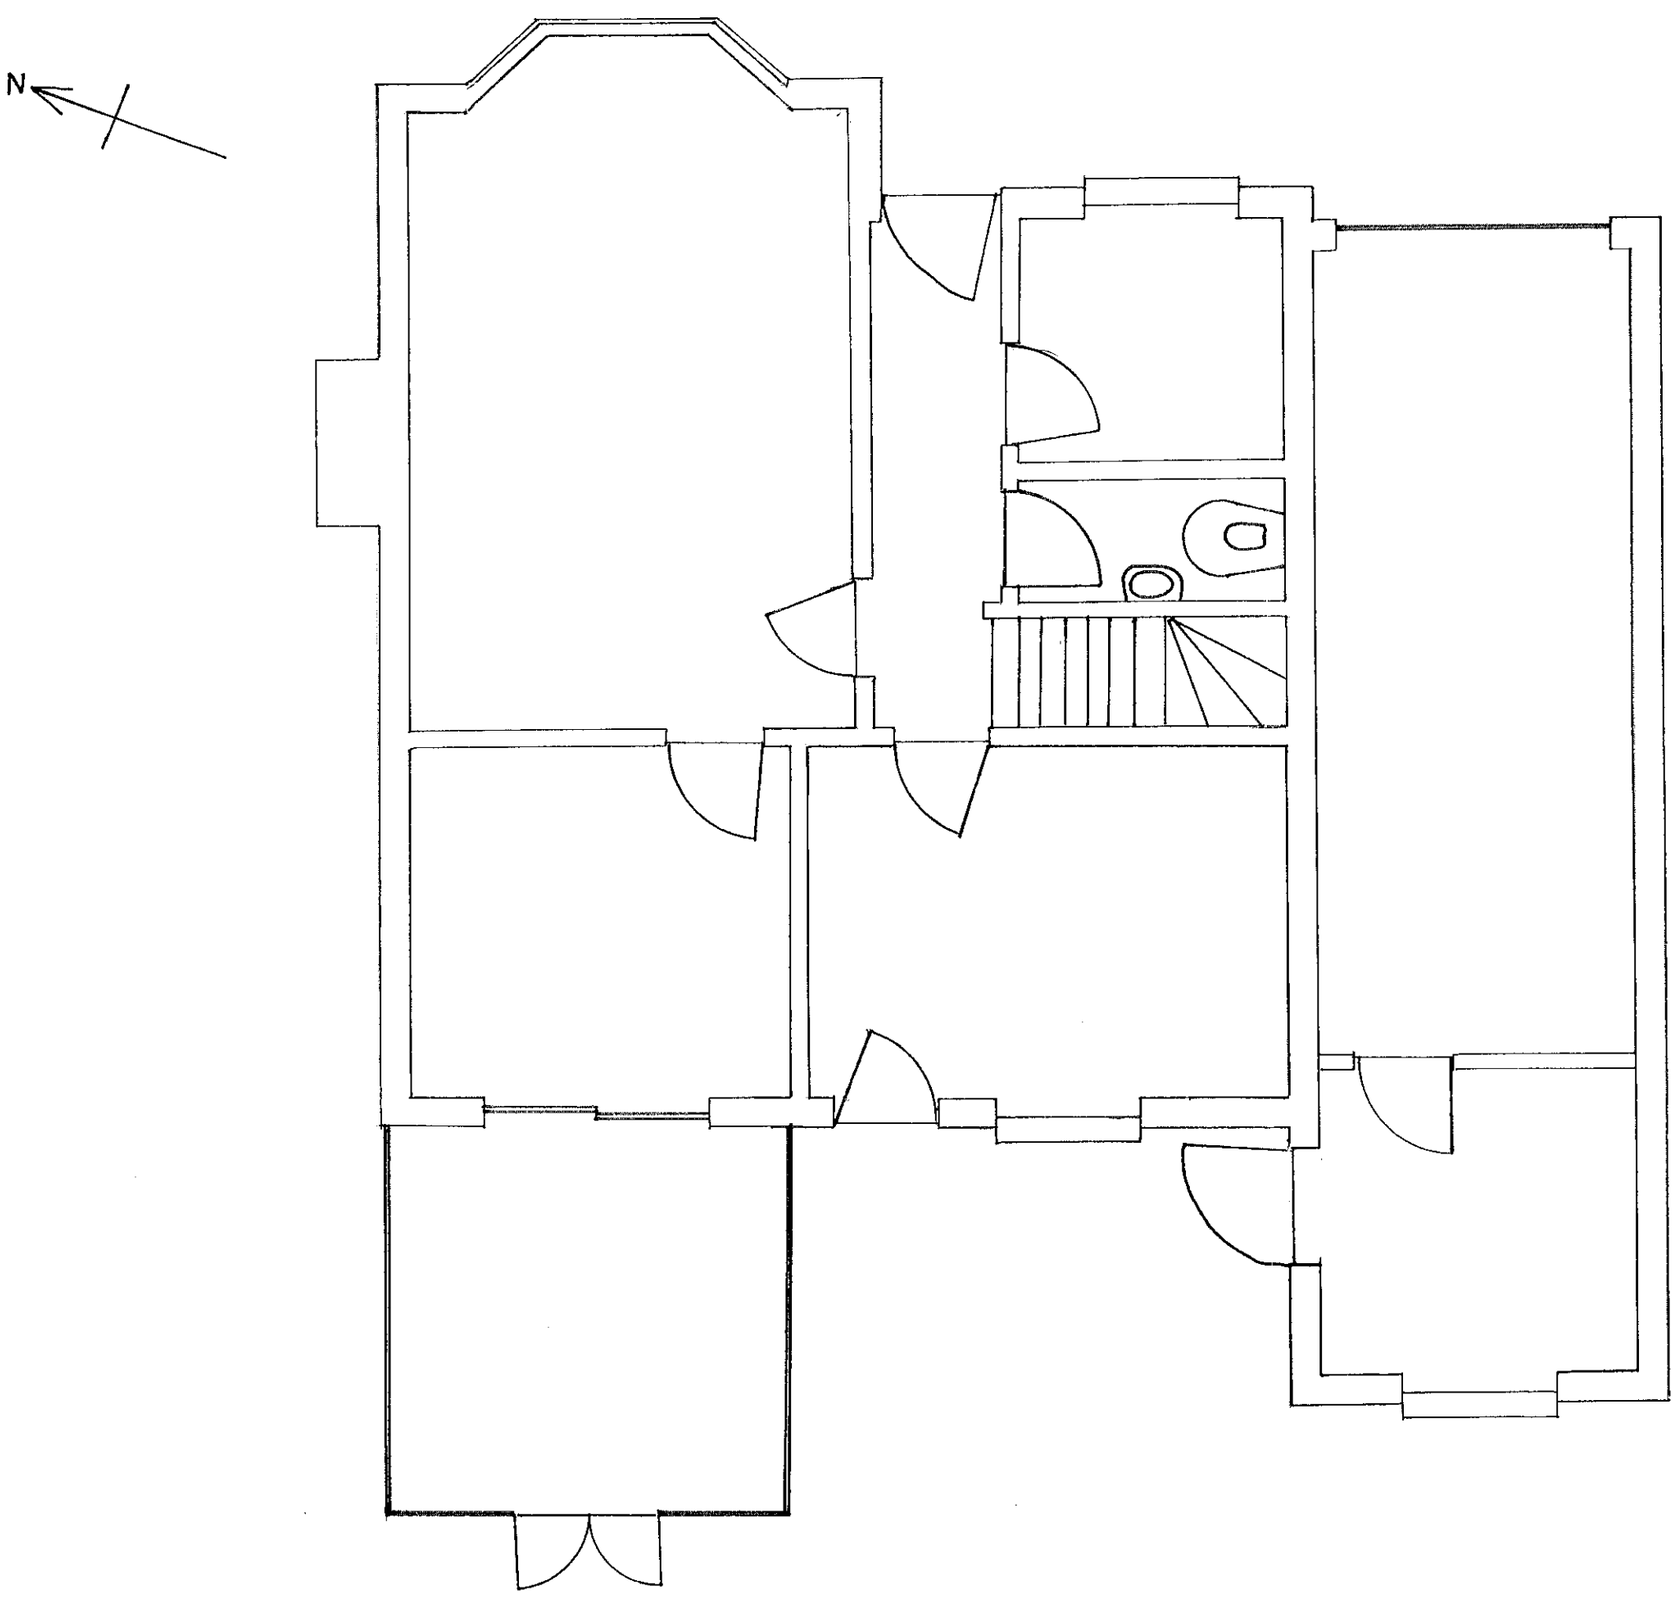

10.JAN.2001* 3146

APPROVED

14 The Green: Existing Dwelling

Ground Floor

1:50

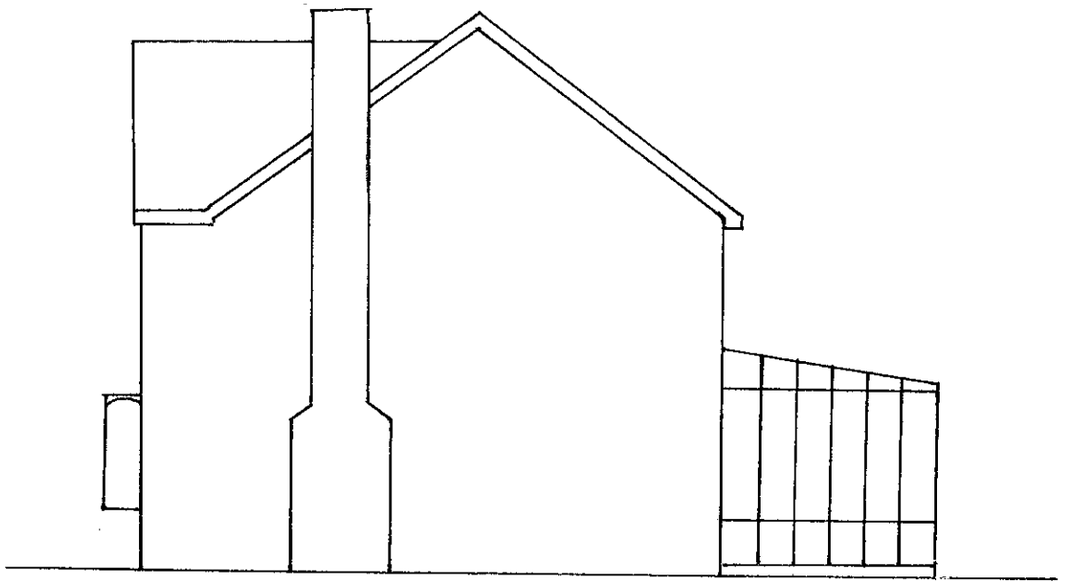

NORTHERLY ELEVATION

EXISTING CONSERVATORY
TO BE REMOVED



FRONT ELEVATION

10. JAN. 2001 * 3146 APPROVED

SOUTHERLY ELEVATION

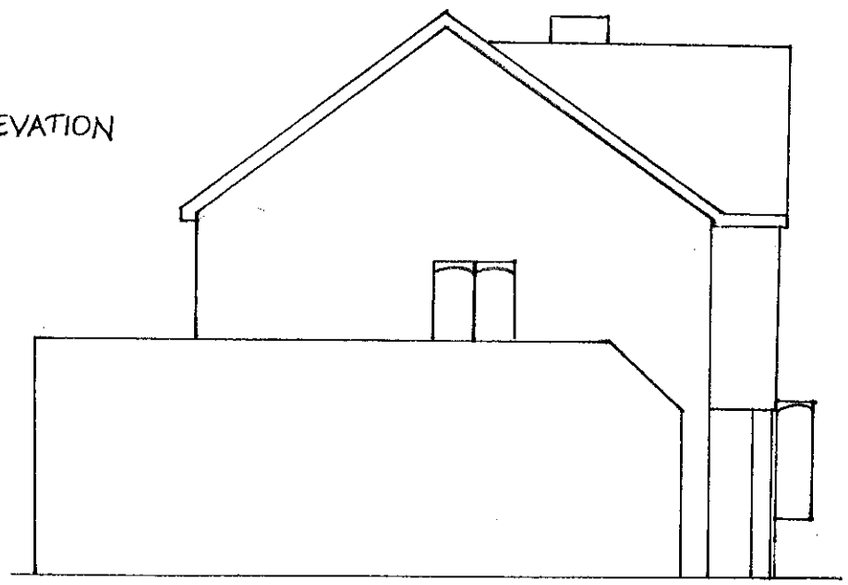



14 THE GREEN : EXISTING DWELLING

1:100

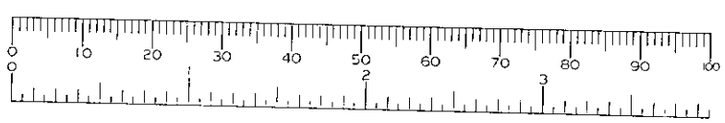

BOUNDARY
TO 15 THE GREEN

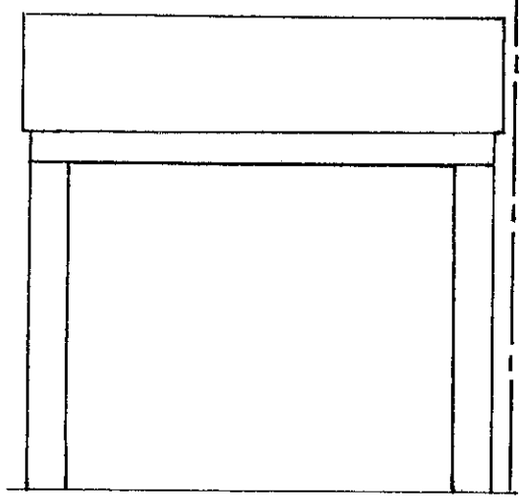

FRONT ELEVATION (SOUTHERLY)

BOUNDARY
TO 31 DIAMOND WAY

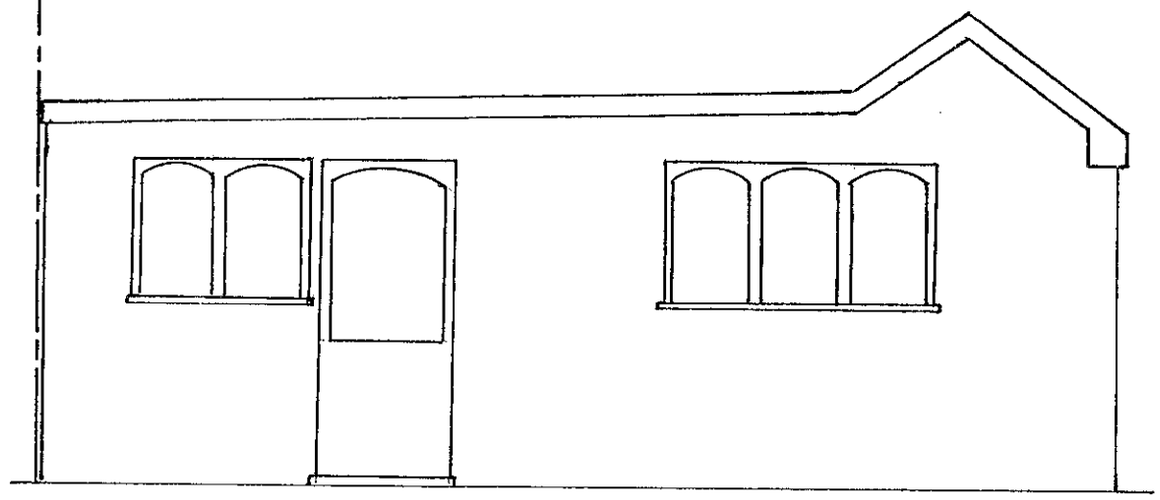

SIDE ELEVATION (WESTERLY)

10.JAN.2001 * 3146

BOUNDARY
TO 15 THE GREEN

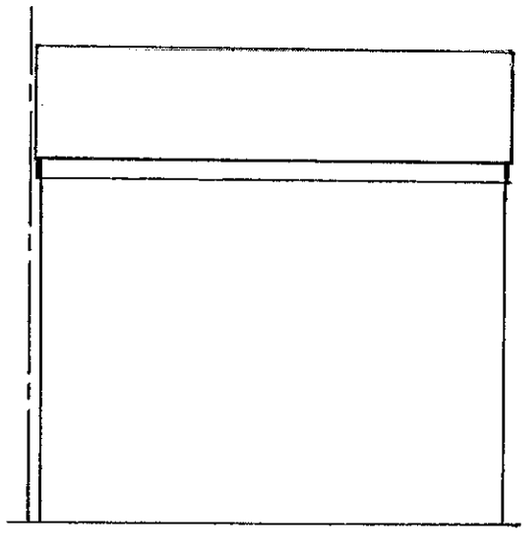

REAR ELEVATION (NORTHERLY)

BOUNDARY
TO 31 DIAMOND WAY

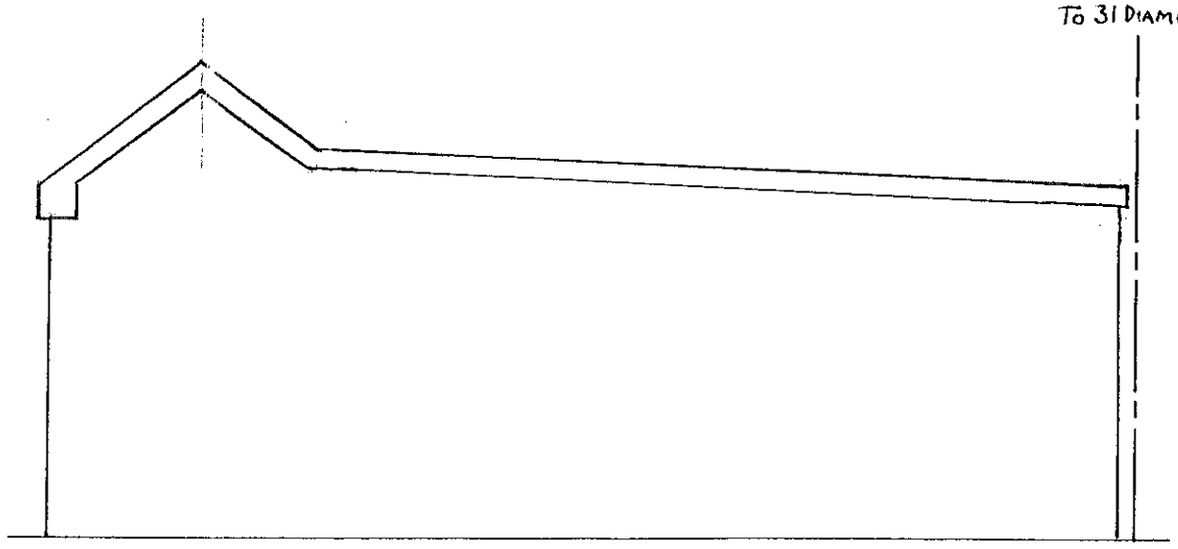

SIDE ELEVATION (EASTERLY)

APPROVED

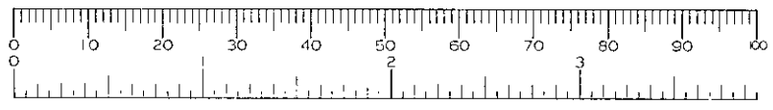

14 THE GREEN : PROPOSED GARAGE

1:50

15/10/01