


Long Meadow Farm - Site Block Plan
Proposed Change of Use to - B8 Storage Outlined In Red



0 10
Metres

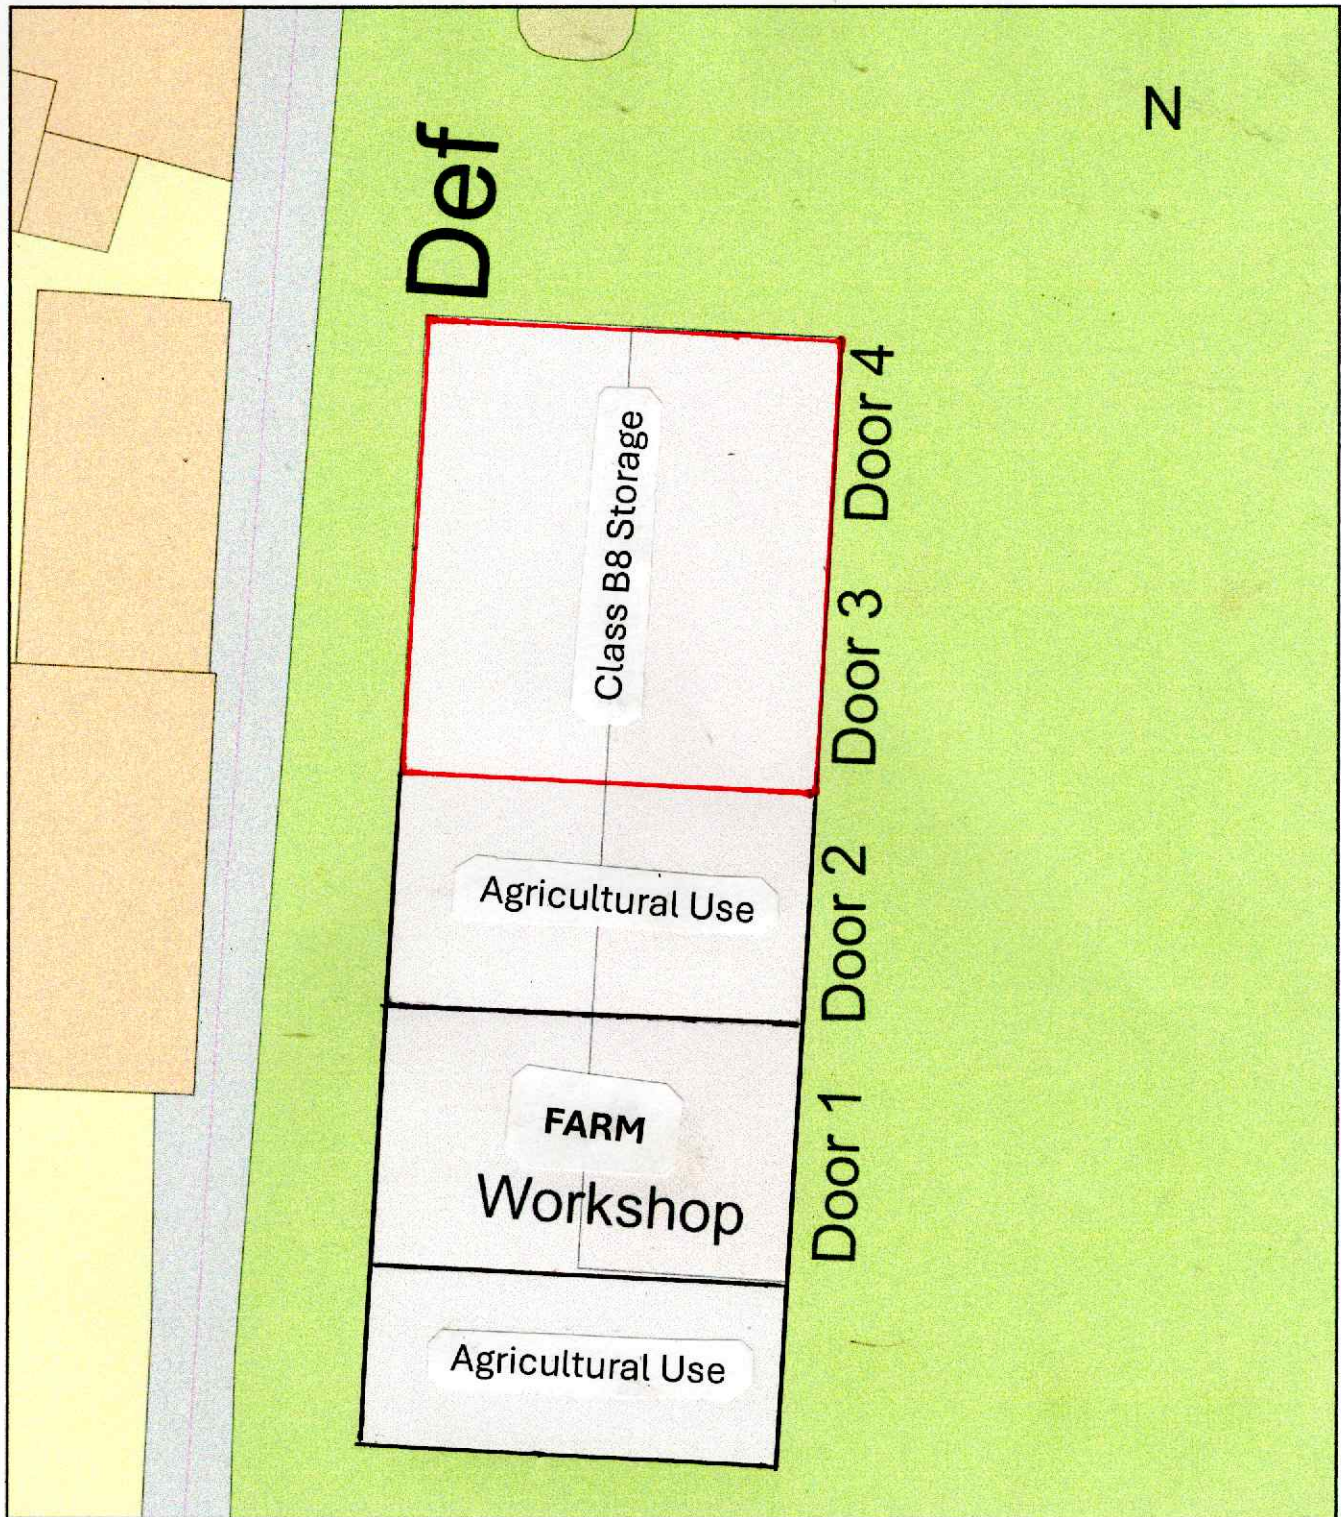

Plan Produced for: MR. S.R. BEECH

Date Produced: 5th December 2024

Plan Reference Number: TQRQM22048093829624

Scale: 1:200 @ A4