
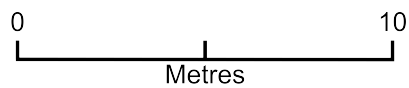


Long Meadow Farm - Site Block Plan

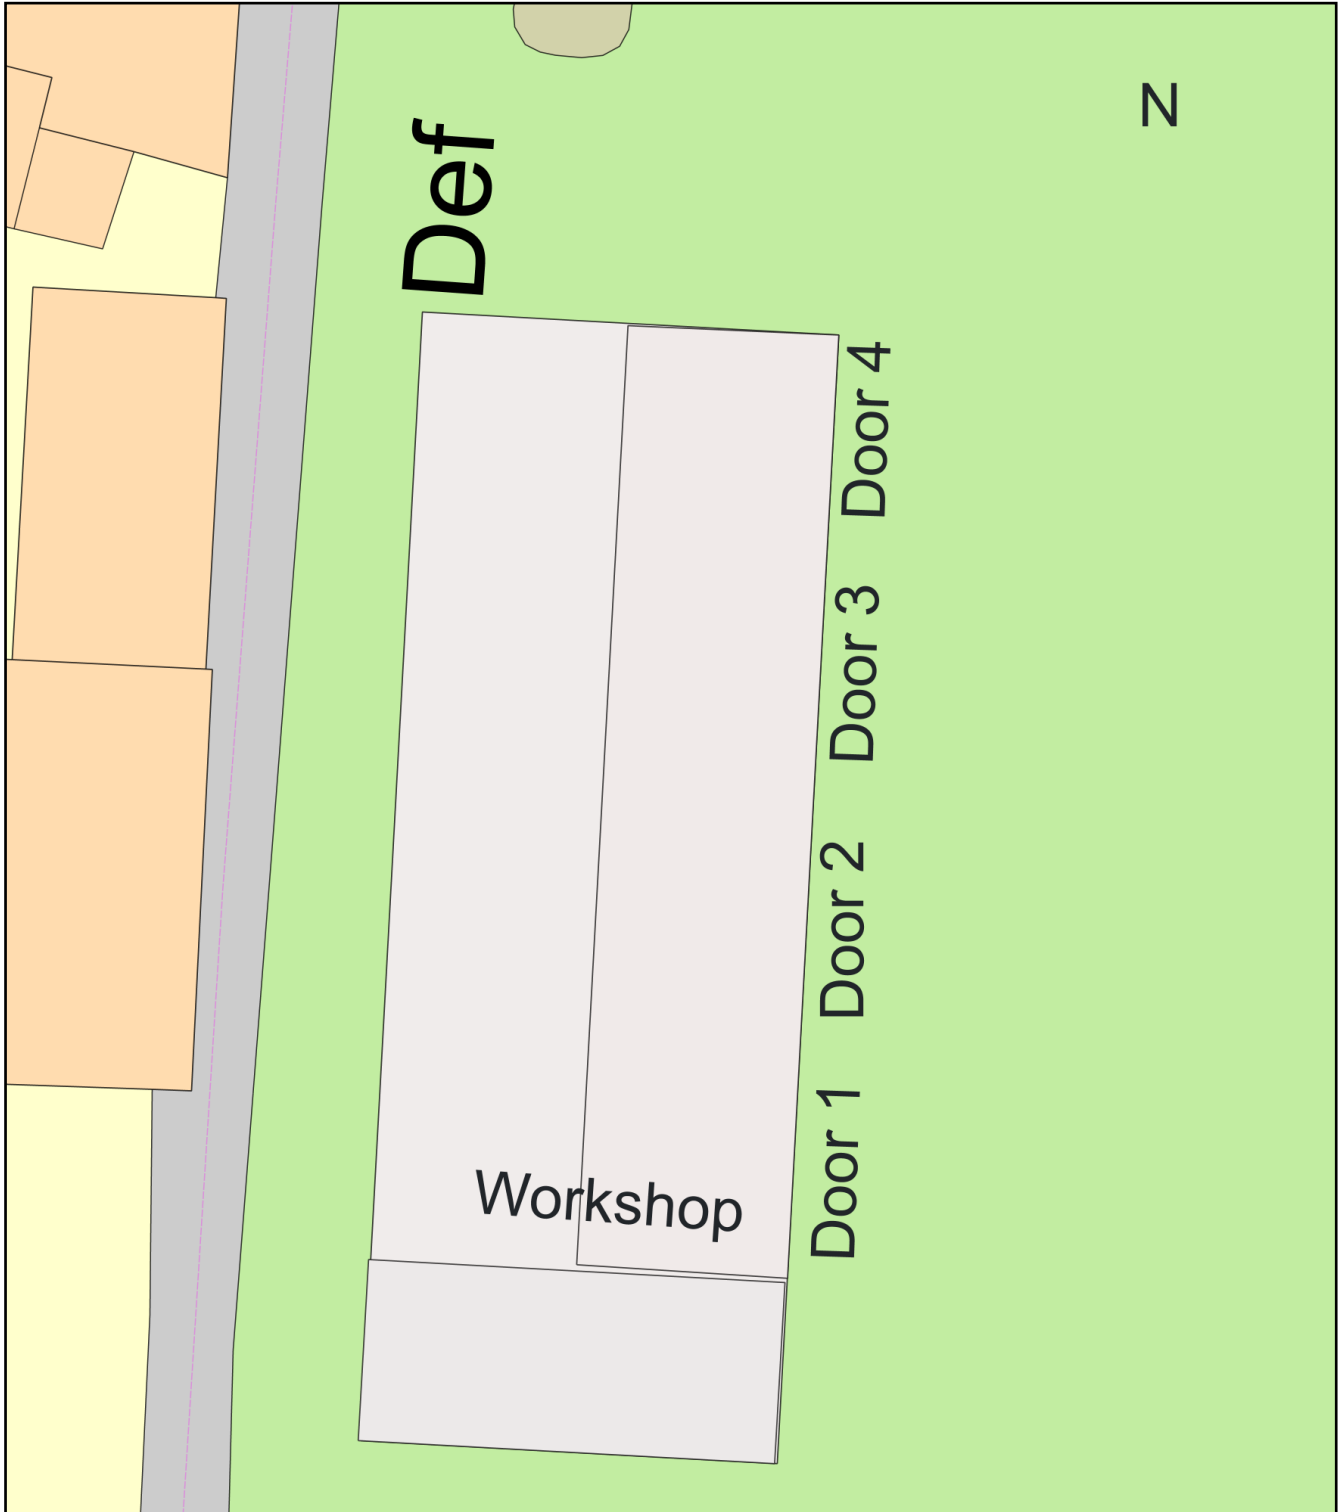

Plan Produced for: MR. S.R. BEECH

Date Produced: 17 Feb 2022

Plan Reference Number: TQRQM22048093829624

Scale: 1:200 @ A4