

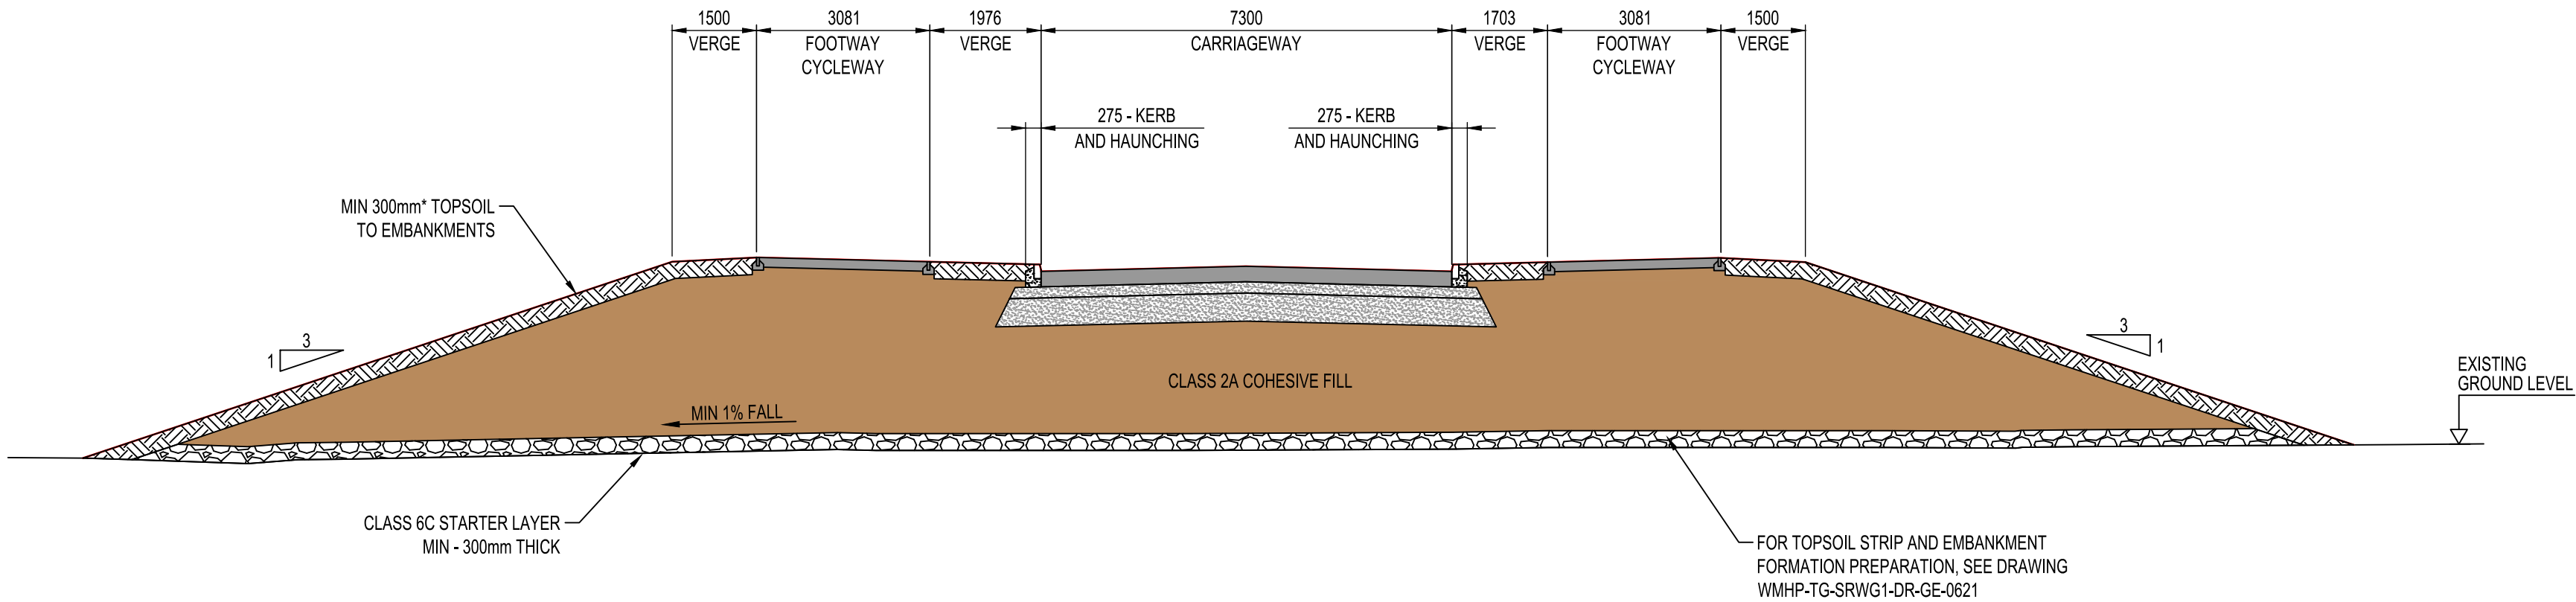



File name: S:\PROJECTS\2012\18047\BIM\01-IMP\DRAWINGS\WMHP-TG-SRWG1-DR-GE-0610.DWG, printed on 15 September 2021 15:39:16, by Aaron Garrett

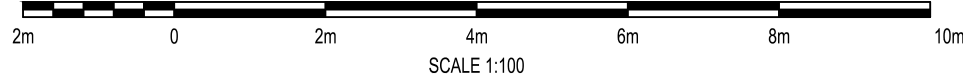

CROSS SECTION A-A
TYPICAL EMBANKMENT WITH COHESIVE FILL
(TAKEN AT CH. 180.00)
SCALE 1:100

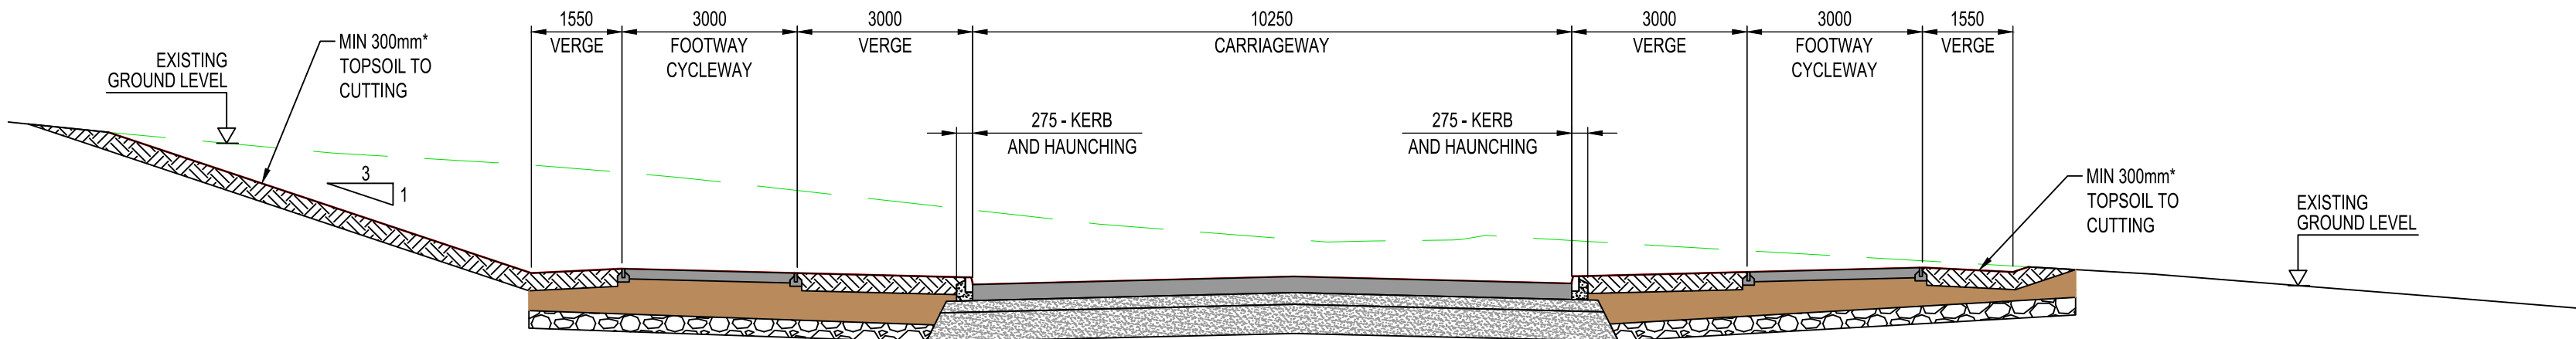

CROSS SECTION B-B
TYPICAL CUT SECTION
(TAKEN AT CH. 440.00)
SCALE 1:100

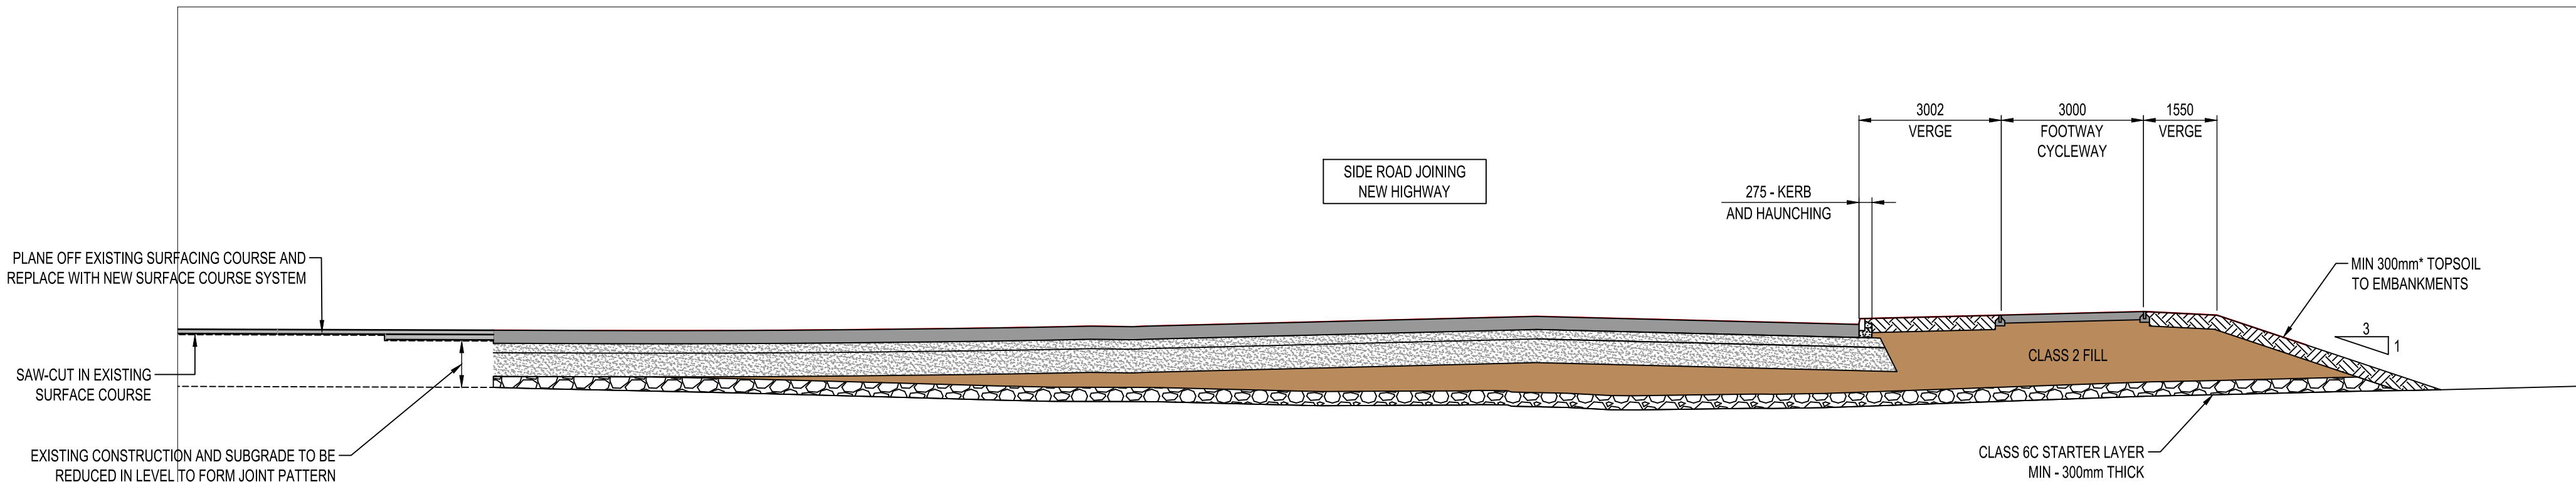


CROSS SECTION C-C
TYPICAL SECTION DETAIL OF NEW PAVEMENT OVER EXISTING
(TAKEN AT CH. 1280.00)
SCALE 1:100

SIGNIFICANT RESIDUAL HAZARDS		
RESIDUAL HAZARD	STAGE	SUGGESTED CONTROL MEASURE
NO SIGNIFICANT RESIDUAL HAZARD IDENTIFIED		
NOTE: The above hazards do not include every hazard or assumption, but identify significant residual construction hazards that are not likely to be obvious to a competent contractor and those that could be difficult to manage effectively. Refer also to the designer's risk documentation.		

- DO NOT SCALE
- NOTES:
- ALL DIMENSIONS ARE IN MILLIMETRES UNLESS NOTED OTHERWISE.
 - ALL LEVELS ARE IN METRES AOD UNLESS NOTED OTHERWISE.
 - THIS DRAWING IS TO BE READ IN CONJUNCTION WITH THE EARTHWORKS SPECIFICATION. (WMHP-TG-SRWG1-SP-GE-0601)
 - THIS DRAWING IS TO BE READ IN CONJUNCTION WITH EARTHWORKS SECTIONS AND EARTHWORKS DETAIL DRAWINGS.
 - ALL AREAS TO BE STRIPPED OF TOPSOIL AND MADE GROUND. ADDITIONAL REQUIREMENTS FOR SOFT SPOTS AND OTHER FEATURES. REFER TO WMHP-TG-SRWG1-DR-GE-0621 AND WMHP-TG-SRWG1-SP-GE-0601.

- LEGEND
- PLANNING APPLICATION NUMBER 192828 BOUNDARY
 - TENSAR RE 570 GEOGRID

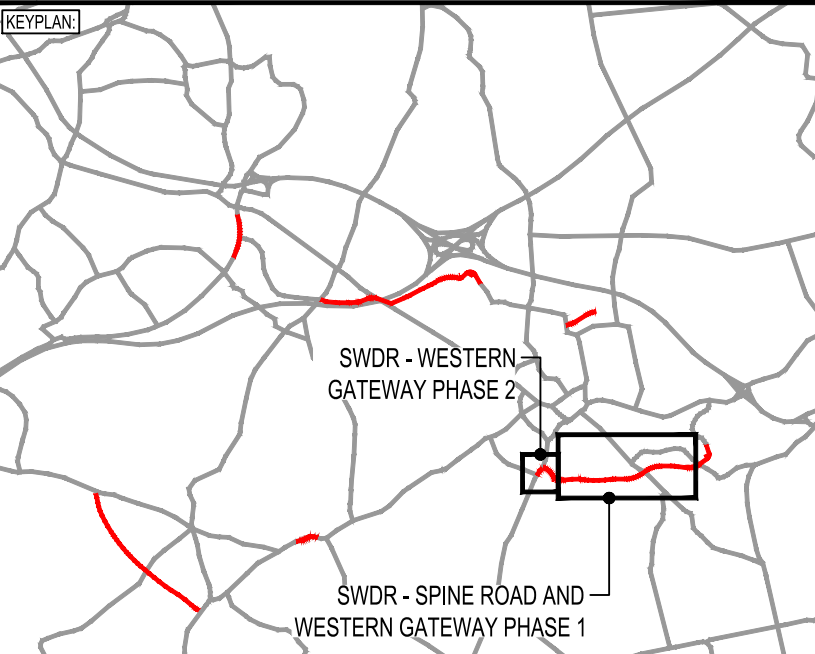

PO3	15/09/2021	AMG	UPDATED FOR RETAINING WALL AND REINFORCED EARTH	SD	CJT
PO2	20/08/2021	JF	REVISED FOR PLANNING DISCHARGE AND SCD COMMENTS	SD	CMF
PO1	06/05/2021	TCH	DETAILED DESIGN ISSUE	DJF	CMF
REV	DATE	BY	DESCRIPTION	CHK	APP

DRAWING STATUS: **SUITABLE FOR EXAMINATION** **S8**

DESIGNER:

Tony Gee

Tony Gee and Partners LLP
Hardy House
140 High Street
Esher, Surrey
KT10 9QJ
Tel: 01372 461600
www.tonygee.com
Consulting Civil, Structural and Geotechnical Engineers

CONTRACTOR:

Balfour Beatty

CLIENT:

WOKINGHAM BOROUGH COUNCIL

Shute End, Wokingham, Berkshire RG40 1BN
Tel: (0118) 974 6000 Web: www.wokingham.gov.uk

PROJECT:

WOKINGHAM MAJOR HIGHWAYS PROGRAMME
SPINE ROAD AND WESTERN GATEWAY PHASE 1

TITLE:

HIGHWAYS
EARTHWORKS
CROSS SECTIONS

SHEET 1

SCALE @ A1:	N/A	CHECKED:	SD	APPROVED:	RN
PROJECT NO:	C118047	DESIGNED:	SD	DRAWN:	PSW
DRAWING NO:	WMHP-TG-SRWG1-DR-GE-0610	DATE:	October 19	REV:	P03