

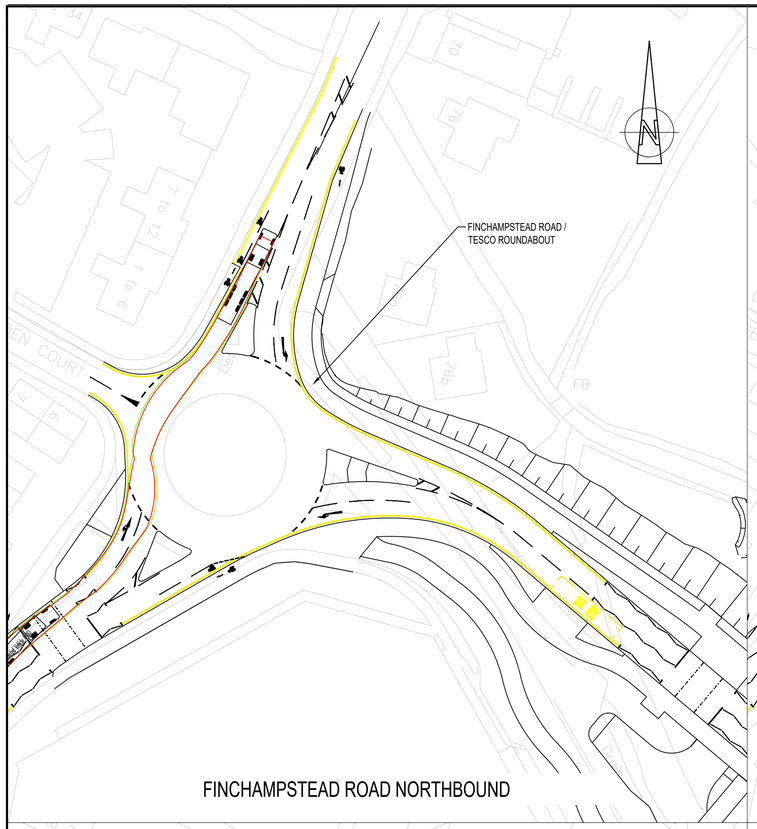



FINCHAMPSTEAD ROAD NORTHBOUND

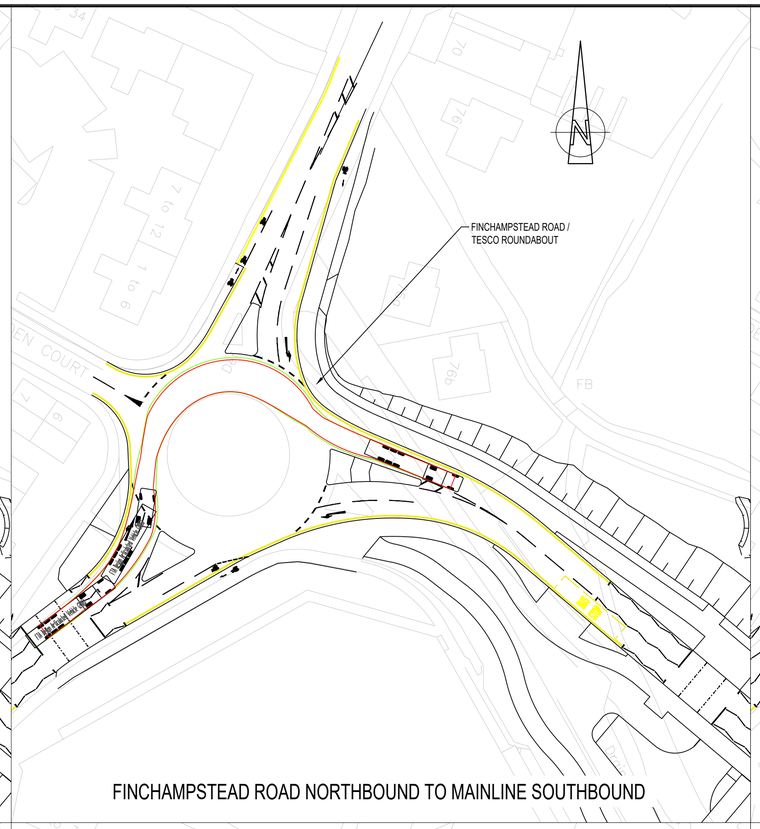


FINCHAMPSTEAD ROAD NORTHBOUND TO MAINLINE SOUTHBOUND

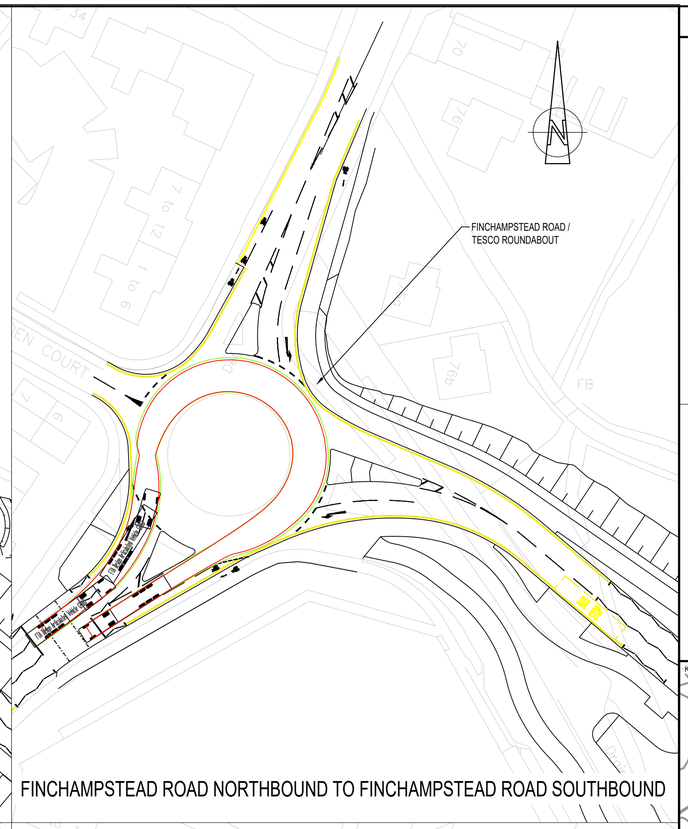


FINCHAMPSTEAD ROAD NORTHBOUND TO FINCHAMPSTEAD ROAD SOUTHBOUND

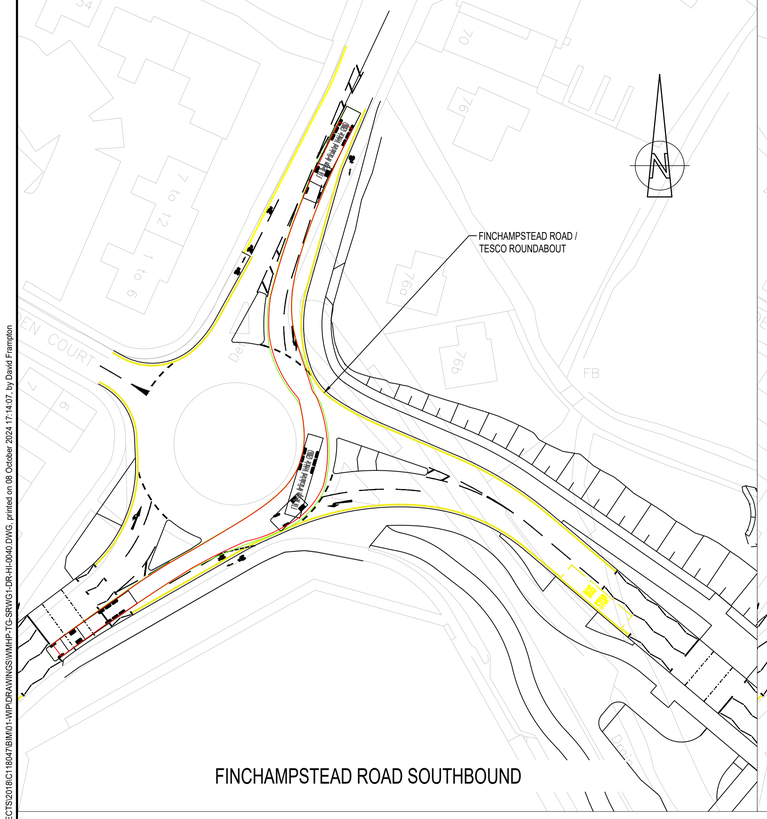

FINCHAMPSTEAD ROAD SOUTHBOUND

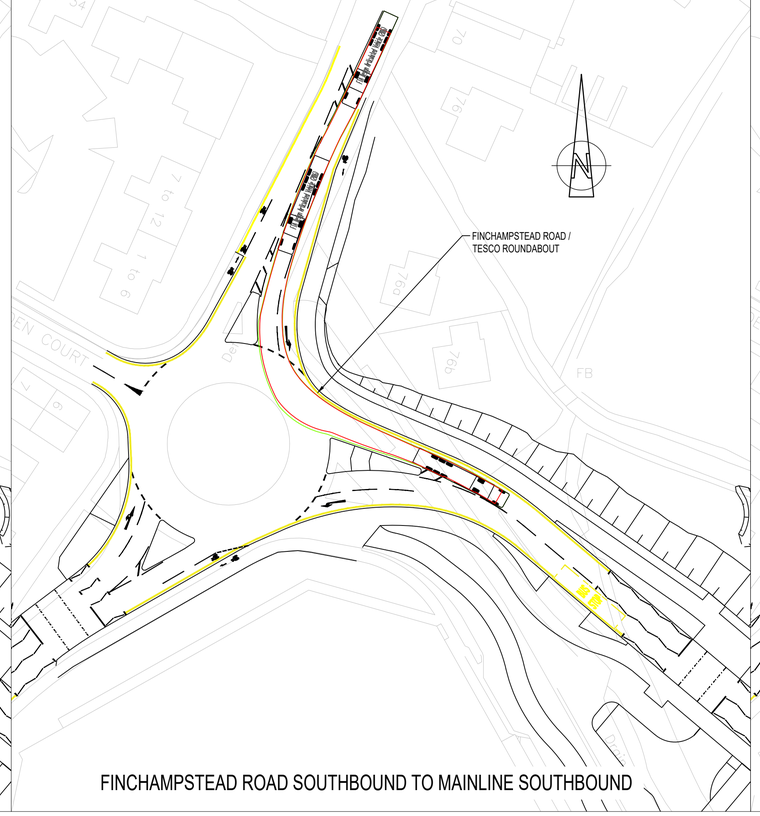

FINCHAMPSTEAD ROAD SOUTHBOUND TO MAINLINE SOUTHBOUND

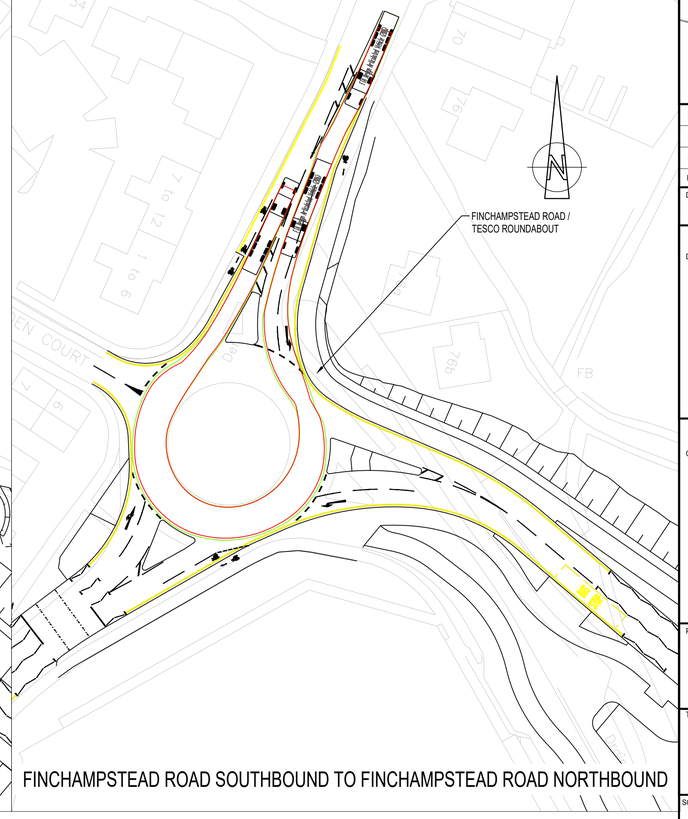


FINCHAMPSTEAD ROAD SOUTHBOUND TO FINCHAMPSTEAD ROAD NORTHBOUND

10m 0 10m 20m 30m 40m 50m
SCALE 1:500

DO NOT SCALE

NOTES:

1. ALL DIMENSIONS ARE IN MILLIMETRES UNLESS NOTED OTHERWISE.
2. ALL LEVELS ARE IN METRES AOD UNLESS NOTED OTHERWISE.
3. TRACKING OF VEHICLES HAVE BEEN UNDERTAKEN USING A DESIGN SPEED OF 5 kph.
4. REFER TO CHAINAGE PLANS WMHP-TG-SRWG1-DR-HI-0101 TO 0116 FOR RELEVANT JUNCTION LOCATIONS.

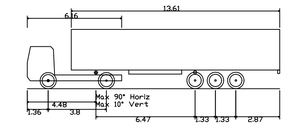


FTA Design Articulated Vehicle (2016)

Overall Length	16.480m
Overall Width	2.550m
Overall Body Height	3.870m
Min Body Ground Clearance	0.515m
Max Track Width	2.470m
Lock to lock time	3.00s
Kerb to Kerb Turning Radius	6.600m

DESIGN VEHICLE

KEYPLAN

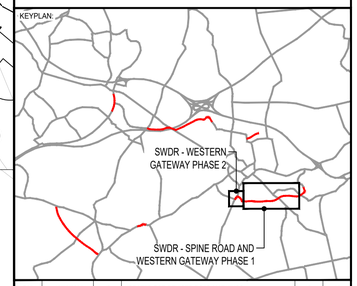

REV	DATE	BY	DESCRIPTION	CHK	APP
P07	13/06/2024	JB	UPDATED FOR REVISED ROAD MARKINGS	JC	JC
P06	19/01/2024	DJF	ROUNDABOUT VE UPDATE	DJF	JC
P05	02/06/2022	GKC	MATTERS OUTSTANDING WMHP-TG-SRWG1-RG-DM-0010	BH	JC

DRAWING STATUS:
SUITABLE FOR REVIEW & COMMENT S3

DESIGNER:
Tony Gee and Partners LLP
Hardy House
140 High Street
Esher, Surrey
KT10 9QJ
Tel: 01372 461600
Tony Gee
www.tonygee.com
Consulting Civil, Structural and Geotechnical Engineers

CLIENT:
WOKINGHAM BOROUGH COUNCIL
Shute End, Wokingham, Berkshire RG40 1BN
Tel: (0118) 974 6000 Web: www.wokingham.gov.uk

PROJECT:
SPINE ROAD AND WESTERN GATEWAY PHASE 1

TITLE:
HIGHWAYS
ALIGNMENT
SWEPT PATH ANALYSIS
SHEET 1

SCALE @ A1:	CHECKED:		APPROVED:
1:500	BH		JC
PROJECT NO:	DESIGNED:	DRAWN:	DATE:
C118047	MH	MH	December 20

DRAWING No: WMHP-TG-SRWG1-DR-HI-0040 REV: P07

© Crown copyright and database rights 2018 OS 100005035. You are granted a non-exclusive, royalty free, revocable licence solely to view the Licensed Data for non-commercial purposes for the period during which Tony Gee and Partners LLP makes it available. You are not permitted to copy, sub-license, distribute, sell or otherwise make available the Licensed Data to third parties in any form. Third party rights to enforce the terms of this licence shall be reserved to OS.

File name S:\PROJECTS\2018\C118047\BIM\01-WIP\DRAWINGS\WMHP-TG-SRWG1-DR-HI-0040.DWG, printed on 08 October 2024 17:14:07, by David Frampton