
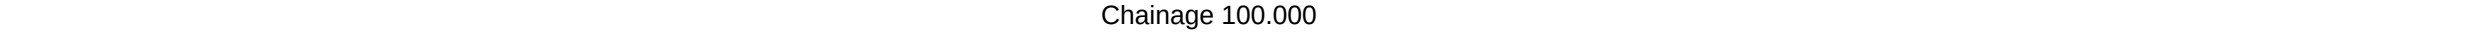
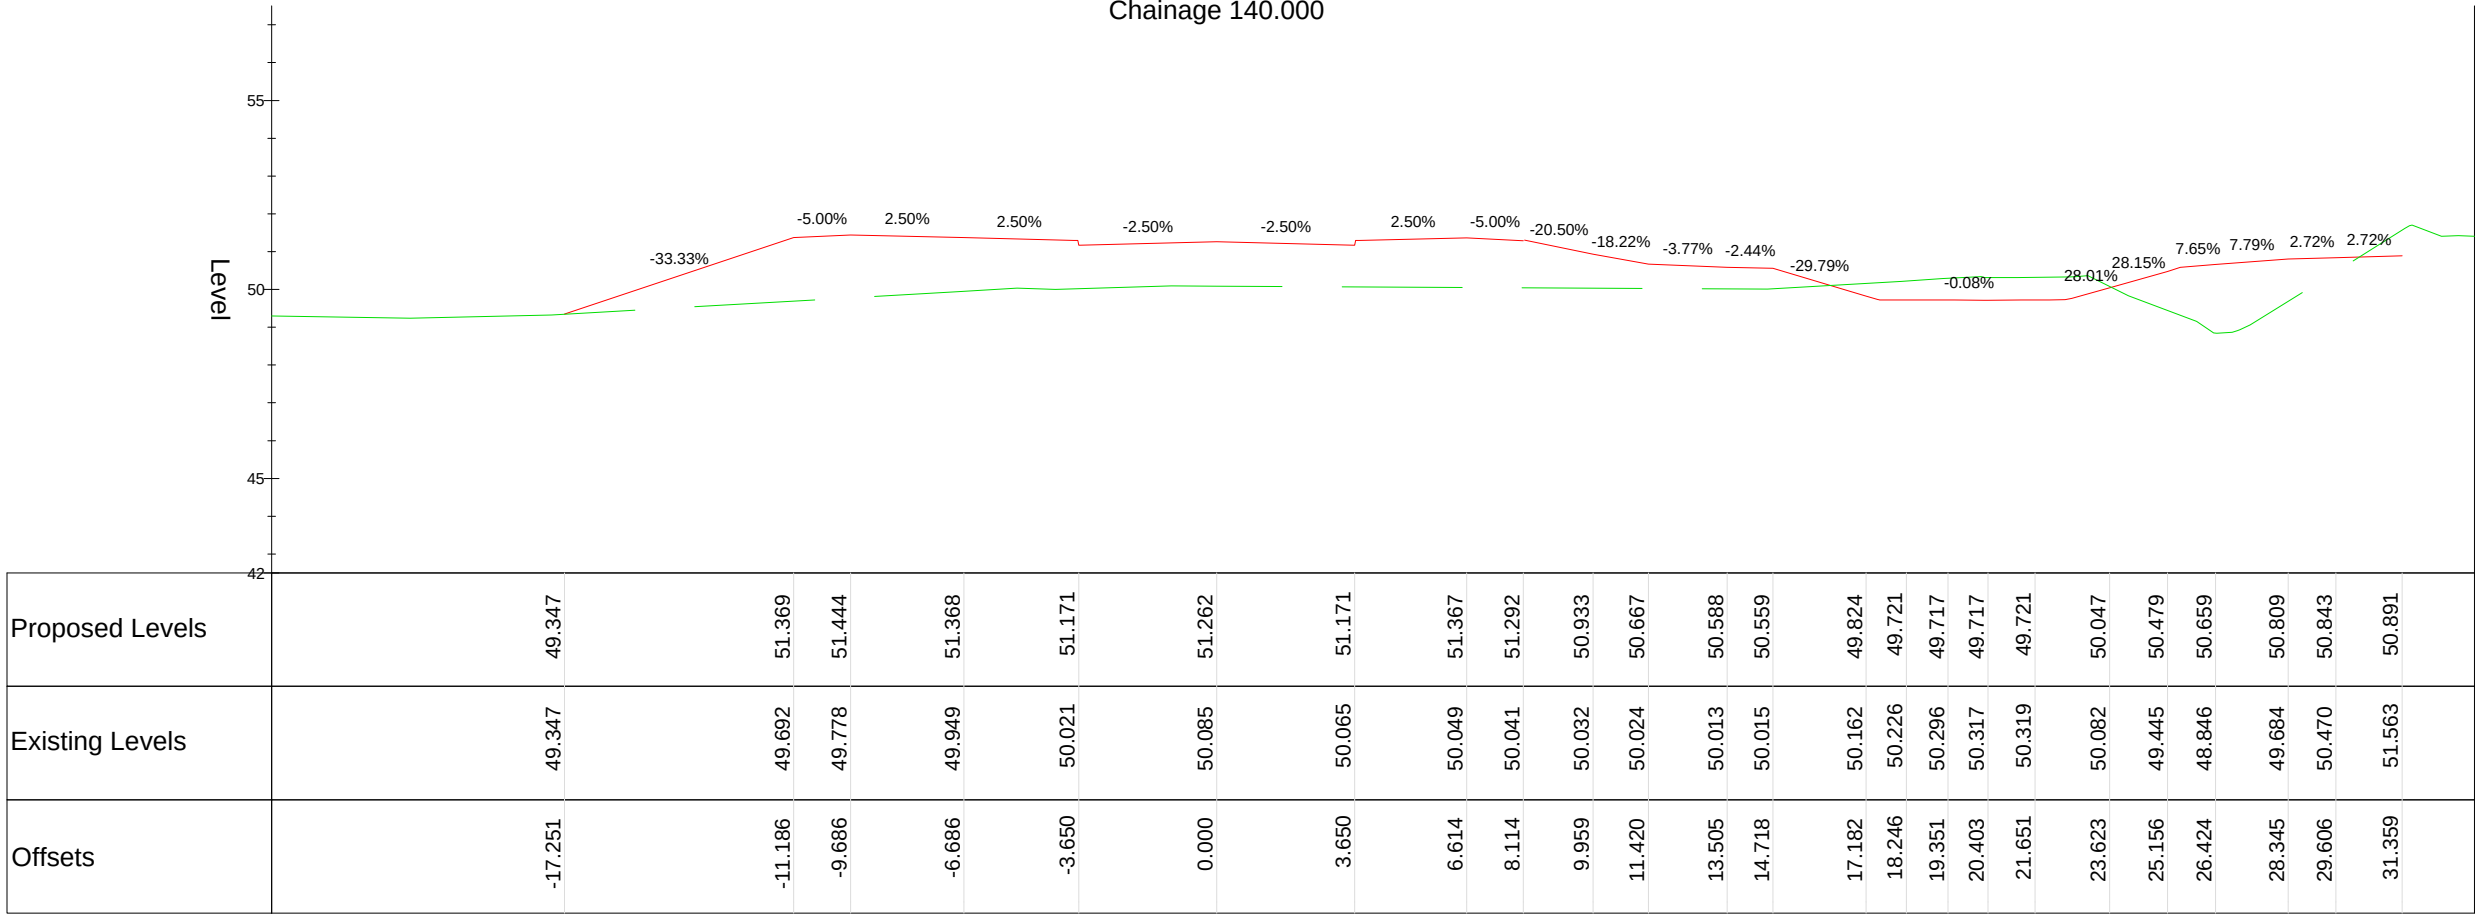
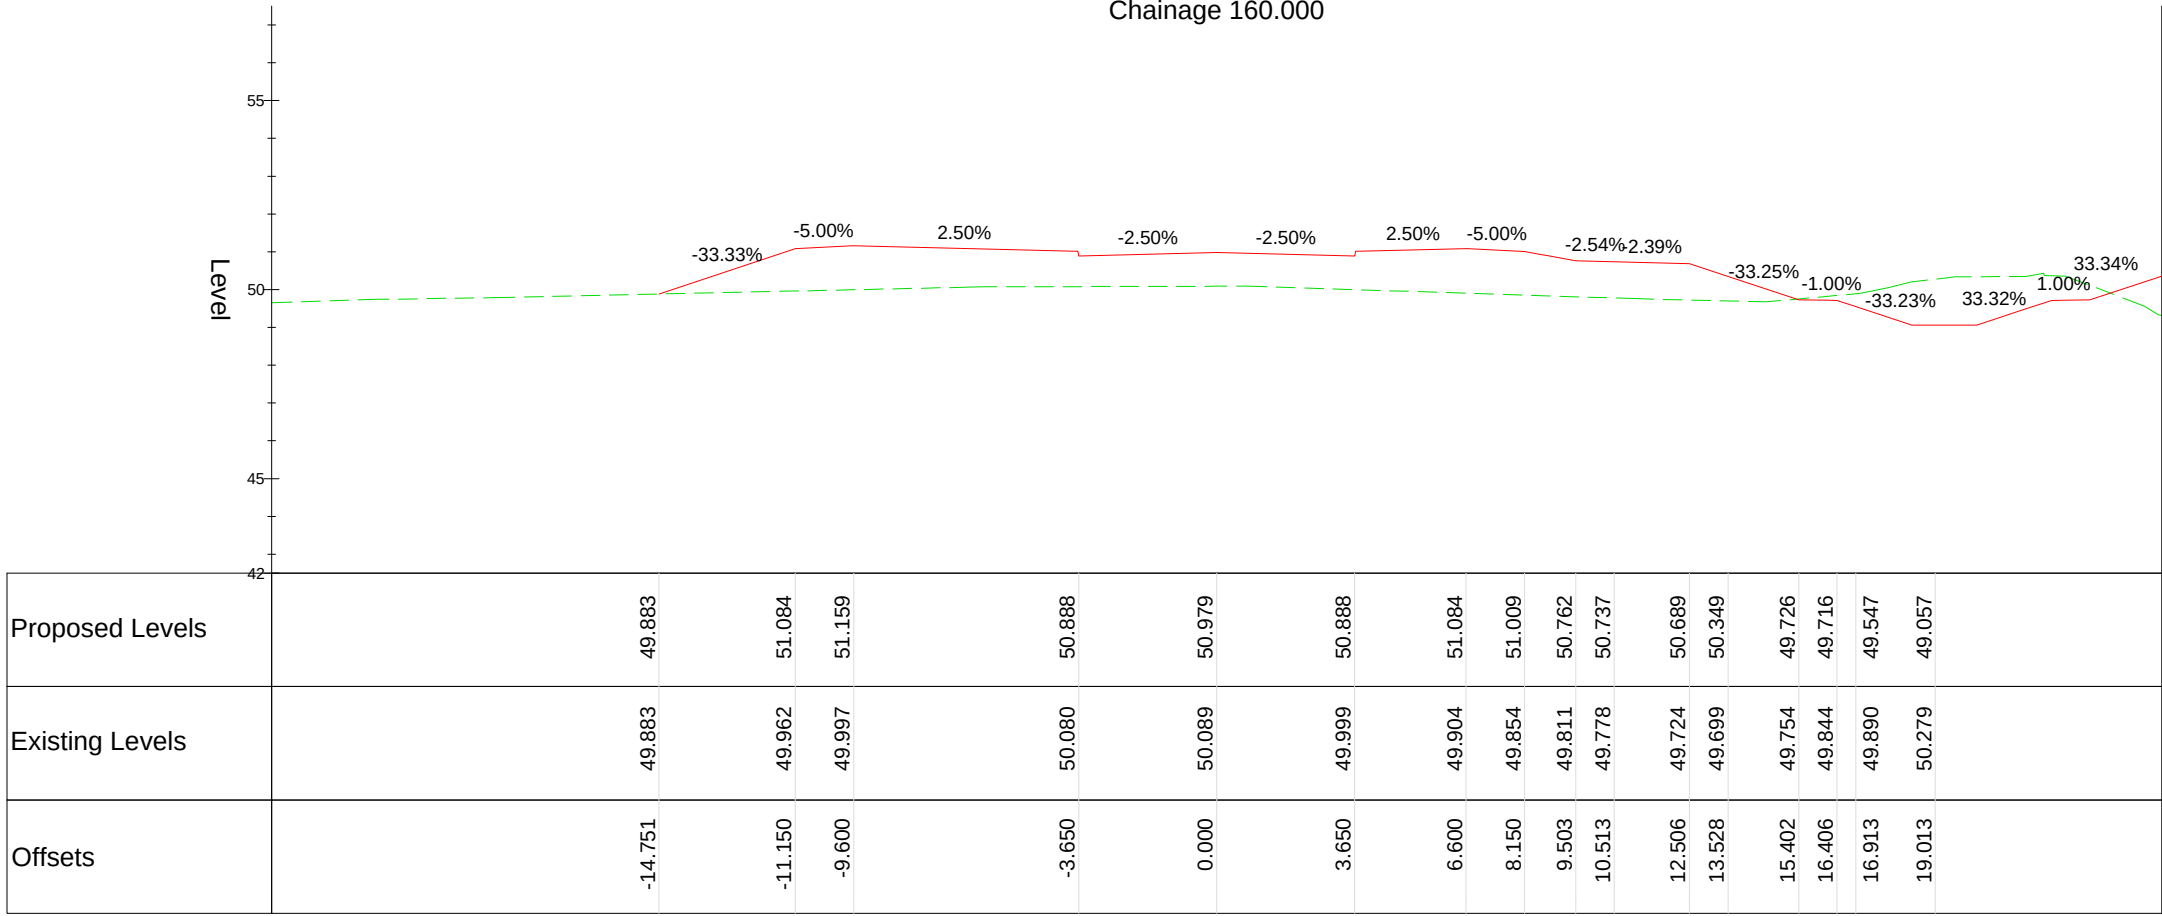
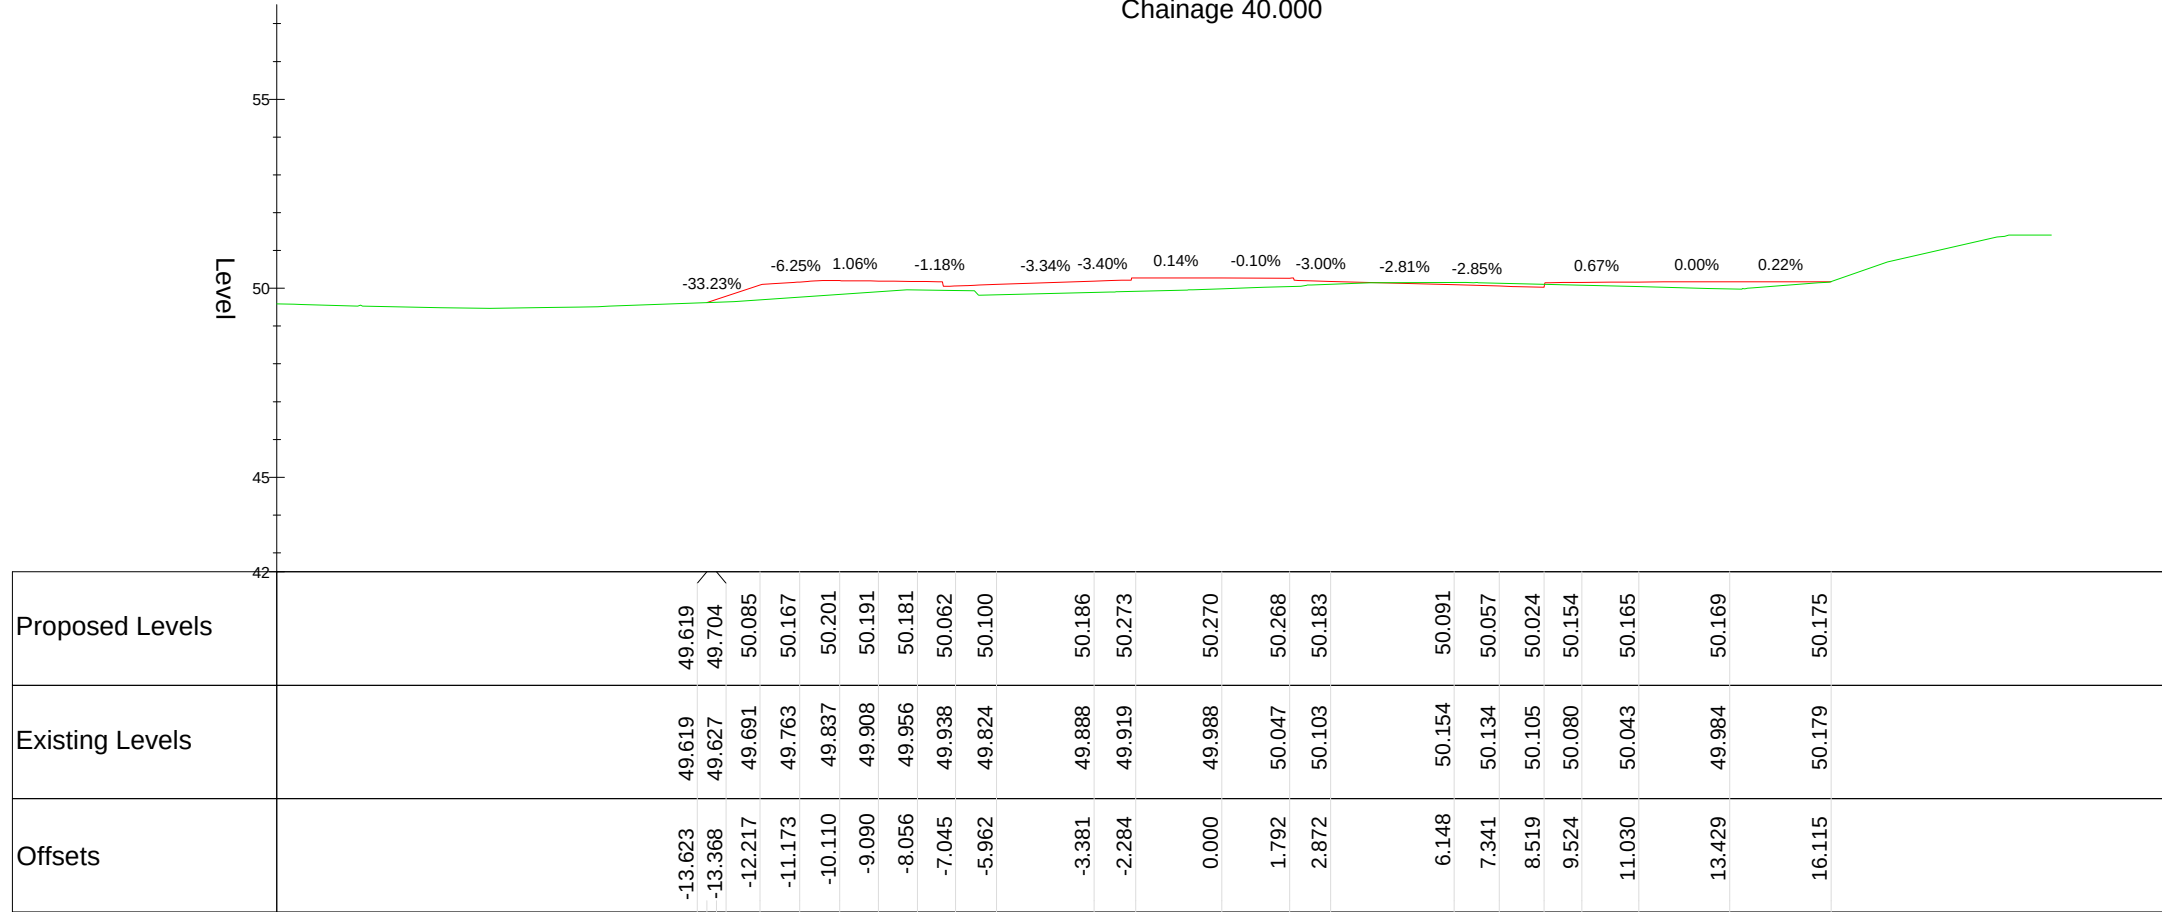
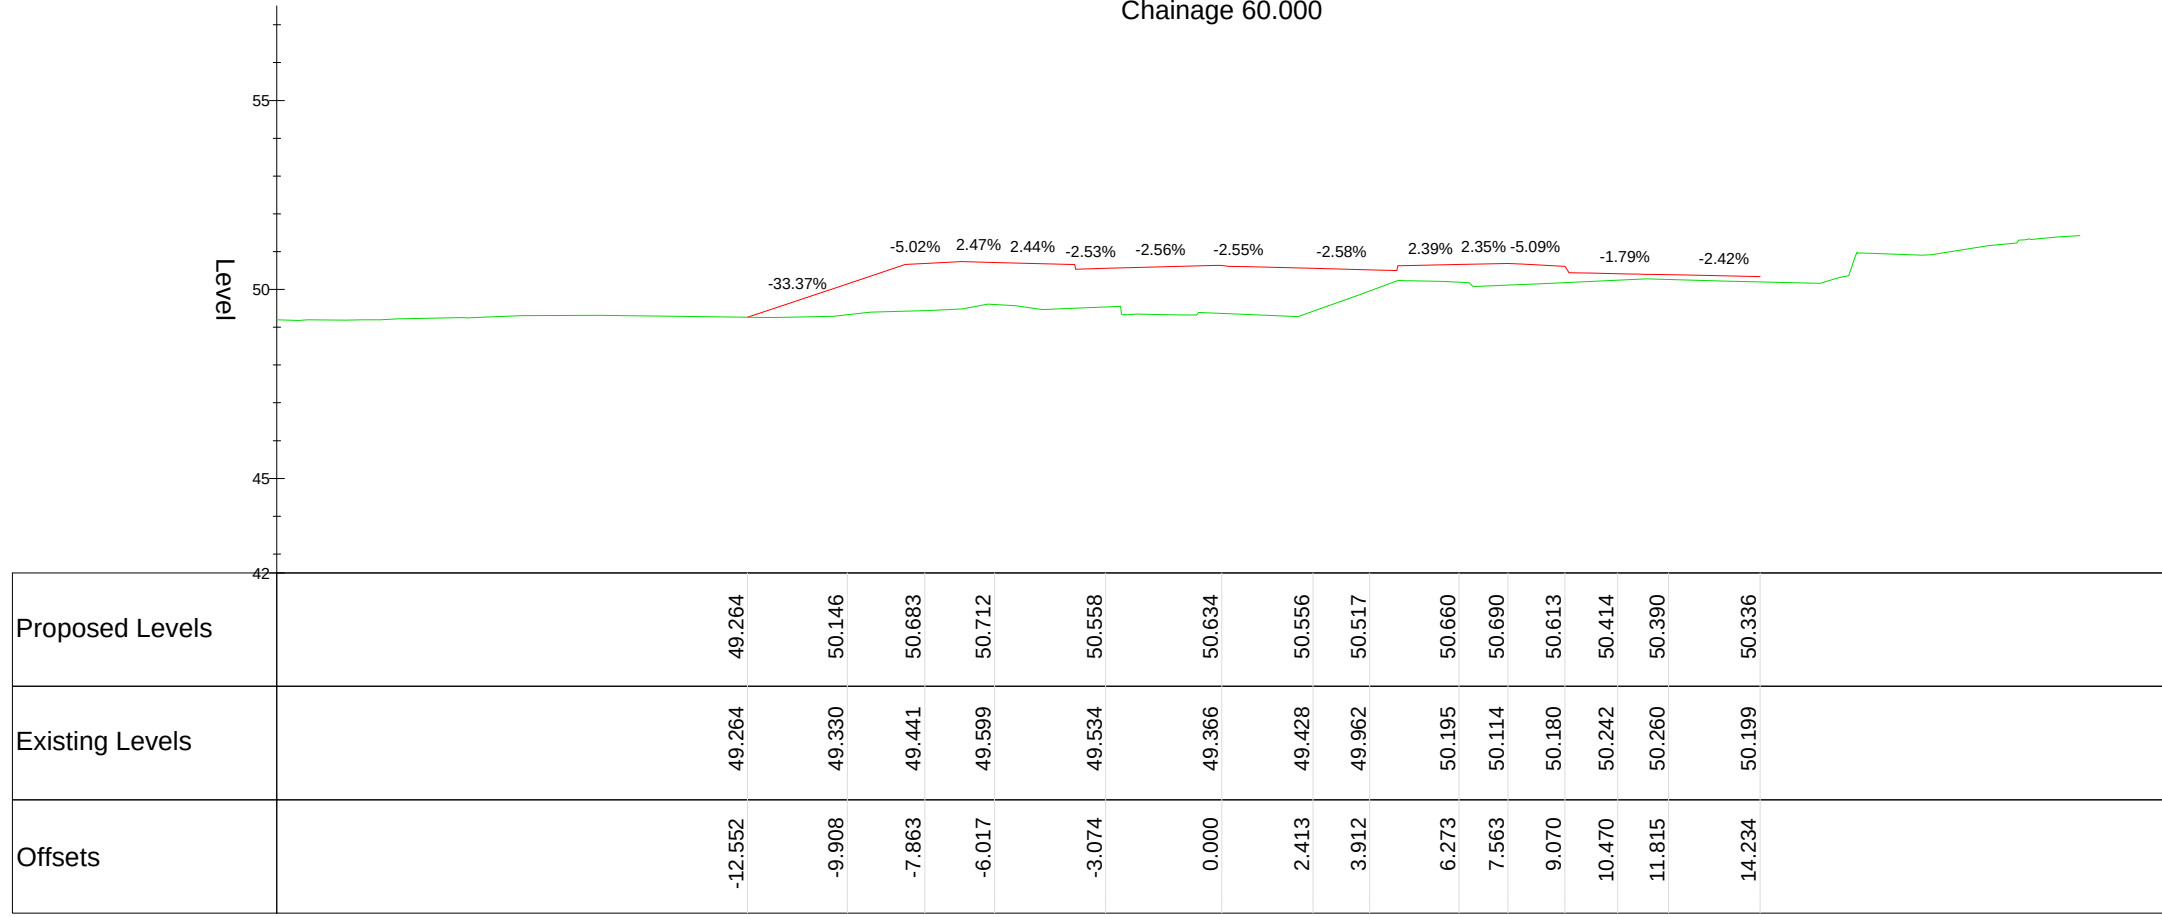
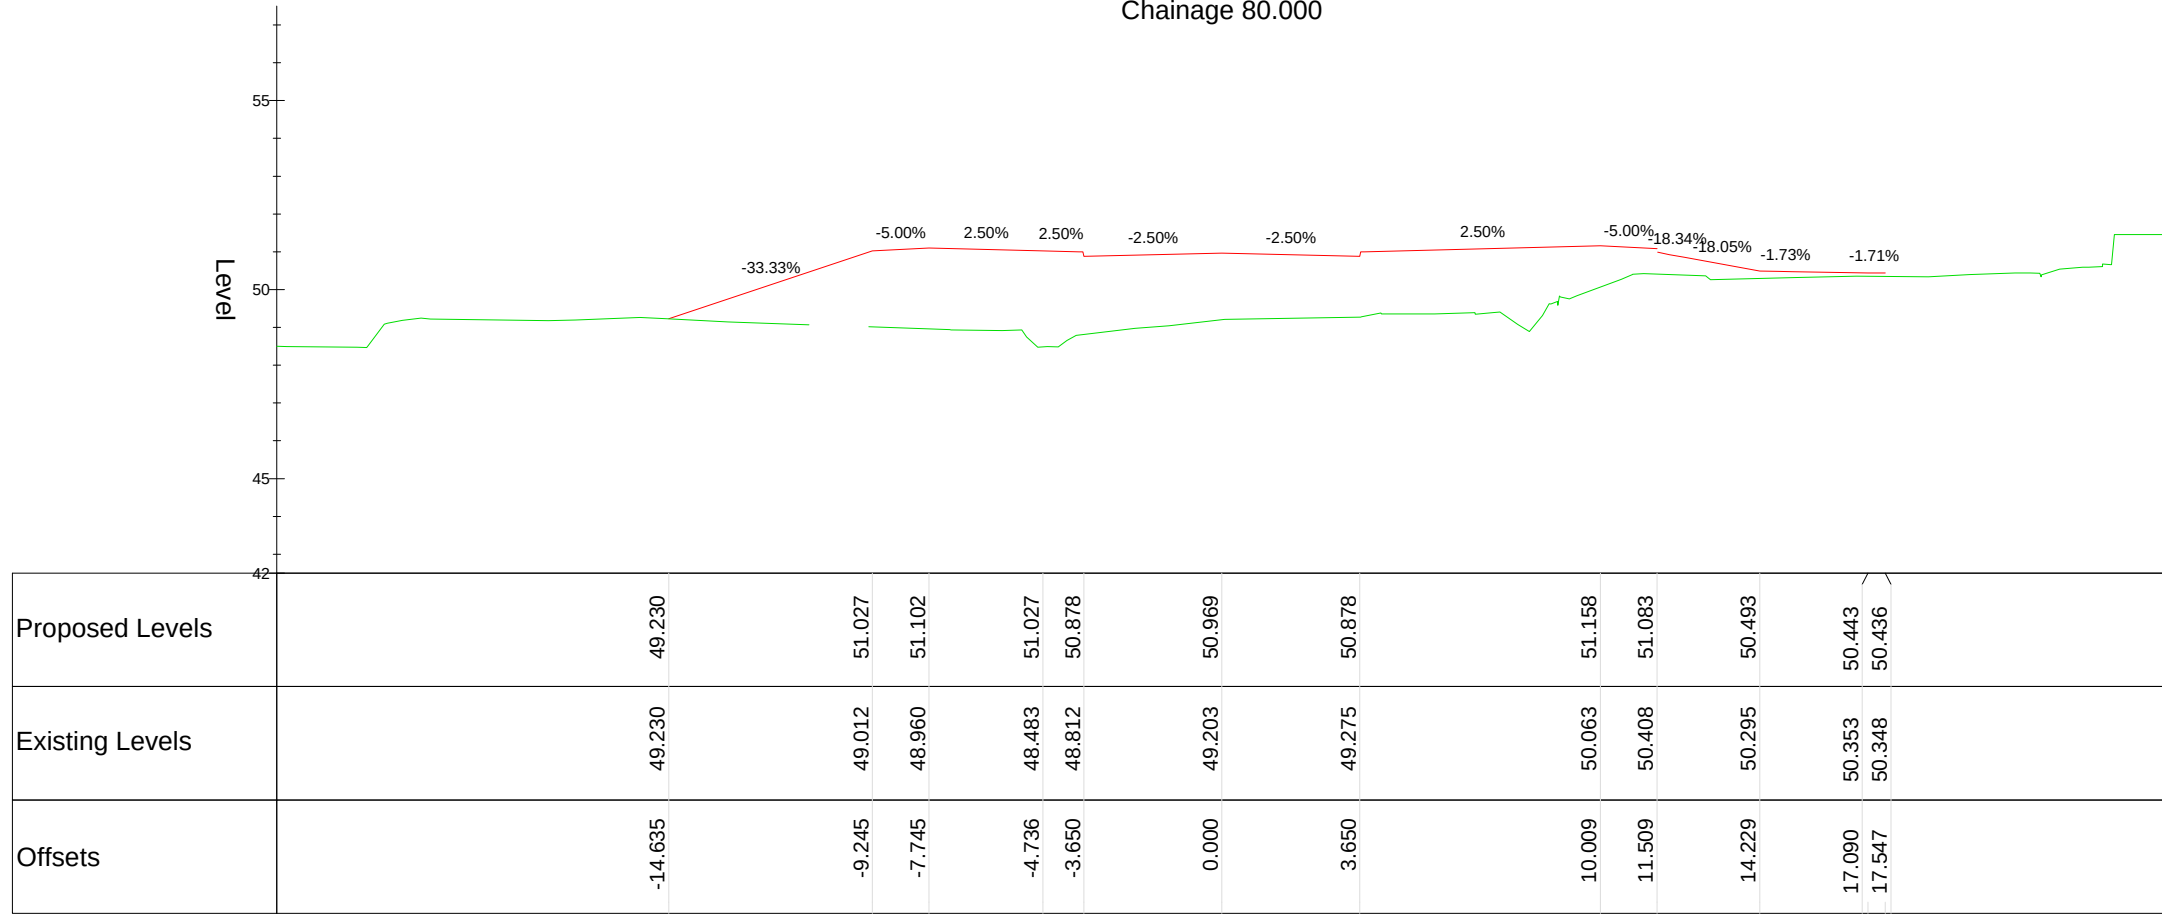
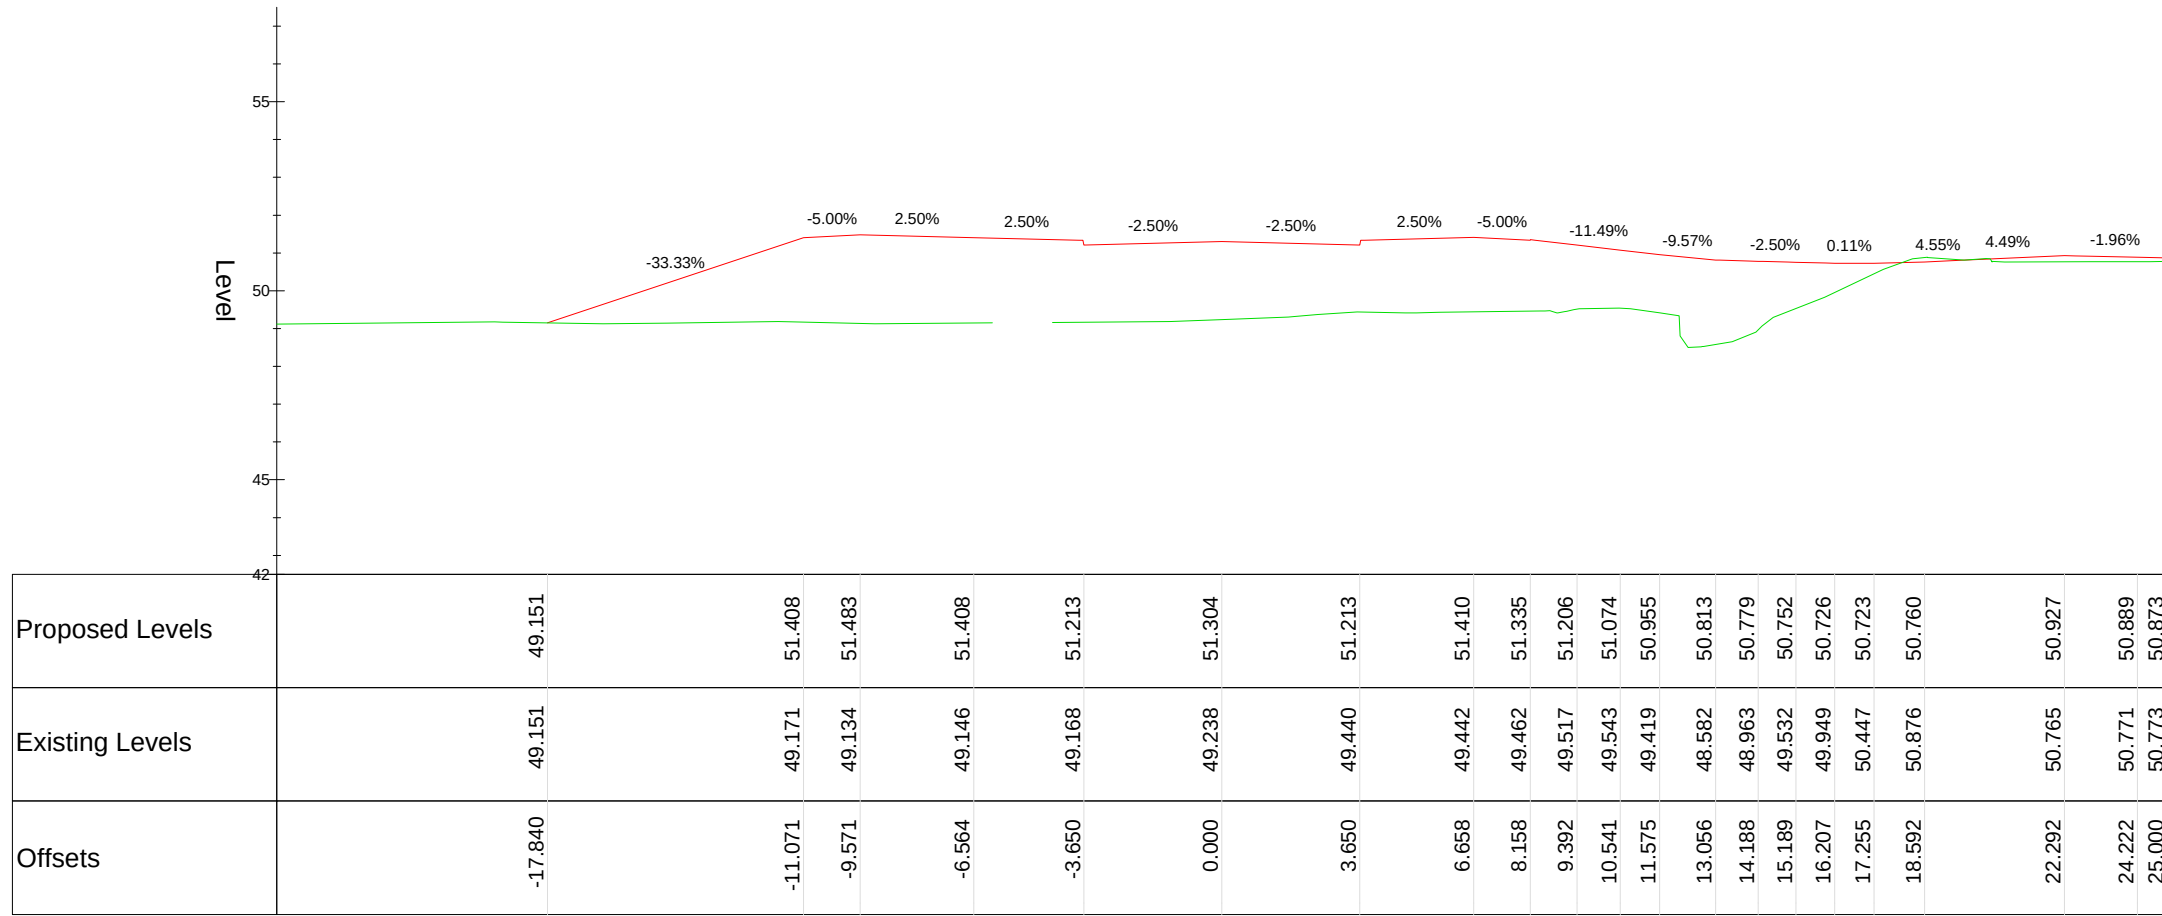


File name: I:\PROJECTS\118047\WMP\DRAWINGS\WMP-TG-SRWG1-DR-HI-0128.DWG, printed on 19 January 2024 16:32:52 by Matt Haddon

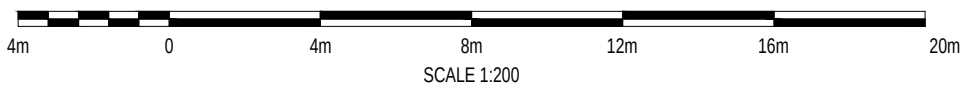


DO NOT SCALE

NOTES:

- ALL DIMENSIONS ARE IN MILLIMETRES UNLESS NOTED OTHERWISE.
- ALL LEVELS ARE IN METRES AOD UNLESS NOTED OTHERWISE.

LEGEND

- EXISTING GROUND LEVEL
- PROPOSED DESIGN LEVEL

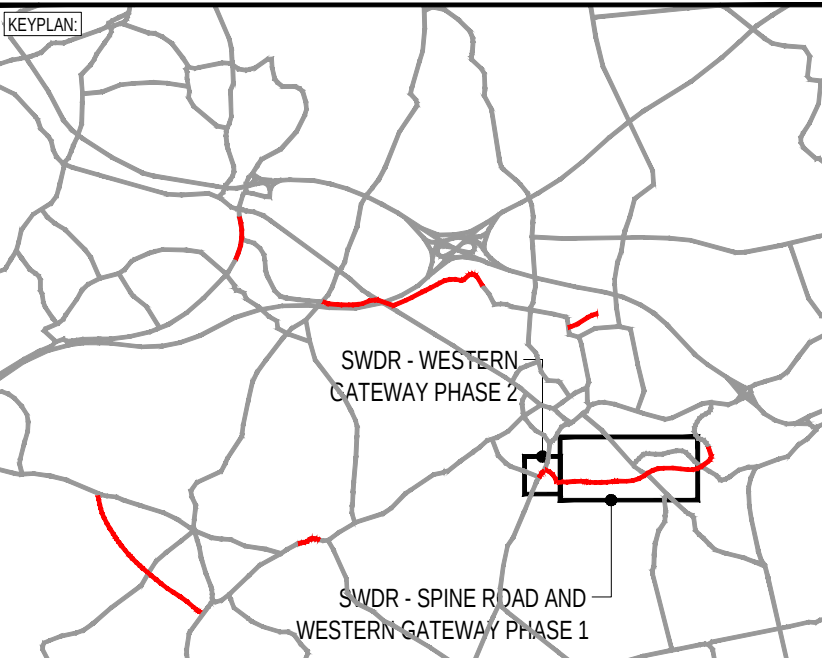

POS	19/01/2024	MH	ROUNDABOUT VE UPDATE	DJF	JC
P04	02/06/2022	GKC	MATTERS OUTSTANDING WMP-TG-SRWG1-RG-DM-0010	BH	JC
P03	29/09/2021	AMG	REVISED FOR SCO COMMENTS	BH	JC
REV	DATE	BY	DESCRIPTION	CHK	APP

DRAWING STATUS: SUITABLE FOR REVIEW & COMMENT S3

DESIGNER: Tony Gee and Partners LLP
Hardy House
140 High Street
Esher, Surrey
KT10 9QJ
Tel: 01372 461600
www.tonygee.com
Consulting Civil, Structural and Geotechnical Engineers

CLIENT: WOKINGHAM BOROUGH COUNCIL
Shute End, Wokingham, Berkshire RG40 1BN
Tel: (0118) 974 6000 Web: www.wokingham.gov.uk

PROJECT: WOKINGHAM MAJOR HIGHWAYS PROGRAMME
SPINE ROAD AND WESTERN GATEWAY PHASE 1

TITLE: HIGHWAYS
ALIGNMENT
CROSS SECTIONS - WEST LINK
SHEET 1

SCALE @ AL:	CHECKED:	JC	APPROVED:	ARL
PROJECT NO:	DESIGNED:	JPG	DRAWN:	DATE
C118047	JPG	JPG	February 21	
DRAWING NO:	WMHP-TG-SRWG1-DR-HI-0128	REV:	P05	