
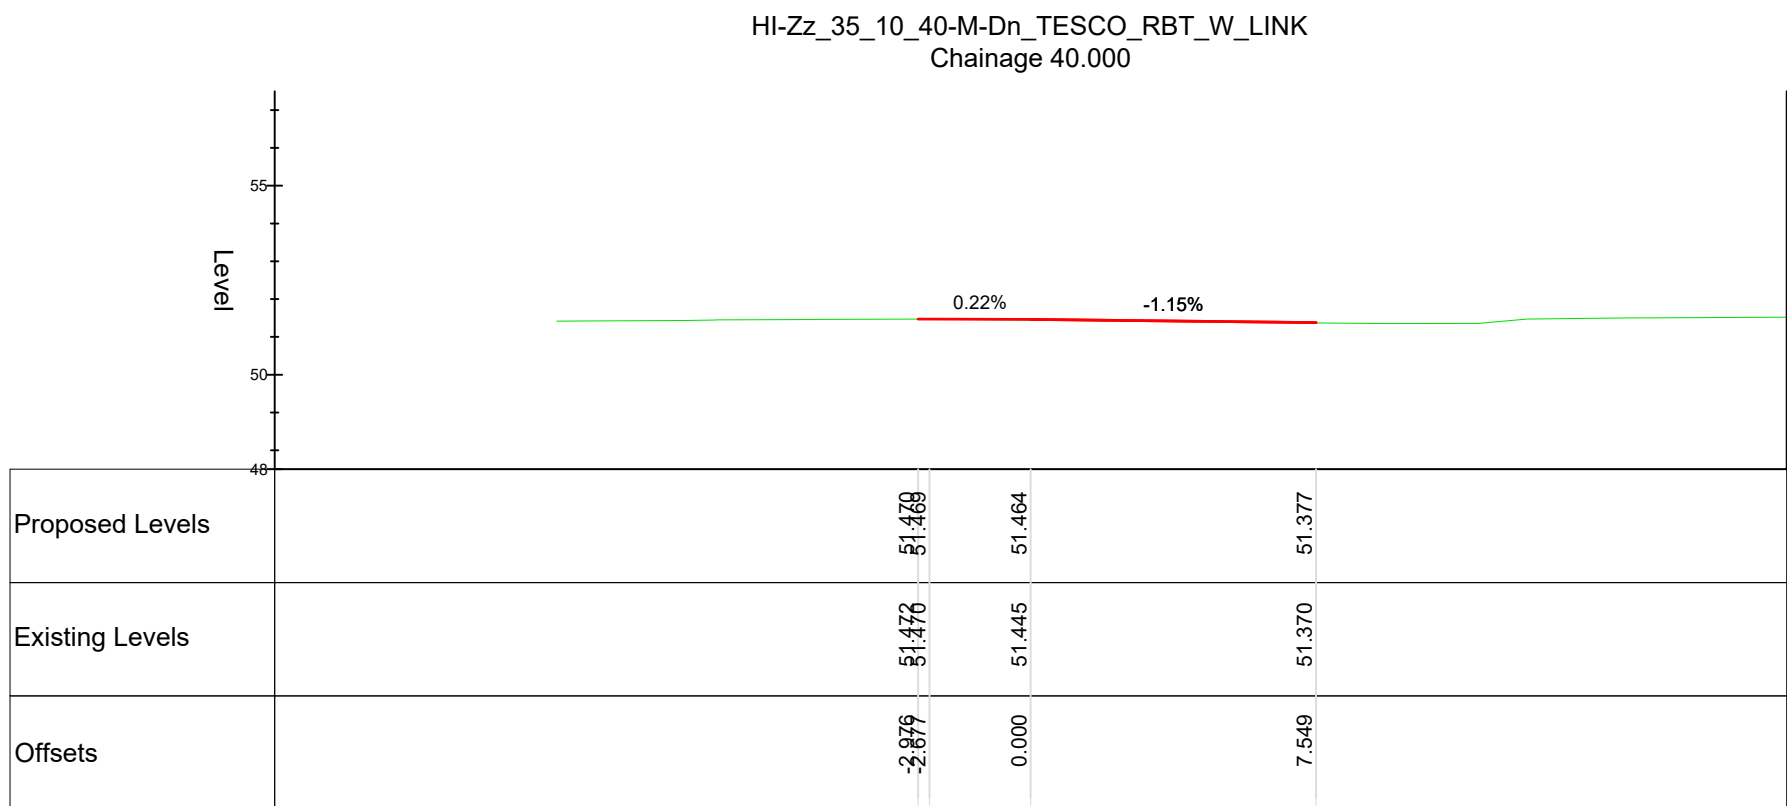
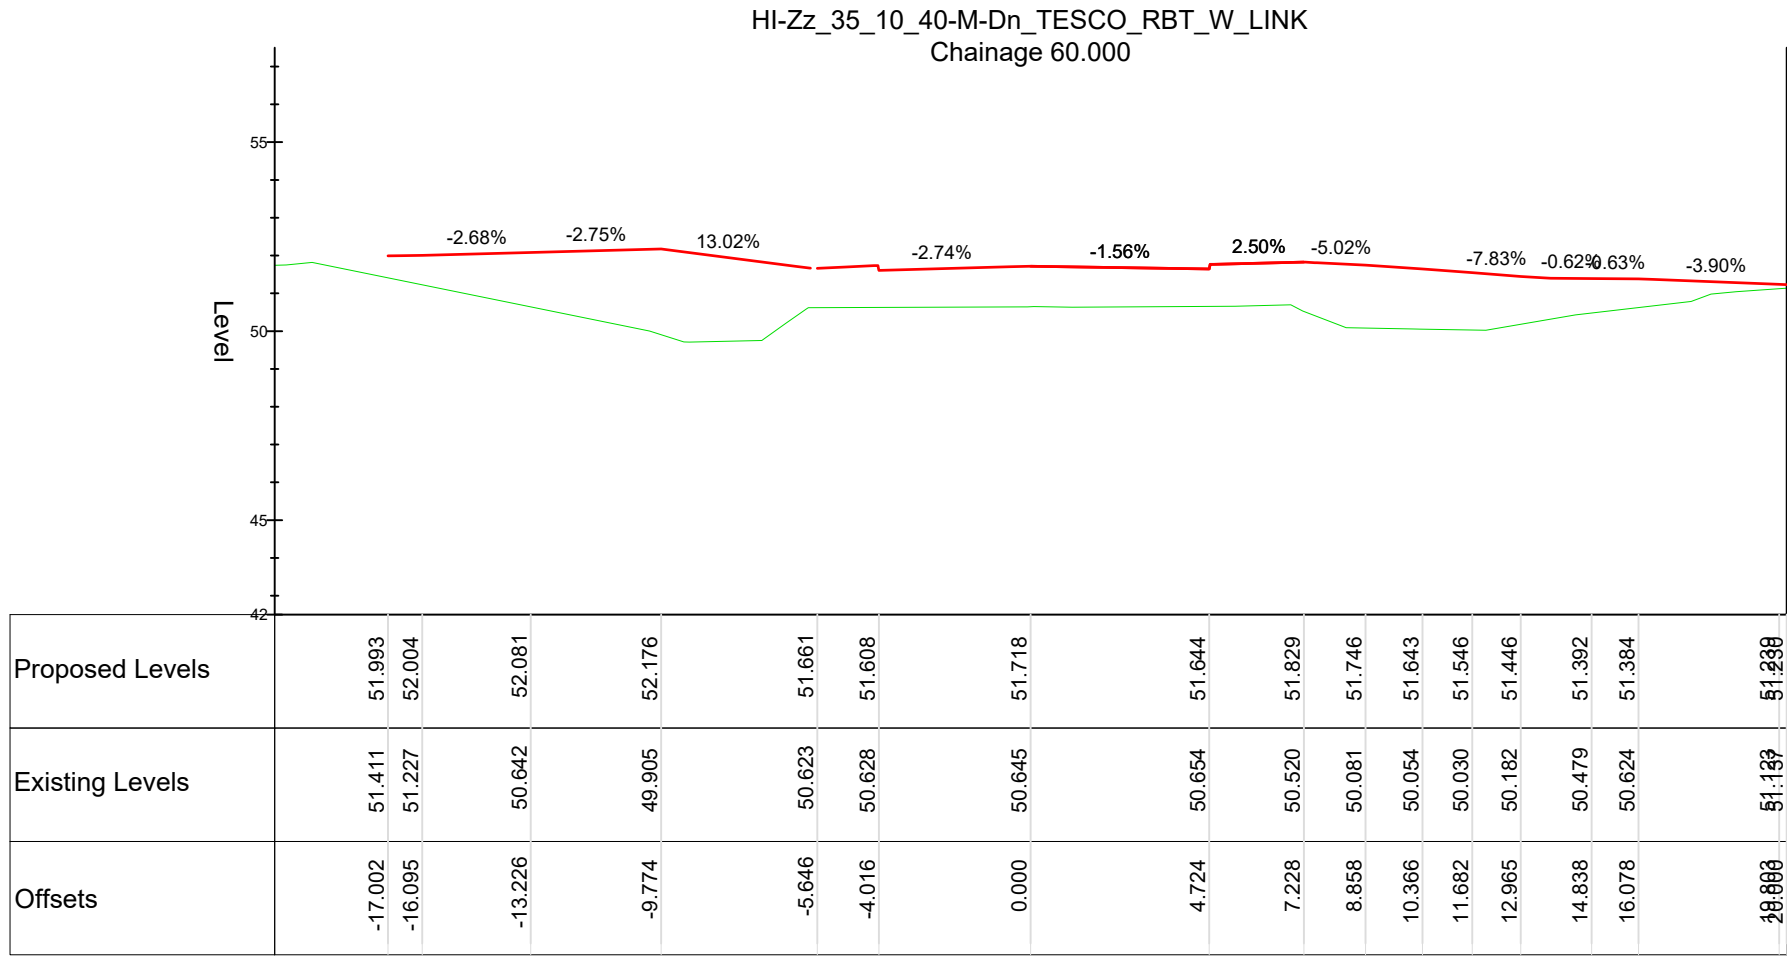
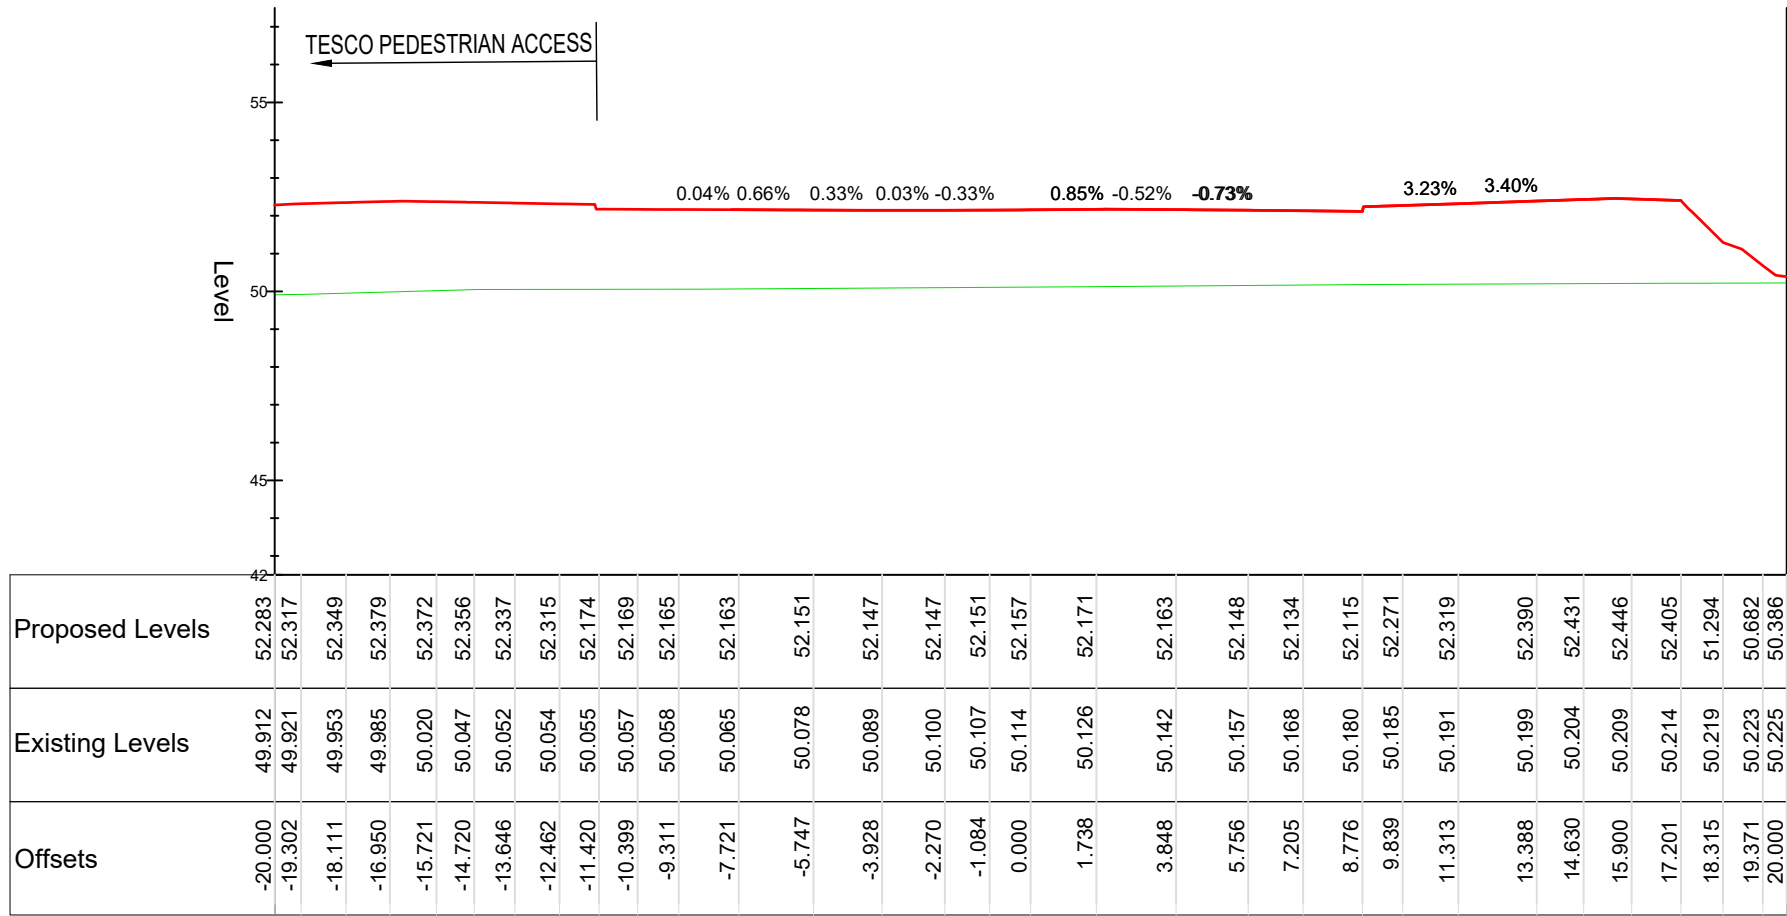


File name: S:\PROJECTS\2018\C118047\BIM01-WP\DRAWINGS\WHP-TG-SRWG1-DR-HI-0130.DWG, printed on 15 October 2024 17:26:10, by David Frampton

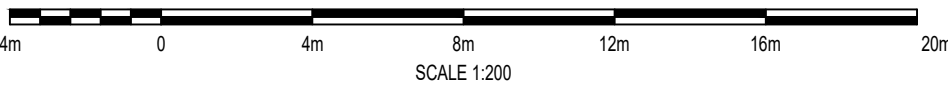


HI-Zz_35_10_40-M-Dn_TESCO_RBT_W_LINK
Chainage 20.000

DO NOT SCALE

- NOTES:
- ALL DIMENSIONS ARE IN MILLIMETRES UNLESS NOTED OTHERWISE.
 - ALL LEVELS ARE IN METRES AOD UNLESS NOTED OTHERWISE.

LEGEND

- EXISTING GROUND LEVEL
- PROPOSED DESIGN LEVEL

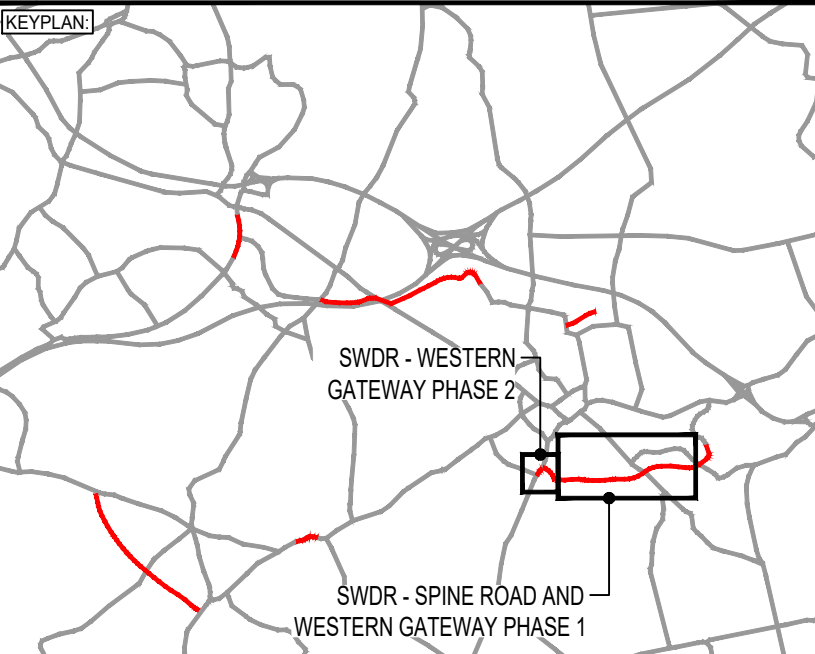

P05	15/10/2024	MH	ROUNDABOUT VE UPDATE	DJF	JC
P04	02/09/2022	GKC	MATTERS OUTSTANDING WHP-TG-SRWG1-RG-DM-0010	BH	JC
P03	29/09/2021	AMG	REVISED FOR SCO COMMENTS	BH	JC
REV	DATE	BY	DESCRIPTION	CHK	APP

DRAWING STATUS: SUITABLE FOR REVIEW & COMMENT S3



Tony Gee
Consulting Civil, Structural and Geotechnical Engineers

DESIGNER:

Tony Gee and Partners LLP
Hardy House
140 High Street
Esher, Surrey
KT10 9QJ
Tel: 01372 461600

www.tonygee.com



WOKINGHAM
BOROUGH COUNCIL

Shute End, Wokingham, Berkshire RG40 1BN
Tel: (0118) 974 6000 Web: www.wokingham.gov.uk

PROJECT: SPINE ROAD AND WESTERN GATEWAY PHASE 1					
TITLE: HIGHWAYS ALIGNMENT CROSS SECTIONS - TESCO LINK SHEET 3					
SCALE @ A1: 1:200	CHECKED: JC	APPROVED: ARL			
PROJECT NO: C118047	DESIGNED: JPG	DRAWN: JPG	DATE: February 21		
DRAWING No: WHP-TG-SRWG1-DR-HI-0130				REV: P05	