




File name: S:\PROJECTS\2018\18047\BIM\01-WMHP\DRAWINGS\WMHP-TG-SRWG1-DR-HI-0131.DWG, printed on 23 September 2021 14:31:15, by Aaron Gamell

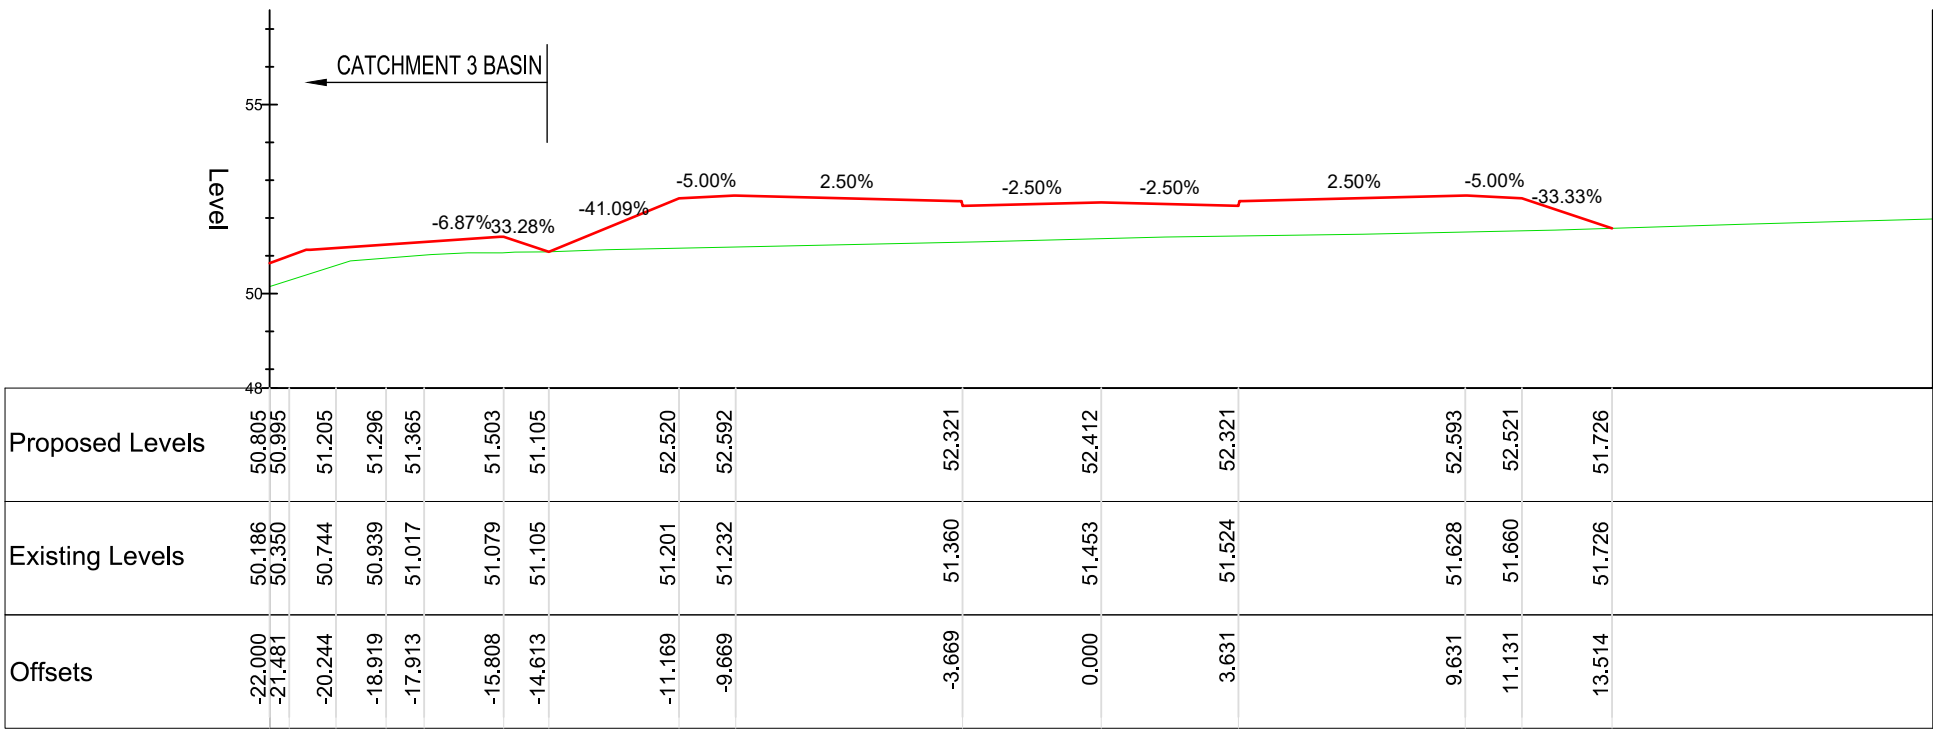


HI-Zz_35_10_40-M-Dn_TG_DESIGN
Chainage 100.000

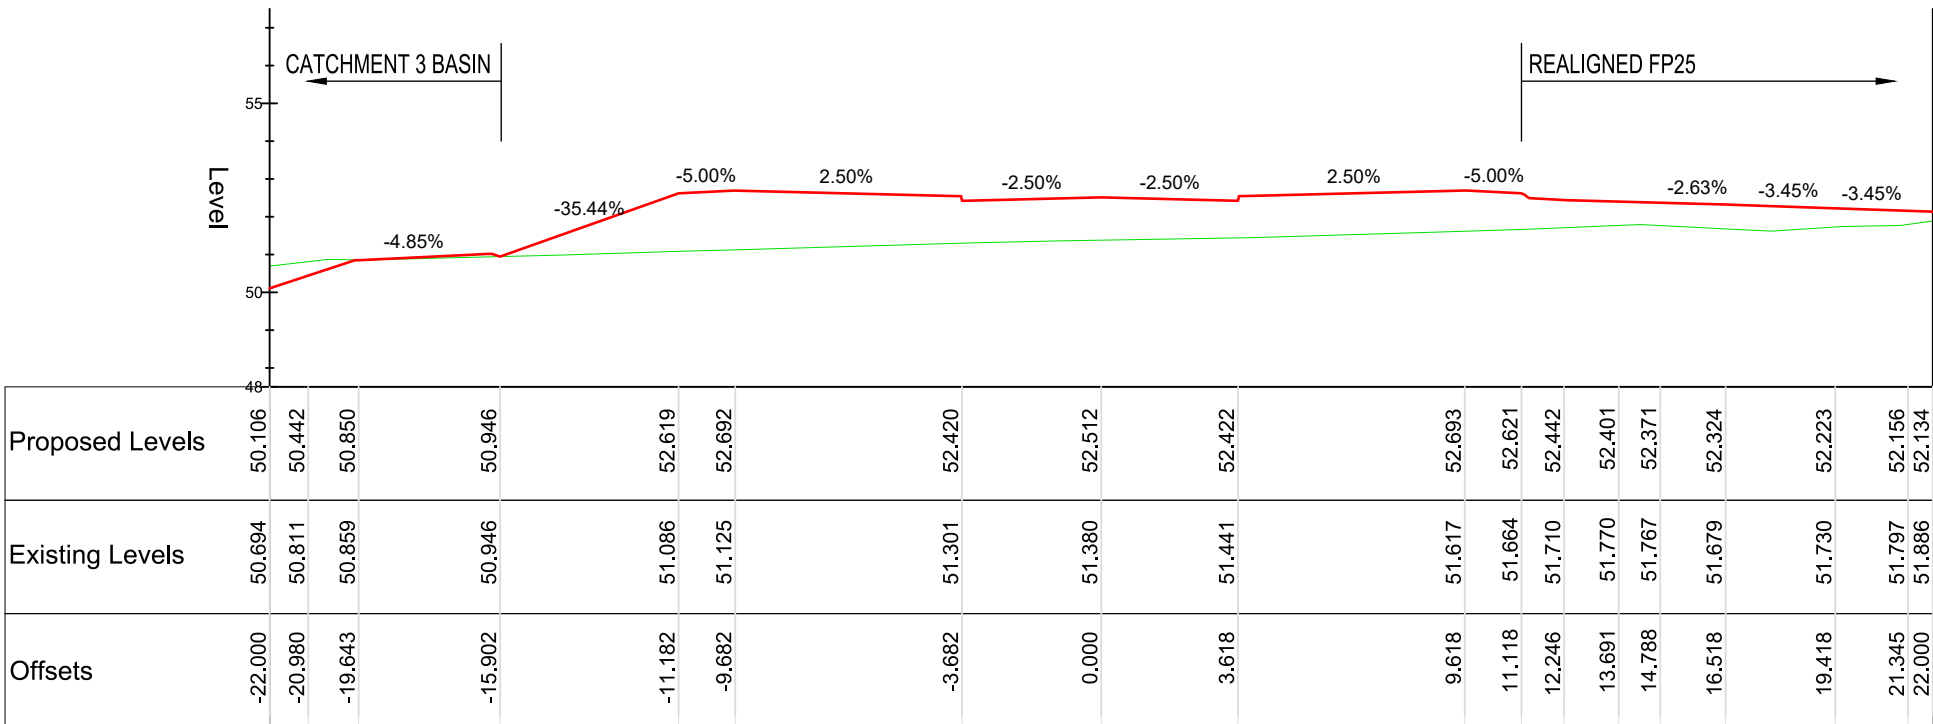


HI-Zz_35_10_40-M-Dn_TG_DESIGN
Chainage 80.000

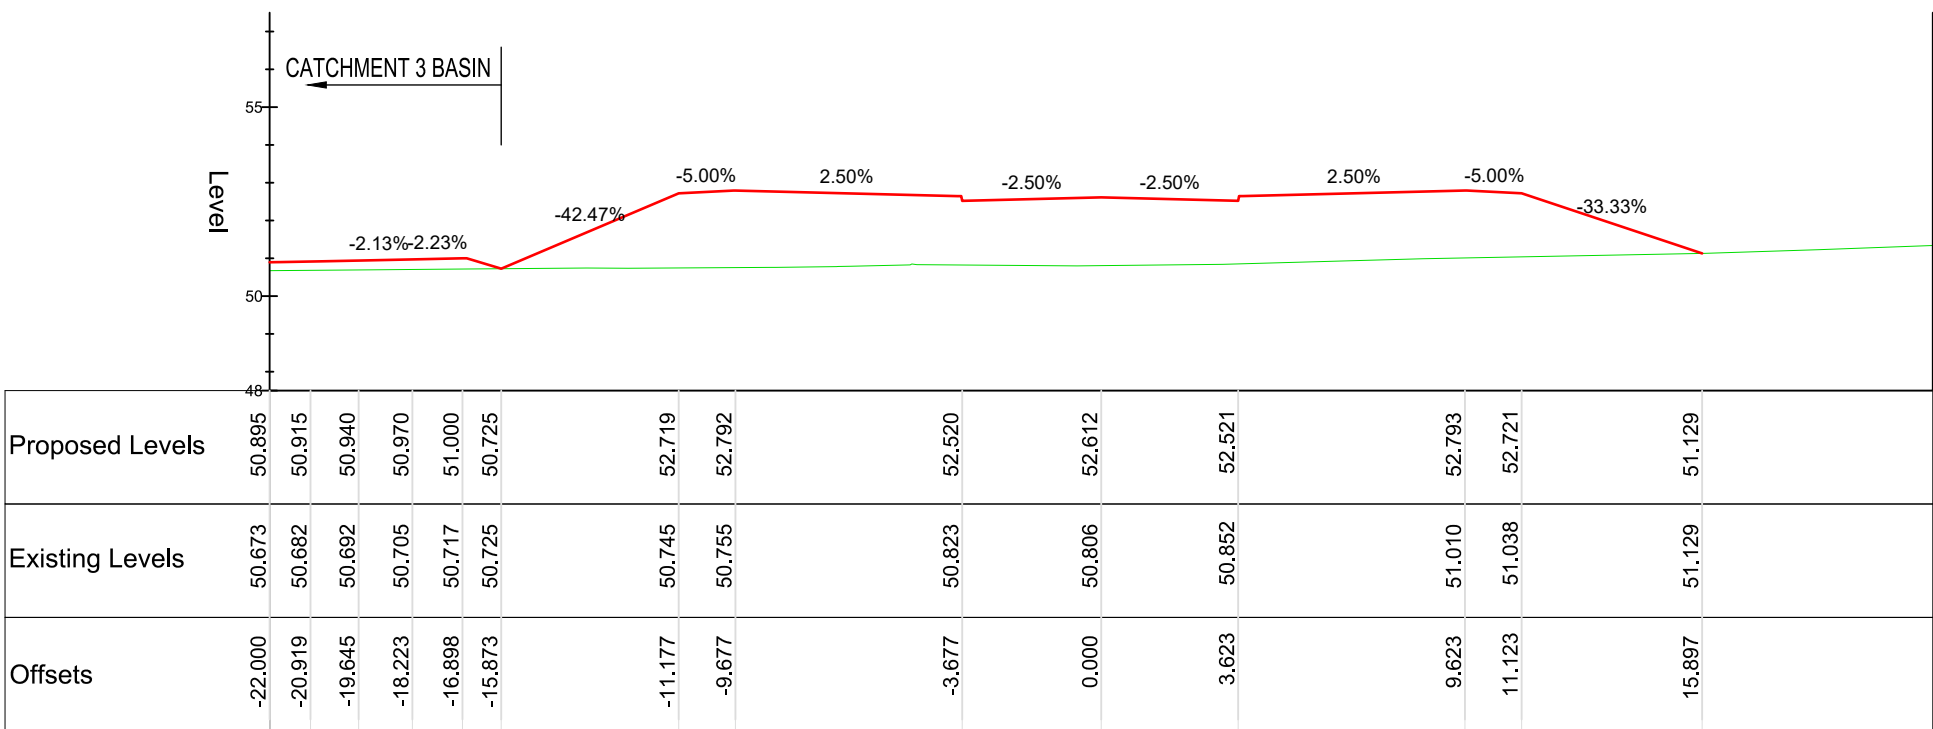


HI-Zz_35_10_40-M-Dn_TG_DESIGN
Chainage 60.000

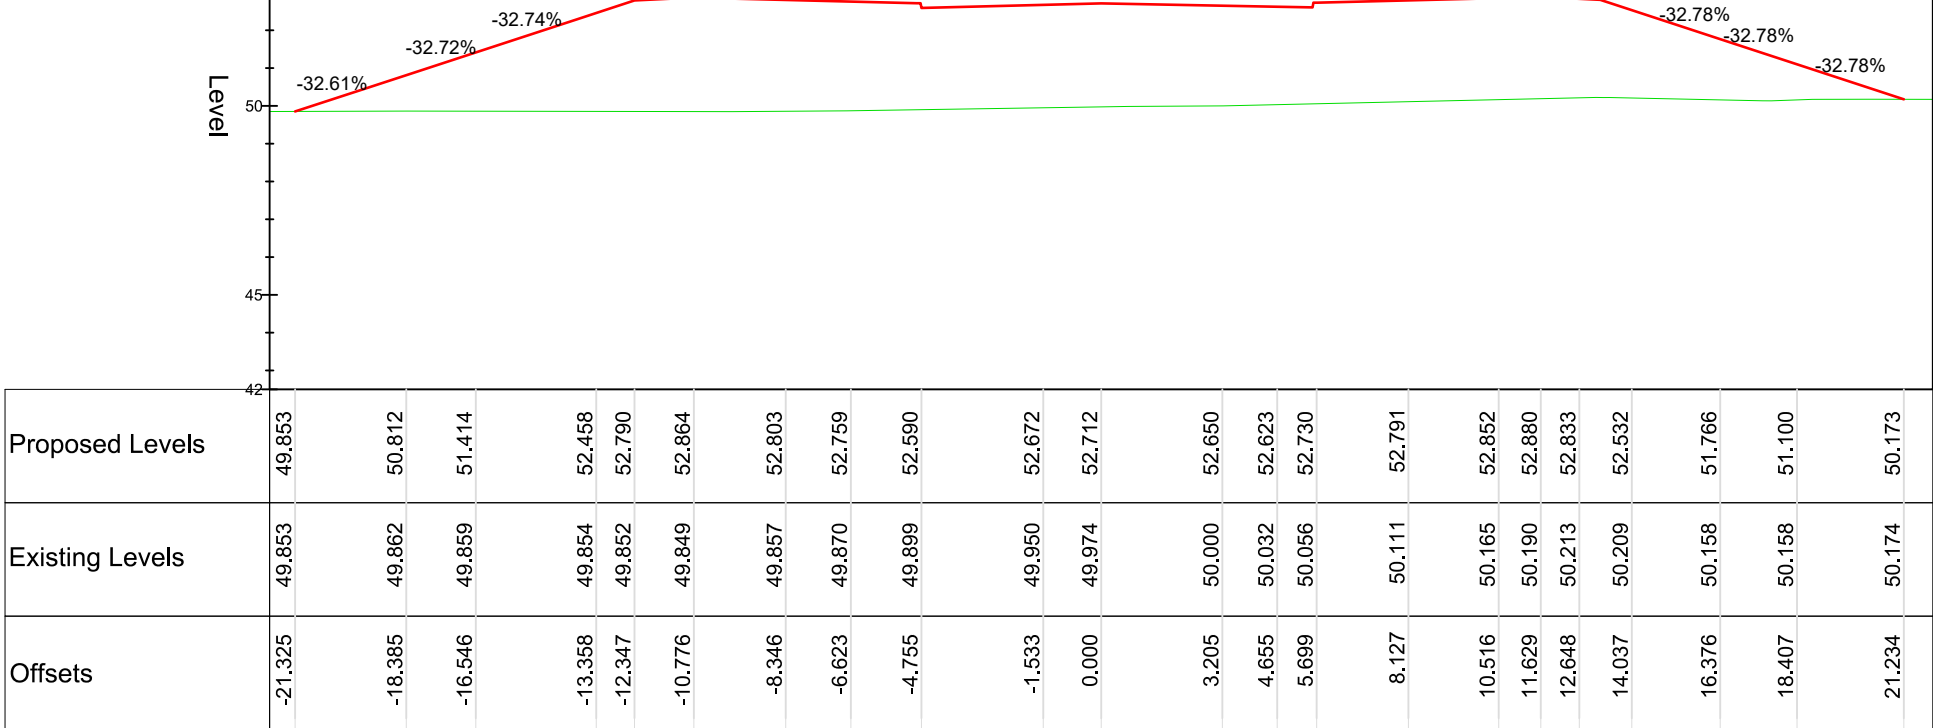


HI-Zz_35_10_40-M-Dn_TG_DESIGN
Chainage 40.000

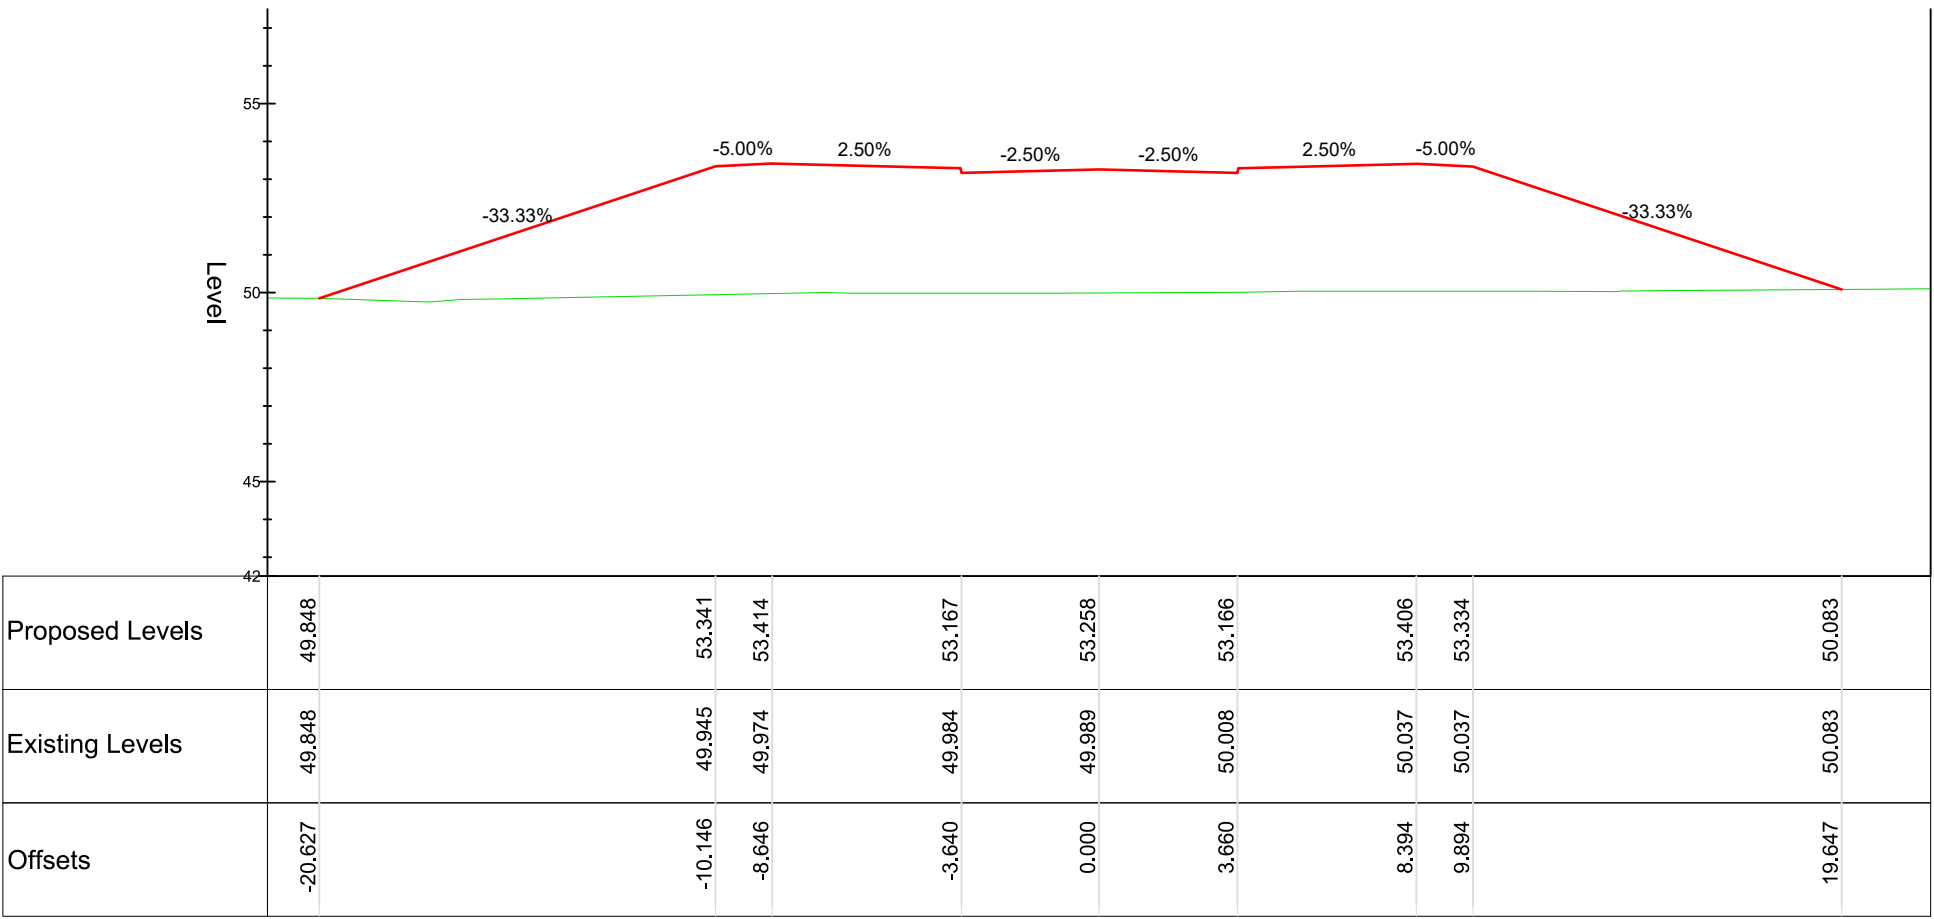


HI-Zz_35_10_40-M-Dn_TG_DESIGN
Chainage 180.000

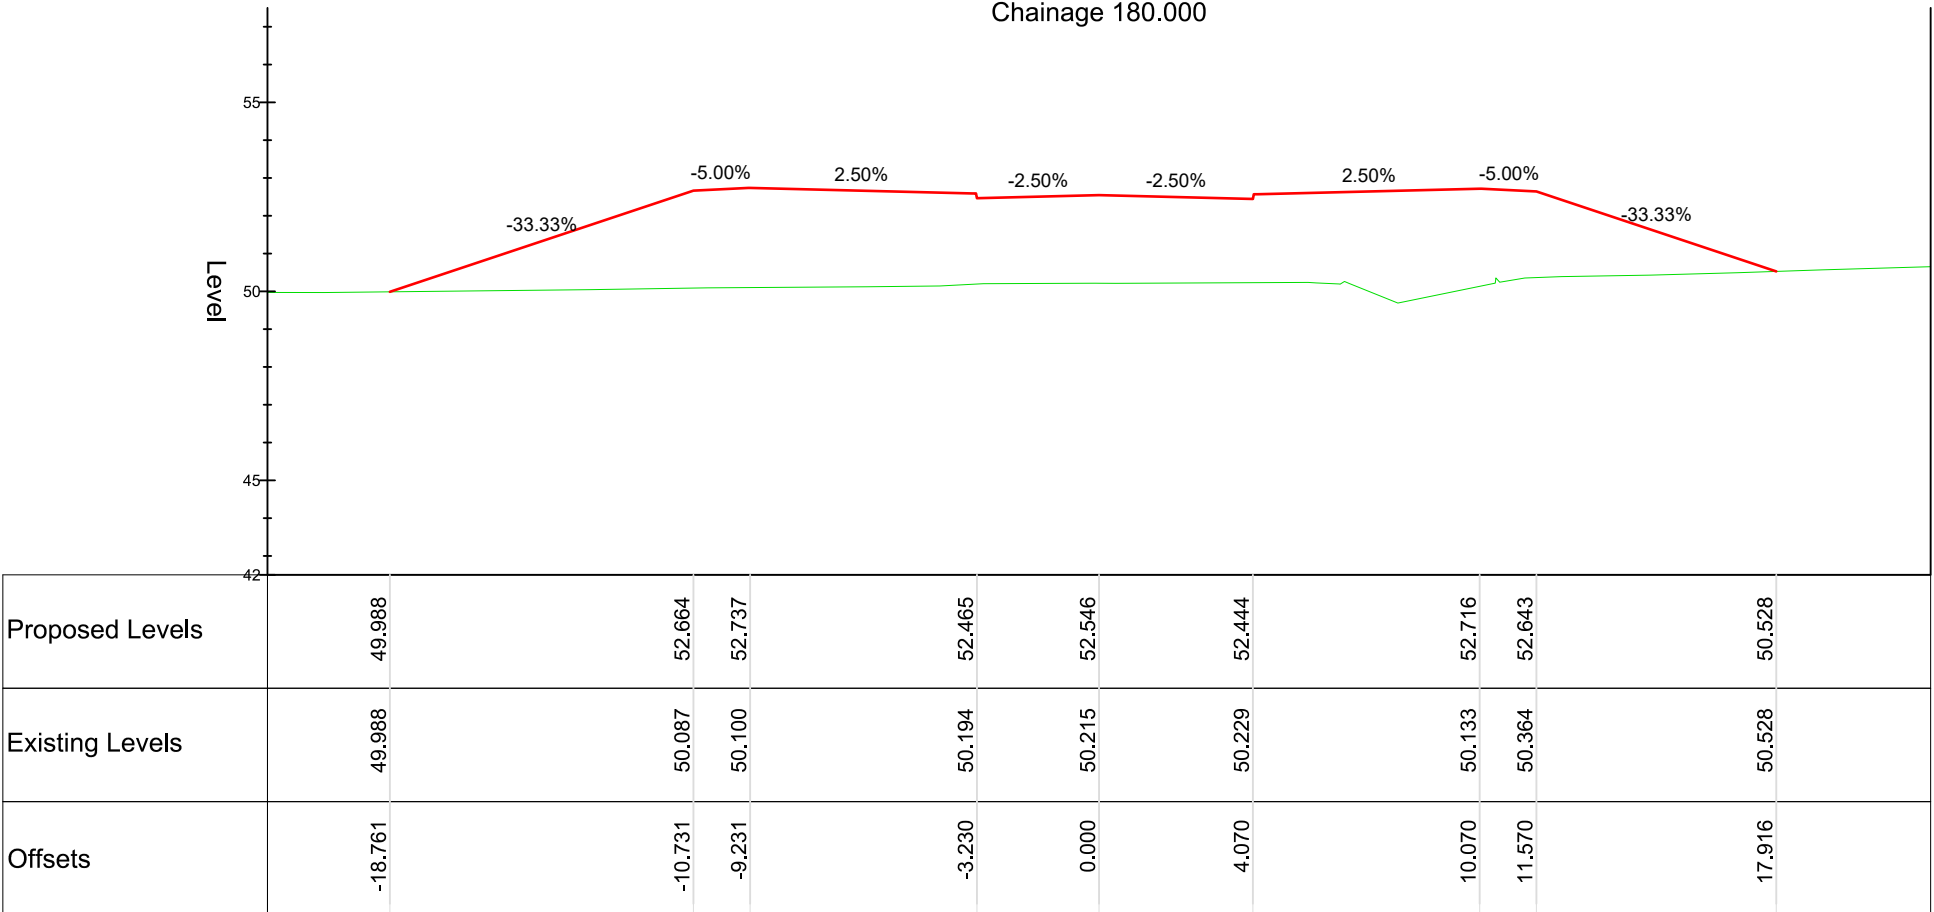

HI-Zz_35_10_40-M-Dn_TG_DESIGN
Chainage 160.000

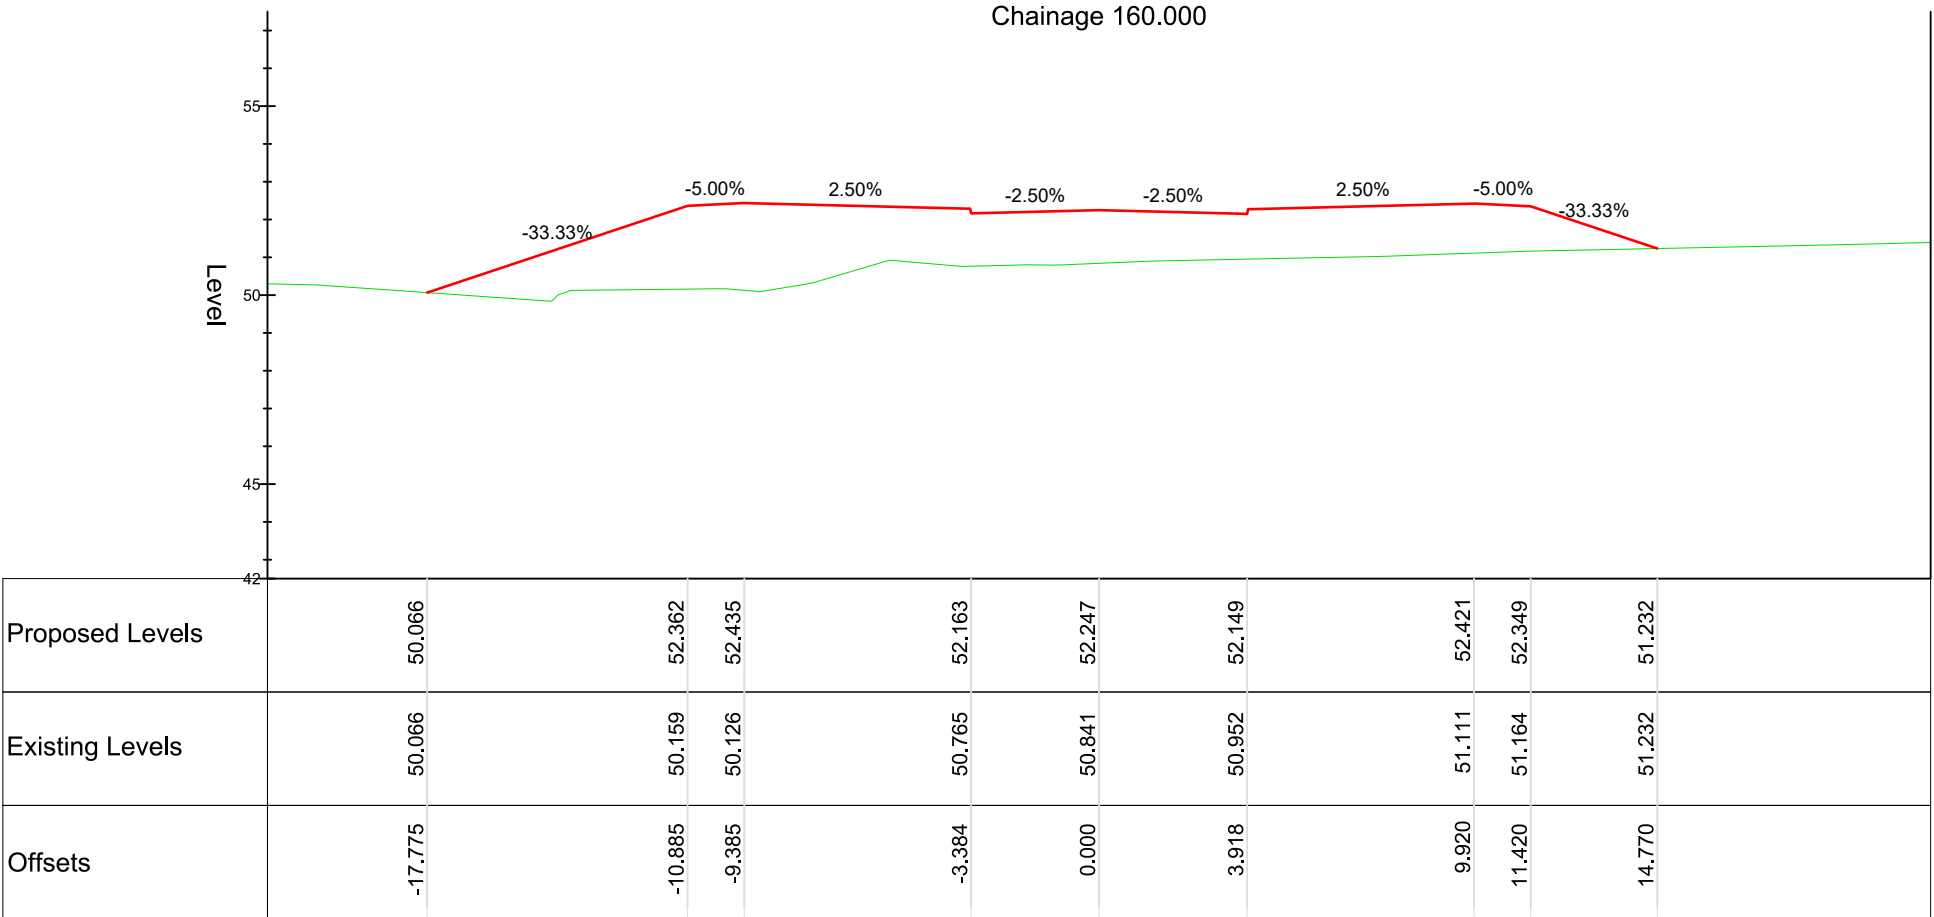

HI-Zz_35_10_40-M-Dn_TG_DESIGN
Chainage 140.000

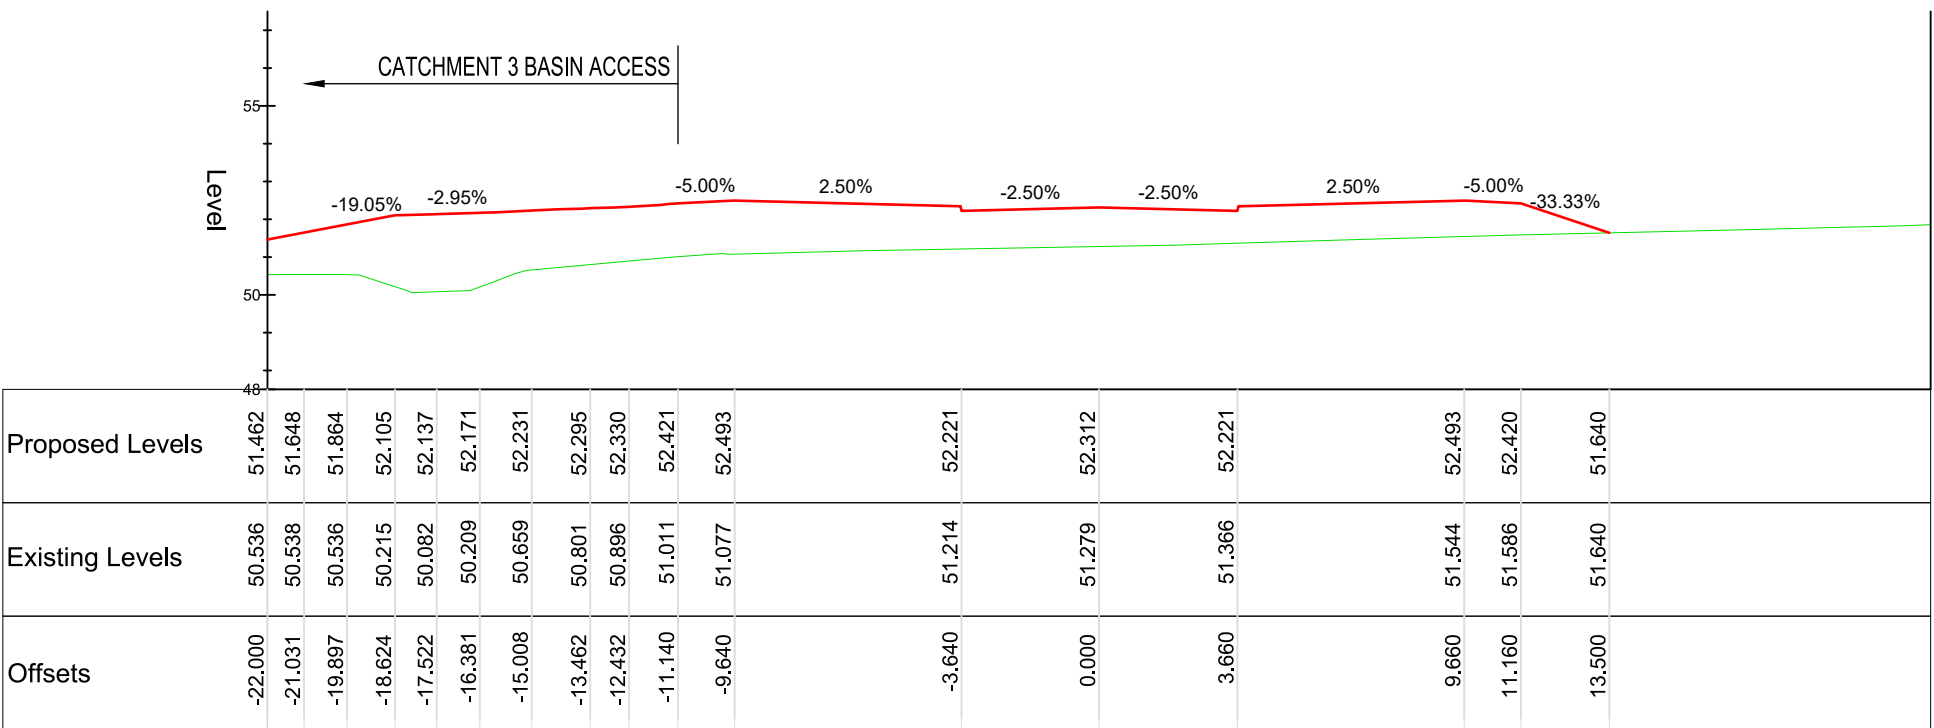

HI-Zz_35_10_40-M-Dn_TG_DESIGN
Chainage 120.000


DO NOT SCALE

NOTES:

- ALL DIMENSIONS ARE IN MILLIMETRES UNLESS NOTED OTHERWISE.
- ALL LEVELS ARE IN METRES AOD UNLESS NOTED OTHERWISE.

LEGEND

- EXISTING GROUND LEVEL
- PROPOSED DESIGN LEVEL

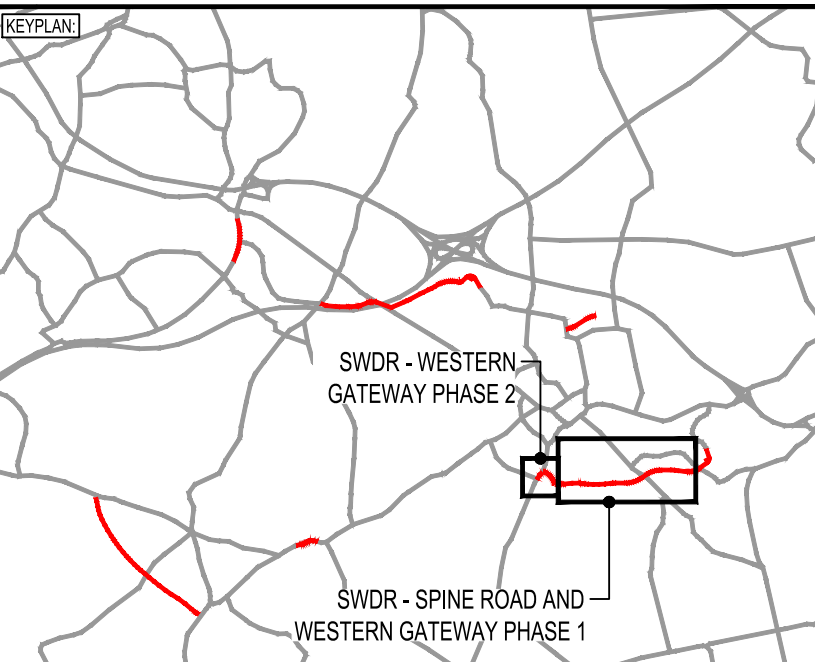

PD4	29/09/2021	AMG	REVISED FOR SCD COMMENTS	BH	JC
PD3	20/08/2021	JF	REVISED FOR PLANNING DISCHARGE AND SCD COMMENTS	BH	JC
PD2	05/02/2021	TCH	DETAILED DESIGN ISSUE	BH	ARL
REV	DATE	BY	DESCRIPTION	CHK	APP

DRAWING STATUS: **SUITABLE FOR REVIEW & COMMENT** **S3**

DESIGNER:

Tony Gee and Partners LLP
Hardy House
140 High Street
Esher, Surrey
KT10 9QJ
Tel: 01372 461600
www.tonygee.com

Consulting Civil, Structural and Geotechnical Engineers

CONTRACTOR:

Balfour Beatty

CLIENT:

WOKINGHAM BOROUGH COUNCIL
Shute End, Wokingham, Berkshire RG40 1BN
Tel: (0118) 974 6000 Web: www.wokingham.gov.uk

PROJECT: **WOKINGHAM MAJOR HIGHWAYS PROGRAMME
SPINE ROAD AND WESTERN GATEWAY PHASE 1**

TITLE: **HIGHWAYS
ALIGNMENT
CROSS SECTIONS - MAINLINE**

SCALE @ A1: 1:200	CHECKED: JC	APPROVED: ARL
PROJECT NO: C118047	DESIGNED: JPG	DRAWN: JPG
DRAWING NO: WMHP-TG-SRWG1-DR-HI-0131	DATE: April 20	REV: P04