




File name: S:\PROJECTS\2018\18047\BIM\01-MHP\DRAWINGS\WMP-TG-SRWG1-DR-HI-0133.DWG, printed on 29 September 2021 14:28:48, by Aaron Gamell

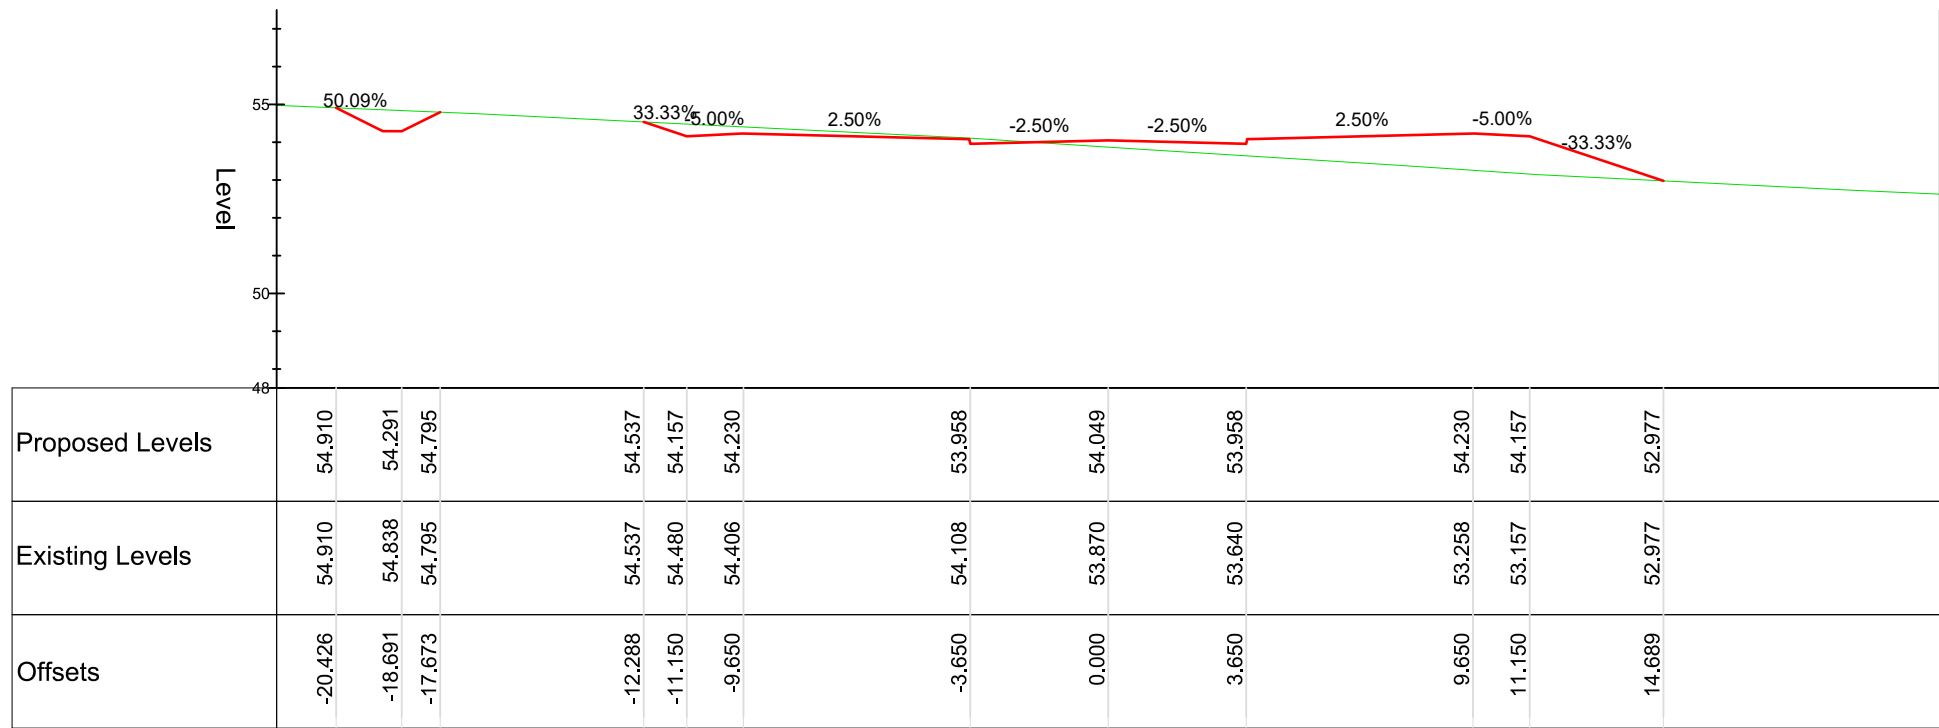


HI-Zz_35_10_40-M-Dn_TG_DESIGN
Chainage 380.000

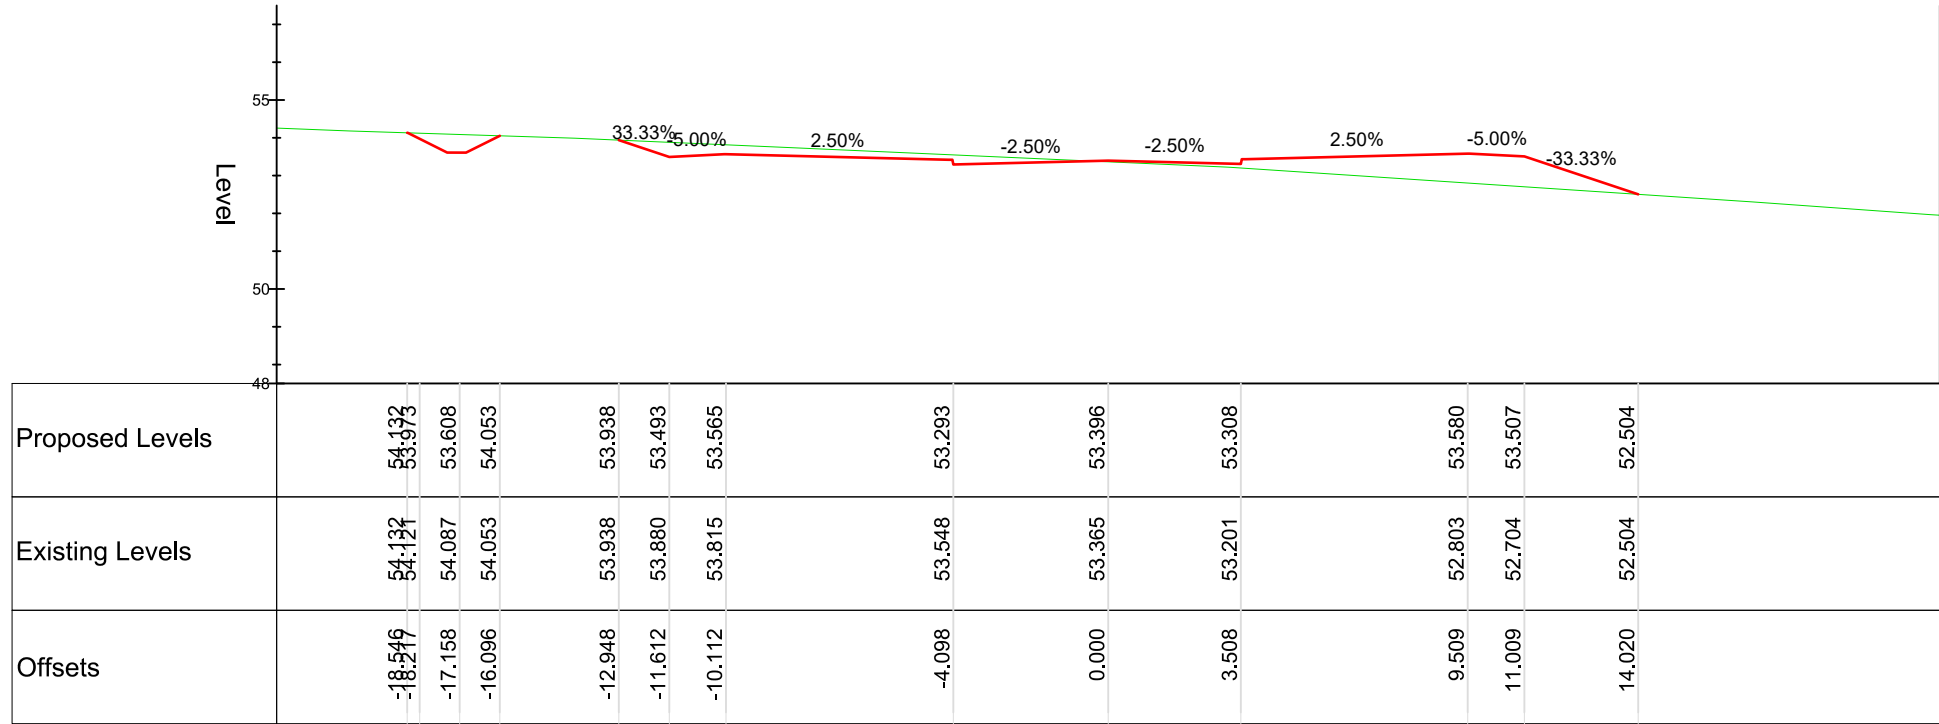


HI-Zz_35_10_40-M-Dn_TG_DESIGN
Chainage 360.000

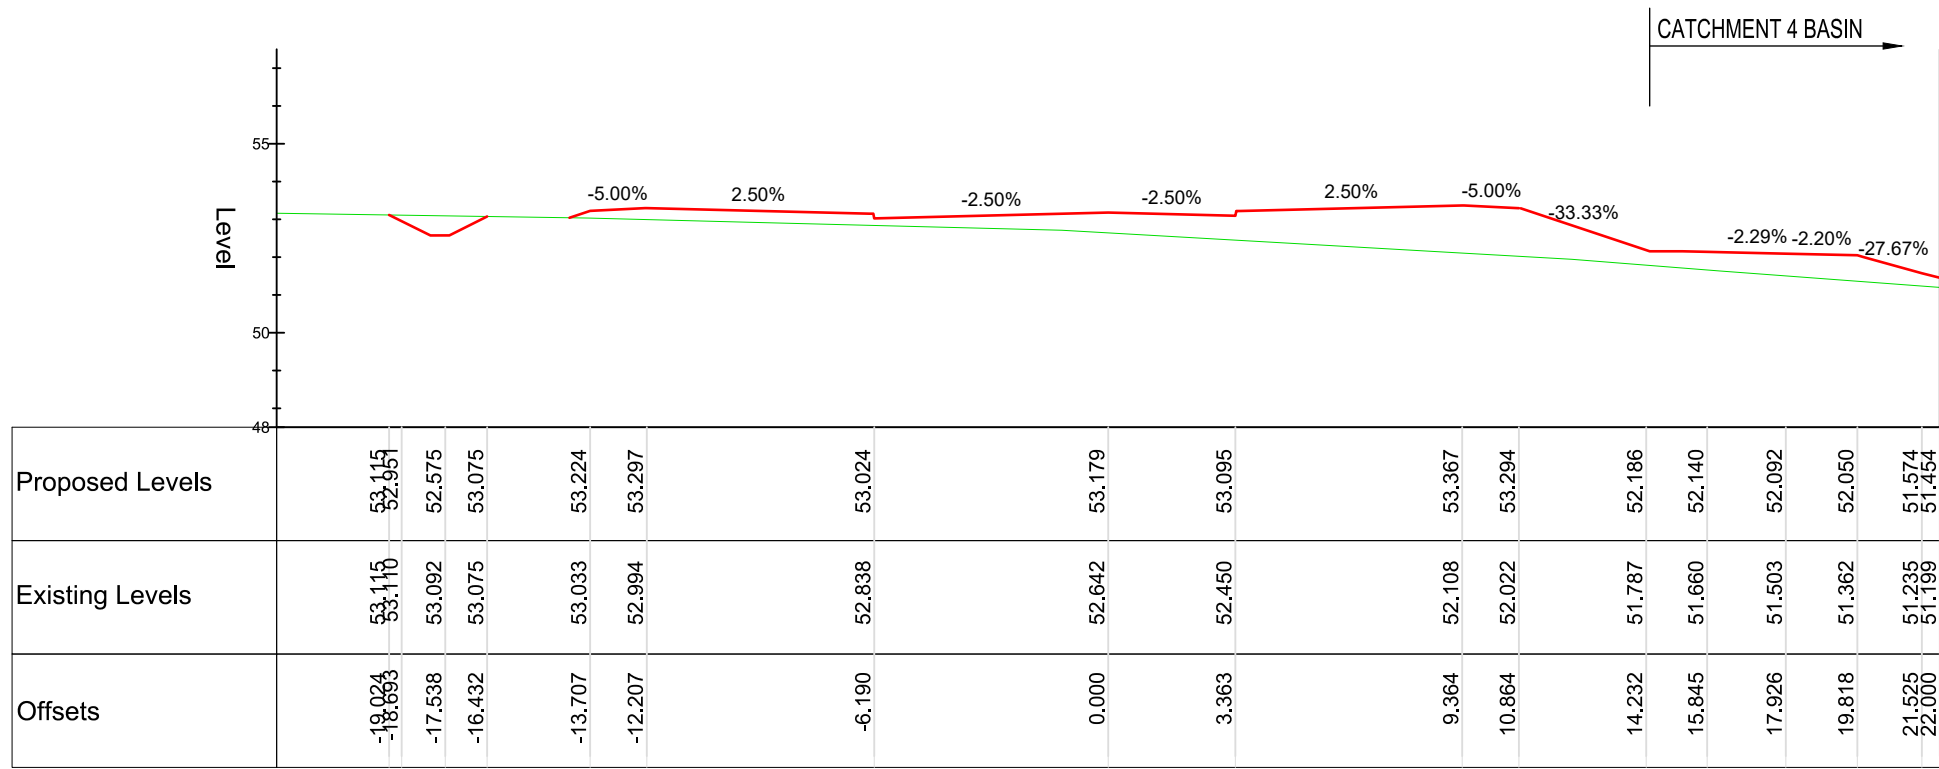


HI-Zz_35_10_40-M-Dn_TG_DESIGN
Chainage 340.000

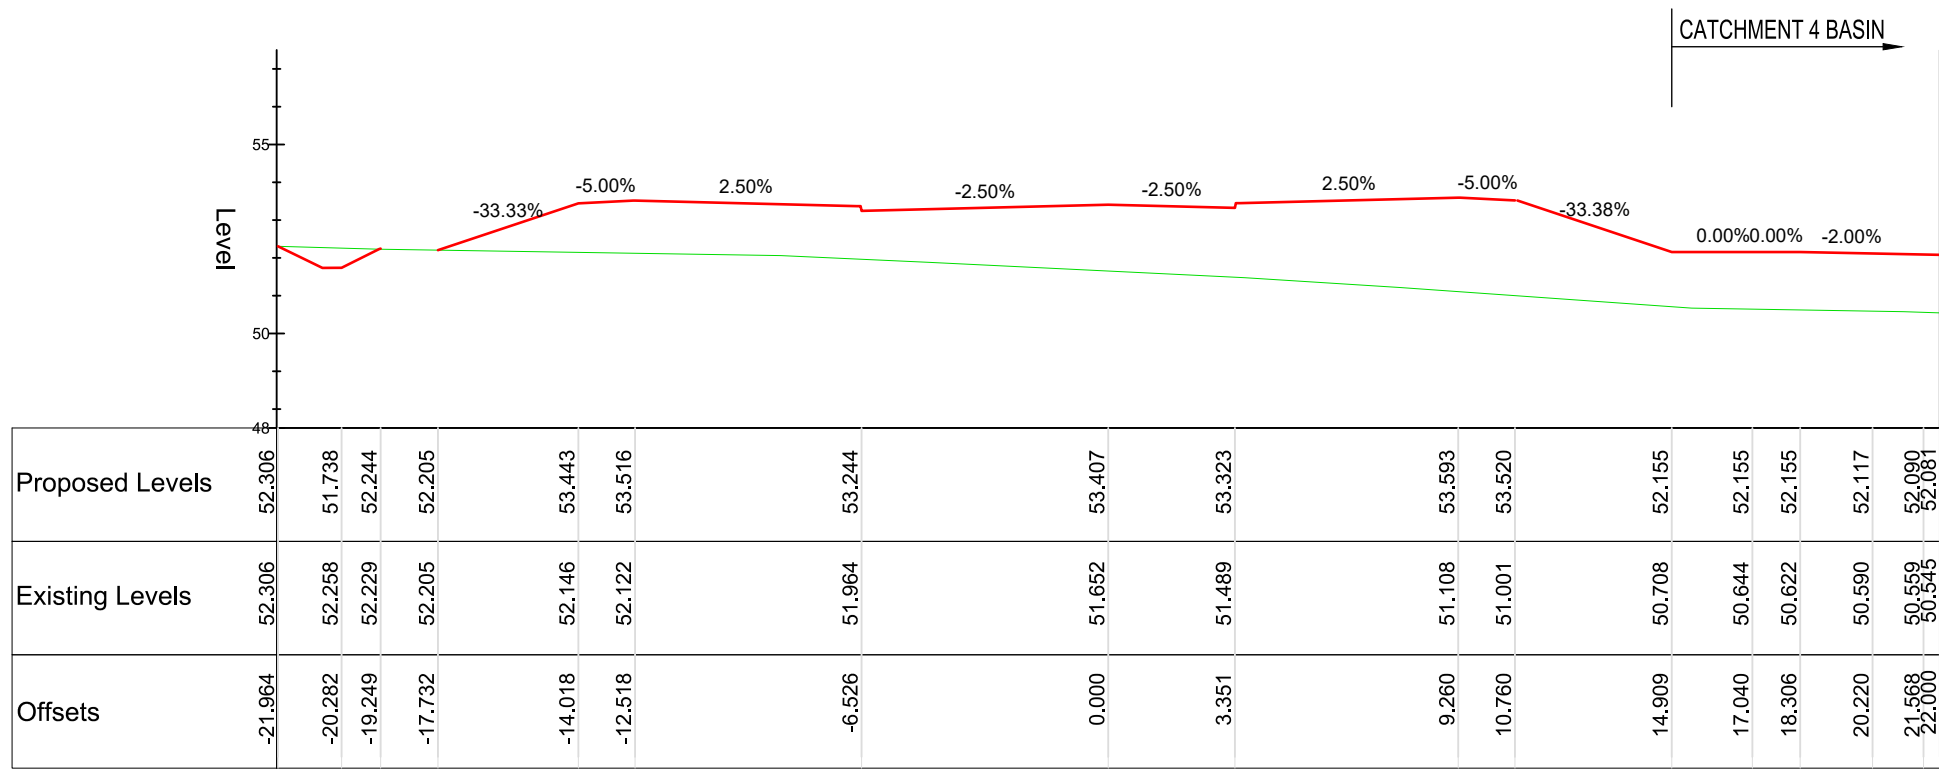


HI-Zz_35_10_40-M-Dn_TG_DESIGN
Chainage 320.000

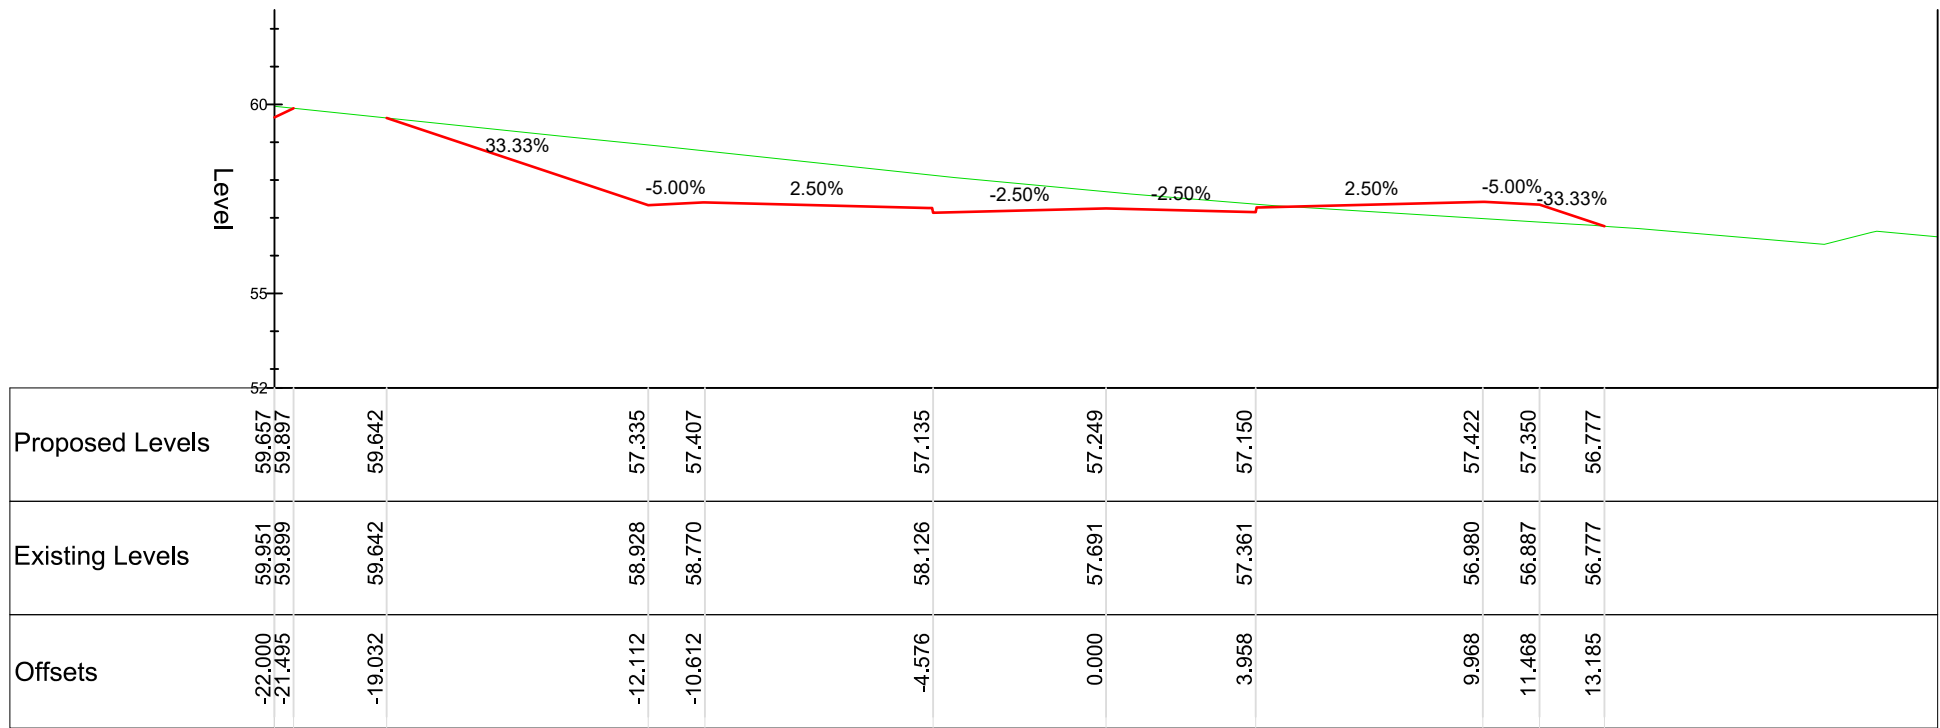


HI-Zz_35_10_40-M-Dn_TG_DESIGN
Chainage 460.000

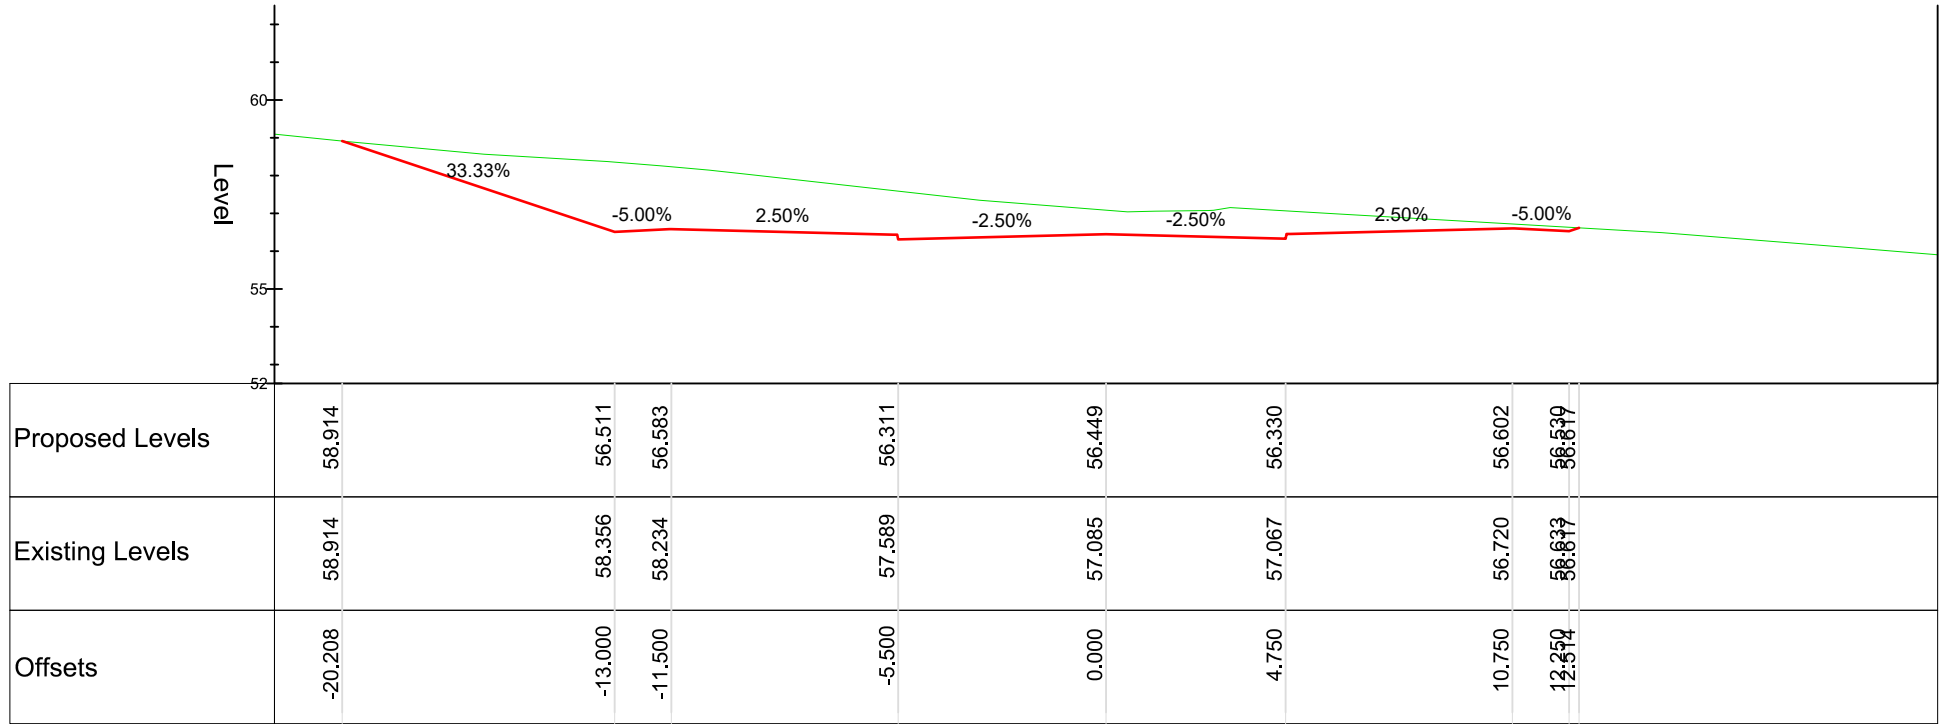

HI-Zz_35_10_40-M-Dn_TG_DESIGN
Chainage 440.000

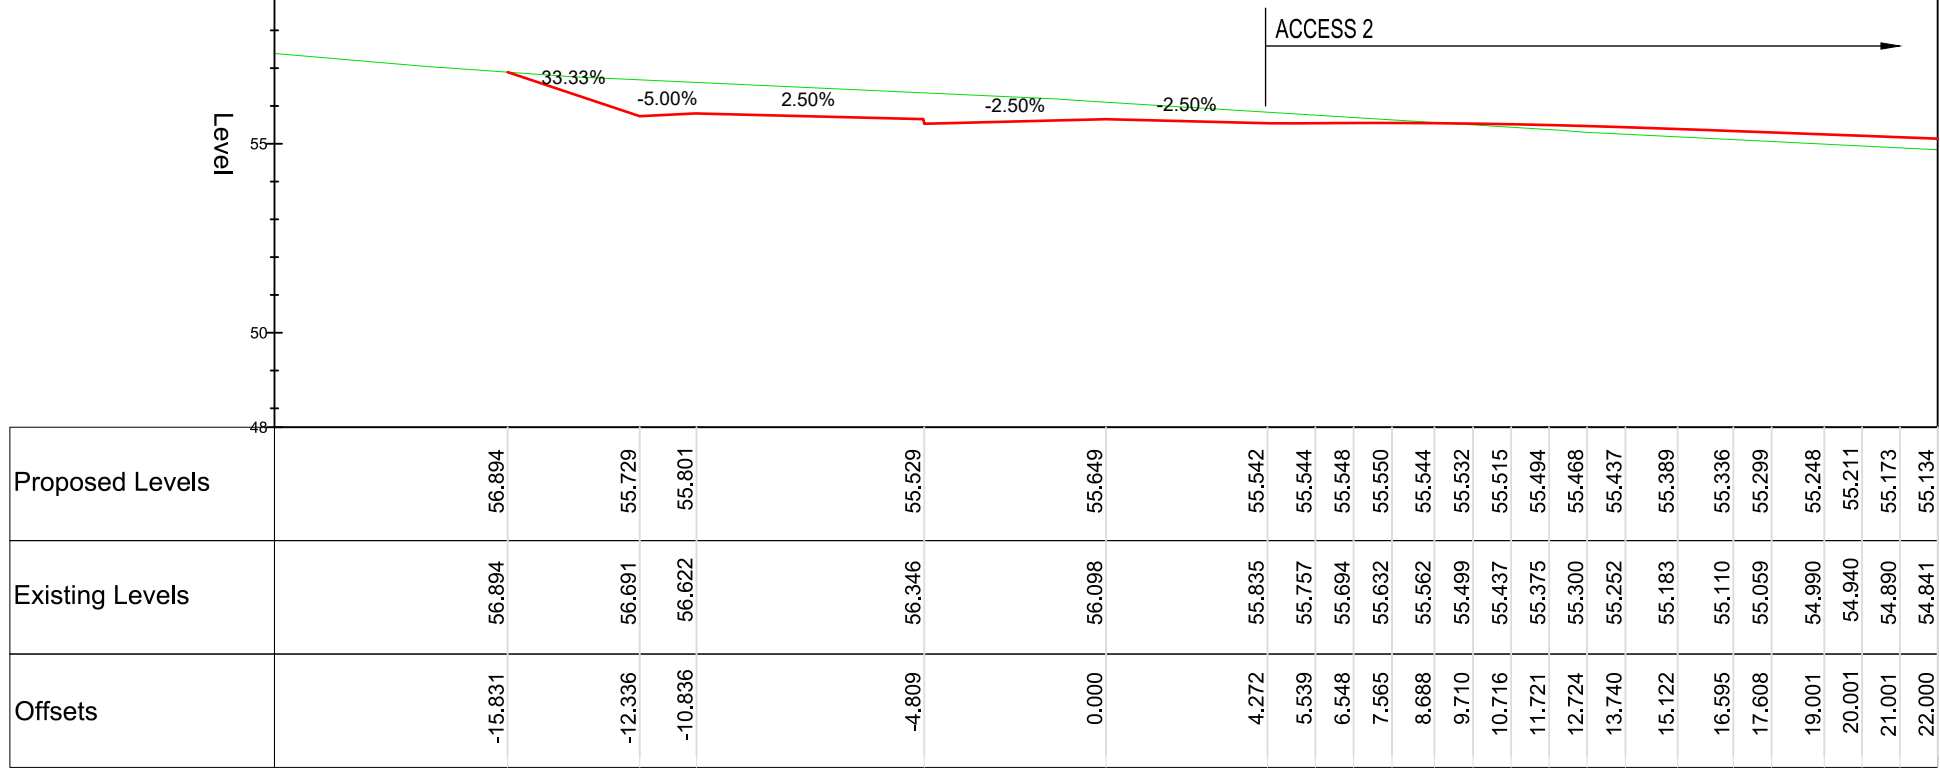

HI-Zz_35_10_40-M-Dn_TG_DESIGN
Chainage 420.000

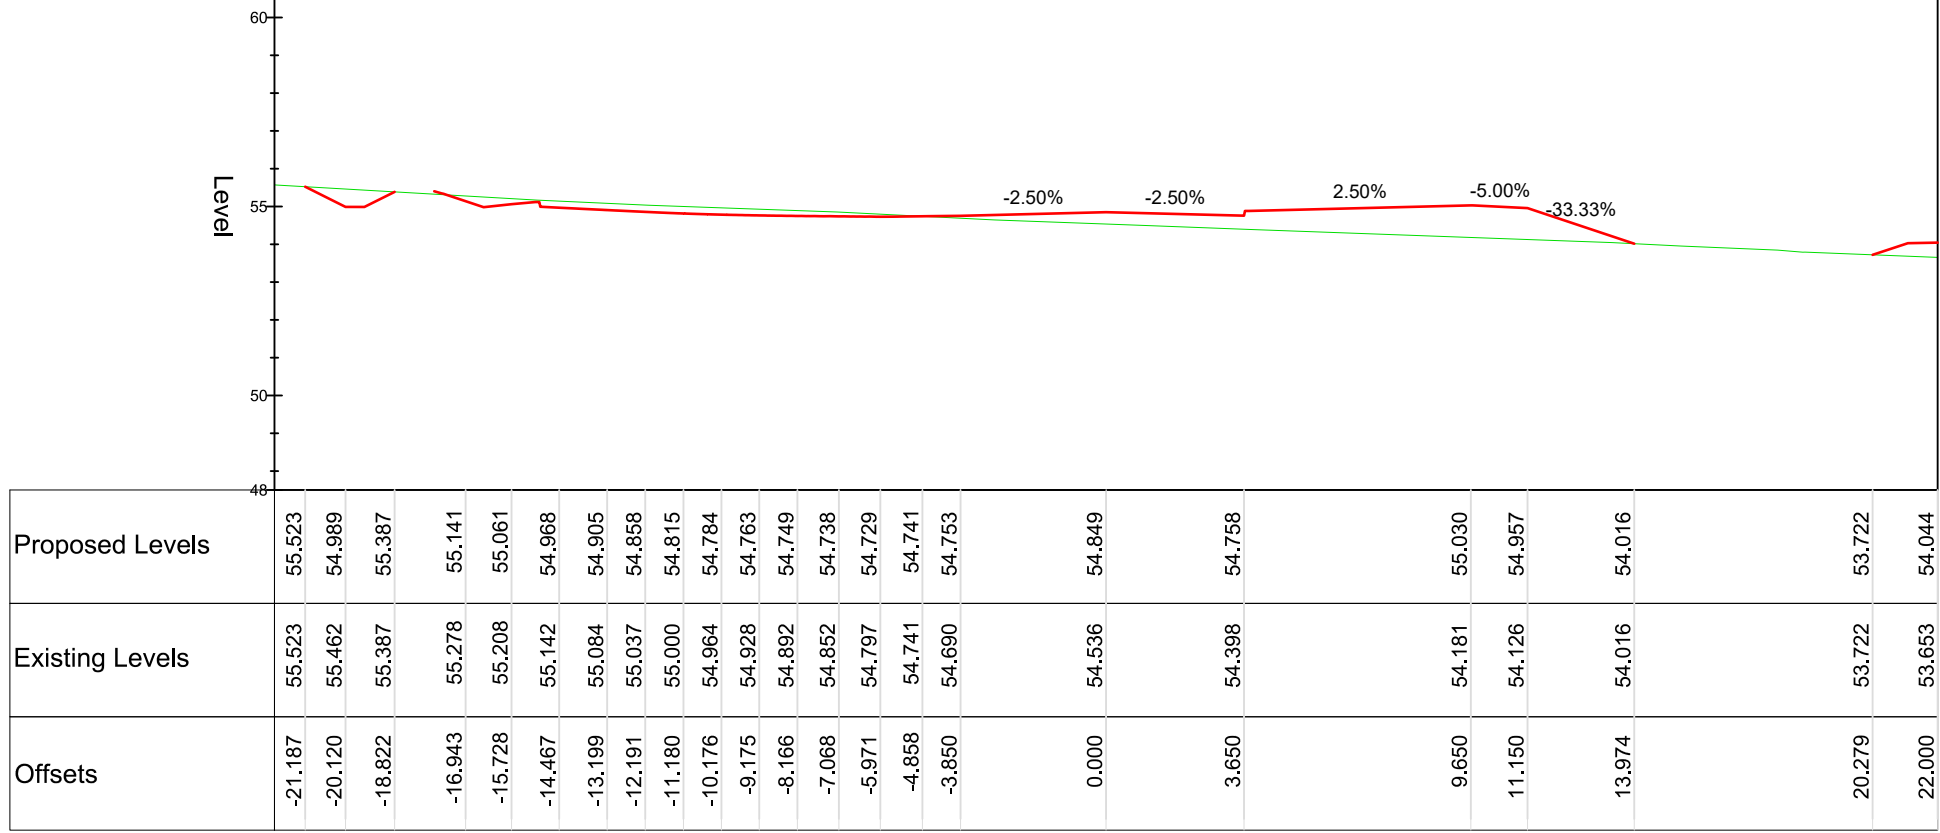

HI-Zz_35_10_40-M-Dn_TG_DESIGN
Chainage 400.000


DO NOT SCALE

NOTES:

- ALL DIMENSIONS ARE IN MILLIMETRES UNLESS NOTED OTHERWISE.
- ALL LEVELS ARE IN METRES AOD UNLESS NOTED OTHERWISE.

LEGEND

- EXISTING GROUND LEVEL
- PROPOSED DESIGN LEVEL

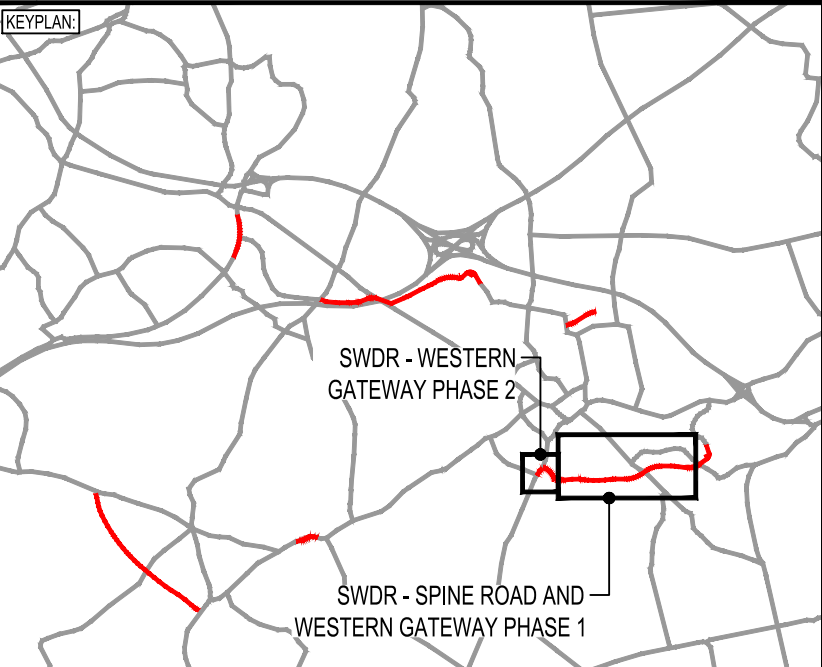

PO4	29/09/2021	AMG	REVISED FOR SCD COMMENTS	BH	JC
PO3	20/08/2021	JF	REVISED FOR PLANNING DISCHARGE AND SCD COMMENTS	BH	JC
PO2	05/02/2021	TCH	DETAILED DESIGN ISSUE	BH	ARL
REV	DATE	BY	DESCRIPTION	CHK	APP

DRAWING STATUS: **SUITABLE FOR REVIEW & COMMENT** **S3**

DESIGNER: **Tony Gee and Partners LLP**
Hardy House
140 High Street
Esher, Surrey
KT10 9JQ
Tel: 01372 461600
www.tonygee.com
Consulting Civil, Structural and Geotechnical Engineers

CONTRACTOR: **Balfour Beatty**

CLIENT: **WOKINGHAM BOROUGH COUNCIL**
Shute End, Wokingham, Berkshire RG40 1BN
Tel: (0118) 974 6000 Web: www.wokingham.gov.uk

PROJECT: **WOKINGHAM MAJOR HIGHWAYS PROGRAMME
SPINE ROAD AND WESTERN GATEWAY PHASE 1**

TITLE: **HIGHWAYS
ALIGNMENT
CROSS SECTIONS - MAINLINE**

SCALE @ A1: 1:200	CHECKED: JC	APPROVED: ARL
PROJECT NO: C118047	DESIGNED: JPG	DRAWN: JPG
DRAWING NO: WMHP-TG-SRWG1-DR-HI-0133	DATE: February 21	REV: P04