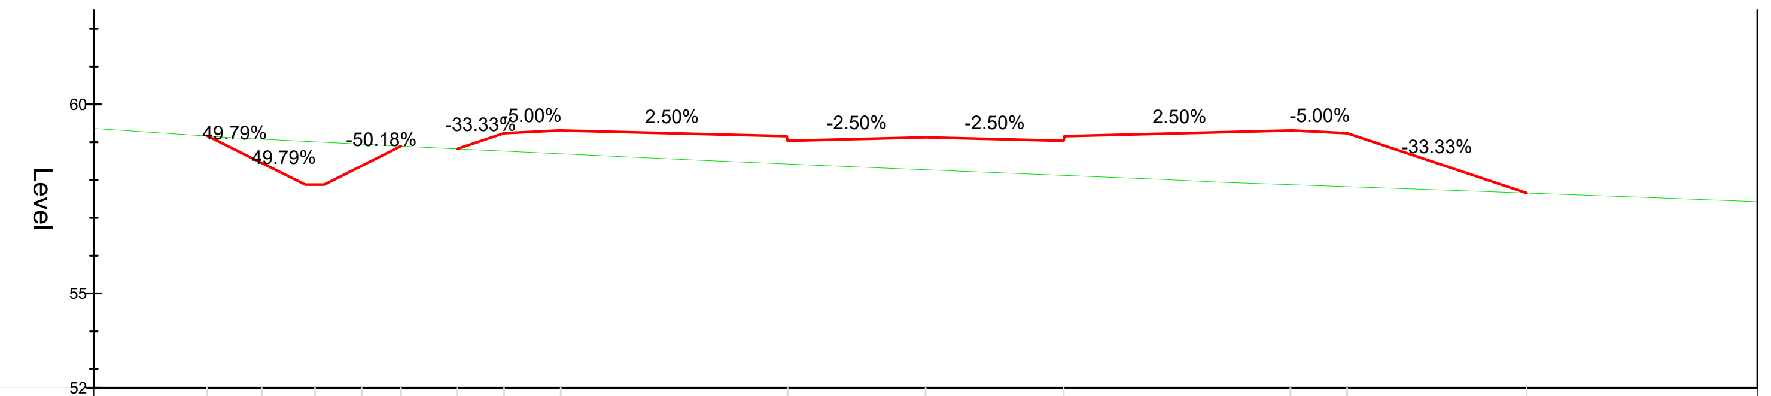

Proposed Levels	59.171	58.452	57.878	58.374	58.896	58.823	59.237	59.310	59.038	59.129	59.038	59.310	59.237	57.655
Existing Levels	59.163	59.080	59.010	58.948	58.896	58.823	58.765	58.694	58.423	58.272	58.122	57.876	57.823	57.655
Offsets	-19.005	-17.561	-16.151	-14.918	-13.877	-12.393	-11.150	-9.650	-3.650	0.000	3.650	9.650	11.150	15.897

HI-Zz_35_10_40-M-Dn_TG_DESIGN
Chainage 540.000

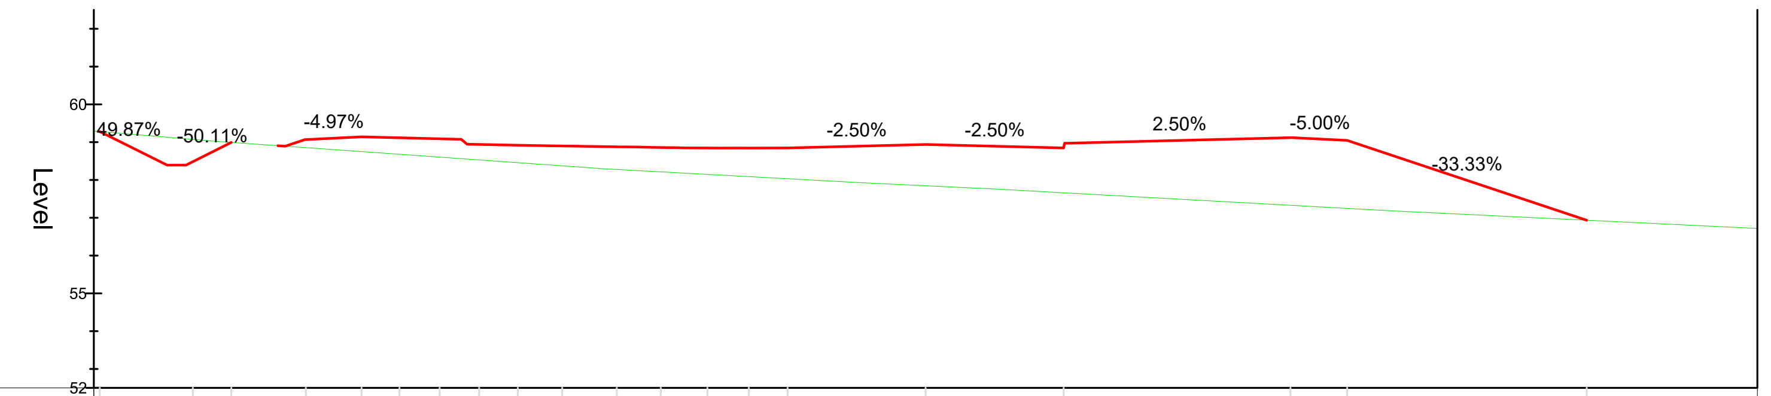

Proposed Levels	59.281	58.484	58.994	59.068	59.141	59.116	59.089	58.940	58.919	58.899	58.877	58.859	58.846	58.844	58.847	58.939	58.847	59.119	59.047	56.935
Existing Levels	59.281	59.074	58.994	58.855	58.752	58.680	58.605	58.531	58.458	58.375	58.278	58.215	58.148	58.089	58.033	57.847	57.661	57.330	57.248	56.935
Offsets	-21.843	-19.381	-18.364	-16.392	-14.919	-13.917	-12.854	-11.808	-10.787	-9.613	-8.168	-7.003	-5.771	-4.676	-3.650	0.000	3.650	9.650	11.150	17.486

HI-Zz_35_10_40-M-Dn_TG_DESIGN
Chainage 520.000

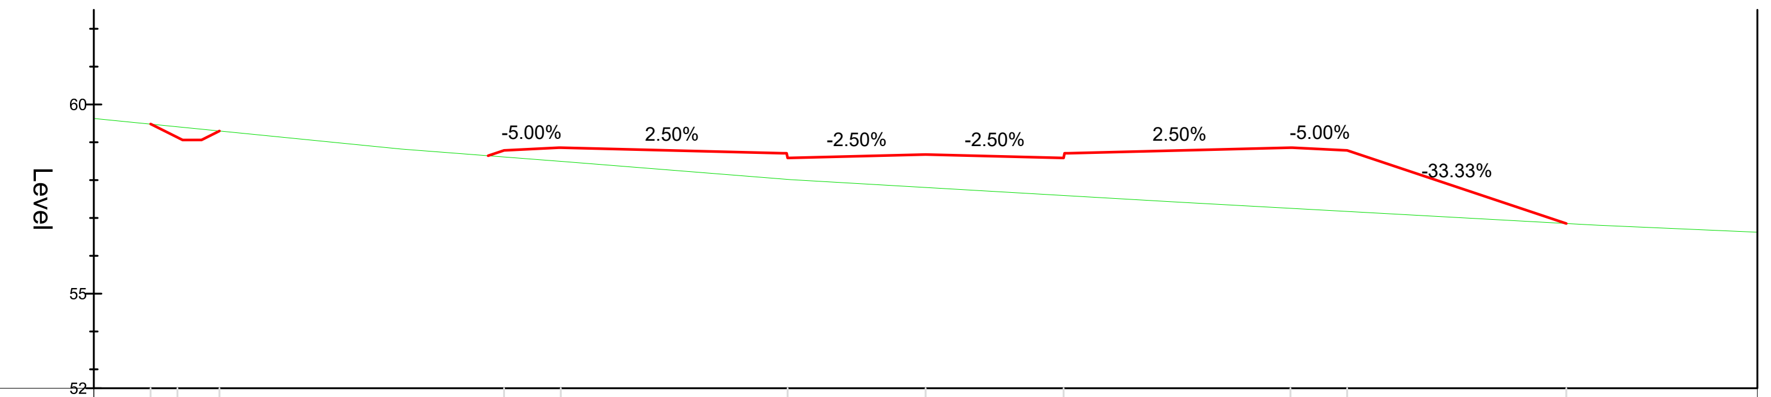

Proposed Levels	59.484	59.129	59.299	58.785	58.858	58.586	58.677	58.586	58.858	58.785	56.853
Existing Levels	59.480	59.409	59.299	58.612	58.496	58.019	57.806	57.594	57.255	57.172	56.853
Offsets	-20.499	-19.788	-18.677	-11.150	-9.650	-3.650	0.000	3.650	9.650	11.150	16.947

HI-Zz_35_10_40-M-Dn_TG_DESIGN
Chainage 500.000

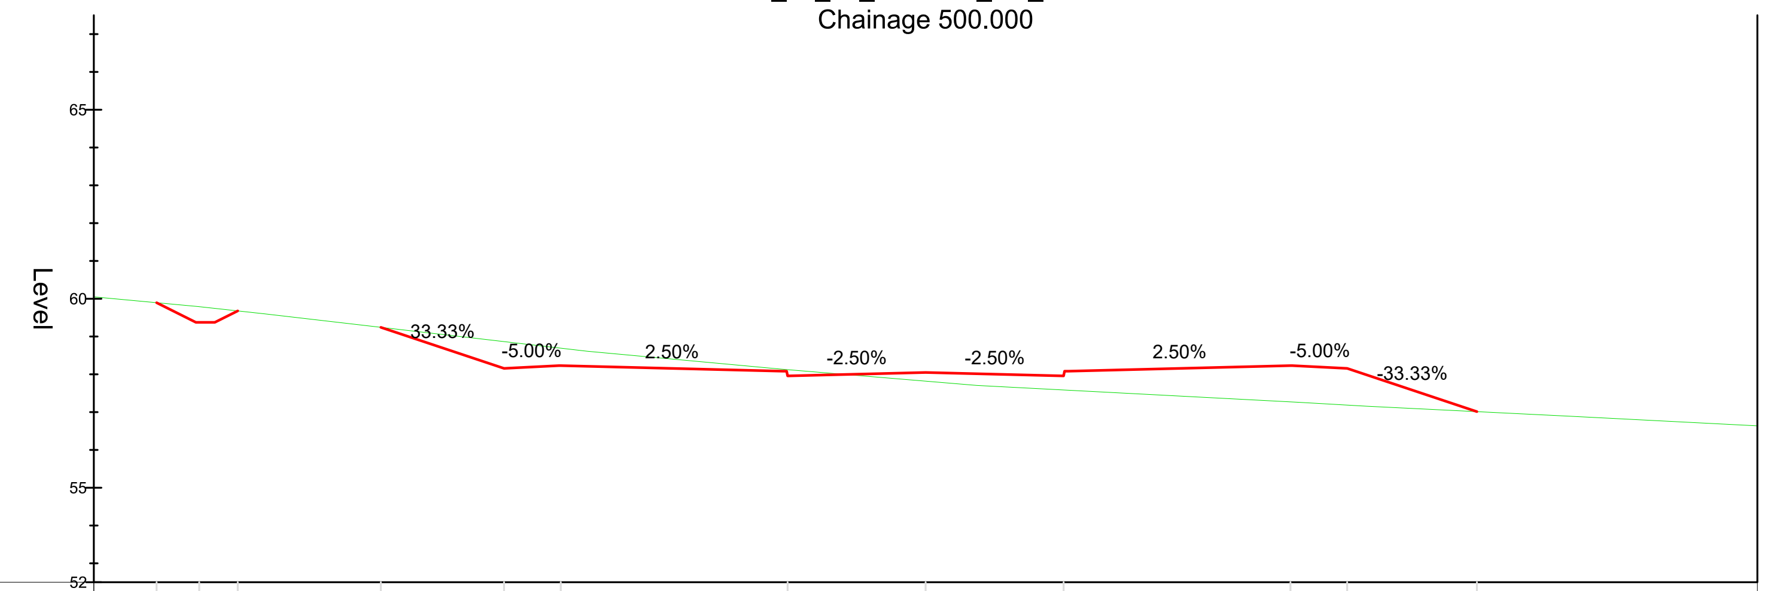

Proposed Levels	59.895	59.375	59.678	59.243	58.157	58.230	57.958	58.049	57.958	58.230	58.157	57.013
Existing Levels	59.895	59.790	59.678	59.243	58.865	58.692	58.123	57.819	57.586	57.271	57.186	57.013
Offsets	-20.340	-19.213	-18.193	-14.409	-11.150	-9.650	-3.650	0.000	3.650	9.650	11.150	14.582

HI-Zz_35_10_40-M-Dn_TG_DESIGN
Chainage 480.000

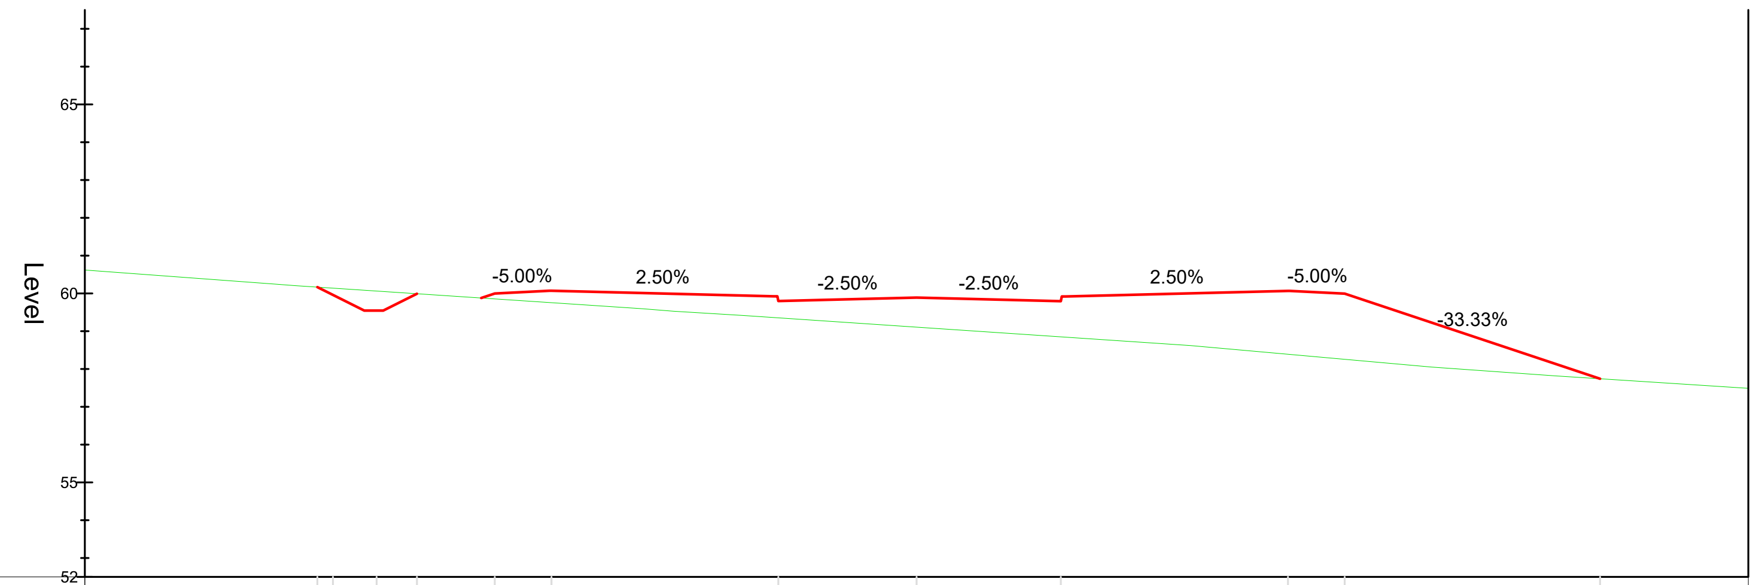

Proposed Levels	60.166	59.960	59.546	59.991	59.998	60.070	59.798	59.890	59.794	60.066	59.994	57.742
Existing Levels	60.167	60.139	60.063	59.992	59.855	59.755	59.354	59.108	58.851	58.390	58.257	57.742
Offsets	-15.850	-15.437	-14.282	-13.215	-11.157	-9.657	-3.657	0.000	3.815	9.823	11.323	18.078

HI-Zz_35_10_40-M-Dn_TG_DESIGN
Chainage 620.000

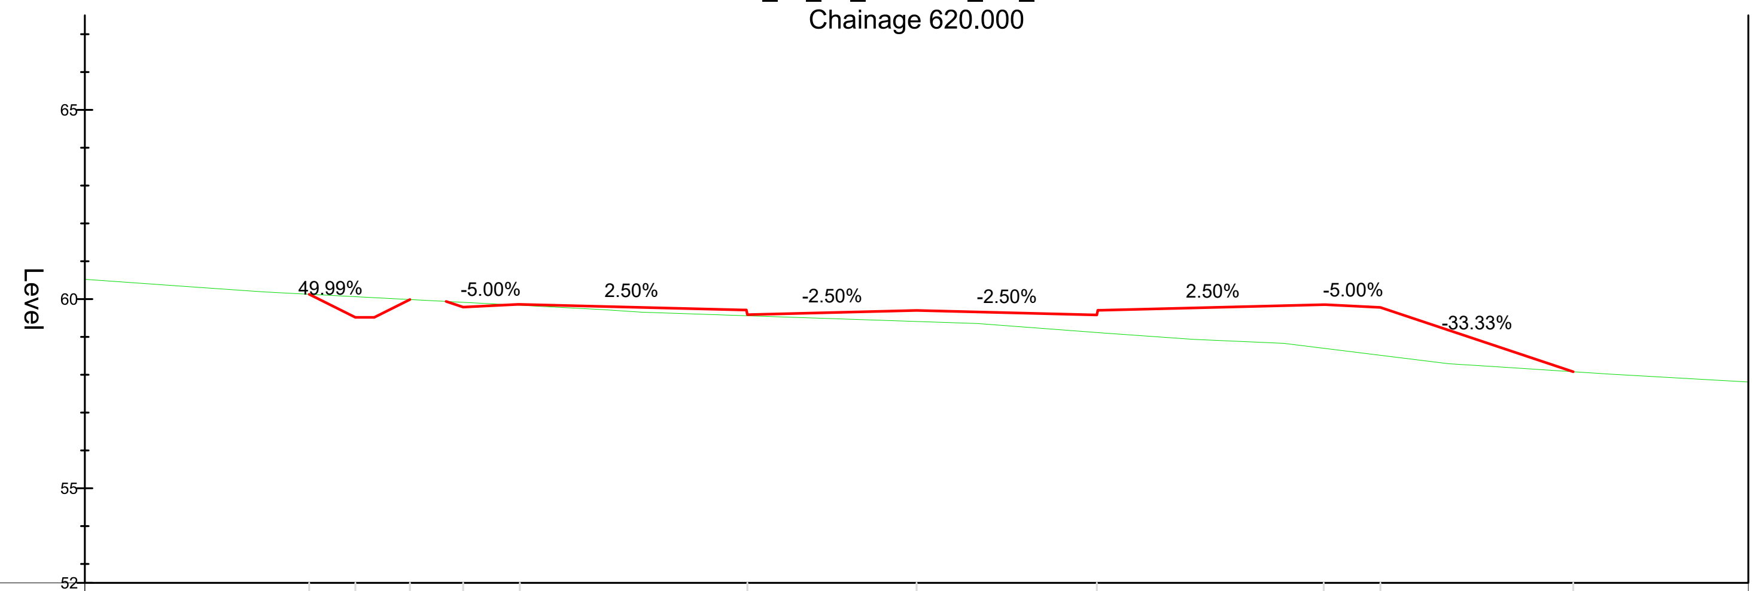

Proposed Levels	60.127	59.516	59.988	59.787	59.860	59.588	59.700	59.580	59.852	59.780	58.080
Existing Levels	60.127	60.063	59.988	59.915	59.836	59.559	59.408	59.116	58.700	58.514	58.080
Offsets	-16.065	-14.844	-13.401	-11.993	-10.493	-4.476	0.000	4.768	10.769	12.269	17.368

HI-Zz_35_10_40-M-Dn_TG_DESIGN
Chainage 600.000

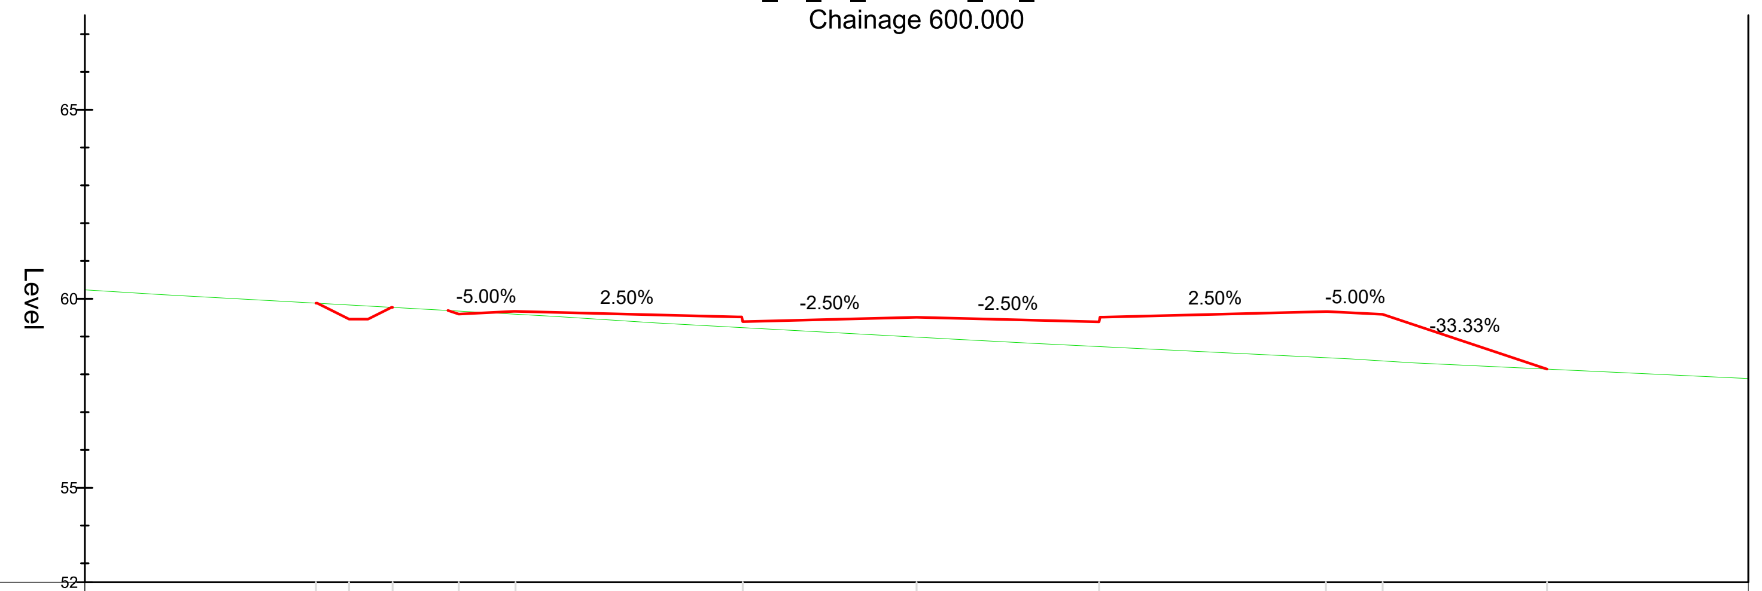

Proposed Levels	59.884	59.461	59.771	59.594	59.666	59.394	59.509	59.389	59.661	59.588	58.139
Existing Levels	59.884	59.835	59.771	59.674	59.591	59.235	58.985	58.735	58.441	58.355	58.139
Offsets	-15.886	-15.010	-13.859	-12.108	-10.608	-4.599	0.000	4.827	10.827	12.327	16.675

HI-Zz_35_10_40-M-Dn_TG_DESIGN
Chainage 580.000

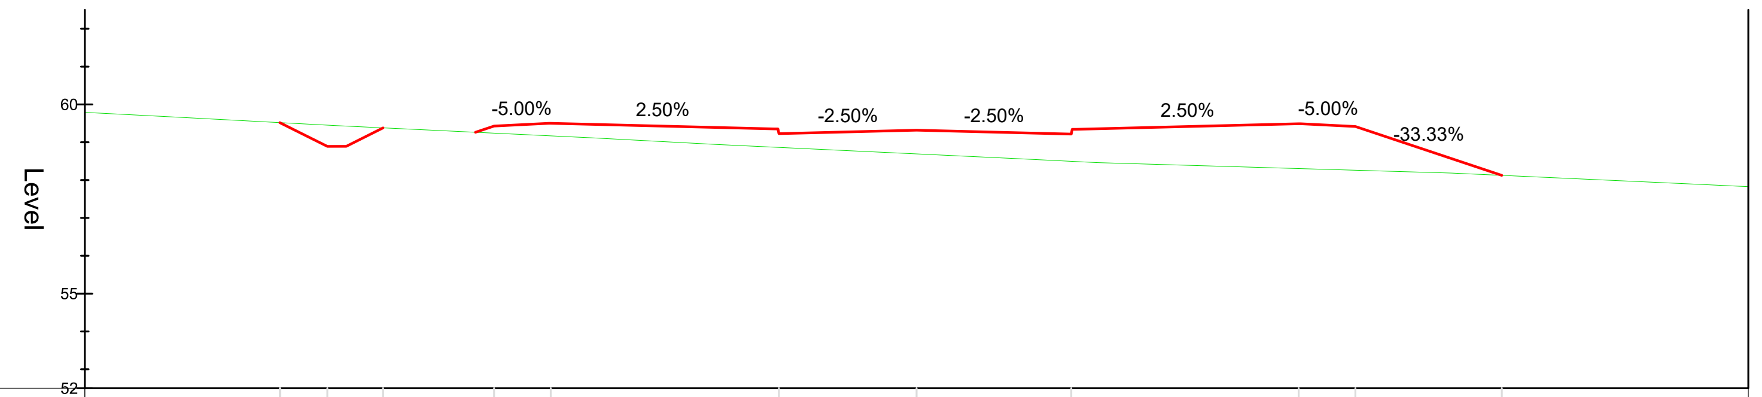

Proposed Levels	59.519	58.892	59.381	59.428	59.501	59.228	59.319	59.217	59.489	59.417	58.126
Existing Levels	59.519	59.452	59.381	59.241	59.169	58.864	58.692	58.496	58.305	58.260	58.126
Offsets	-16.839	-15.586	-14.111	-11.176	-9.676	-3.642	0.000	4.091	10.106	11.606	15.479

HI-Zz_35_10_40-M-Dn_TG_DESIGN
Chainage 560.000

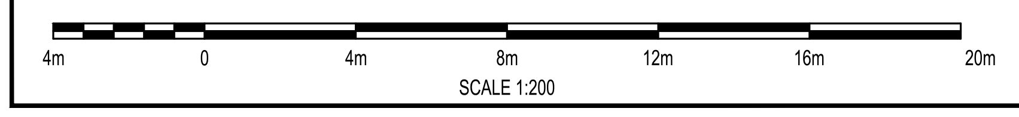

File name S:\PROJECTS\2018\C118047\BIM\01-WIP\DRAWINGS\WMHP-TG-SRWG1-DR-HI-0134.DWG, printed on 29 September 2021 14:28:05, by Aaron Garrett

DO NOT SCALE

NOTES:

1. ALL DIMENSIONS ARE IN MILLIMETRES UNLESS NOTED OTHERWISE.
2. ALL LEVELS ARE IN METRES AOD UNLESS NOTED OTHERWISE.

LEGEND

┄ EXISTING GROUND LEVEL
— PROPOSED DESIGN LEVEL

KEYPLAN

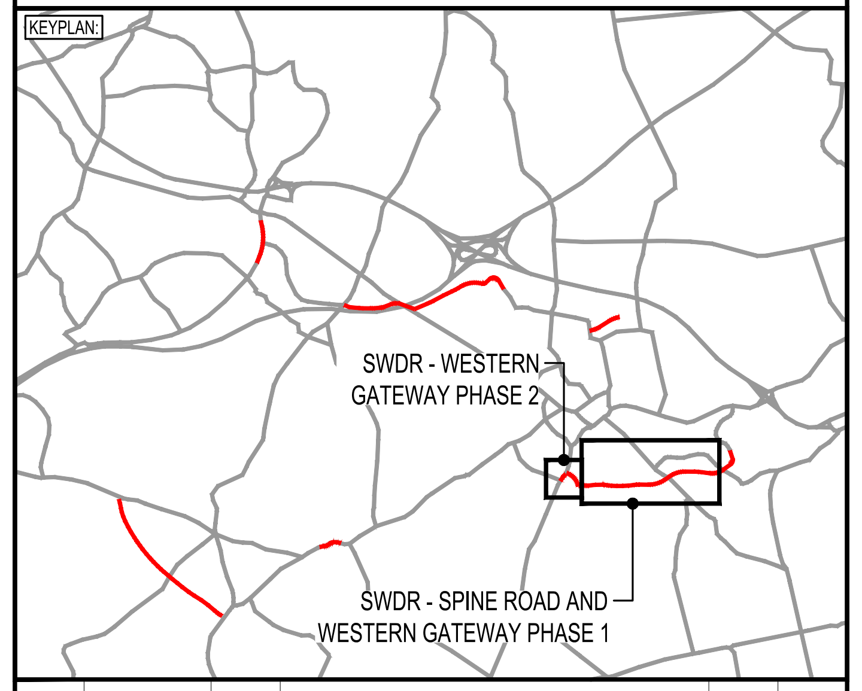
SWDR - WESTERN GATEWAY PHASE 2
SWDR - SPINE ROAD AND WESTERN GATEWAY PHASE 1

P04	29/09/2021	AMG	REVISED FOR SCO COMMENTS	BH	JC
P03	20/08/2021	JF	REVISED FOR PLANNING DISCHARGE AND SCO COMMENTS	BH	JC
P02	05/02/2021	TCH	DETAILED DESIGN ISSUE	BH	ARL
REV	DATE	BY	DESCRIPTION	CHK	APP

DRAWING STATUS:
SUITABLE FOR REVIEW & COMMENT S3

DESIGNER:
Tony Gee

Tony Gee and Partners LLP
Hardy House
140 High Street
Esher, Surrey
KT10 9QJ
Tel: 01372 461600

www.tonygee.com
Consulting Civil, Structural and Geotechnical Engineers

CONTRACTOR:
Balfour Beatty

CLIENT:
WOKINGHAM
BOROUGH COUNCIL
Shute End, Wokingham, Berkshire RG40 1BN
Tel: (0118) 974 6000 Web: www.wokingham.gov.uk

PROJECT:
WOKINGHAM MAJOR HIGHWAYS PROGRAMME
SPINE ROAD AND WESTERN GATEWAY PHASE 1

TITLE:
HIGHWAYS
ALIGNMENT
CROSS SECTIONS - MAINLINE
SHEET 7

SCALE @ A1: 1:200
CHECKED: JC
APPROVED: ARL
PROJECT NO: C118047
DESIGNED: JPG
DRAWN: JPG
DATE: April 20
DRAWING No: WMHP-TG-SRWG1-DR-HI-0134
REV: P04