



Proposed Levels	60,245	59,845	60,181	60,106	60,759	60,831	60,559	60,651	60,559	60,831	60,759	59,229	
Existing Levels	60,245	60,215	60,181	60,106	60,036	59,965	59,676	59,536	59,443	59,315	59,290	59,229	
Offsets	-17,420	-16,486	-15,445	-13,107	-11,150	-9,650	-3,650	0,000	3,650	9,650	11,150	15,738	

HI-Zz_35_10_40-M-Dn_TG_DESIGN
Chainage 700.000

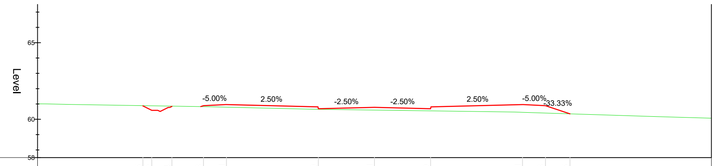


Proposed Levels	60,875	60,585	60,844	60,888	60,961	60,889	60,781	60,889	60,961	60,888	60,355		
Existing Levels	60,891	60,882	60,860	60,827	60,791	60,652	60,601	60,550	60,454	60,407	60,355		
Offsets	-15,120	-14,542	-13,225	-11,166	-9,666	-3,665	0,000	3,665	9,666	11,166	12,765		

HI-Zz_35_10_40-M-Dn_TG_DESIGN
Chainage 780.000

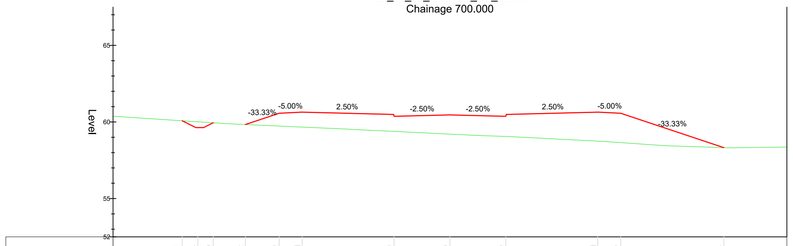


Proposed Levels	60,077	59,633	59,950	59,832	60,569	60,641	60,369	60,460	60,369	60,641	60,569	58,323	
Existing Levels	60,077	60,011	59,946	59,832	59,733	59,666	59,383	59,206	59,056	58,748	58,653	58,323	
Offsets	-17,482	-16,461	-15,456	-13,358	-11,150	-9,650	-3,650	0,000	3,650	9,650	11,150	17,885	

HI-Zz_35_10_40-M-Dn_TG_DESIGN
Chainage 680.000

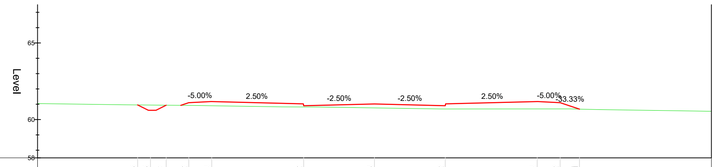


Proposed Levels	60,956	60,606	60,937	61,102	61,174	60,902	61,018	60,902	61,174	61,102	60,681		
Existing Levels	60,956	60,947	60,937	60,923	60,901	60,822	60,761	60,690	60,694	60,695	60,681		
Offsets	-15,466	-14,625	-13,602	-12,125	-10,625	-4,622	0,000	4,622	10,625	12,125	13,388		

HI-Zz_35_10_40-M-Dn_TG_DESIGN
Chainage 760.000

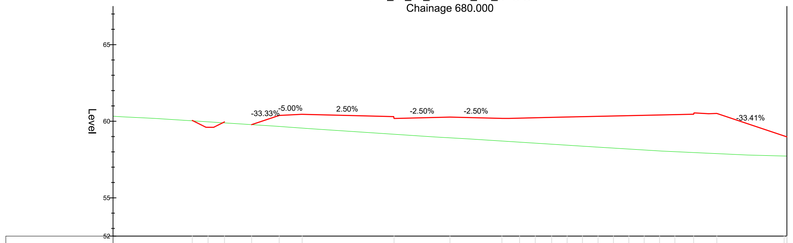


Proposed Levels	60,052	59,604	59,956	59,778	60,378	60,451	60,179	60,270	60,185	60,201	60,226	60,253	60,276	60,298	60,320	60,342	60,364	60,386	60,408	60,430	60,457	60,508	58,040
Existing Levels	60,027	59,960	59,891	59,778	59,661	59,552	59,150	58,917	58,707	58,634	58,568	58,500	58,435	58,372	58,308	58,246	58,184	58,123	58,061	58,012	57,956	57,886	57,730
Offsets	-16,825	-15,793	-14,723	-12,952	-11,150	-9,650	-3,650	0,000	3,393	4,545	5,570	6,843	7,651	8,652	9,669	10,675	11,681	12,682	13,686	14,687	15,911	17,427	21,888

HI-Zz_35_10_40-M-Dn_TG_DESIGN
Chainage 660.000

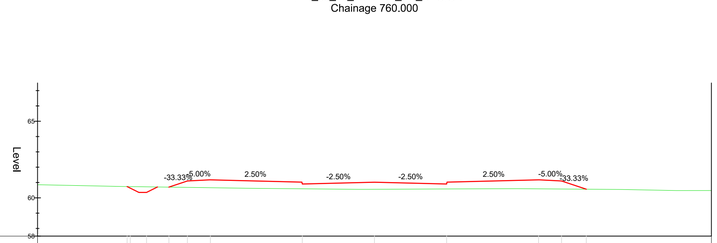


Proposed Levels	60,235	60,352	60,698	61,101	61,173	60,901	61,019	60,901	61,173	61,101	60,562		
Existing Levels	60,738	60,718	60,698	60,681	60,660	60,589	60,558	60,578	60,596	60,575	60,562		
Offsets	-16,345	-14,882	-13,423	-12,214	-10,714	-4,713	0,000	4,713	10,714	12,214	13,830		

HI-Zz_35_10_40-M-Dn_TG_DESIGN
Chainage 740.000

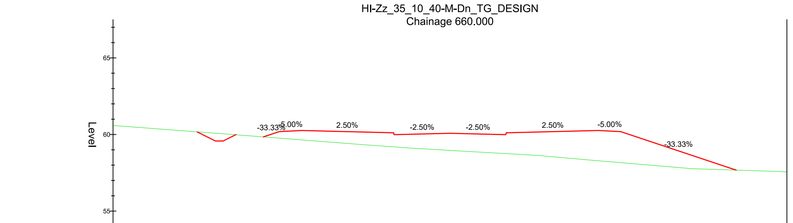

Proposed Levels	60,166	59,575	59,995	59,843	60,188	60,261	59,989	60,080	59,989	60,261	60,188	57,676	
Existing Levels	60,173	60,075	59,981	59,843	59,762	59,645	59,192	58,963	58,753	58,288	58,161	57,676	
Offsets	-16,499	-15,209	-13,970	-12,187	-11,150	-9,650	-3,650	0,000	3,650	9,650	11,150	16,687	

HI-Zz_35_10_40-M-Dn_TG_DESIGN
Chainage 640.000

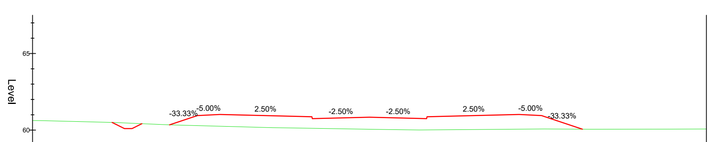

Proposed Levels	60,500	60,098	60,419	60,341	60,947	61,019	60,747	60,841	60,747	61,019	60,947	60,059	
Existing Levels	60,500	60,462	60,419	60,341	60,292	60,251	60,117	60,054	60,012	60,059	60,071	60,059	
Offsets	-16,805	-15,855	-14,860	-13,053	-11,237	-9,737	-3,734	0,000	3,734	9,737	11,237	13,901	

HI-Zz_35_10_40-M-Dn_TG_DESIGN
Chainage 720.000

4m 0 4m 8m 12m 16m 20m
SCALE 1:200

File name:S:\PROJECTS\2018\C118047\BIM\01-WIP\DRAWINGS\WMHP-TG-SRWG1-DR-HI-0135.DWG, printed on 29 September 2021 14:35:04, by Aaron Garnett

DO NOT SCALE

NOTES:


1. ALL DIMENSIONS ARE IN MILLIMETRES UNLESS NOTED OTHERWISE.
2. ALL LEVELS ARE IN METRES AOD UNLESS NOTED OTHERWISE.

LEGEND

EXISTING GROUND LEVEL

PROPOSED DESIGN LEVEL

KEYPLAN:

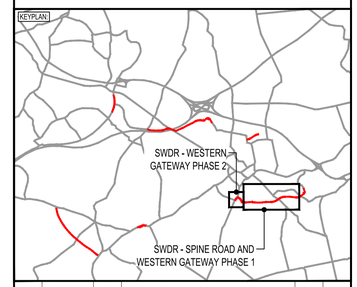

REV	DATE	BY	DESCRIPTION	CHK	APP
P04	29/09/2021	AMG	REVISED FOR SCO COMMENTS	BH	JC
P03	20/08/2021	JF	REVISED FOR PLANNING DISCHARGE AND SCO COMMENTS	BH	JC
P02	05/02/2021	TCH	DETAILED DESIGN ISSUE	BH	ARL

DRAWING STATUS: SUITABLE FOR REVIEW & COMMENT S3

DESIGNER:
Tony Gee
Tony Gee and Partners LLP
Hardy House
140 High Street
Esher, Surrey
KT10 9QJ
Tel: 01372 461600
www.tonygee.com
Consulting Civil, Structural and Geotechnical Engineers

CONTRACTOR:
Balfour Beatty

CLIENT:
WOKINGHAM BOROUGH COUNCIL
Shute End, Wokingham, Berkshire RG40 1BN
Tel: (0118) 974 6000 Web: www.wokingham.gov.uk

PROJECT:
WOKINGHAM MAJOR HIGHWAYS PROGRAMME
SPINE ROAD AND WESTERN GATEWAY PHASE 1

TITLE:
HIGHWAYS
ALIGNMENT
CROSS SECTIONS - MAINLINE
SHEET 8

SCALE @ A1:	CHECKED:	APPROVED:	
1:200	JC	ARL	
PROJECT NO:	DESIGNED:	DRAWN:	DATE:
C118047	JPG	JPG	April 20

DRAWING No: WMHP-TG-SRWG1-DR-HI-0135 REV: P04