



Proposed Levels	54.806	54.574	55.233	56.677	56.654	57.005	57.078	56.806	56.925	56.806	57.078	57.005	56.077
Existing Levels	56.834	56.806	56.758	56.677	56.654	56.633	56.604	56.487	56.392	56.284	56.171	56.140	56.077
Offsets	-22.000	-20.802	-18.824	-14.488	-13.304	-12.250	-10.750	-4.750	0.000	4.750	10.750	12.250	15.036

HI-Zz_35_10_40-M-Dn_TG_DESIGN
Chainage 1020.000

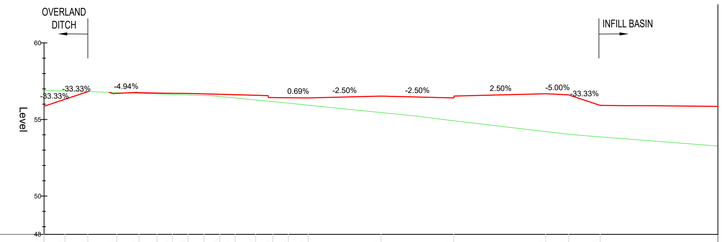


Proposed Levels	56.865	56.319	56.818	56.703	56.752	56.724	56.709	56.701	56.674	56.645	56.617	56.580	56.430	56.416	56.407	56.526	56.407	56.679	56.607	55.920
Existing Levels	56.897	56.866	56.818	56.755	56.707	56.688	56.634	56.601	56.566	56.500	56.403	56.275	56.167	56.069	55.934	55.453	54.916	54.211	54.039	53.864
Offsets	-22.000	-20.637	-19.141	-17.255	-15.799	-14.625	-13.619	-12.602	-11.560	-10.529	-9.518	-8.187	-7.061	-6.052	-4.750	0.000	4.750	10.750	12.250	14.311

HI-Zz_35_10_40-M-Dn_TG_DESIGN
Chainage 1100.000

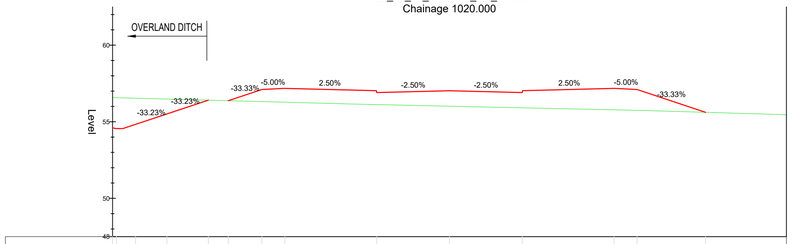


Proposed Levels	54.612	54.830	55.509	56.408	56.374	57.105	57.178	56.906	57.025	56.906	57.178	57.105	55.616
Existing Levels	56.676	56.535	56.481	56.408	56.374	56.315	56.275	56.120	56.013	55.909	55.776	55.742	55.616
Offsets	-22.000	-20.498	-18.455	-15.748	-14.444	-12.250	-10.750	-4.750	0.000	4.750	10.750	12.250	16.719

HI-Zz_35_10_40-M-Dn_TG_DESIGN
Chainage 1000.000

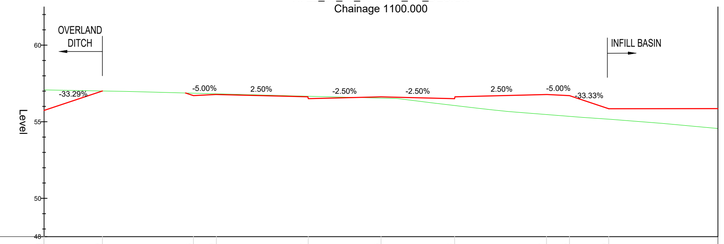


Proposed Levels	55.741	57.009	56.706	56.779	56.507	56.626	56.506	56.777	56.705	55.850		
Existing Levels	57.079	57.009	56.864	56.824	56.665	56.544	56.060	55.470	55.352	55.167		
Offsets	-22.000	-18.191	-12.250	-10.750	-4.750	0.000	4.806	10.806	12.306	14.871		

HI-Zz_35_10_40-M-Dn_TG_DESIGN
Chainage 1080.000

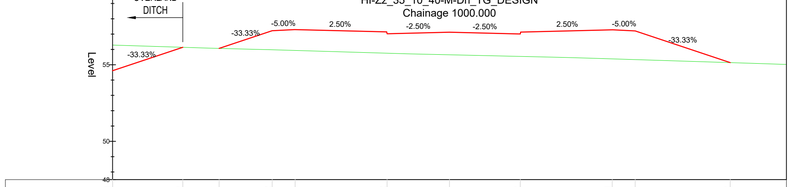


Proposed Levels	54.611	56.139	56.067	57.222	57.284	57.022	57.124	57.009	57.281	57.208	55.139	
Existing Levels	56.284	56.139	56.067	55.979	55.933	55.753	55.650	55.544	55.383	55.336	55.139	
Offsets	-22.000	-17.414	-15.042	-11.578	-10.078	-4.074	0.000	4.622	10.626	12.126	18.332	

HI-Zz_35_10_40-M-Dn_TG_DESIGN
Chainage 980.000

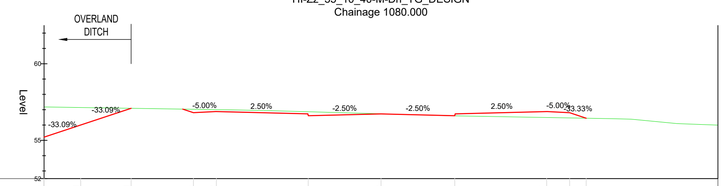


Proposed Levels	55.210	56.001	57.091	56.806	56.879	56.607	56.725	56.605	56.877	56.804	56.444	
Existing Levels	57.160	57.142	57.091	57.027	57.004	56.867	56.732	56.599	56.490	56.463	56.444	
Offsets	-22.000	-19.609	-16.316	-12.250	-10.750	-4.750	0.000	4.817	10.817	12.317	13.398	

HI-Zz_35_10_40-M-Dn_TG_DESIGN
Chainage 1060.000

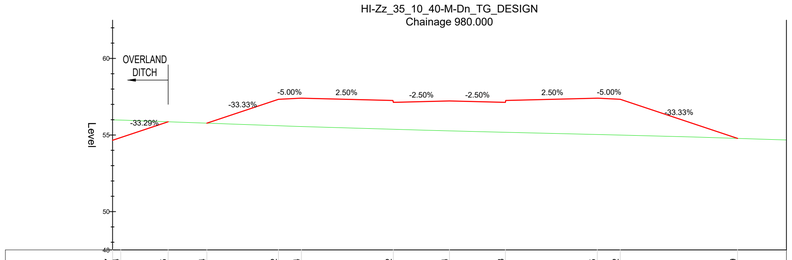

Proposed Levels	54.657	54.834	55.865	55.774	57.332	57.404	57.132	57.224	57.133	57.405	57.332	54.779
Existing Levels	55.990	55.974	55.865	55.774	55.606	55.553	55.375	55.271	55.178	55.034	54.996	54.779
Offsets	-22.000	-21.466	-18.371	-15.841	-11.168	-9.668	-3.668	0.000	3.650	9.650	11.150	18.809

HI-Zz_35_10_40-M-Dn_TG_DESIGN
Chainage 960.000

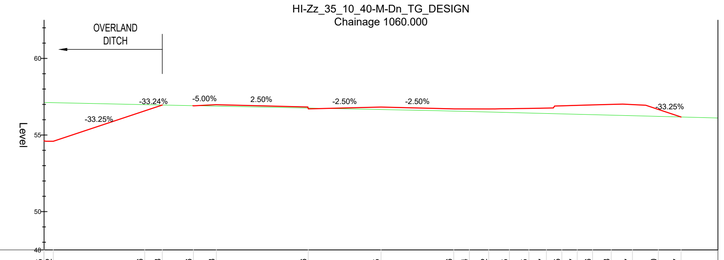

Proposed Levels	54.625	54.592	56.576	56.958	56.906	56.978	56.706	56.825	56.706	56.704	56.702	56.715	56.735	56.757	56.905	56.937	56.966	56.998	56.987	56.670	56.177
Existing Levels	57.124	57.111	56.982	56.968	56.916	56.886	56.762	56.664	56.560	56.534	56.502	56.467	56.435	56.405	56.379	56.354	56.328	56.297	56.261	56.217	56.177
Offsets	-22.000	-21.308	-15.430	-14.282	-12.250	-10.750	-4.750	0.000	4.750	5.770	7.032	8.384	9.656	10.802	11.809	12.814	13.815	15.034	16.419	18.109	19.592

HI-Zz_35_10_40-M-Dn_TG_DESIGN
Chainage 1040.000

4m 0 4m 8m 12m 16m 20m
SCALE 1:200

File name S:\PROJECTS\2018\C118047\BIM\01-WIP\DRAWINGS\WMHP-TG-SRWG1-DR-HI-0137.DWG, printed on 30 September 2021 19:34:22, by Ben Hawkins

DO NOT SCALE

NOTES:


1. ALL DIMENSIONS ARE IN MILLIMETRES UNLESS NOTED OTHERWISE.
2. ALL LEVELS ARE IN METRES AOD UNLESS NOTED OTHERWISE.

LEGEND

EXISTING GROUND LEVEL

PROPOSED DESIGN LEVEL

KEYPLAN:

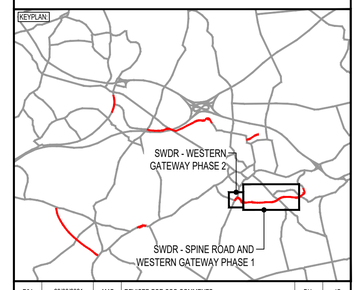

REV	DATE	BY	DESCRIPTION	CHK	APP
P04	29/09/2021	AMG	REVISED FOR SCO COMMENTS	BH	JC
P03	20/08/2021	JF	REVISED FOR PLANNING DISCHARGE AND SCO COMMENTS	BH	JC
P02	05/02/2021	TCH	DETAILED DESIGN ISSUE	BH	ARL

DRAWING STATUS: SUITABLE FOR REVIEW & COMMENT S3

DESIGNER:

Tony Gee and Partners LLP
Hardy House
140 High Street
Esher, Surrey
KT10 9QJ
Tel: 01372 461600
www.tonygee.com
Consulting Civil, Structural and Geotechnical Engineers

CONTRACTOR: Balfour Beatty

CLIENT: WOKINGHAM BOROUGH COUNCIL

Shute End, Wokingham, Berkshire RG40 1BN
Tel: (0118) 974 6000 Web: www.wokingham.gov.uk

PROJECT:
WOKINGHAM MAJOR HIGHWAYS PROGRAMME
SPINE ROAD AND WESTERN GATEWAY PHASE 1

TITLE:
HIGHWAYS
ALIGNMENT
CROSS SECTIONS - MAINLINE
SHEET 10

SCALE @ A1:	CHECKED:	APPROVED:
1:200	JC	ARL

PROJECT NO:	DESIGNED:	DRAWN:	DATE:
C118047	JPG	JPG	April 20

DRAWING No: WMHP-TG-SRWG1-DR-HI-0137 REV: P04