

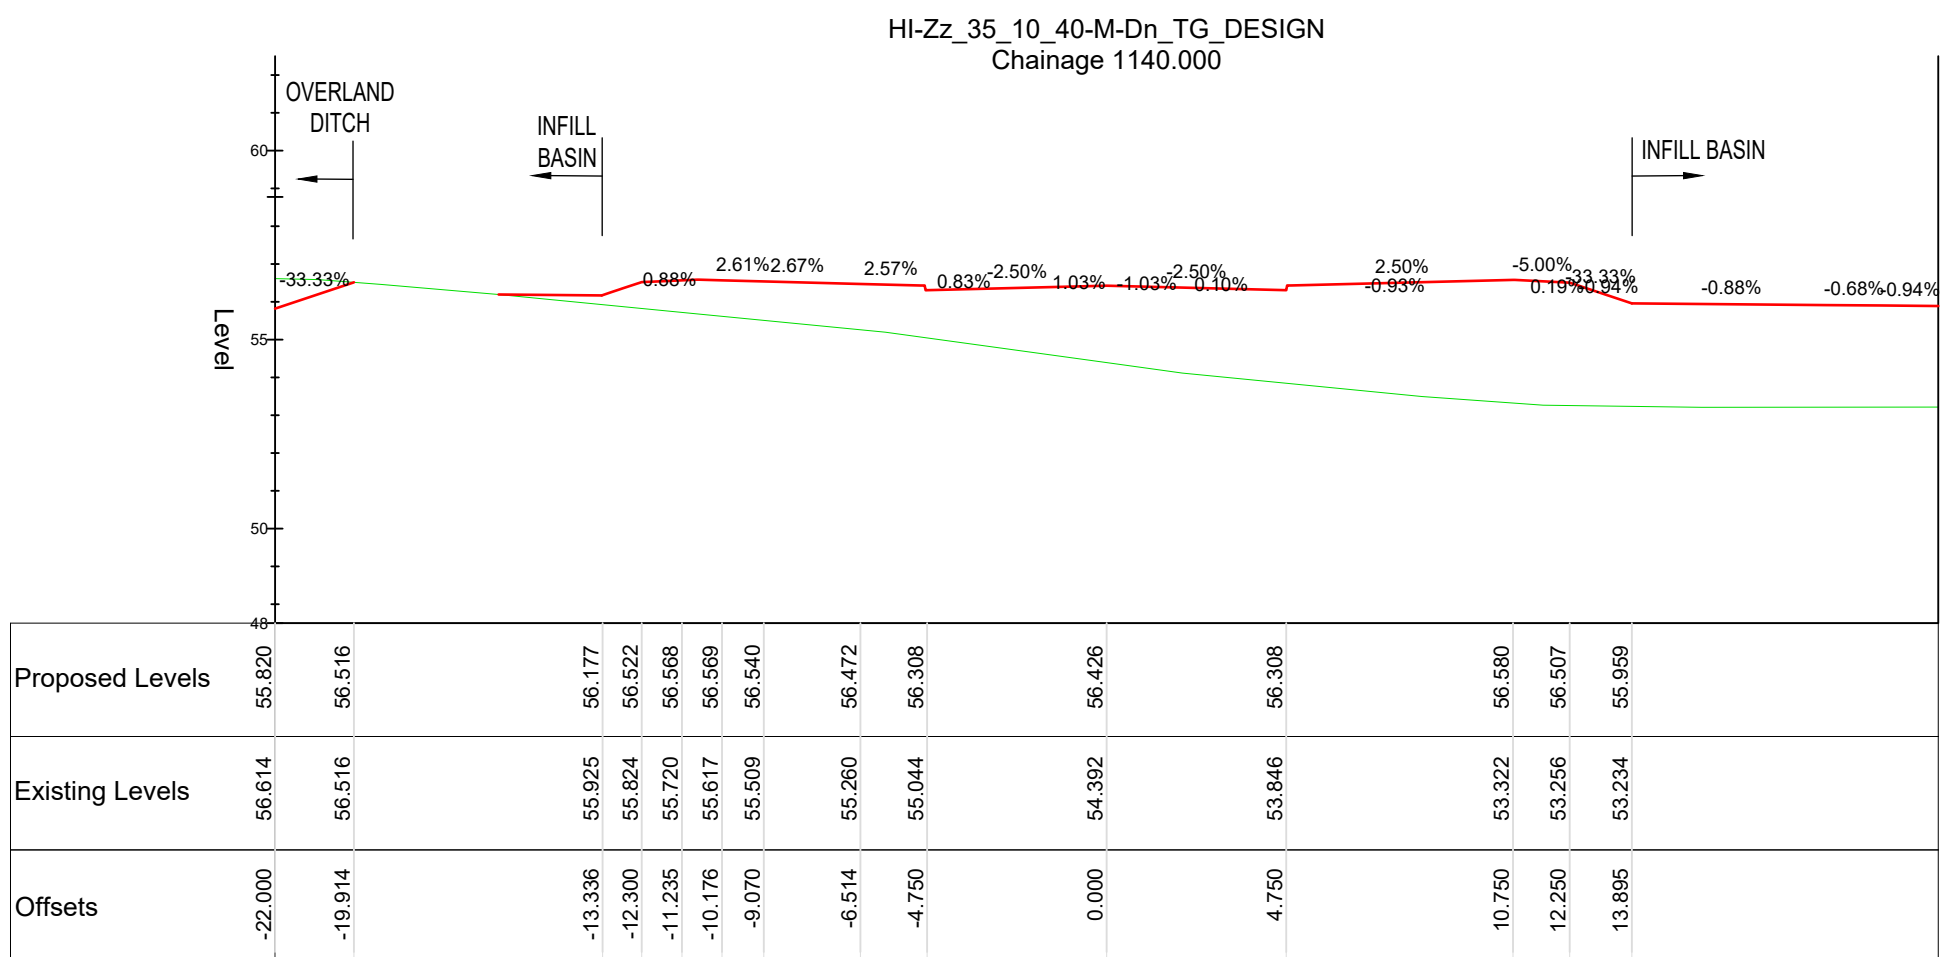
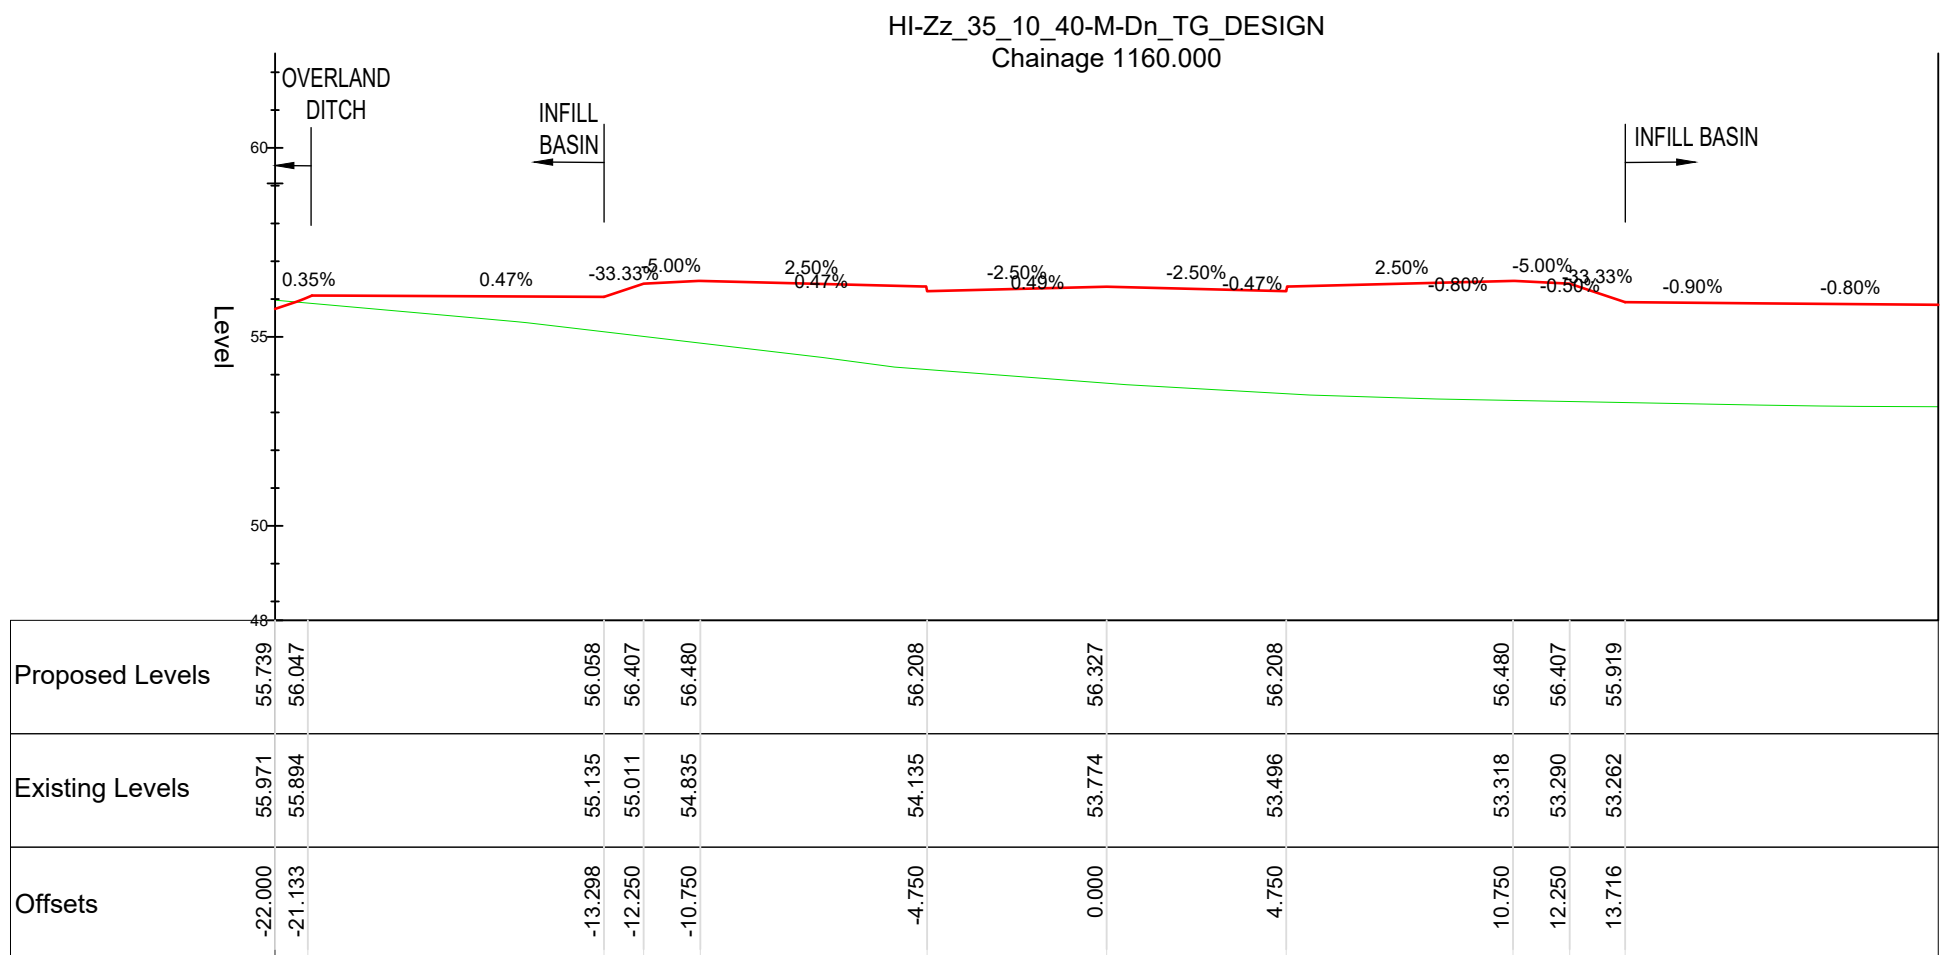
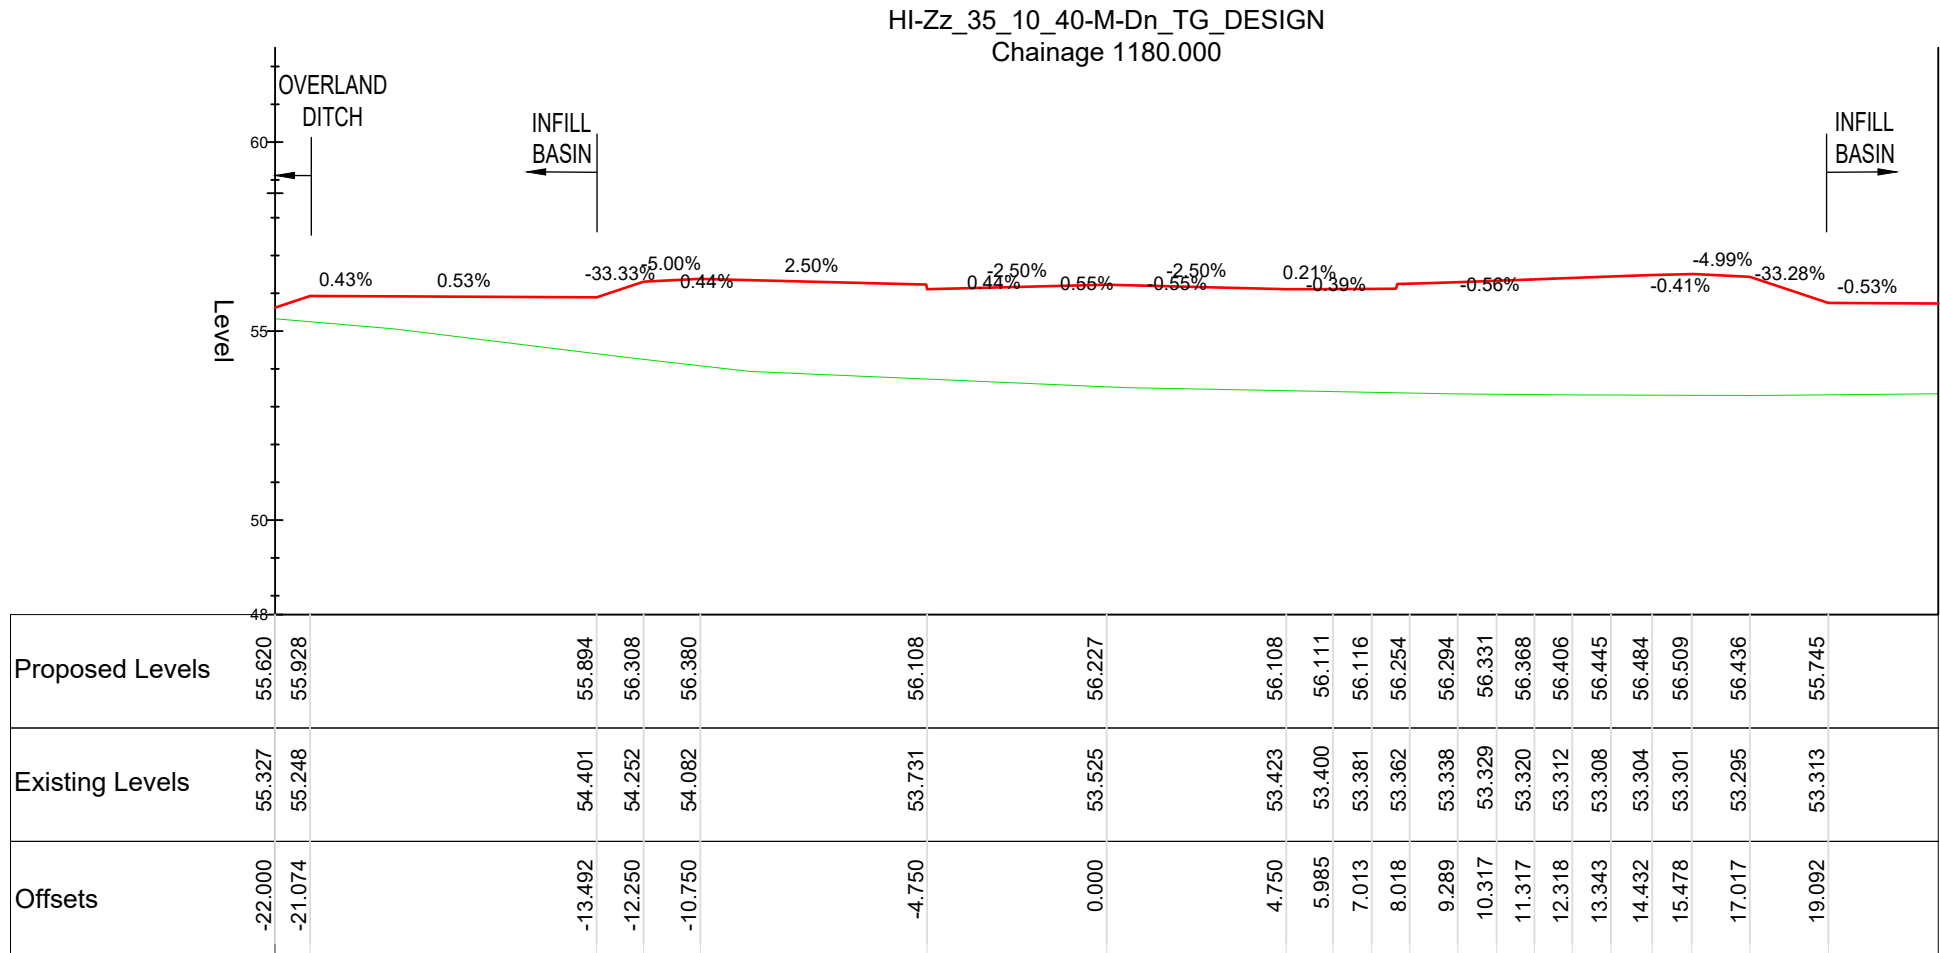
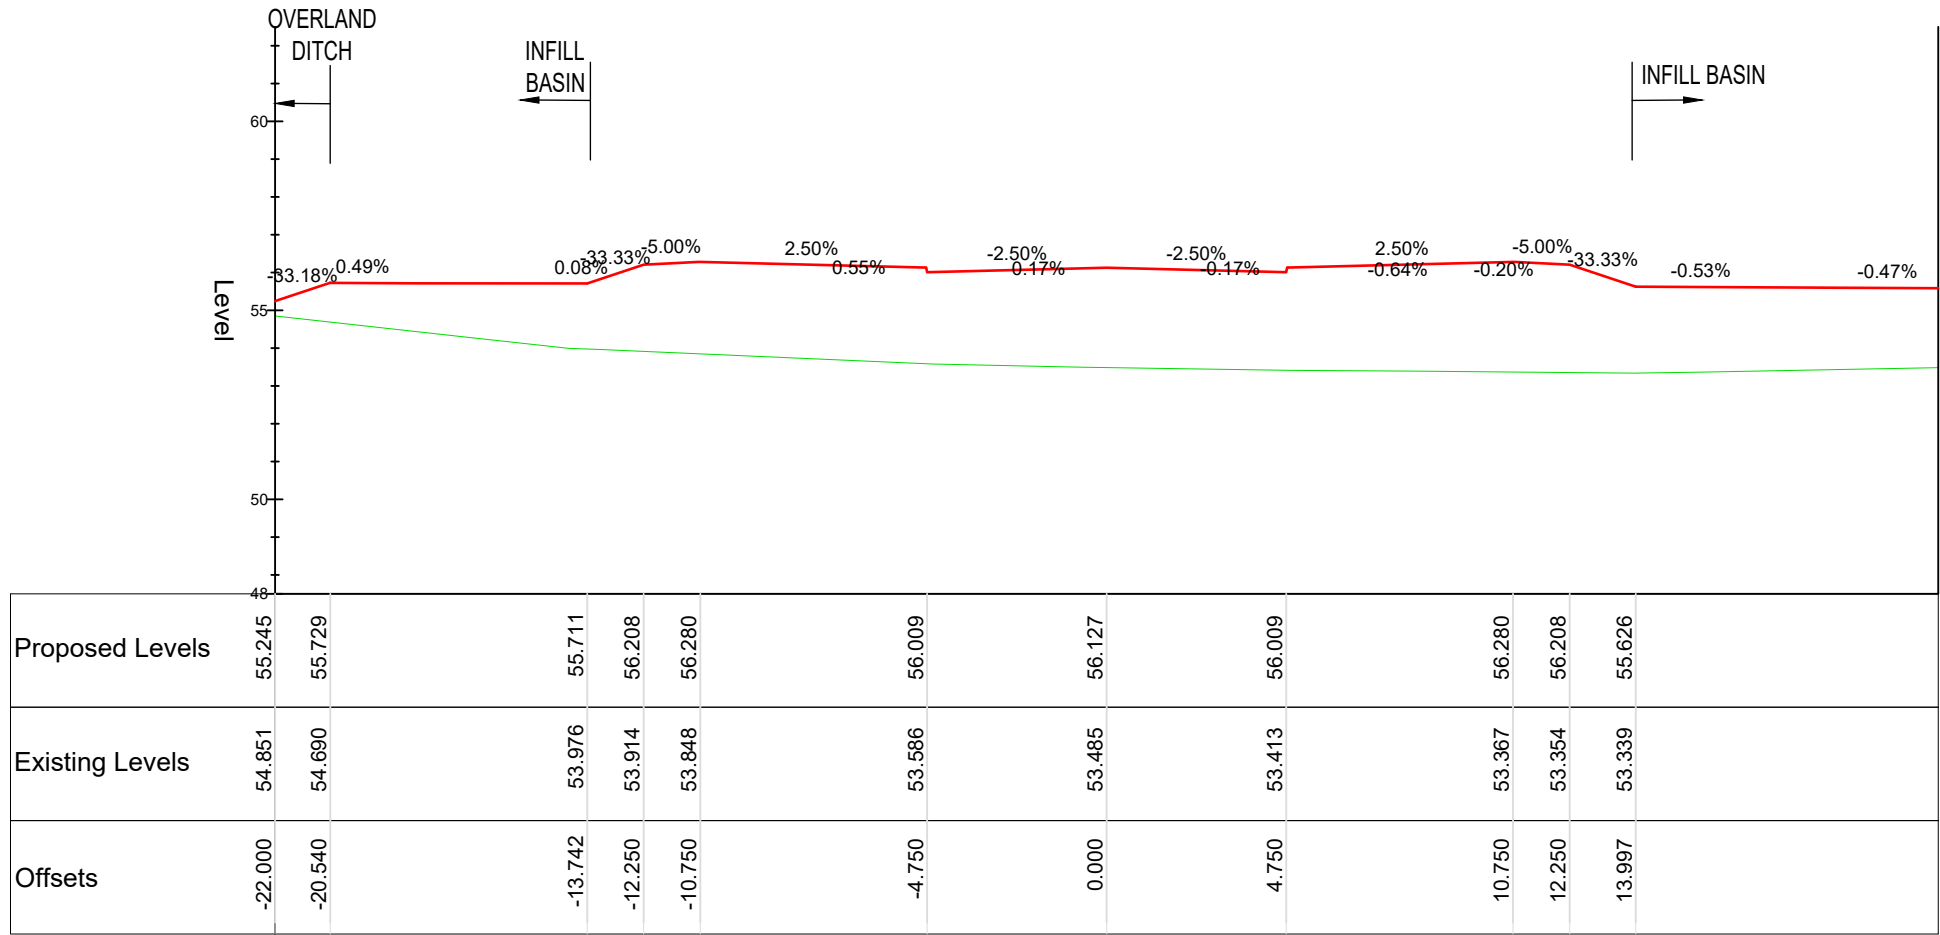
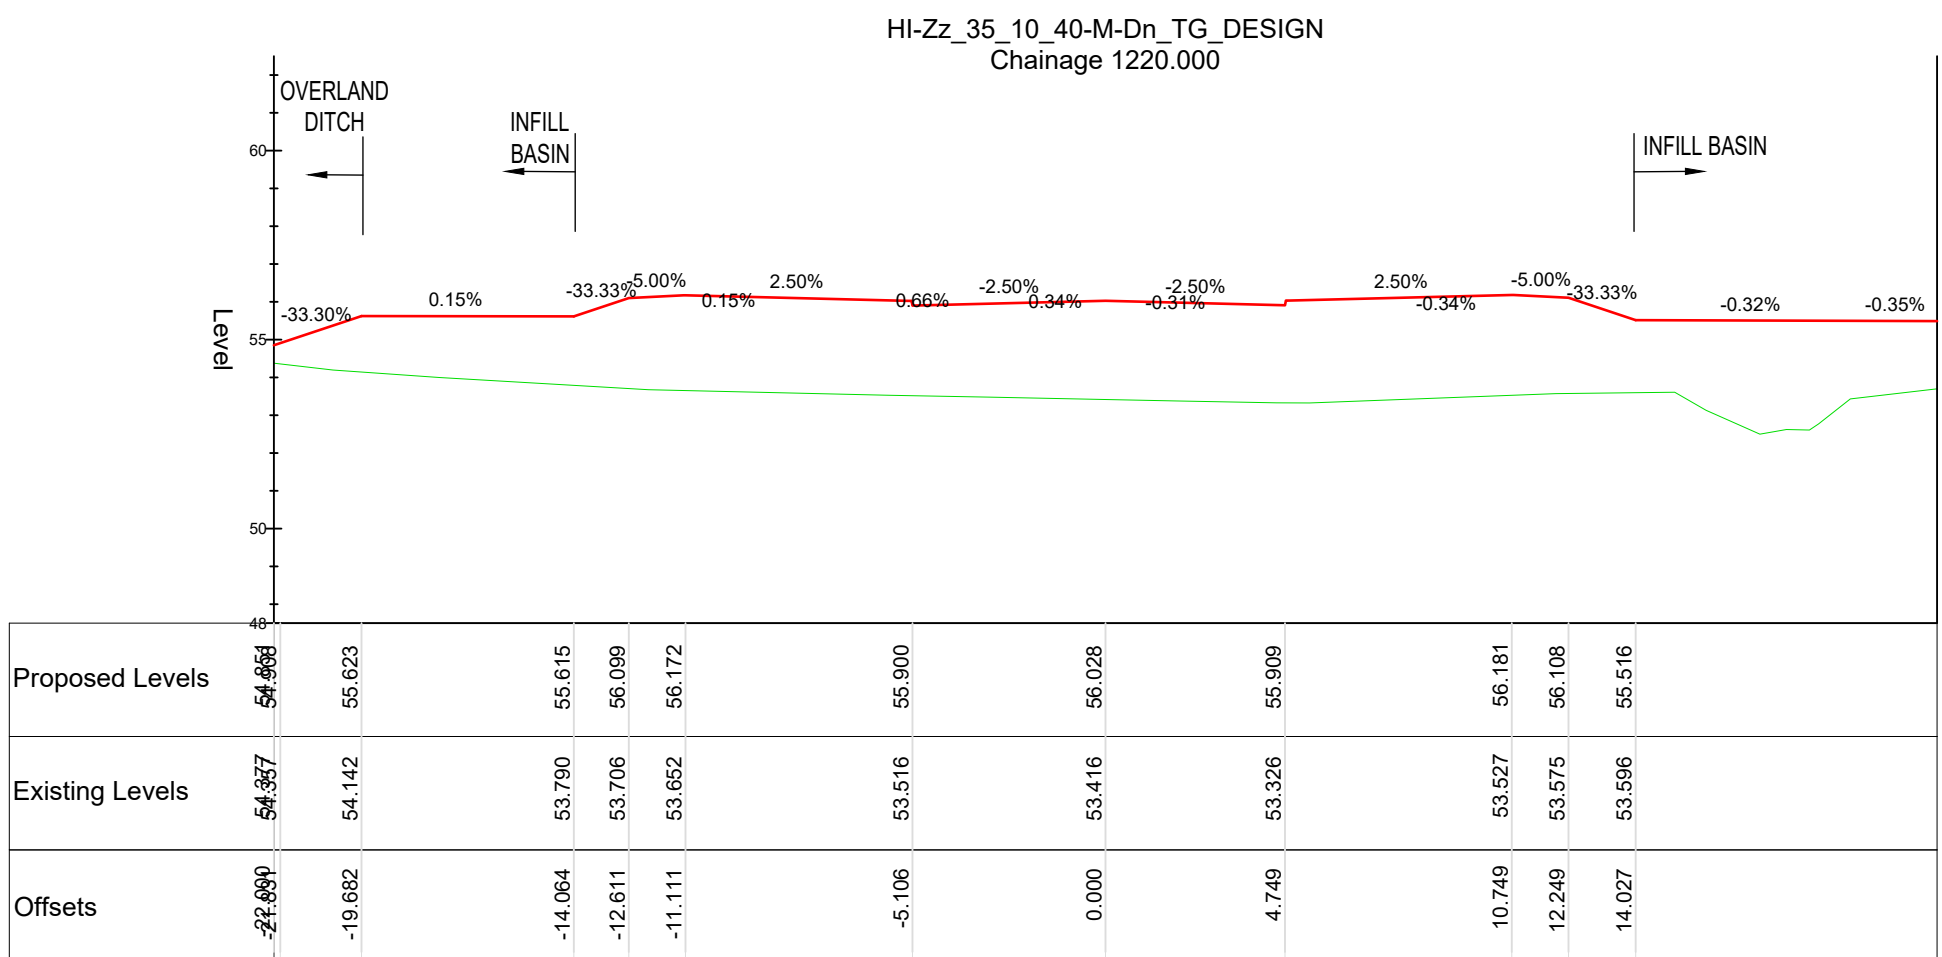
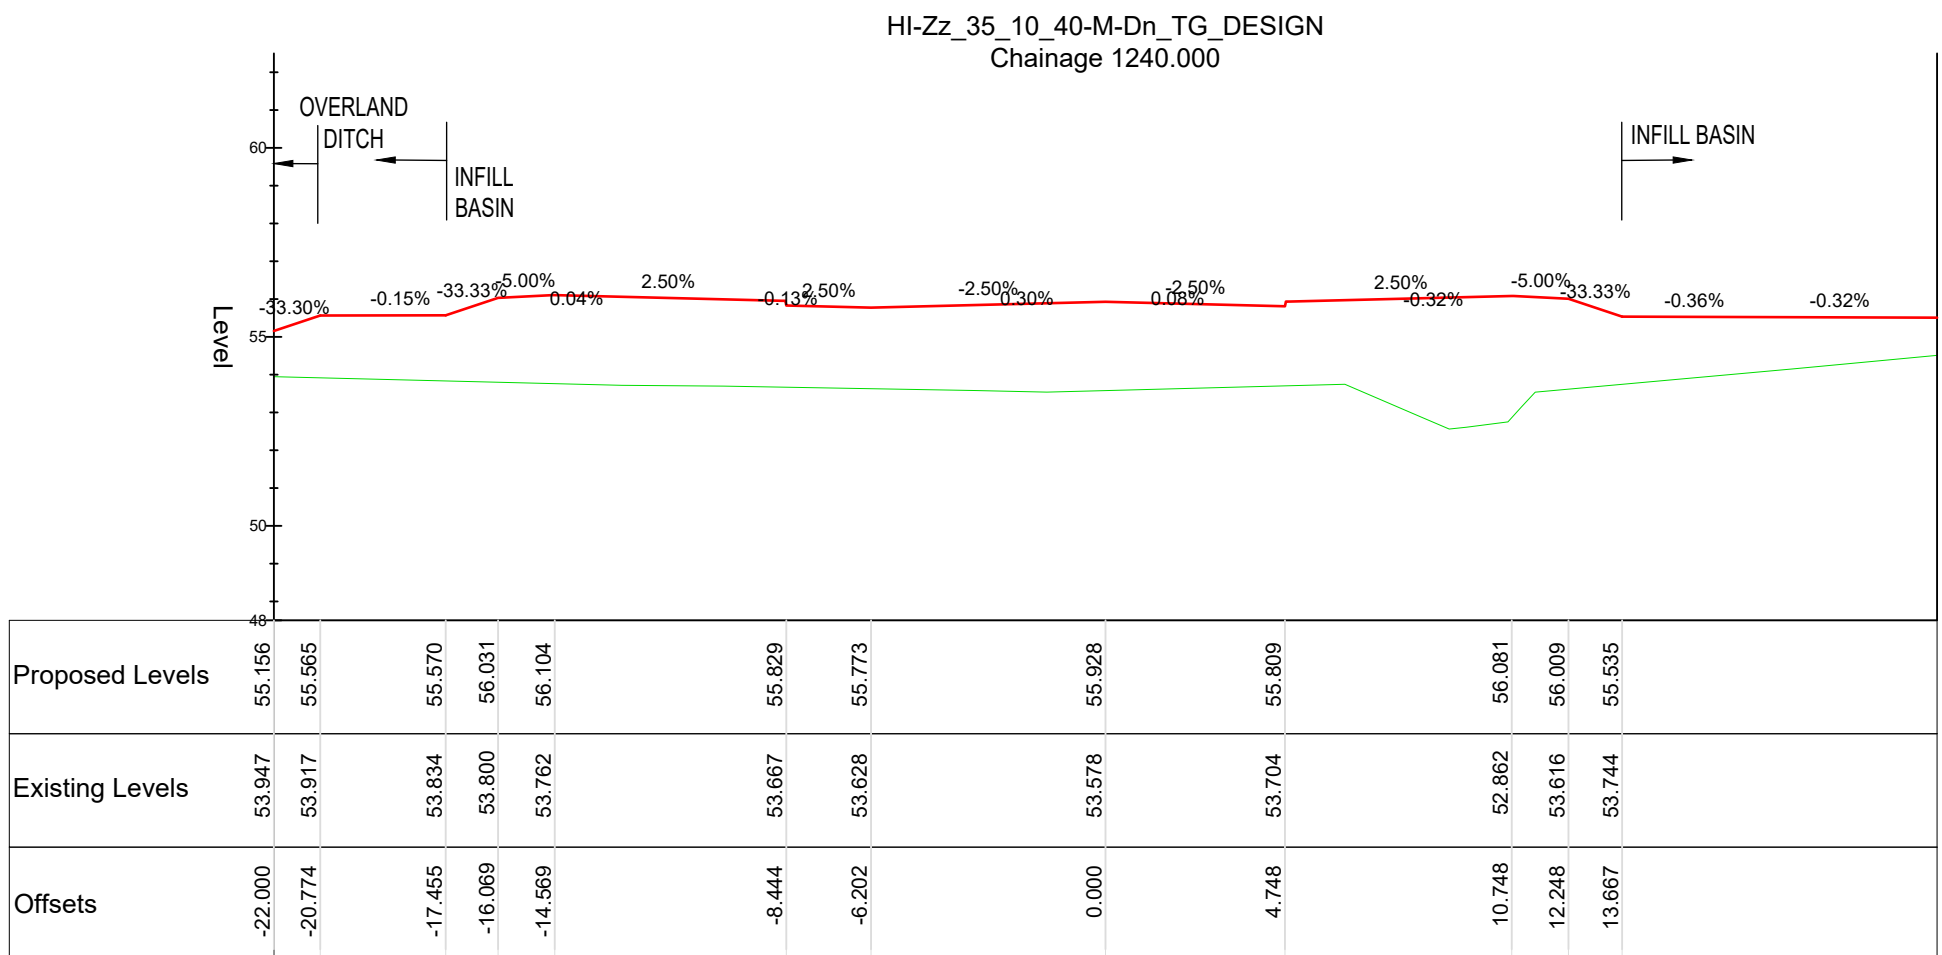


File name: S:\PROJECTS\201807\BIM02\WIP\DRAWINGS\WMP-TG-SRWG-DR-HI-0138.DWG, printed on 30 September 2021 19:35:14, by Ben Hawkins

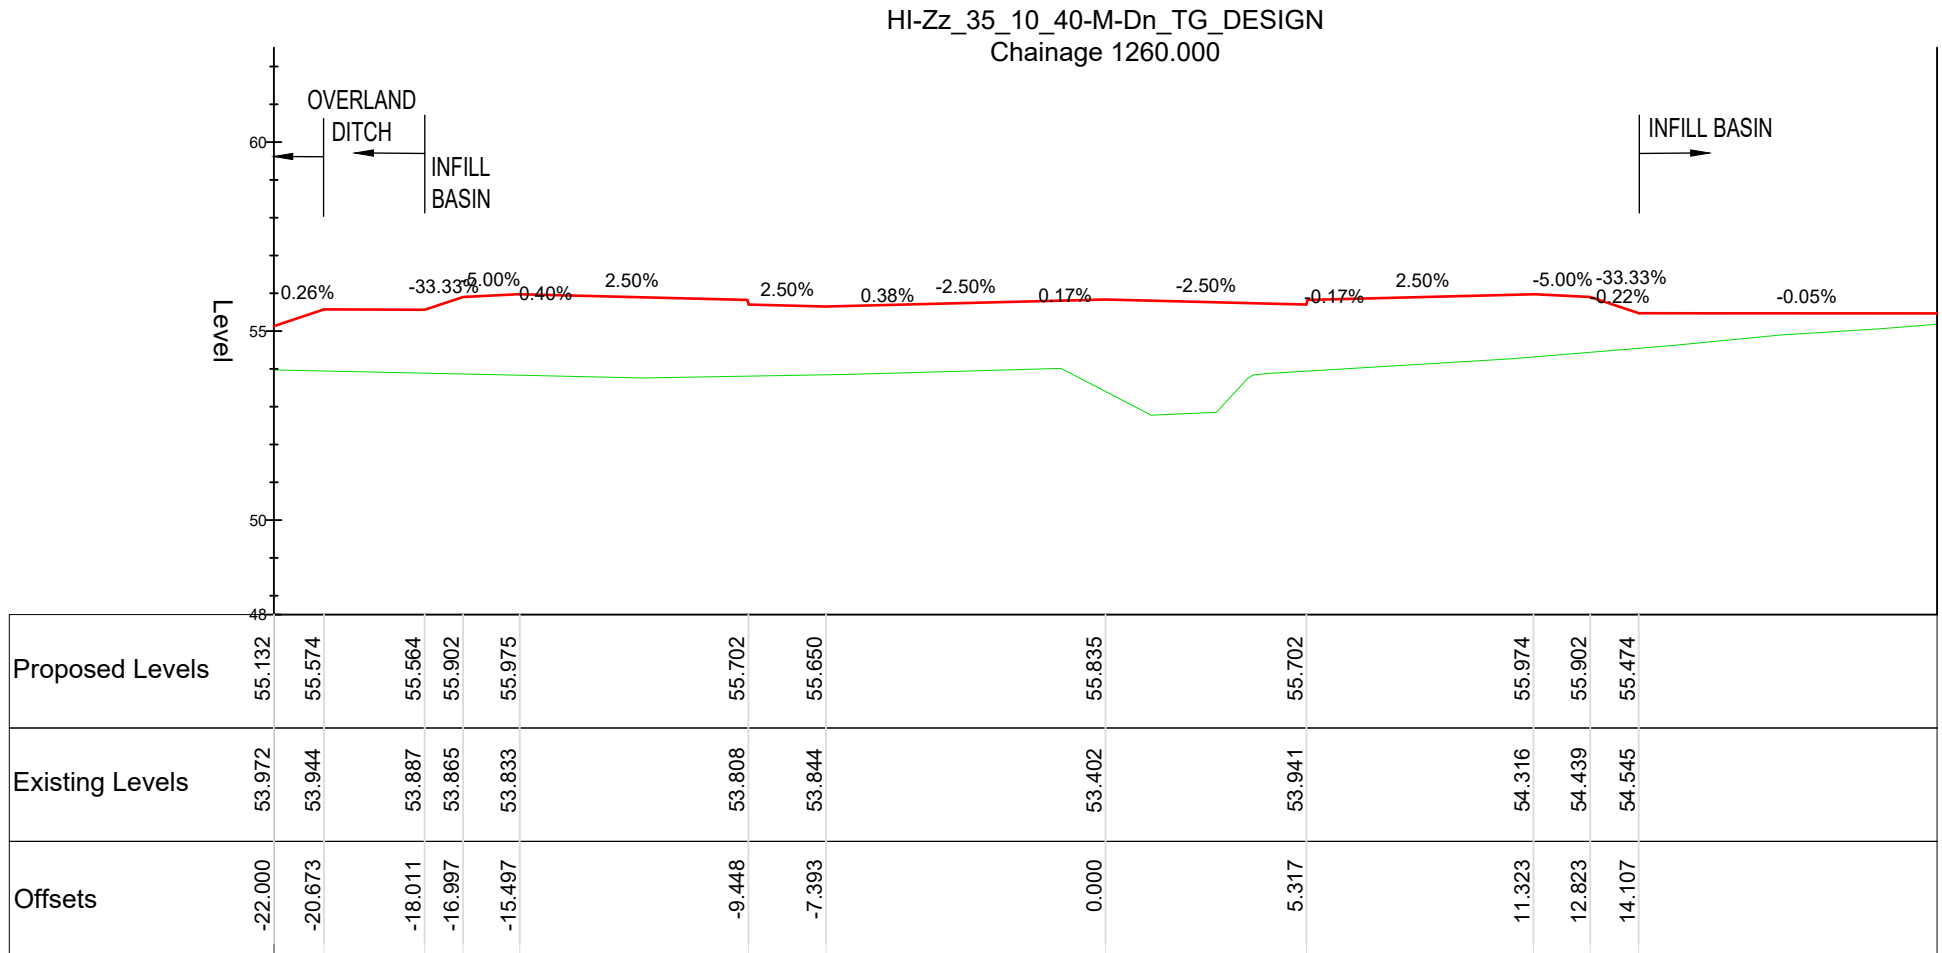

HI-Zz_35_10_40-M-Dn_TG_DESIGN Chainage 1120.000

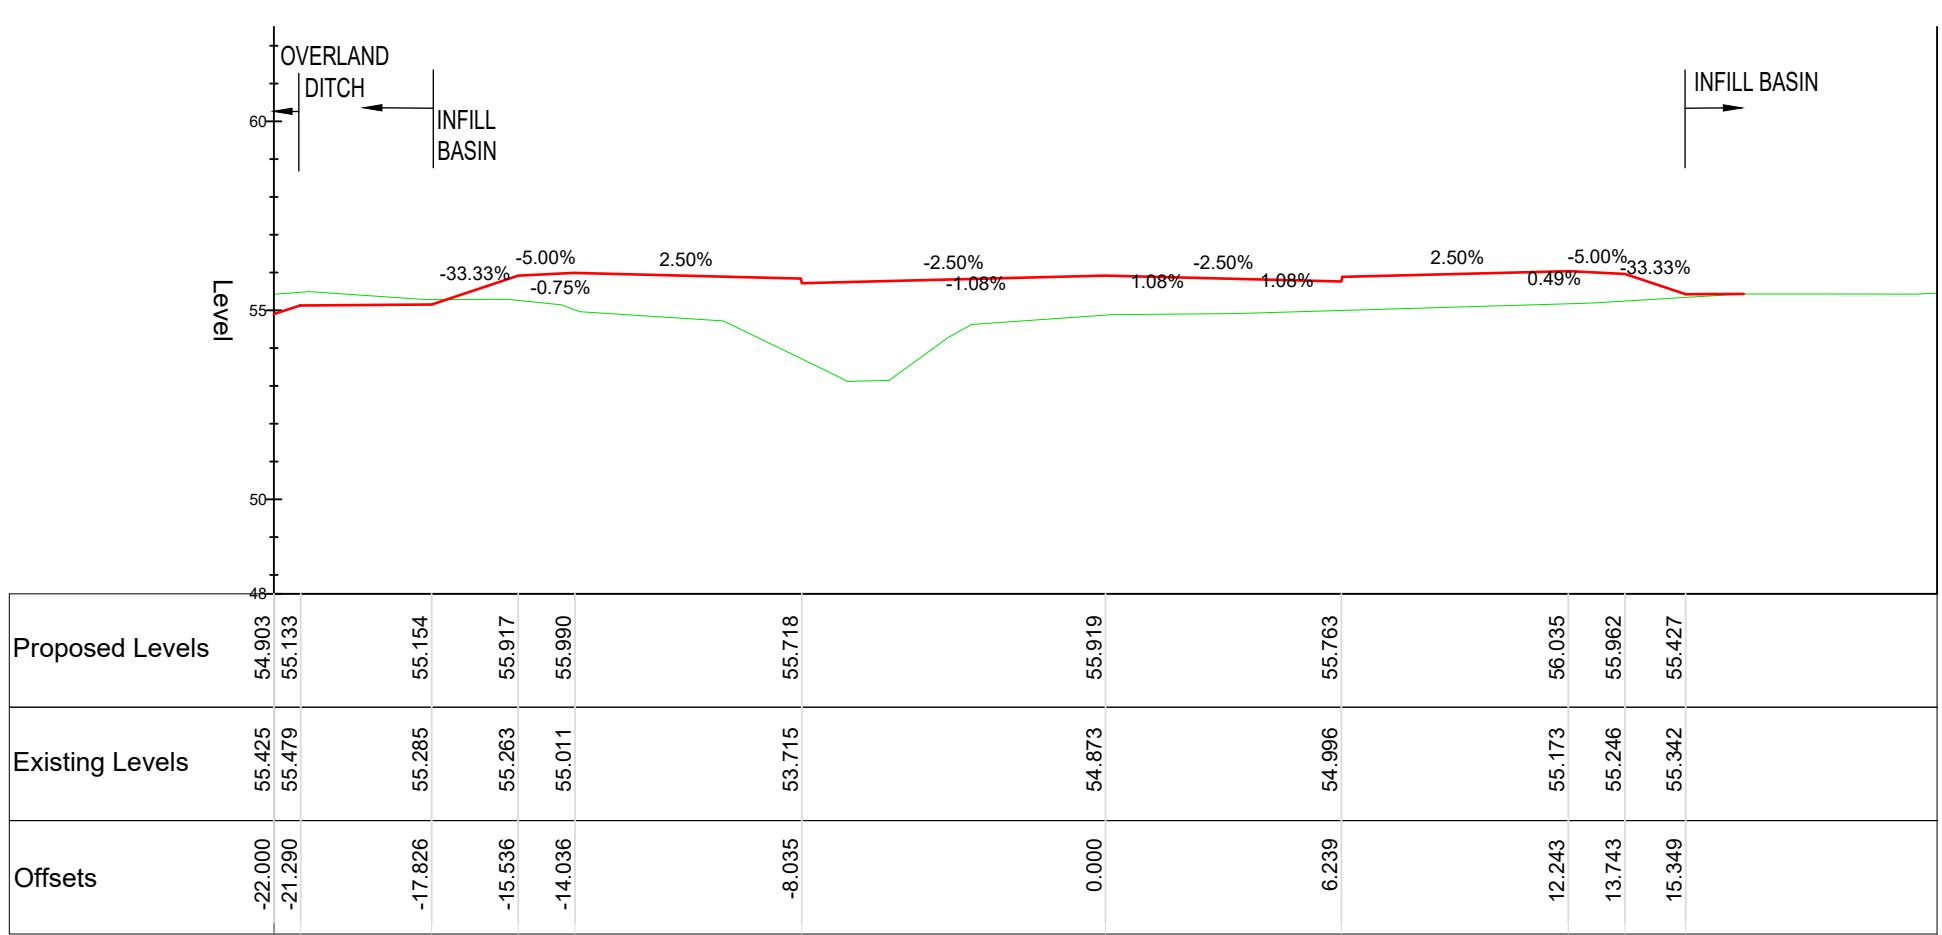

HI-Zz_35_10_40-M-Dn_TG_DESIGN Chainage 1200.000


DO NOT SCALE

NOTES:

- ALL DIMENSIONS ARE IN MILLIMETRES UNLESS NOTED OTHERWISE.
- ALL LEVELS ARE IN METRES AOD UNLESS NOTED OTHERWISE.

LEGEND

- EXISTING GROUND LEVEL
- PROPOSED DESIGN LEVEL

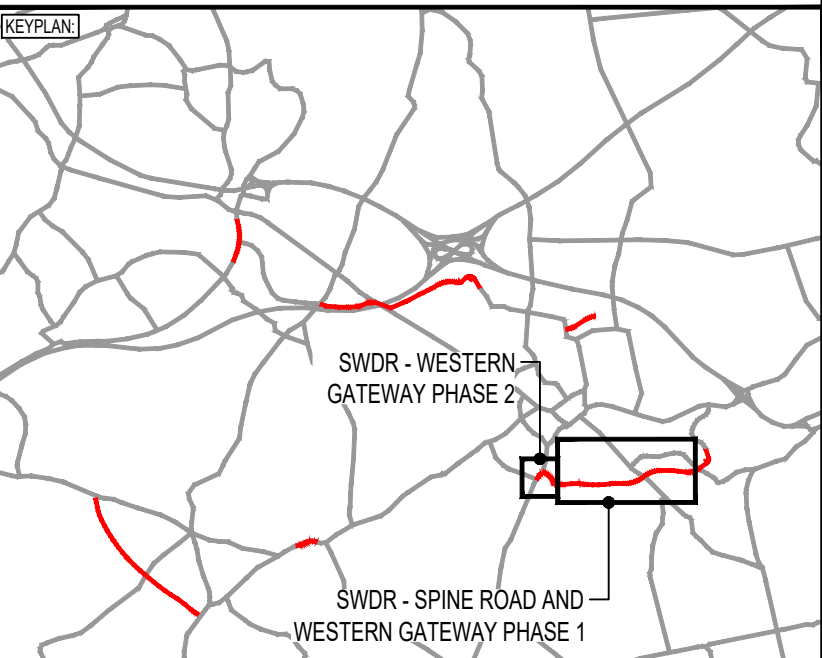

PM4	28/09/2021	AMG	REVISED FOR SCO COMMENTS	BH	JC
P03	20/08/2021	JF	REVISED FOR PLANNING DISCHARGE AND SCO COMMENTS	BH	JC
P02	05/02/2021	TCH	DETAILED DESIGN ISSUE	BH	ARL
REV	DATE	BY	DESCRIPTION	CHK	APP

DRAWING STATUS: SUITABLE FOR REVIEW & COMMENT S3

DESIGNER: Tony Gee and Partners LLP
Hardy House
140 High Street
Esher, Surrey
KT10 9QJ
Tel: 01372 461600
www.tonygee.com
Consulting Civil, Structural and Geotechnical Engineers

CONTRACTOR: Balfour Beatty

CLIENT: WOKINGHAM BOROUGH COUNCIL
Shute End, Wokingham, Berkshire RG40 1BN
Tel: (0118) 974 6000 Web: www.wokingham.gov.uk

PROJECT: WOKINGHAM MAJOR HIGHWAYS PROGRAMME
SPINE ROAD AND WESTERN GATEWAY PHASE 1

TITLE: HIGHWAYS ALIGNMENT
CROSS SECTIONS - MAINLINE

SCALE @ A1: 1:200	CHECKED: JC	APPROVED: ARL
PROJECT NO: C118047	DESIGNED: JPG	DRAWN: JPG
DRAWING NO: WMHP-TG-SRWG1-DR-HI-0138	DATE: April 20	REV: P04