



Proposed Levels	54.898 54.898	54.911	56.300	56.372	56.100	56.248	56.052	56.324	56.251	55.623	55.671	54.884	54.180
Existing Levels	54.976 54.976	54.911	54.976	54.925	54.928	55.191	55.373	55.531	55.572	55.623	55.671	55.720	55.764
Offsets	-21.000 -21.000	-17.627	-13.460	-11.960	-5.935	0.000	7.843	13.843	15.343	17.229	19.018	20.591	22.000

HI-Zz_35_10_40-M-Dn_TG_DESIGN
Chainage 1340.000

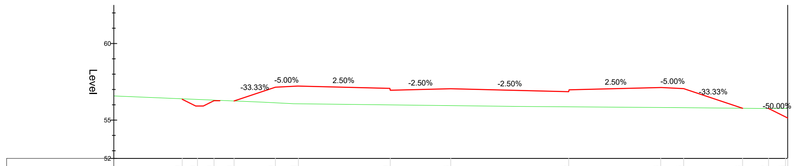


Proposed Levels	56.359	55.920	56.269	56.250	57.149	57.221	56.949	57.048	56.856	57.128	57.055	55.773	55.762 55.762
Existing Levels	56.391	56.350	56.305	56.250	56.130	56.065	55.994	55.946	55.868	55.824	55.812	55.773	55.762 55.764
Offsets	-17.533	-16.538	-15.458	-14.147	-11.450	-9.950	-3.950	0.000	7.703	13.710	15.210	19.056	20.752 21.869

HI-Zz_35_10_40-M-Dn_TG_DESIGN
Chainage 1420.000

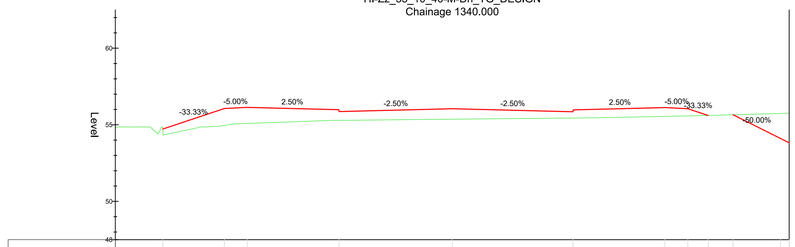


Proposed Levels	54.722	56.062	56.135	55.863	56.048	55.851	56.123	56.050	55.607	55.656	54.110 53.825		
Existing Levels	54.722	54.957	55.089	55.290	55.365	55.441	55.549	55.579	55.607	55.652	55.740 55.756		
Offsets	-18.902	-14.880	-13.380	-7.387	0.000	7.882	13.882	15.382	16.713	18.338	21.429 22.000		

HI-Zz_35_10_40-M-Dn_TG_DESIGN
Chainage 1320.000

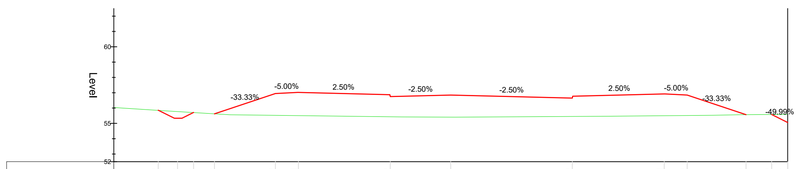


Proposed Levels	55.859	55.336	55.714	55.623	56.949	57.021	56.749	56.848	56.650	56.921	56.849	55.569	55.579 55.057
Existing Levels	55.848	55.770	55.706	55.623	55.524	55.506	55.431	55.406	55.452	55.500	55.513	55.569	55.578 55.584
Offsets	-19.100	-17.839	-16.792	-15.428	-11.450	-9.950	-3.950	0.000	7.938	13.938	15.438	19.280	20.957 22.000

HI-Zz_35_10_40-M-Dn_TG_DESIGN
Chainage 1400.000

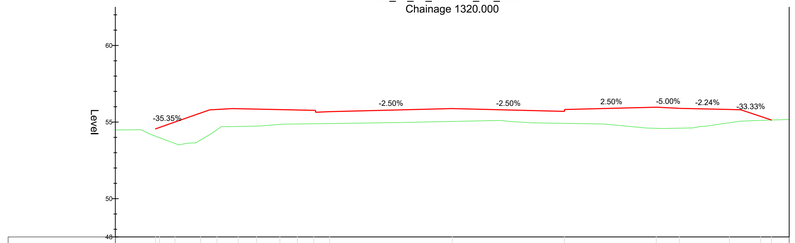


Proposed Levels	55.884 55.884	55.683	55.682	55.680	55.679	55.680	55.690	55.700	55.708	55.721	55.737	55.757	55.786
Existing Levels	55.482 55.482	55.455	55.433	55.410	55.388	55.364	55.335	55.308	55.279	55.250	55.222	55.199	55.192
Offsets	-22.000 -22.000	-20.452	-19.451	-18.422	-17.410	-16.406	-15.290	-14.276	-13.249	-12.249	-11.237	-10.234	-9.222

HI-Zz_35_10_40-M-Dn_TG_DESIGN
Chainage 1280.000

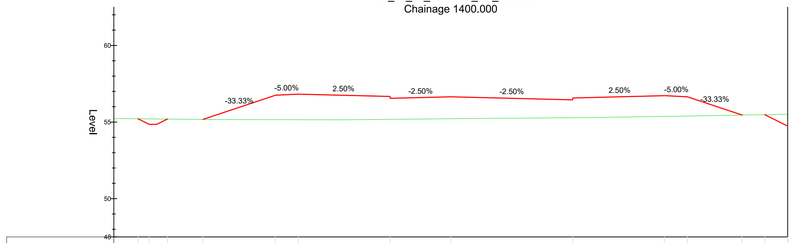


Proposed Levels	55.213 55.213	54.860	55.195	55.173	56.749	56.821	56.549	56.648	56.449	56.721	56.649	55.458	55.485 55.485
Existing Levels	55.213 55.206	55.195	55.173	55.156	55.153	55.177	55.217	55.281	55.368	55.391	55.458	55.485	55.513
Offsets	-20.419 -19.694	-18.495	-16.178	-11.450	-9.950	-3.950	0.000	7.953	13.953	15.453	19.025	20.499	22.000

HI-Zz_35_10_40-M-Dn_TG_DESIGN
Chainage 1380.000

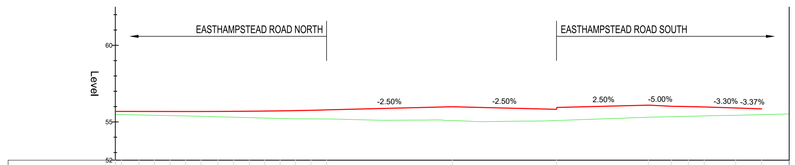

Proposed Levels	55.884 55.884	55.683	55.682	55.680	55.679	55.680	55.690	55.700	55.708	55.721	55.737	55.757	55.786
Existing Levels	55.482 55.482	55.455	55.433	55.410	55.388	55.364	55.335	55.308	55.279	55.250	55.222	55.199	55.192
Offsets	-22.000 -22.000	-20.452	-19.451	-18.422	-17.410	-16.406	-15.290	-14.276	-13.249	-12.249	-11.237	-10.234	-9.222

HI-Zz_35_10_40-M-Dn_TG_DESIGN
Chainage 1300.000

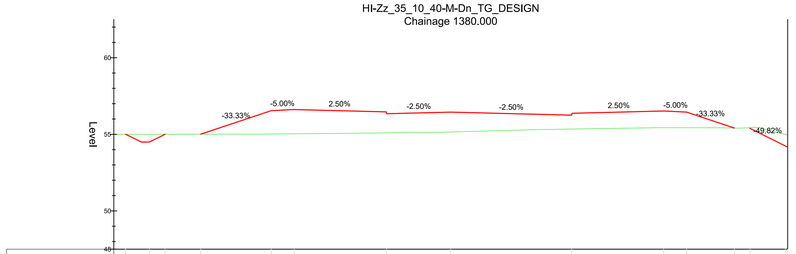

Proposed Levels	55.003 55.003	54.495	55.006	55.009	56.543	56.616	56.343	56.448	56.251	56.522	56.450	55.409	55.390 55.390
Existing Levels	55.003 55.003	55.005	55.006	55.009	55.021	55.034	55.095	55.153	55.344	55.429	55.427	55.409	55.428 55.428
Offsets	-21.228 -21.228	-19.680	-18.650	-16.322	-11.719	-10.219	-4.189	0.000	7.899	13.899	15.399	18.521	19.540 21.540

HI-Zz_35_10_40-M-Dn_TG_DESIGN
Chainage 1360.000

4m 0 4m 8m 12m 16m 20m
SCALE 1:200

File name:S:\PROJECTS\2018\C118047\BIM\01-WIP\DRAWINGS\WMHP-TG-SRWG1-DR-HI-0139.DWG, printed on 22 September 2021 14:41:09, by Aaron Garrett

DO NOT SCALE

NOTES:


1. ALL DIMENSIONS ARE IN MILLIMETRES UNLESS NOTED OTHERWISE.
2. ALL LEVELS ARE IN METRES AOD UNLESS NOTED OTHERWISE.

LEGEND

EXISTING GROUND LEVEL

PROPOSED DESIGN LEVEL

KEYPLAN:

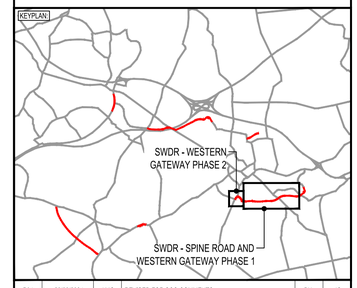

REV	DATE	BY	DESCRIPTION	CHK	APP
P04	29/09/2021	AMG	REVISED FOR SCO COMMENTS	BH	JC
P03	20/08/2021	JF	REVISED FOR PLANNING DISCHARGE AND SCO COMMENTS	BH	JC
P02	05/02/2021	TCH	DETAILED DESIGN ISSUE	BH	ARL

DRAWING STATUS: SUITABLE FOR REVIEW & COMMENT S3

DESIGNER:
Tony Gee
Tony Gee and Partners LLP
Hardy House
140 High Street
Esher, Surrey
KT10 9QJ
Tel: 01372 461600
www.tonygee.com
Consulting Civil, Structural and Geotechnical Engineers

CONTRACTOR:
Balfour Beatty

CLIENT:
WOKINGHAM BOROUGH COUNCIL
Shute End, Wokingham, Berkshire RG40 1BN
Tel: (0118) 974 6000 Web: www.wokingham.gov.uk

PROJECT:
WOKINGHAM MAJOR HIGHWAYS PROGRAMME
SPINE ROAD AND WESTERN GATEWAY PHASE 1

TITLE:
HIGHWAYS
ALIGNMENT
CROSS SECTIONS - MAINLINE
SHEET 12

SCALE @ A1:	CHECKED:	APPROVED:
1:200	JC	ARL

PROJECT NO:	DESIGNED:	DRAWN:	DATE:
C118047	JPG	JPG	February 21

DRAWING No: WMHP-TG-SRWG1-DR-HI-0139

REV: P04