

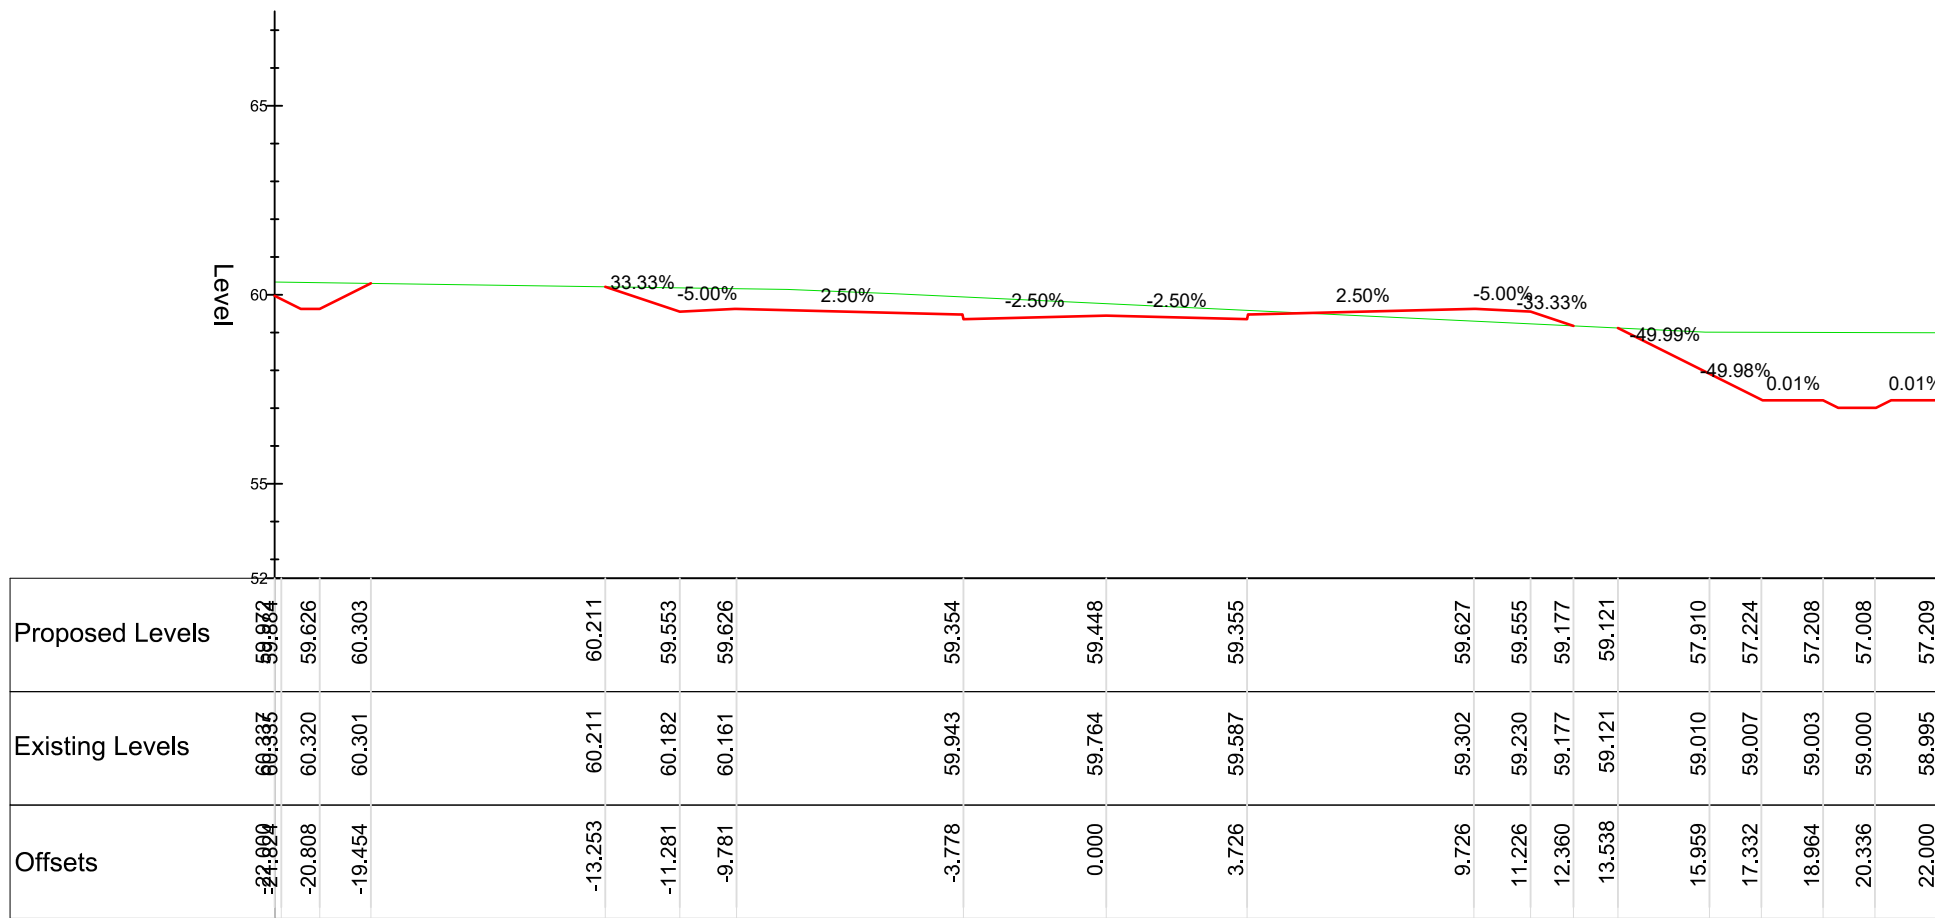



File name: S:\PROJECTS\2018\018047\BIM\01-MHP\DRAWINGS\WMHP-TG-SRWG1-DR-HI-011.DWG, printed on 29 September 2021 14:33:33, by Aaron Gannell

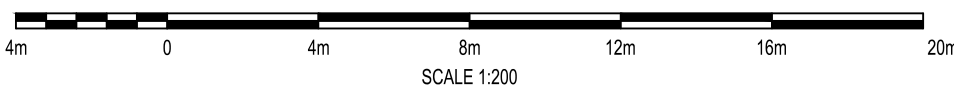


HI-Zz_35_10_40-M-Dn_TG_DESIGN
Chainage 1660.000

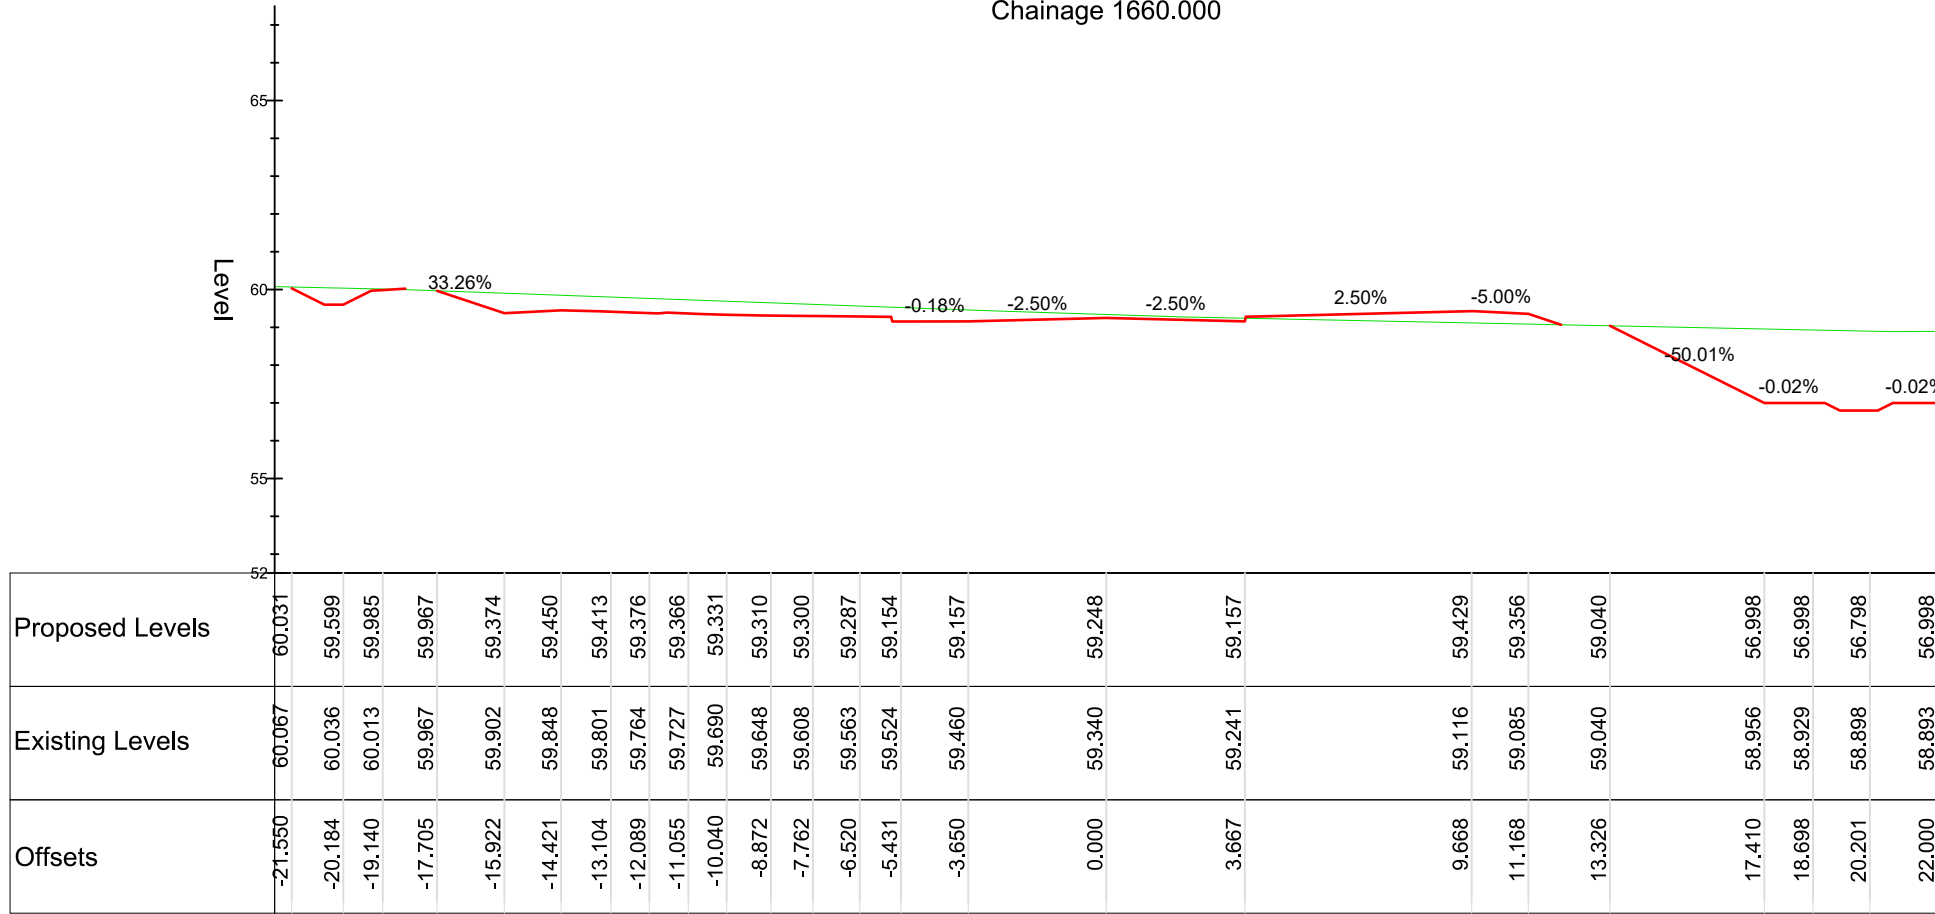


HI-Zz_35_10_40-M-Dn_TG_DESIGN
Chainage 1640.000

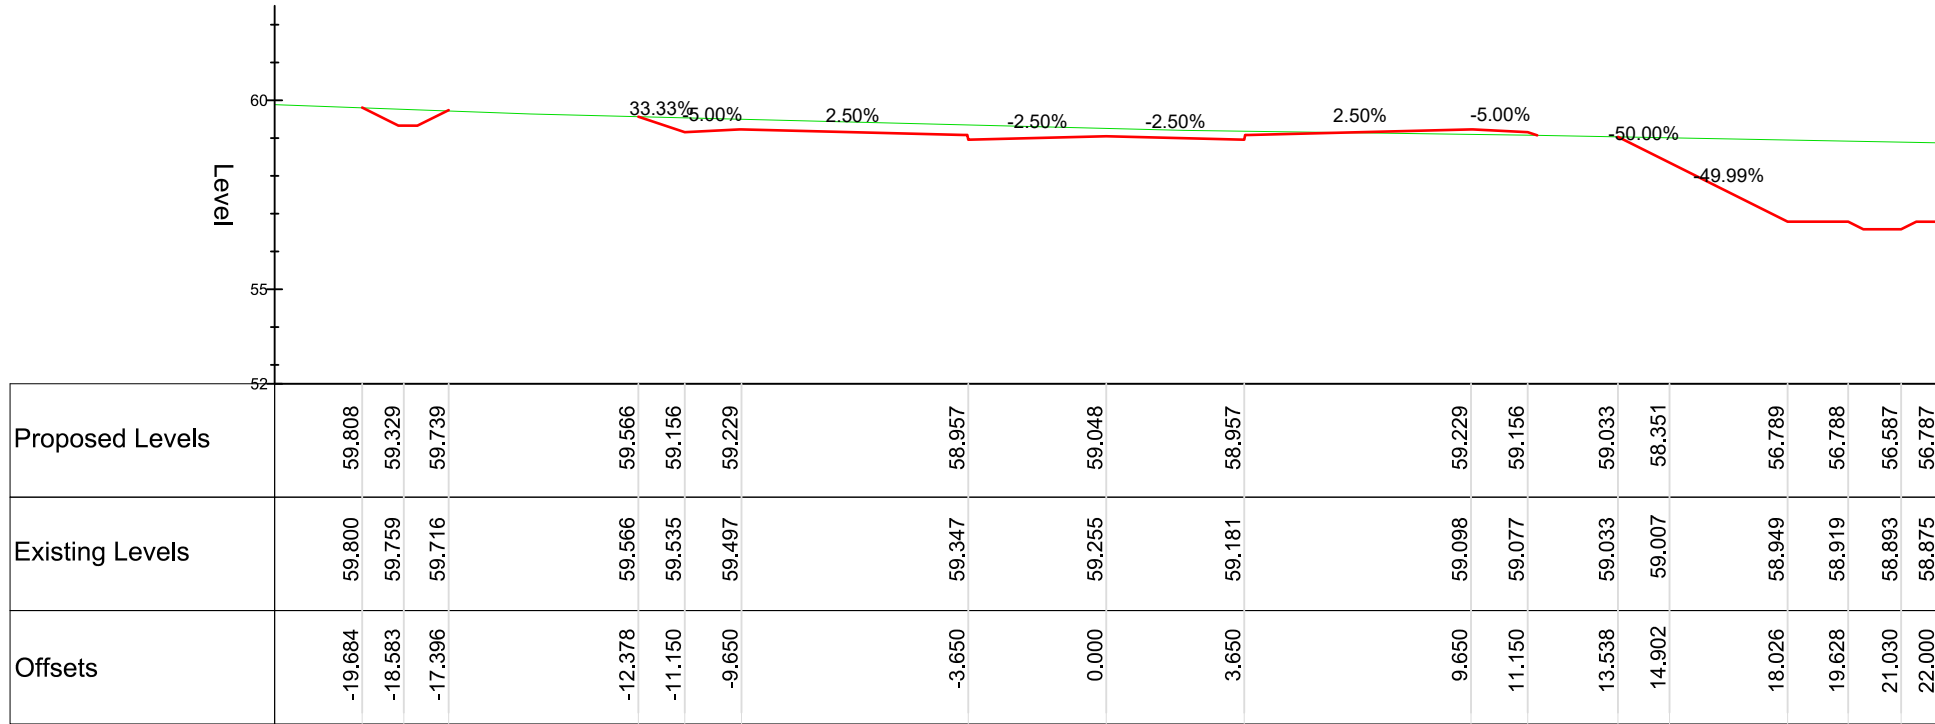


HI-Zz_35_10_40-M-Dn_TG_DESIGN
Chainage 1620.000

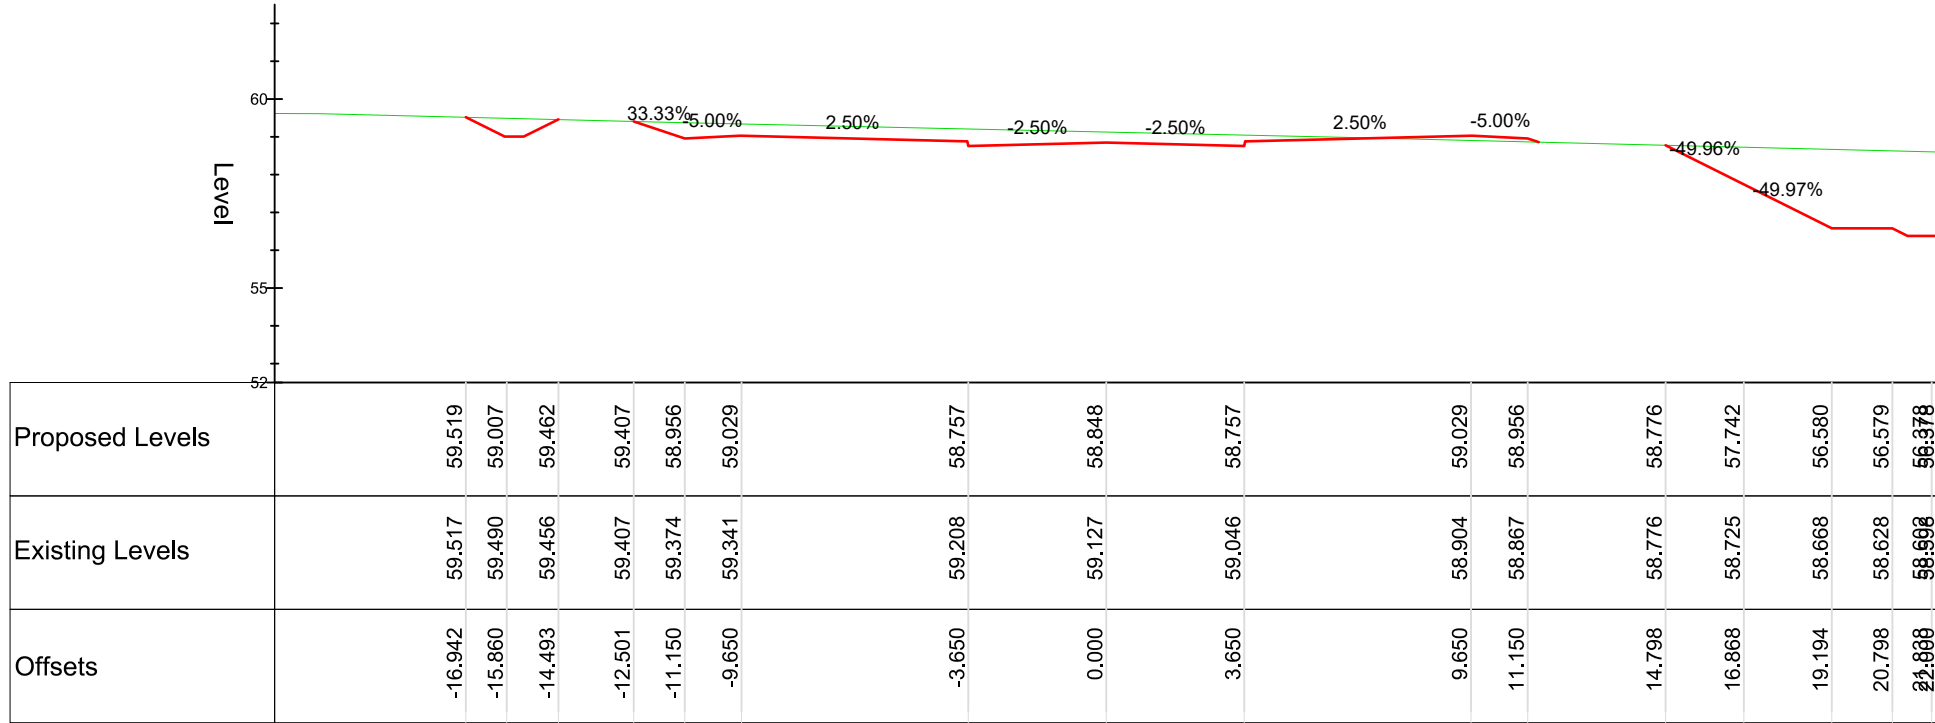


HI-Zz_35_10_40-M-Dn_TG_DESIGN
Chainage 1600.000

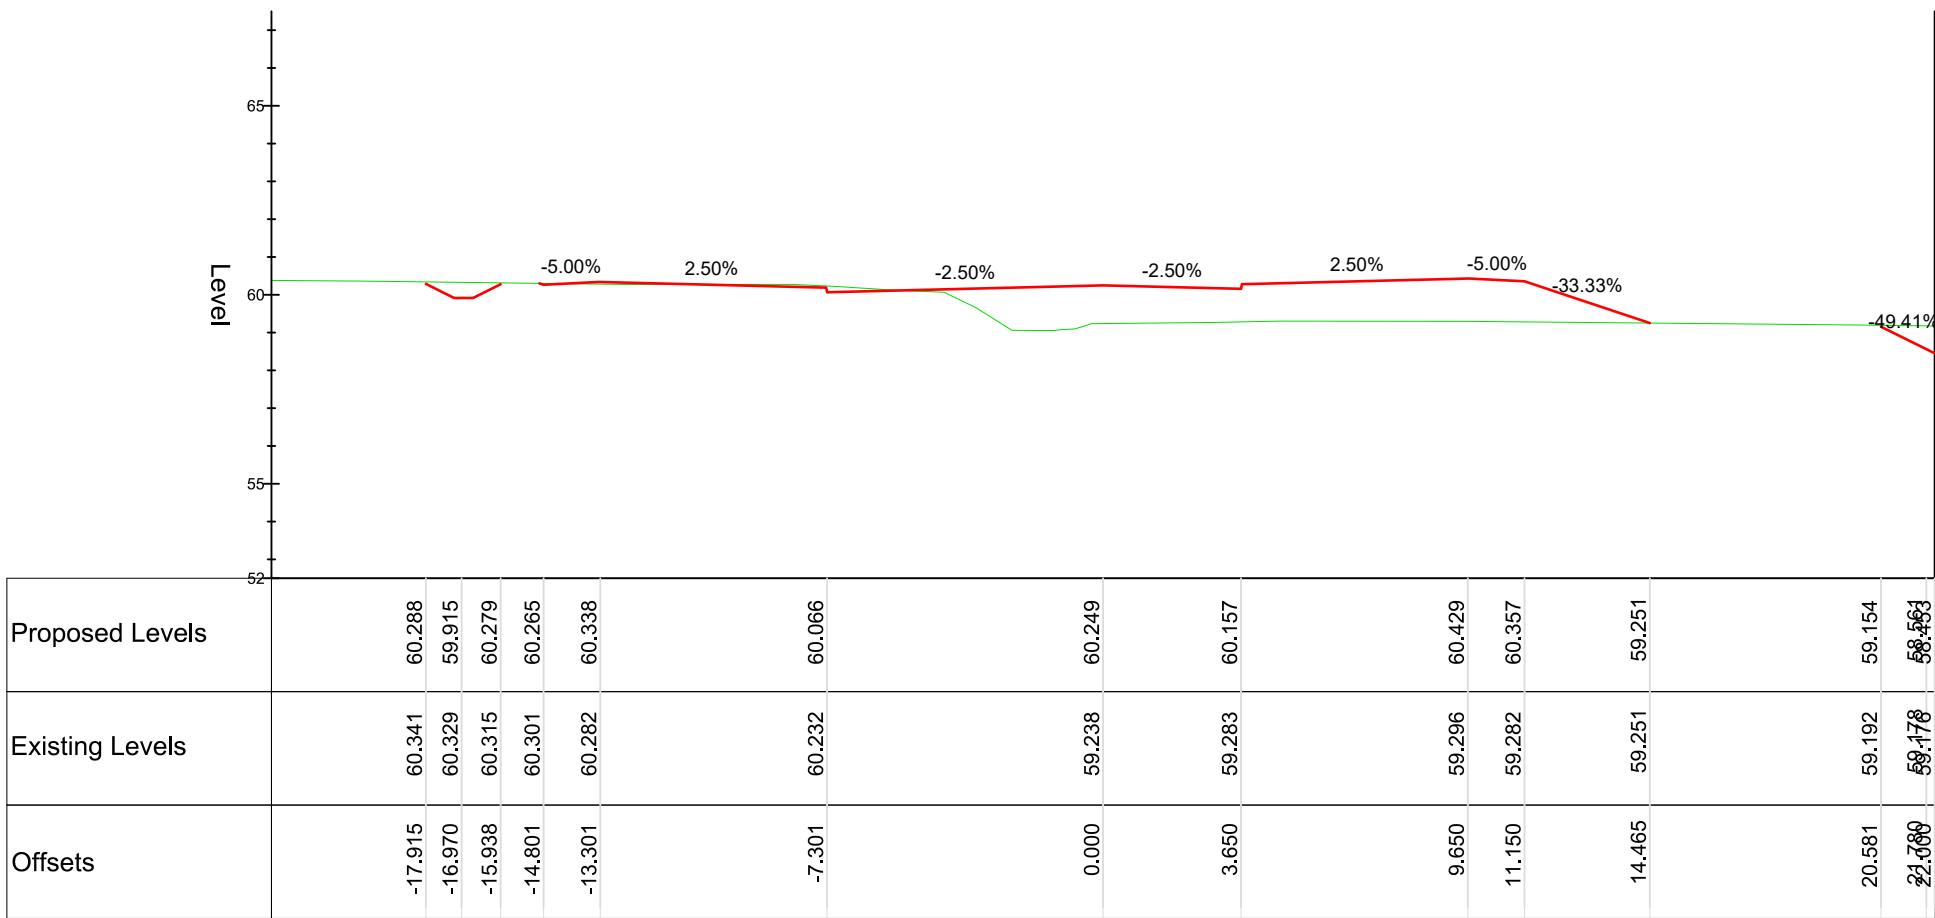


HI-Zz_35_10_40-M-Dn_TG_DESIGN
Chainage 1740.000

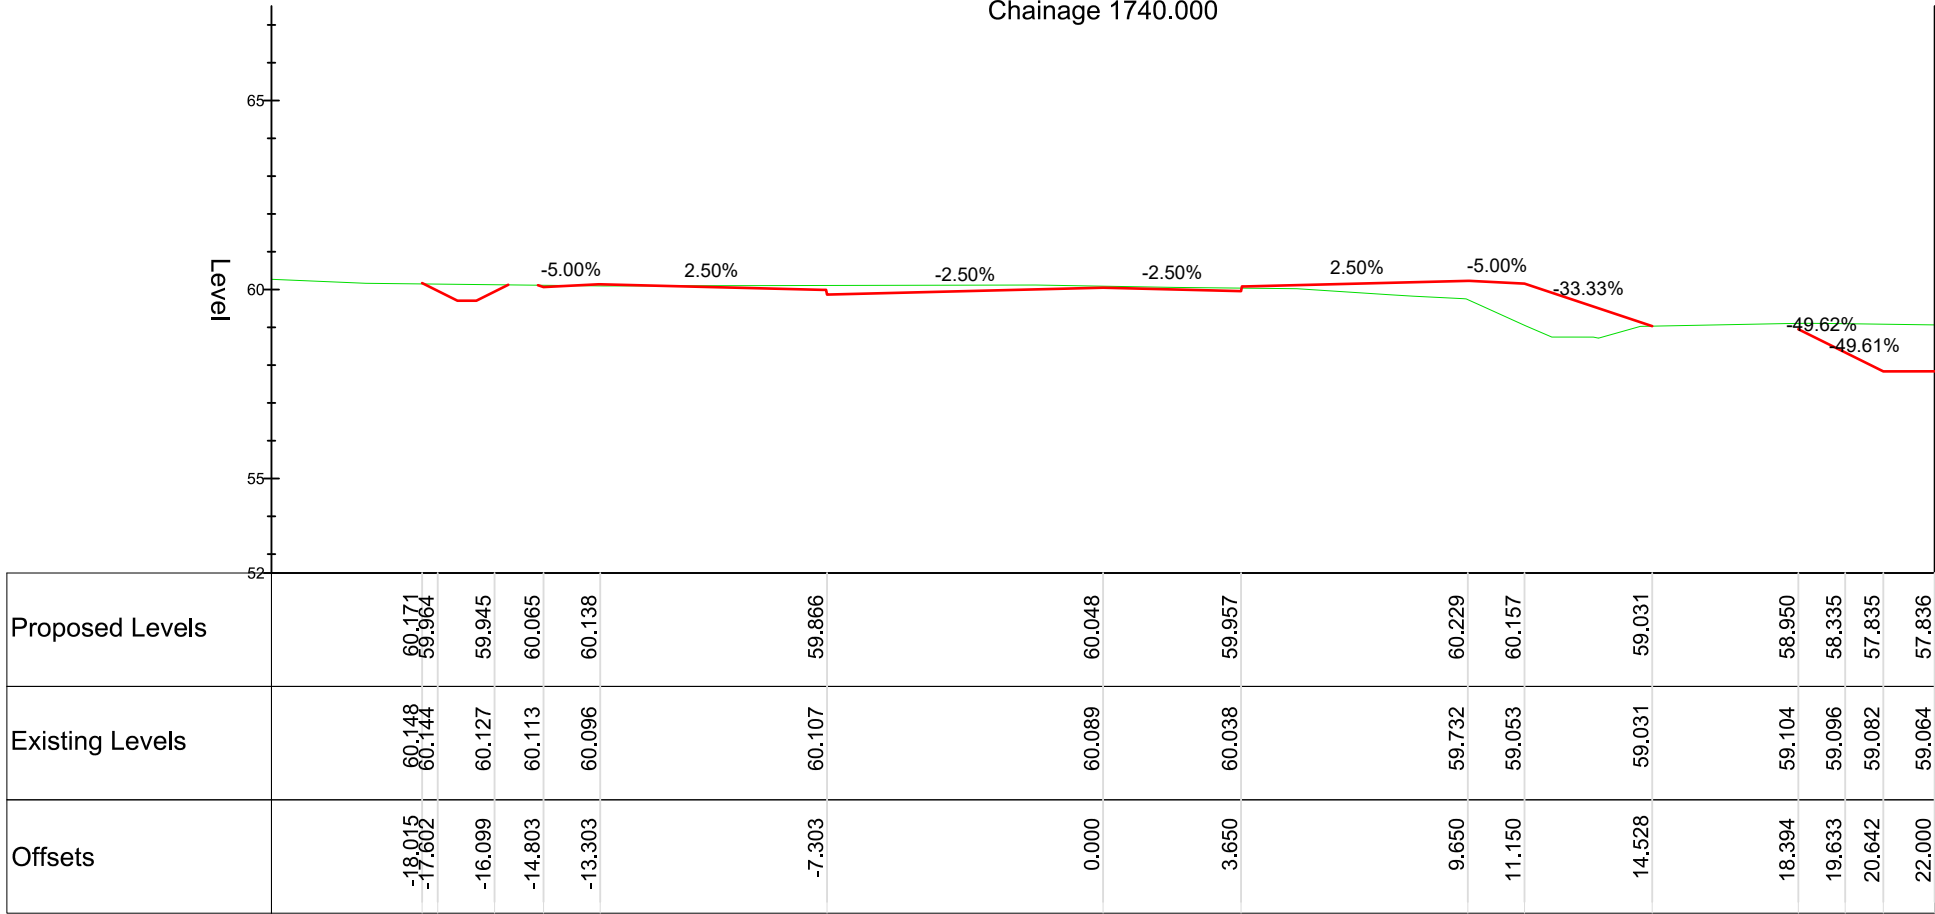

HI-Zz_35_10_40-M-Dn_TG_DESIGN
Chainage 1720.000

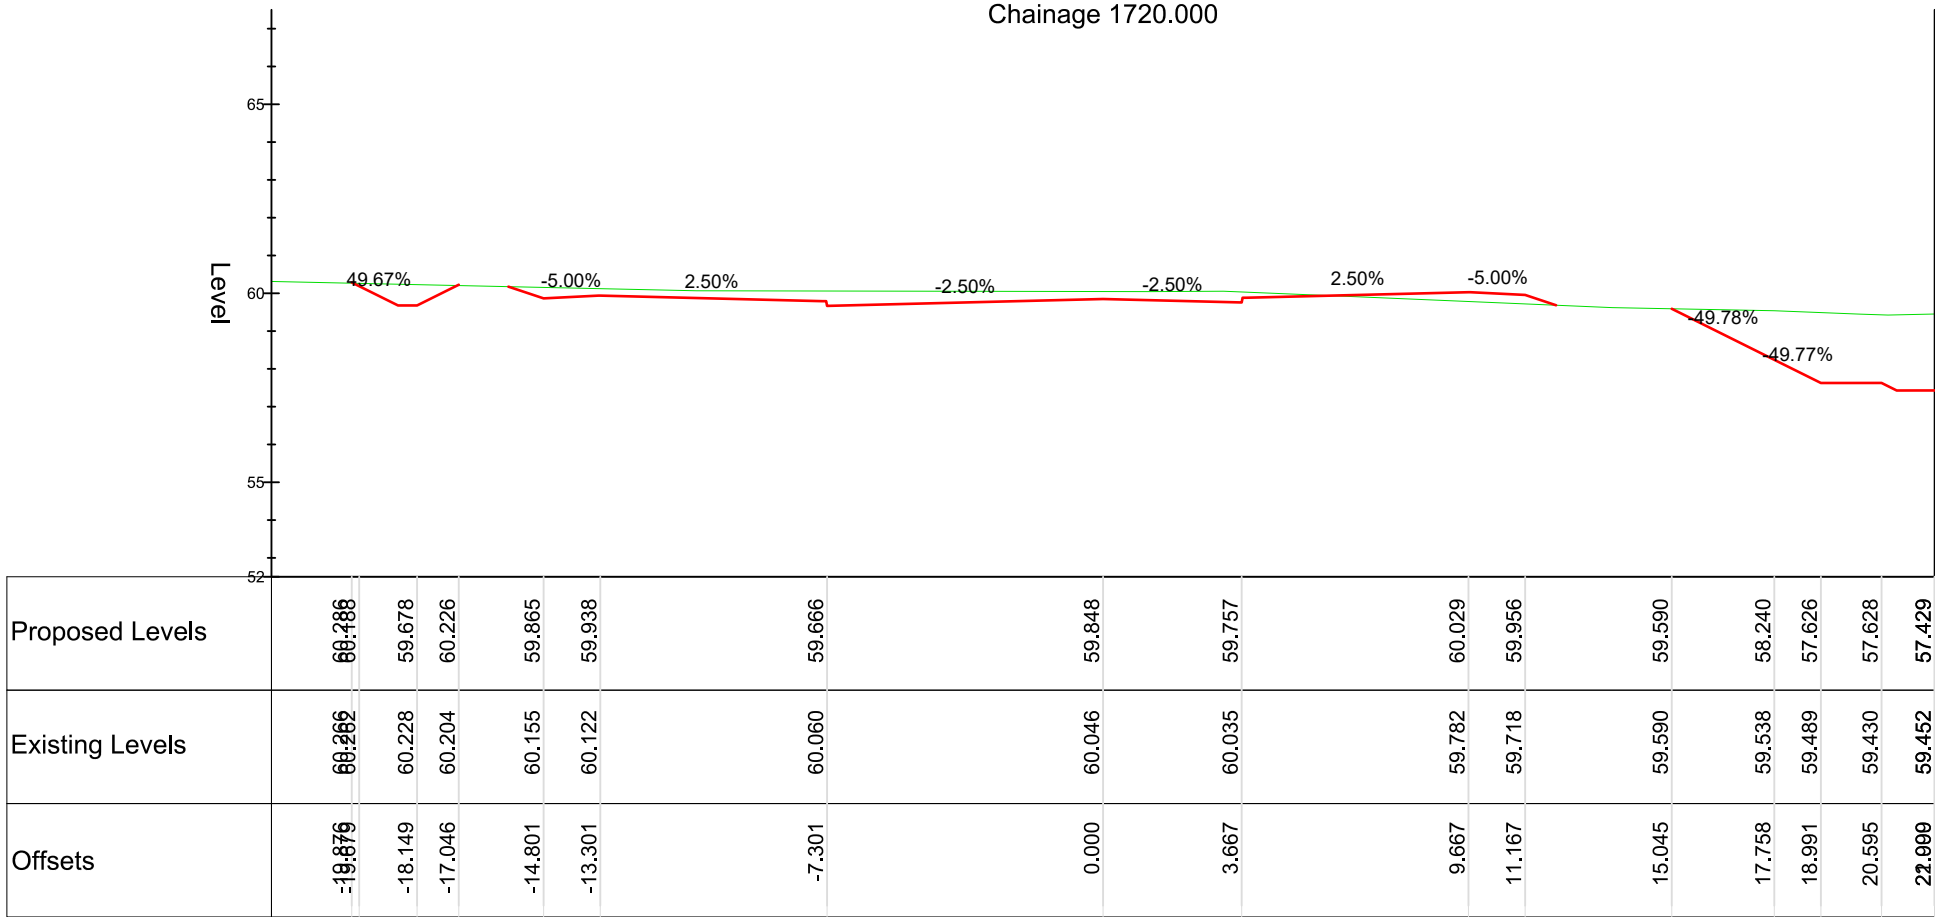

HI-Zz_35_10_40-M-Dn_TG_DESIGN
Chainage 1700.000

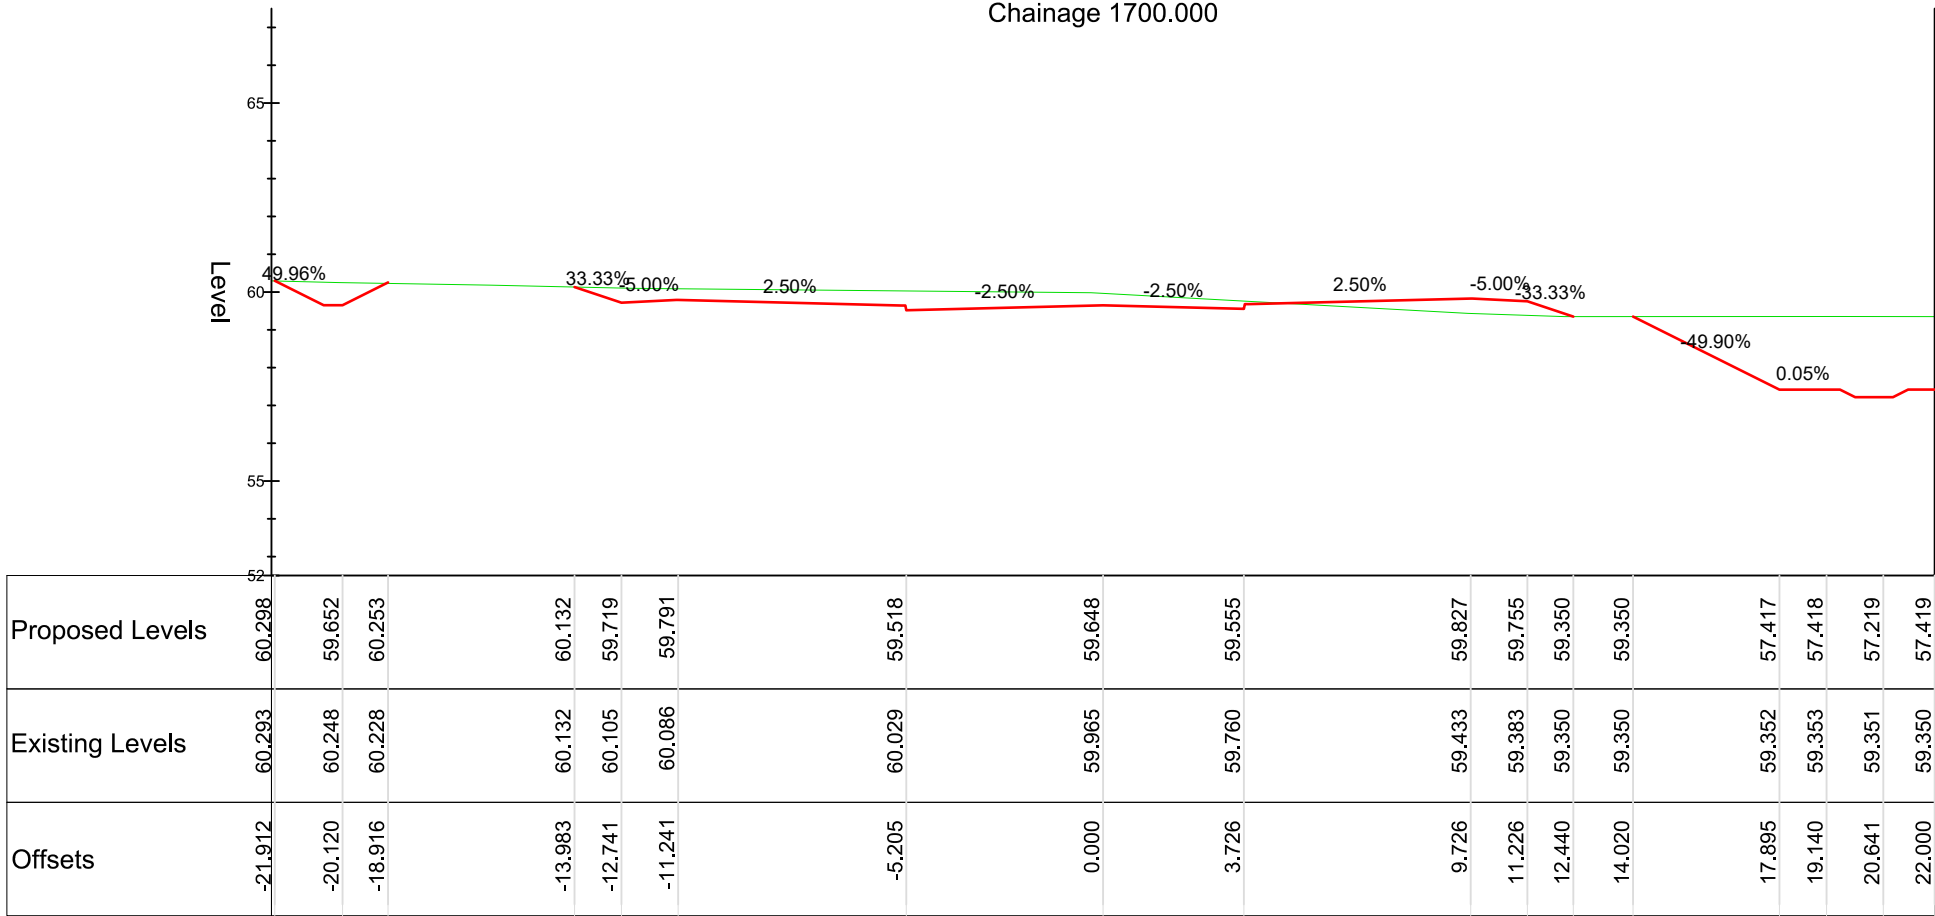

HI-Zz_35_10_40-M-Dn_TG_DESIGN
Chainage 1680.000


DO NOT SCALE

NOTES:

- ALL DIMENSIONS ARE IN MILLIMETRES UNLESS NOTED OTHERWISE.
- ALL LEVELS ARE IN METRES AOD UNLESS NOTED OTHERWISE.

LEGEND

- EXISTING GROUND LEVEL
- PROPOSED DESIGN LEVEL

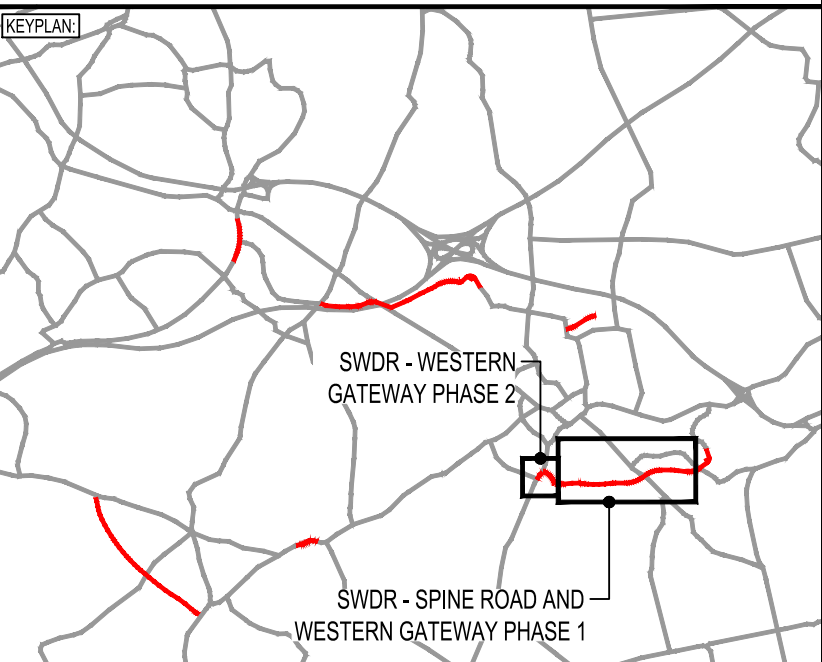

PD4	29/09/2021	AWG	REVISED FOR SCD COMMENTS	BH	JC
P03	20/08/2021	JF	REVISED FOR PLANNING DISCHARGE AND SCD COMMENTS	BH	JC
P02	05/02/2021	TCH	DETAILED DESIGN ISSUE	BH	ARL
REV	DATE	BY	DESCRIPTION	CHK	APP

DRAWING STATUS: **SUITABLE FOR REVIEW & COMMENT** **S3**

DESIGNER:


Tony Gee
Consulting Civil, Structural and Geotechnical Engineers

Tony Gee and Partners LLP

Hardy House
140 High Street
Esher, Surrey
KT10 9JQJ
Tel: 01372 461600
www.tonygee.com

CONTRACTOR:



CLIENT:


**WOKINGHAM
BOROUGH COUNCIL**

Shute End, Wokingham, Berkshire RG40 1BN
Tel: (0118) 974 6000 Web: www.wokingham.gov.uk

PROJECT: **WOKINGHAM MAJOR HIGHWAYS PROGRAMME
SPINE ROAD AND WESTERN GATEWAY PHASE 1**

TITLE: **HIGHWAYS
ALIGNMENT
CROSS SECTIONS - MAINLINE**

SCALE @ A1:	1:200	CHECKED:	JC	APPROVED:	ARL
PROJECT NO:	C118047	DESIGNED:	JPG	DRAWN:	JPG
DRAWING NO:	WMHP-TG-SRWG1-DR-HI-0141	DATE:	April 20	REV:	P04