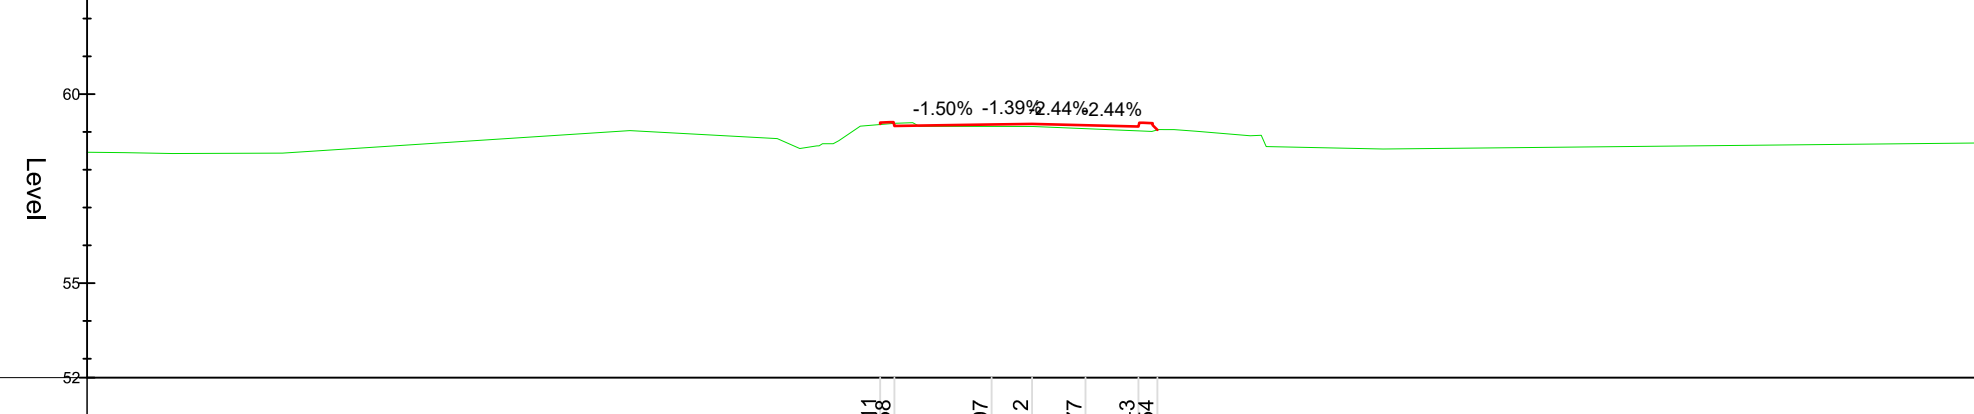
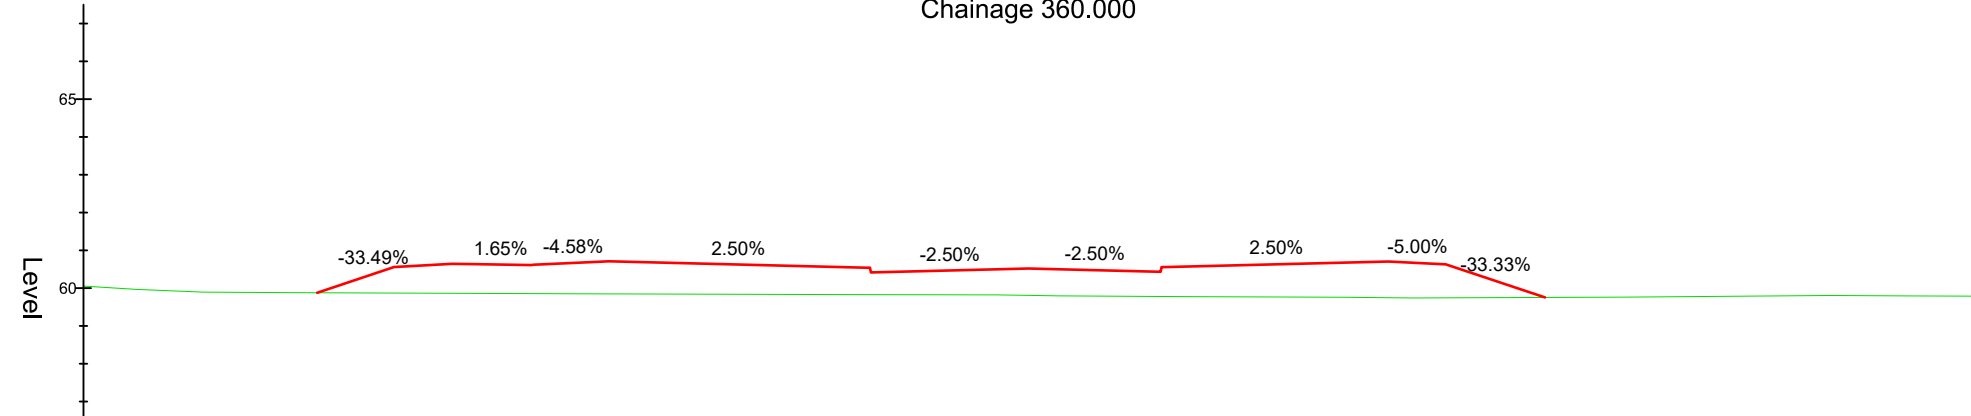
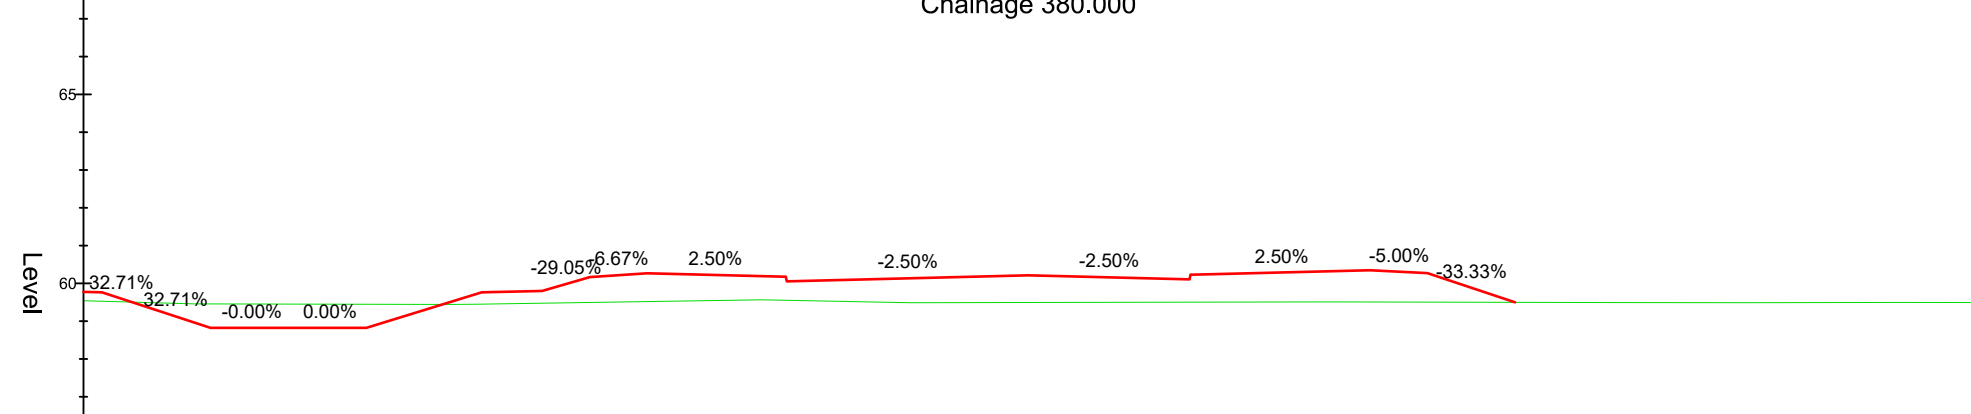
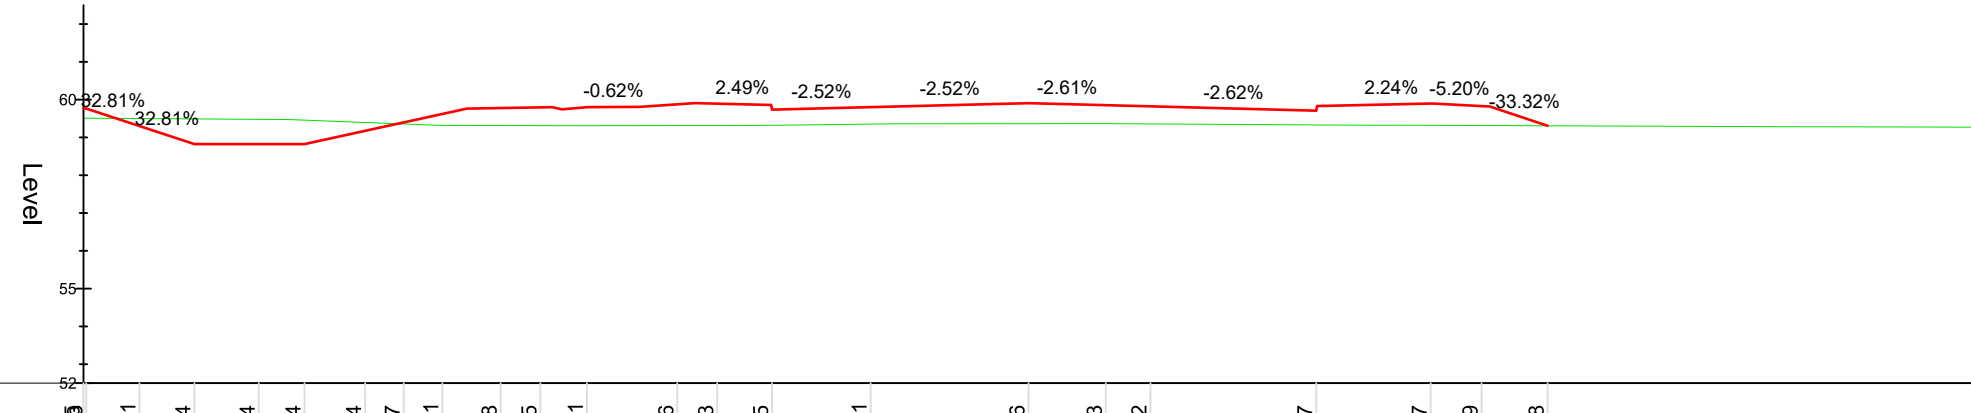
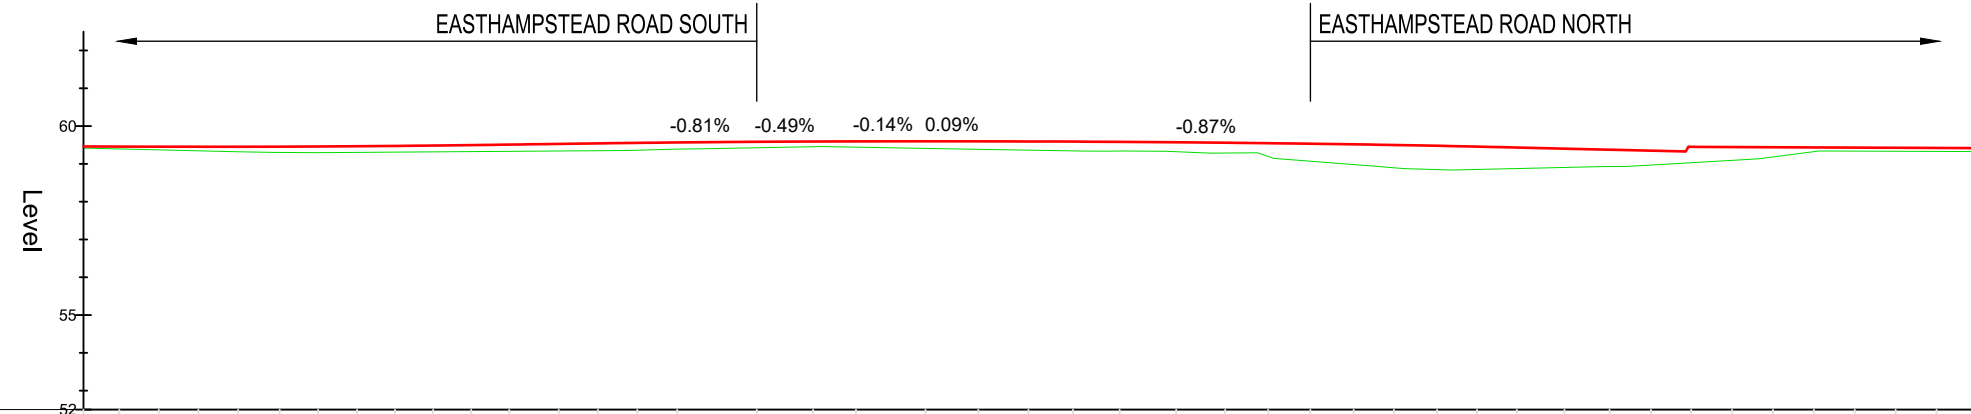



DO NOT SCALE

NOTES:

1. ALL DIMENSIONS ARE IN MILLIMETRES UNLESS NOTED OTHERWISE
2. ALL LEVELS ARE IN METRES AOD UNLESS NOTED OTHERWISE.

LEGEND

- — — — — EXISTING GROUND LEVEL
— — — — — PROPOSED DESIGN LEVEL

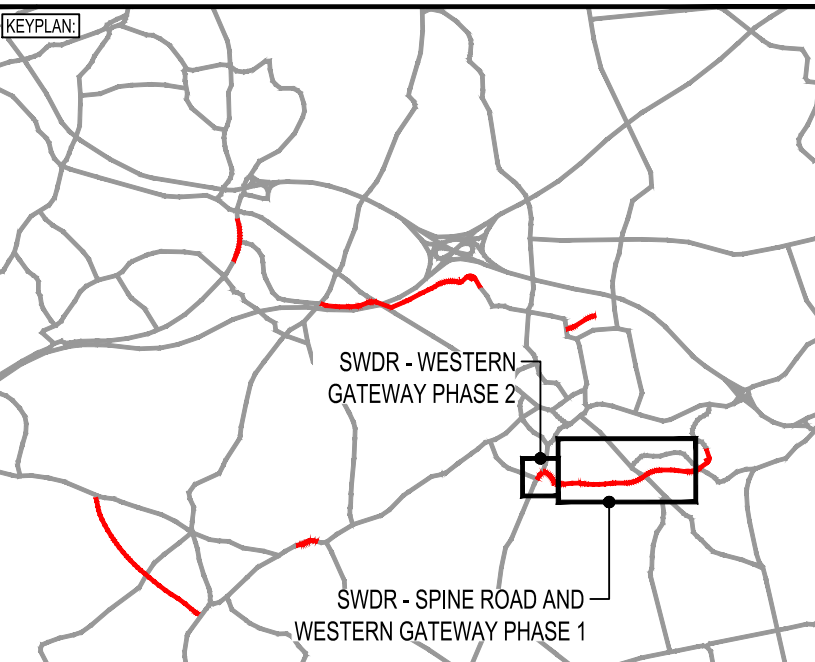

P03	29/09/2021	AMG	REVISED FOR SCO COMMENTS	BH	JC
P02	20/08/2021	JF	REVISED FOR PLANNING DISCHARGE AND SCO COMMENTS	BH	JC
P01	05/02/2021	TCH	DETAILED DESIGN ISSUE	BH	ARL
REV	DATE	BY	DESCRIPTION	CHK	APP

DRAWING STATUS: **SUITABLE FOR REVIEW & COMMENT** **S3**

DESIGNER



Tony Gee and Partners LLP
Hardy House
140 High Street
Esher, Surrey
KT10 9QJ
Tel: 01372 461600
www.tonygee.com
Civil and Geotechnical Engineers

CONTRACTOR



CLIENT:



WOKINGHAM
BOROUGH COUNCIL

Shute End, Wokingham, Berkshire RG40 1BN
Tel: (0118) 974 6000 Web: www.wokingham.gov.uk

PROJECT:

WOKINGHAM MAJOR HIGHWAYS PROGRAMME
SPINE ROAD AND WESTERN GATEWAY PHASE 1

TITLE:

HIGHWAYS
ALIGNMENT
CROSS SECTIONS - EAST LINK

SHEET 19

SCALE @ A1:

CHECKE

APPROVED:

PROJECT NO:

NO:

DESIGN

DATE:

DRAWING No. _____

WMHP-TG-SRWG1-DR-HI-0146

REV: P03