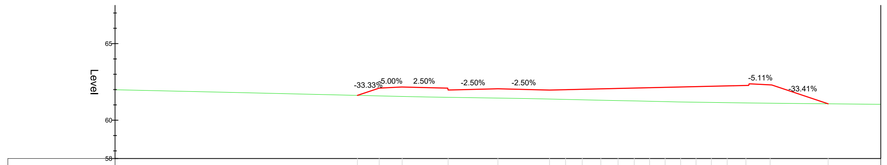

Proposed Levels	61,621	62,095	62,168	61,971	62,052	61,958	61,992	62,018	62,047	62,074	62,099	62,122	62,146	62,169	62,193	62,216	62,240	62,268	62,297	61,071
Existing Levels	61,621	61,587	61,552	61,495	61,444	61,381	61,357	61,332	61,305	61,280	61,259	61,236	61,212	61,190	61,175	61,160	61,145	61,128	61,110	61,071
Offsets	-9,173	-7,750	-6,250	-3,250	0,000	3,370	4,419	5,507	6,720	7,848	8,904	9,907	10,920	11,931	12,937	13,940	14,971	16,194	17,776	21,564

HI-Zz_35_10_40-M-Dn_SIDE_ROAD_2
Chainage 240.000

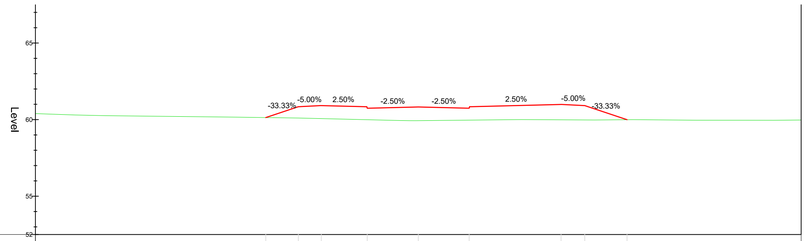

Proposed Levels	60,134	60,842	60,914	60,742	60,626	60,743	60,990	60,915	59,995
Existing Levels	60,134	60,104	60,068	59,994	59,931	59,986	59,988	59,979	59,995
Offsets	-9,960	-7,836	-6,336	-3,335	0,000	3,321	9,321	10,871	13,630

HI-Zz_35_10_40-M-Dn_SIDE_ROAD_2
Chainage 320.000

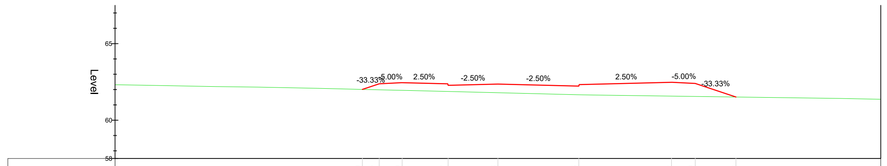

Proposed Levels	62,010	62,377	62,449	62,277	62,358	62,226	62,474	62,399	61,514
Existing Levels	62,010	61,984	61,950	61,876	61,794	61,660	61,572	61,551	61,514
Offsets	-8,849	-7,750	-6,250	-3,250	0,000	5,284	11,336	12,886	15,543

HI-Zz_35_10_40-M-Dn_SIDE_ROAD_2
Chainage 220.000

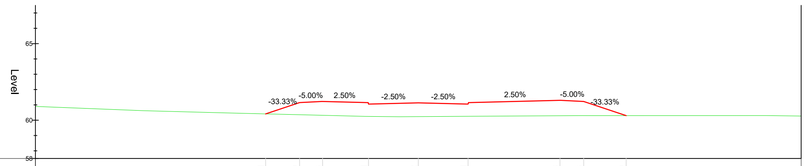

Proposed Levels	60,411	61,150	61,223	61,051	61,132	61,051	61,298	61,223	60,299
Existing Levels	60,411	60,358	60,320	60,248	60,234	60,255	60,291	60,299	60,299
Offsets	-9,967	-7,750	-6,250	-3,250	0,000	3,250	9,250	10,800	13,573

HI-Zz_35_10_40-M-Dn_SIDE_ROAD_2
Chainage 300.000

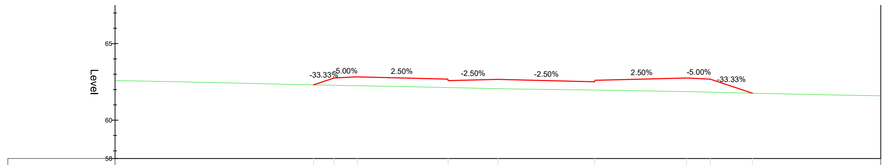

Proposed Levels	62,307	62,756	62,829	62,584	62,665	62,507	62,754	62,679	61,763
Existing Levels	62,307	62,279	62,250	62,131	62,059	61,966	61,865	61,831	61,763
Offsets	-12,038	-10,693	-9,179	-3,250	0,000	6,320	12,321	13,871	16,619

HI-Zz_35_10_40-M-Dn_SIDE_ROAD_2
Chainage 200.000

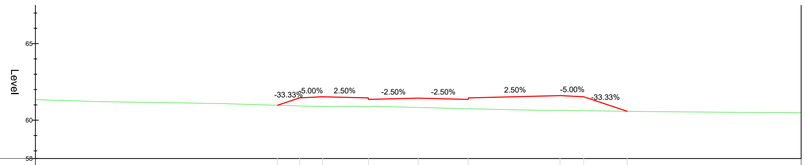

Proposed Levels	60,974	61,457	61,529	61,358	61,439	61,358	61,604	61,529	60,582
Existing Levels	60,974	60,931	60,893	60,890	60,830	60,751	60,638	60,620	60,582
Offsets	-9,198	-7,750	-6,250	-3,250	0,000	3,250	9,250	10,800	13,641

HI-Zz_35_10_40-M-Dn_SIDE_ROAD_2
Chainage 280.000

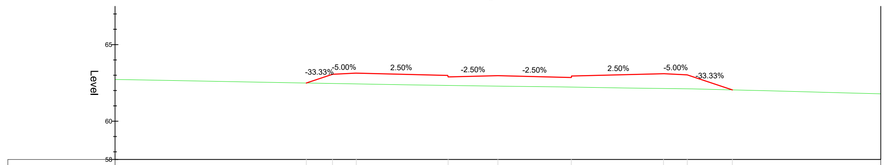

Proposed Levels	62,492	63,062	63,137	62,890	62,971	62,852	63,099	63,024	62,042
Existing Levels	62,492	62,462	62,434	62,334	62,288	62,227	62,134	62,114	62,042
Offsets	-12,511	-10,800	-9,250	-3,250	0,000	4,791	10,813	12,363	15,308

HI-Zz_35_10_40-M-Dn_SIDE_ROAD_2
Chainage 180.000

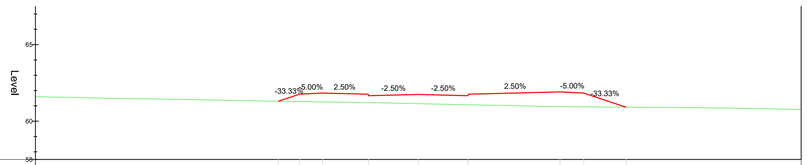

Proposed Levels	61,301	61,764	61,836	61,664	61,745	61,664	61,911	61,836	60,914
Existing Levels	61,301	61,260	61,258	61,213	61,143	61,073	60,954	60,938	60,914
Offsets	-9,138	-7,750	-6,250	-3,250	0,000	3,250	9,250	10,800	13,586

HI-Zz_35_10_40-M-Dn_SIDE_ROAD_2
Chainage 260.000

4m 0 4m 8m 12m 16m 20m
SCALE 1:200

File name:S:\PROJECTS\2018\C118047\BIM\01-WIP\DRAWINGS\WMHP-TG-SRWG1-DR-HI-0145.DWG, printed on 29 September 2021 14:45:40, by Aaron Garrett

DO NOT SCALE

NOTES:

1. ALL DIMENSIONS ARE IN MILLIMETRES UNLESS NOTED OTHERWISE.
2. ALL LEVELS ARE IN METRES AOD UNLESS NOTED OTHERWISE.

LEGEND

EXISTING GROUND LEVEL

PROPOSED DESIGN LEVEL

KEYPLAN:

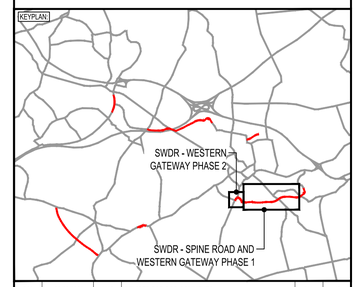

REV	DATE	BY	DESCRIPTION	CHK	APP
P03	29/09/2021	AMG	REVISED FOR SCO COMMENTS	BH	JC
P02	20/08/2021	JF	REVISED FOR PLANNING DISCHARGE AND SCO COMMENTS	BH	JC
P01	05/02/2021	TCH	DETAILED DESIGN ISSUE	BH	ARL

DRAWING STATUS:
SUITABLE FOR REVIEW & COMMENT S3

DESIGNER:
Tony Gee and Partners LLP
Hardy House
140 High Street
Esher, Surrey
KT10 9QJ
Tel: 01372 461600
www.tonygee.com
Consulting Civil, Structural and Geotechnical Engineers

CONTRACTOR:
Balfour Beatty

CLIENT:
WOKINGHAM BOROUGH COUNCIL
Shute End, Wokingham, Berkshire RG40 1BN
Tel: (0118) 974 6000 Web: www.wokingham.gov.uk

PROJECT:
WOKINGHAM MAJOR HIGHWAYS PROGRAMME
SPINE ROAD AND WESTERN GATEWAY PHASE 1

TITLE:
HIGHWAYS
ALIGNMENT
CROSS SECTIONS - EAST LINK
SHEET 18

SCALE @ A1:	CHECKED:	APPROVED:	
1:200	JC	ARL	
PROJECT NO:	DESIGNED:	DRAWN:	DATE:
C118047	JPG	JPG	February 21

DRAWING No: WMHP-TG-SRWG1-DR-HI-0145
REV: P03