

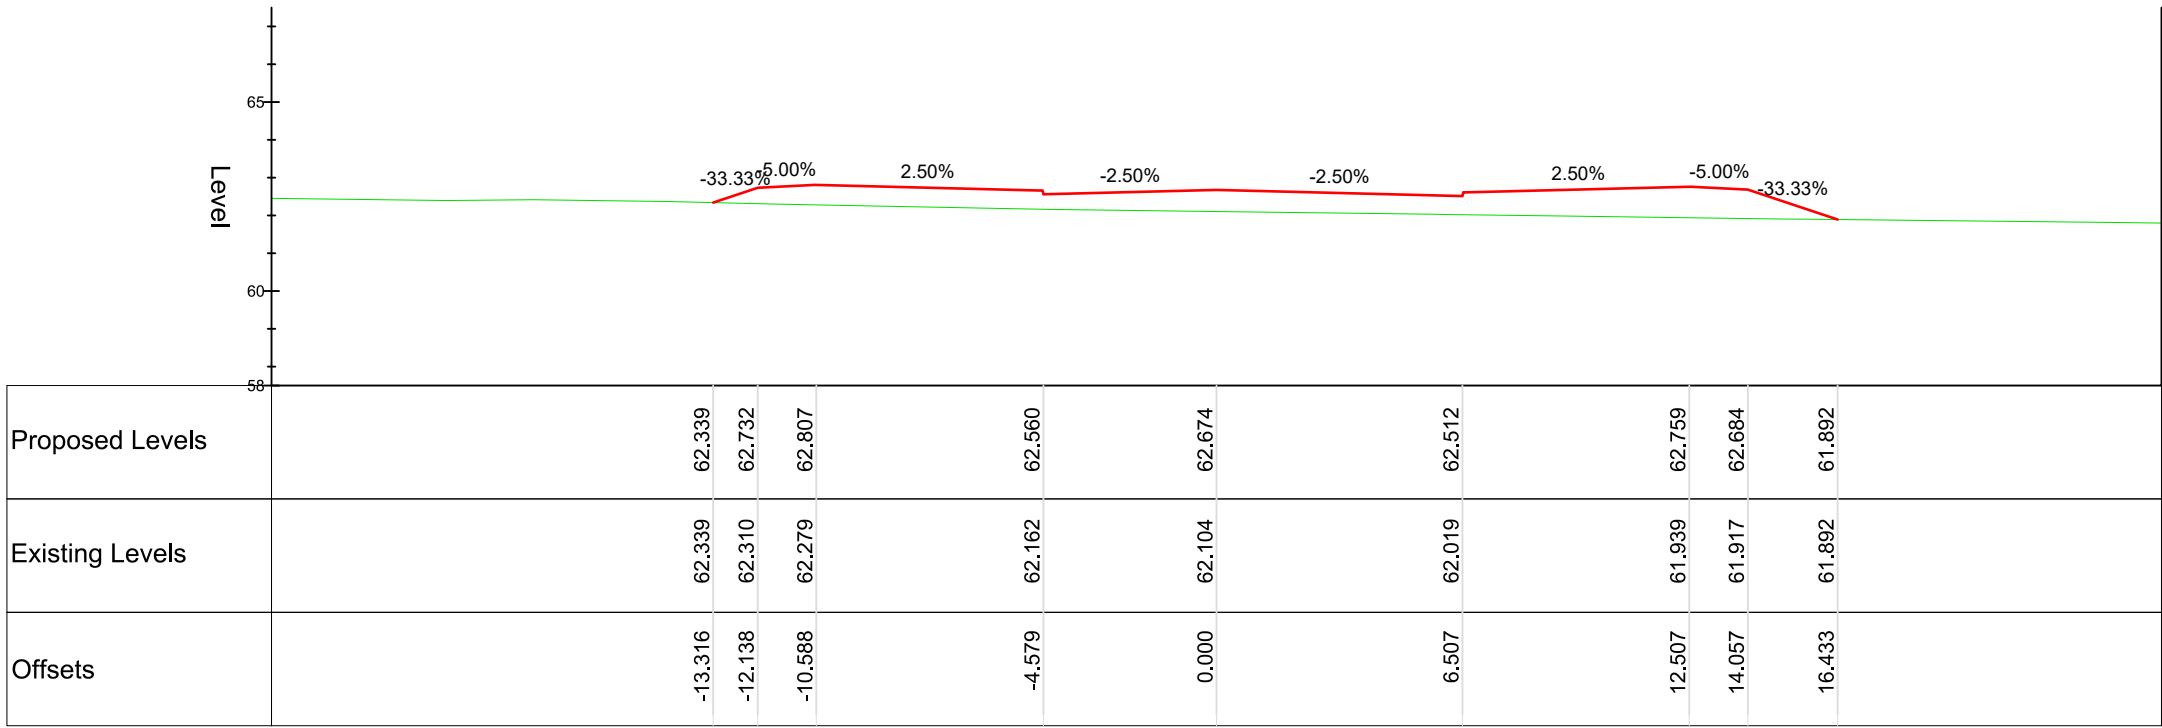



File name: S:\PROJECTS\2018\18047\BIM\01-MHP\DRAWINGS\WMP-TG-SRWG1-DR-HI-014.DWG, printed on 29 September 2021 14:48:23, by Aaron Gamell

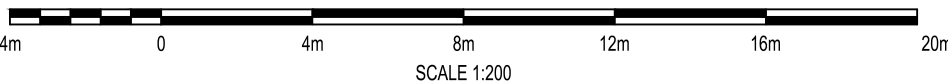


HI-Zz_35_10_40-M-Dn_SIDE_ROAD_2
Chainage 80.000

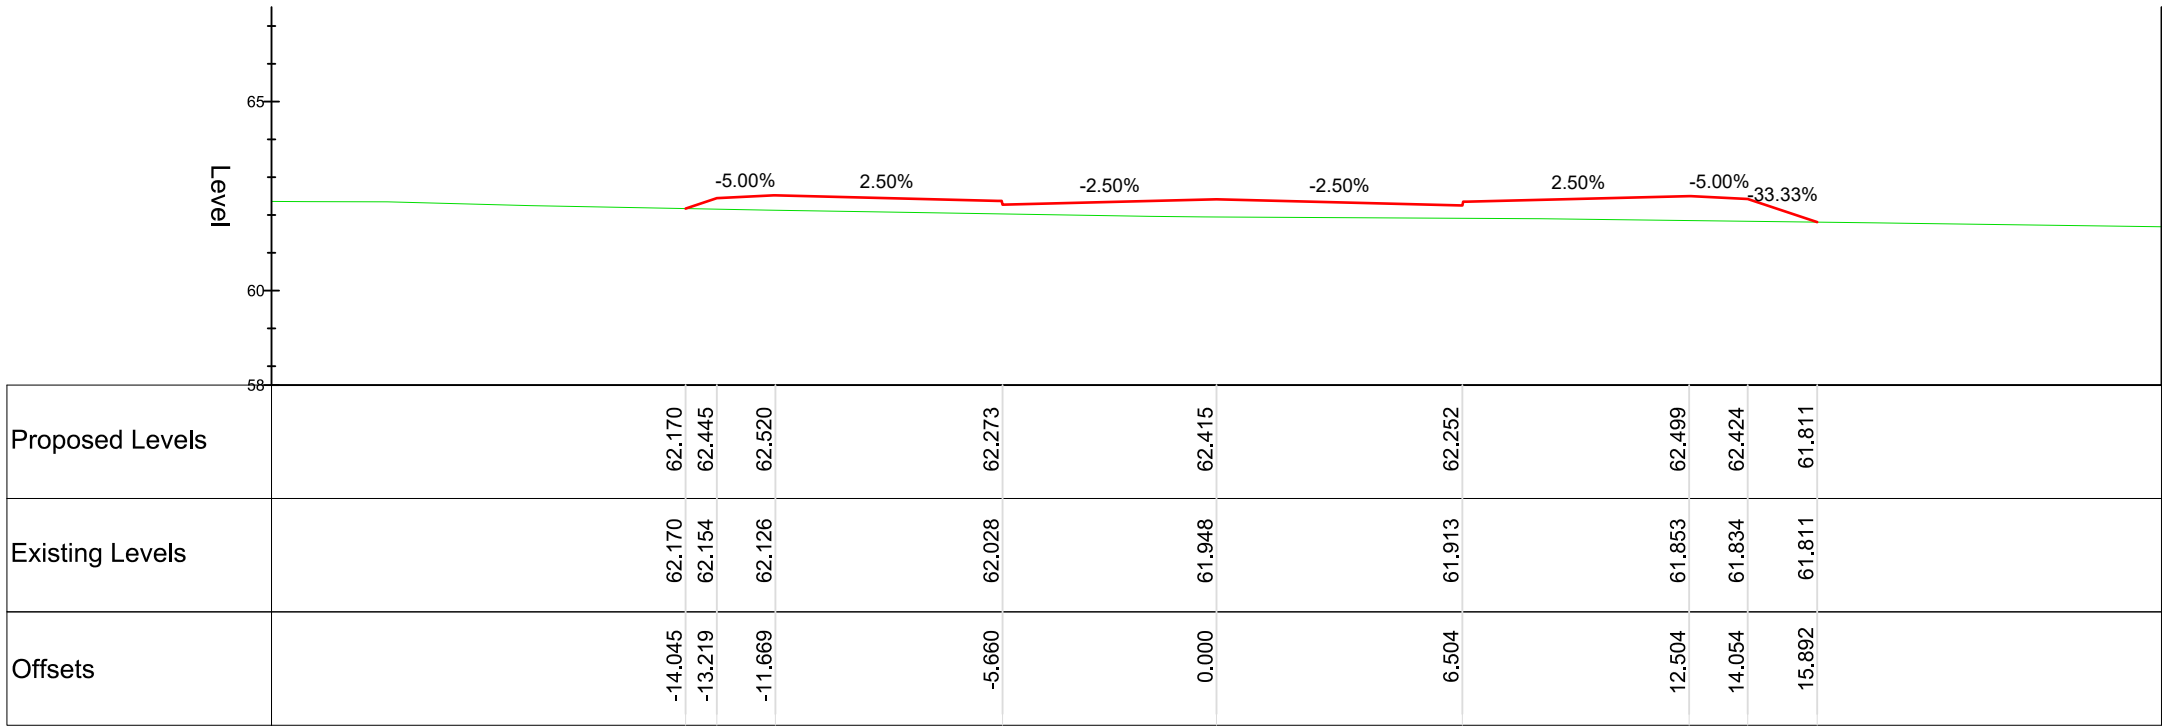


HI-Zz_35_10_40-M-Dn_SIDE_ROAD_2
Chainage 60.000

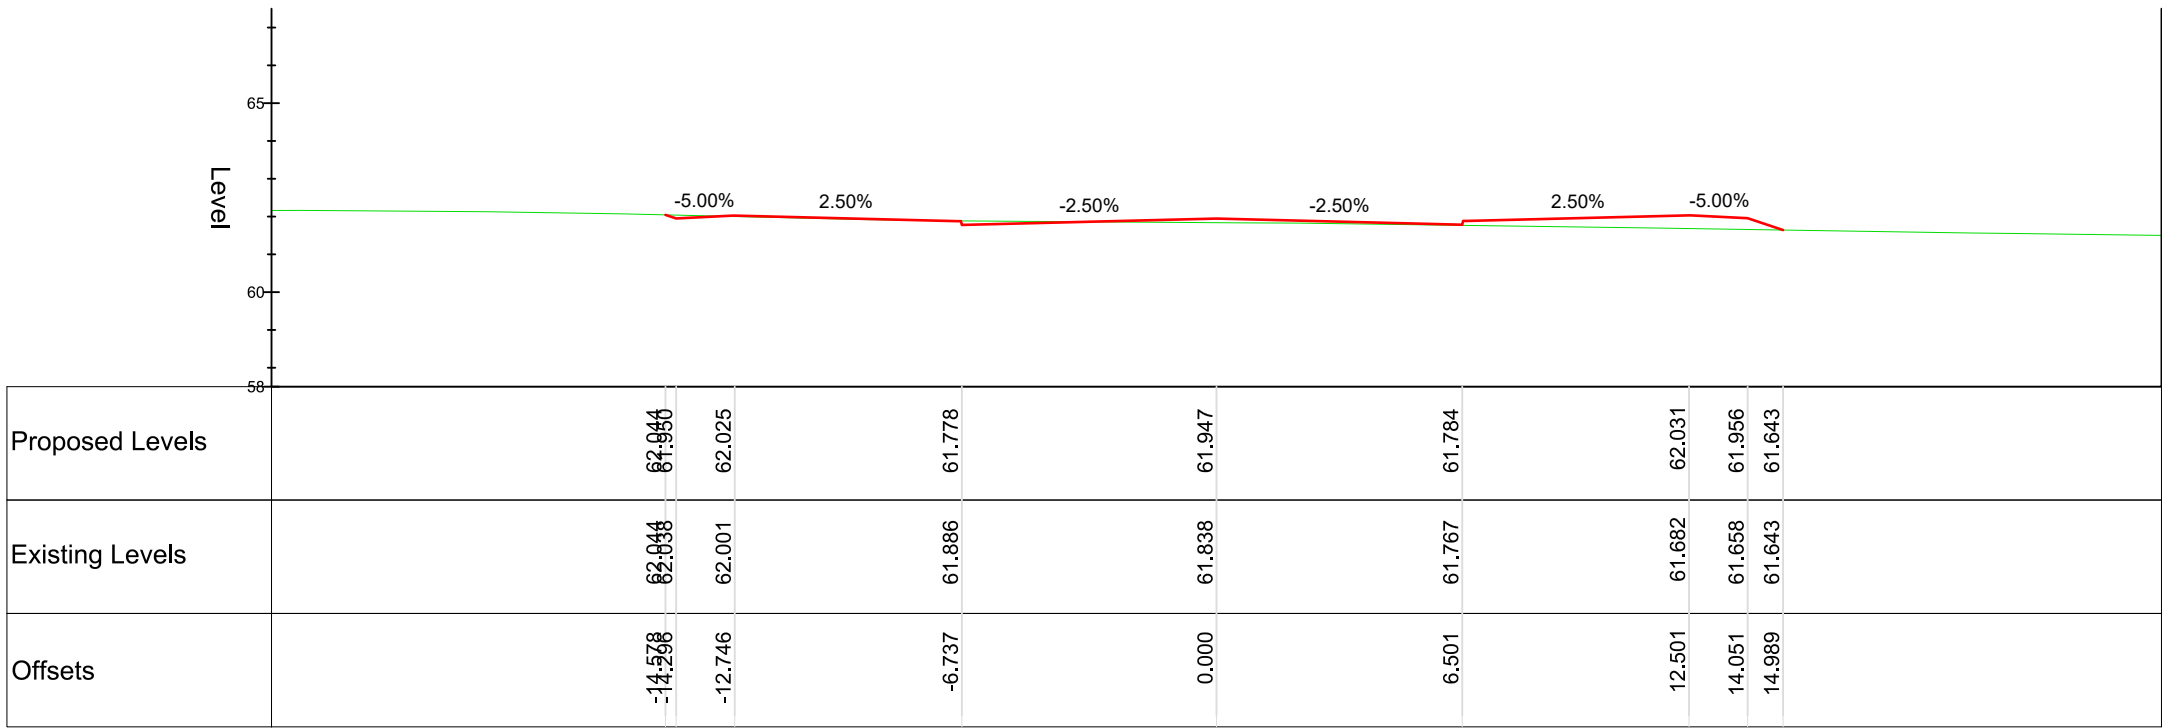


HI-Zz_35_10_40-M-Dn_SIDE_ROAD_2
Chainage 40.000

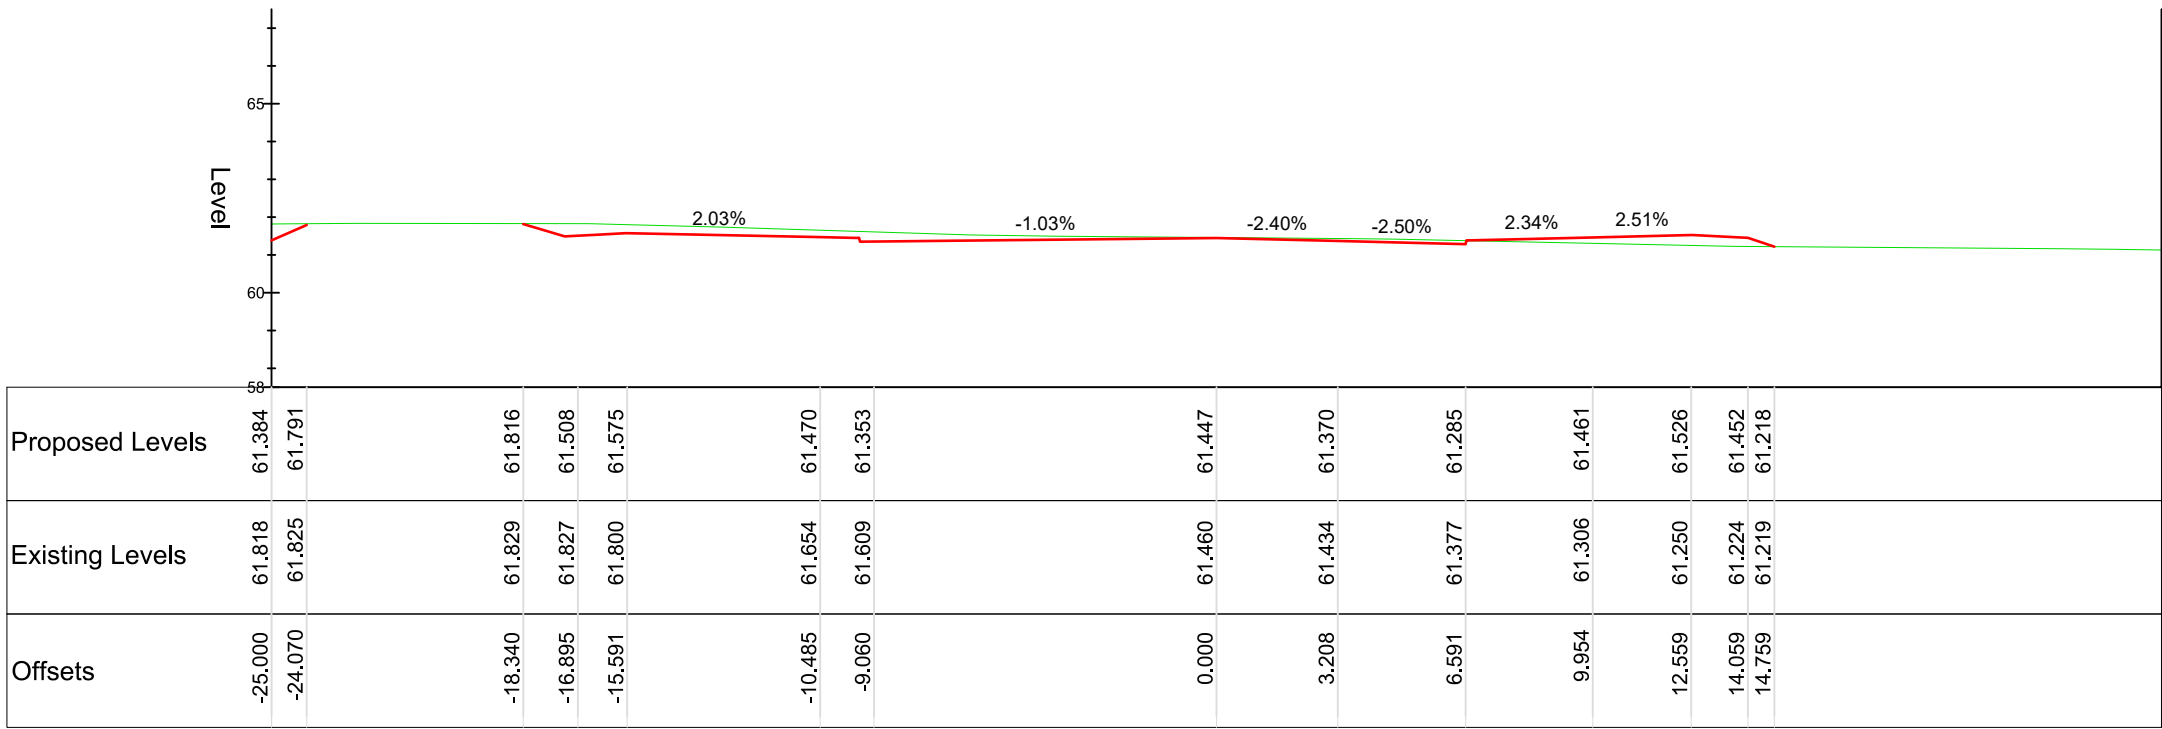


HI-Zz_35_10_40-M-Dn_SIDE_ROAD_2
Chainage 20.000

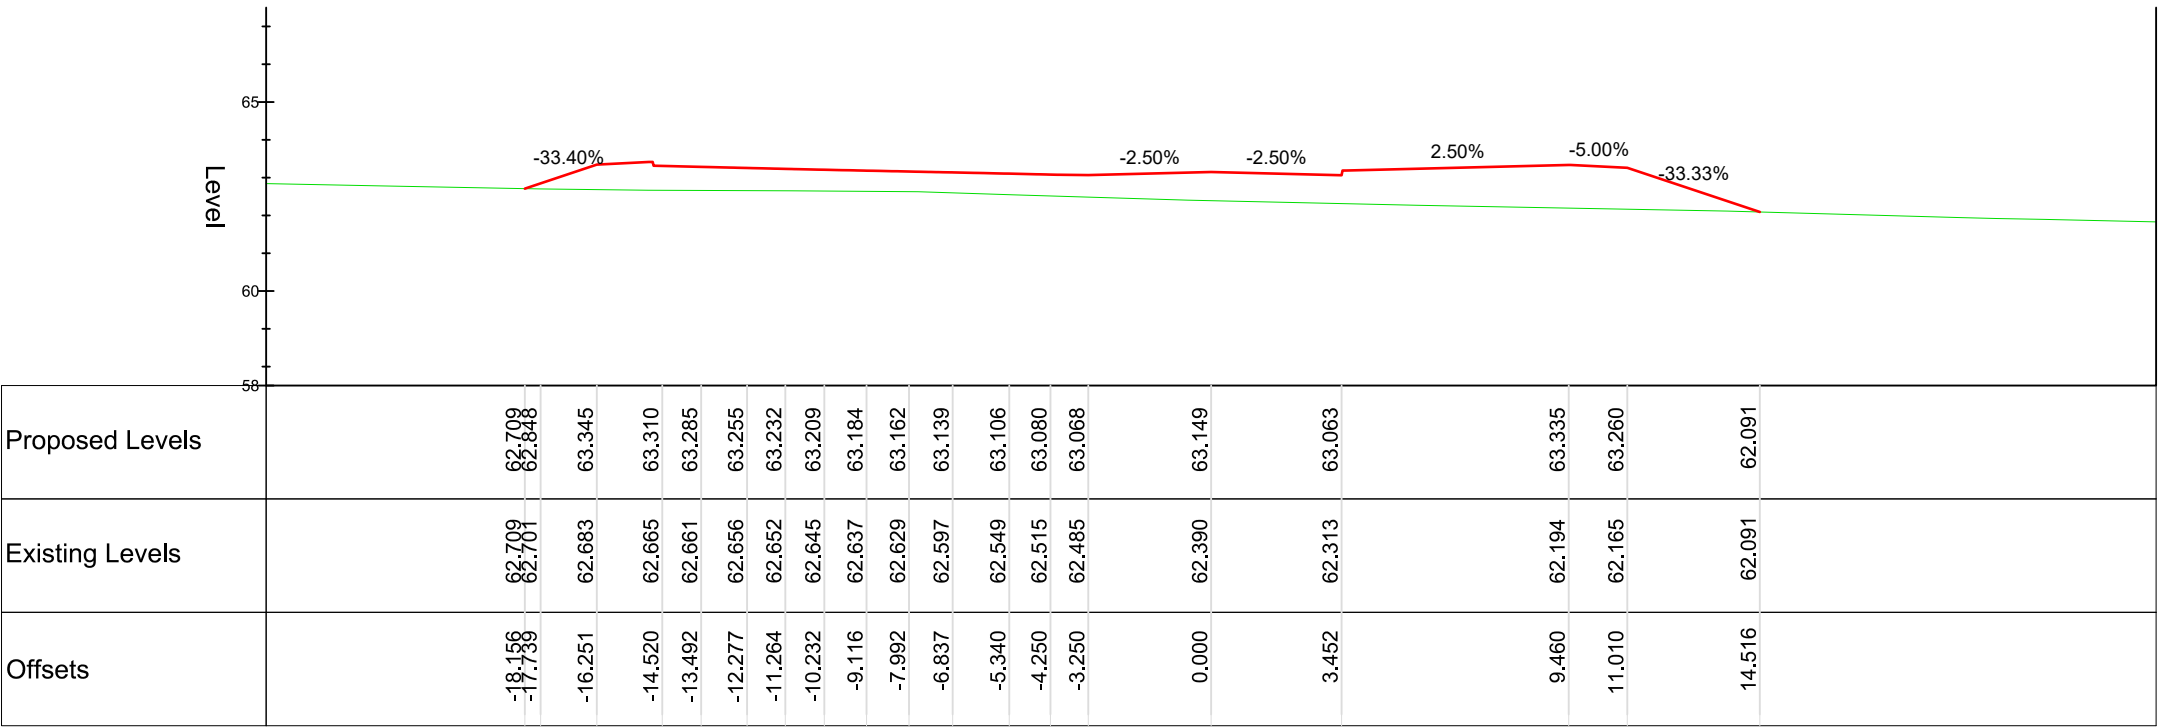


HI-Zz_35_10_40-M-Dn_SIDE_ROAD_2
Chainage 160.000

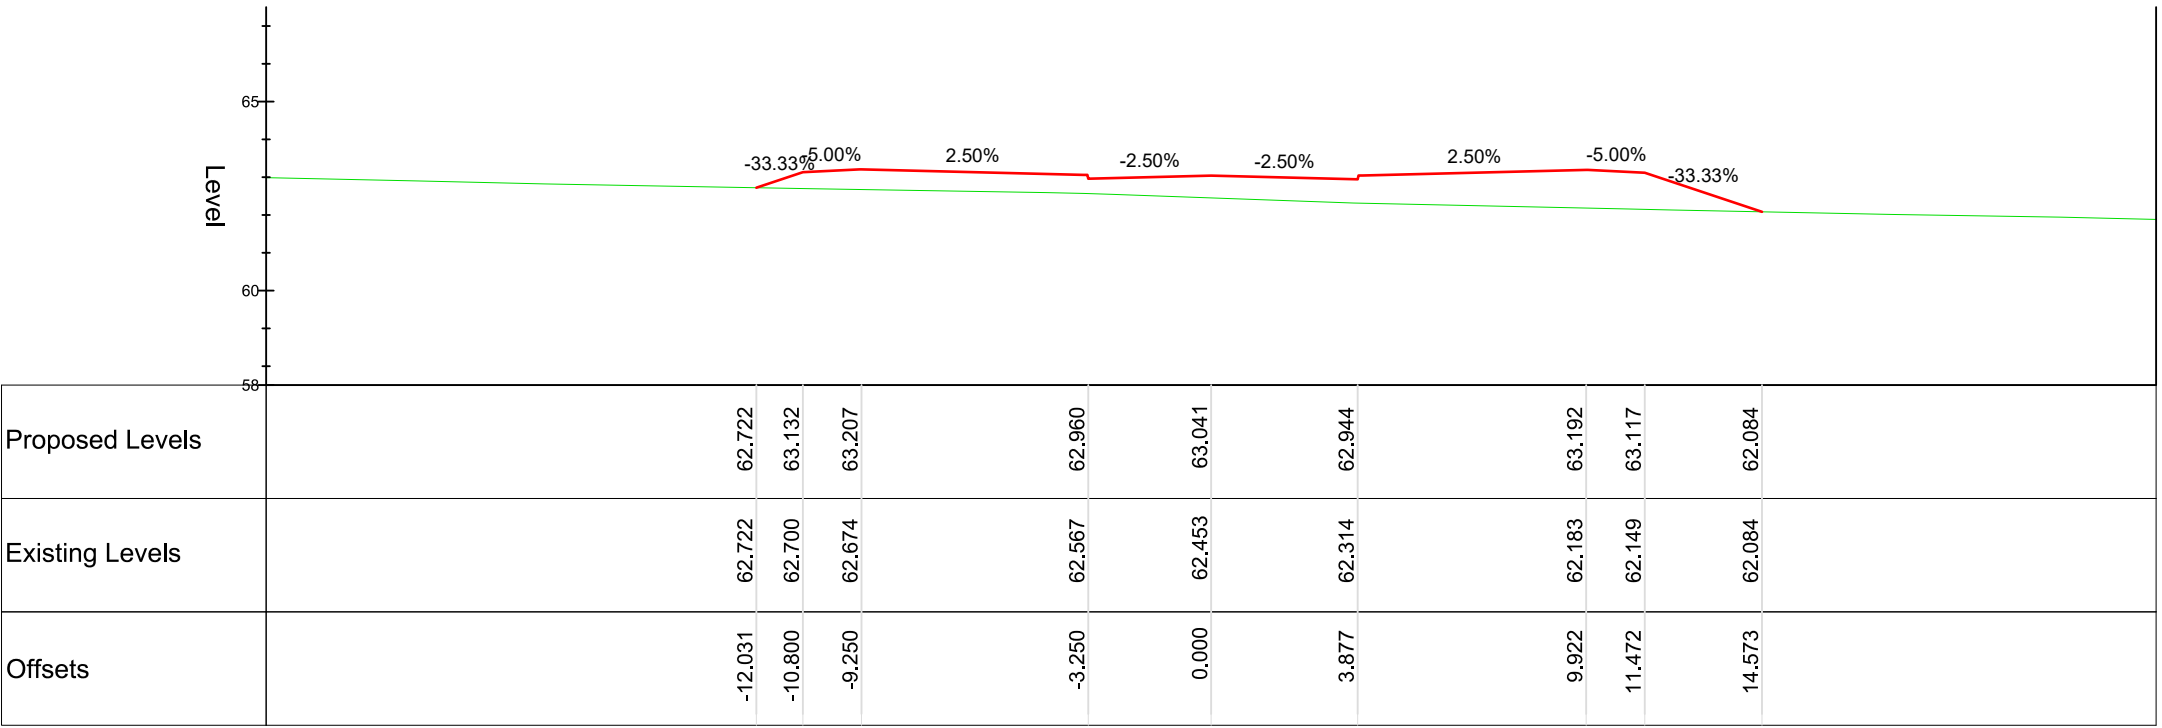

HI-Zz_35_10_40-M-Dn_SIDE_ROAD_2
Chainage 140.000

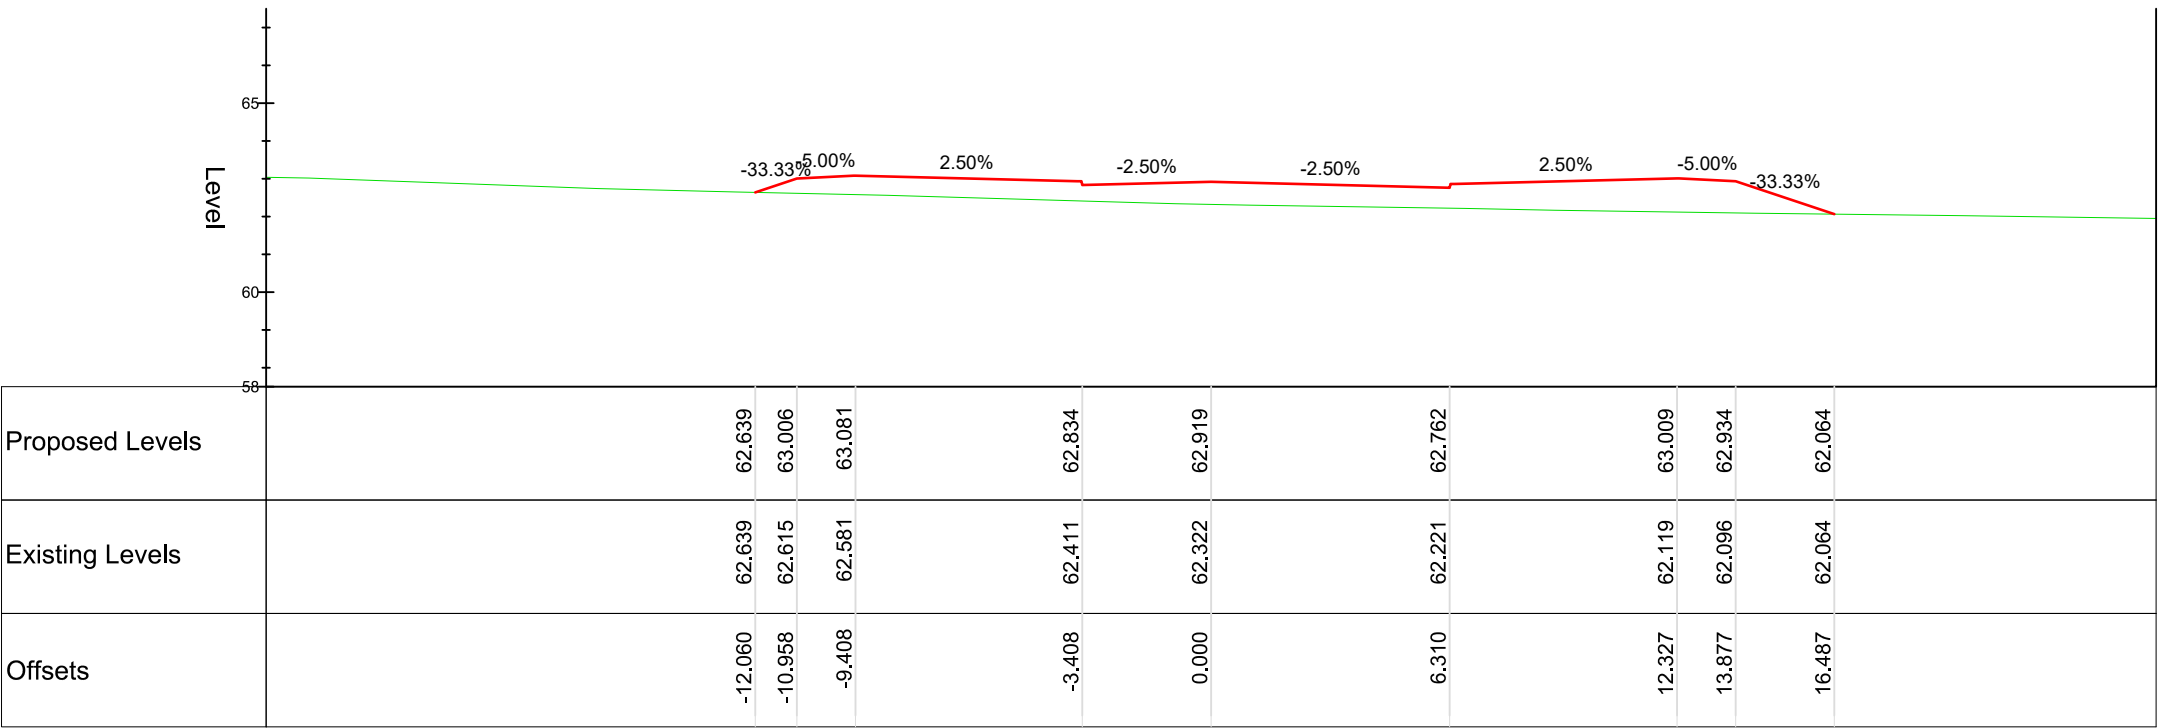

HI-Zz_35_10_40-M-Dn_SIDE_ROAD_2
Chainage 120.000

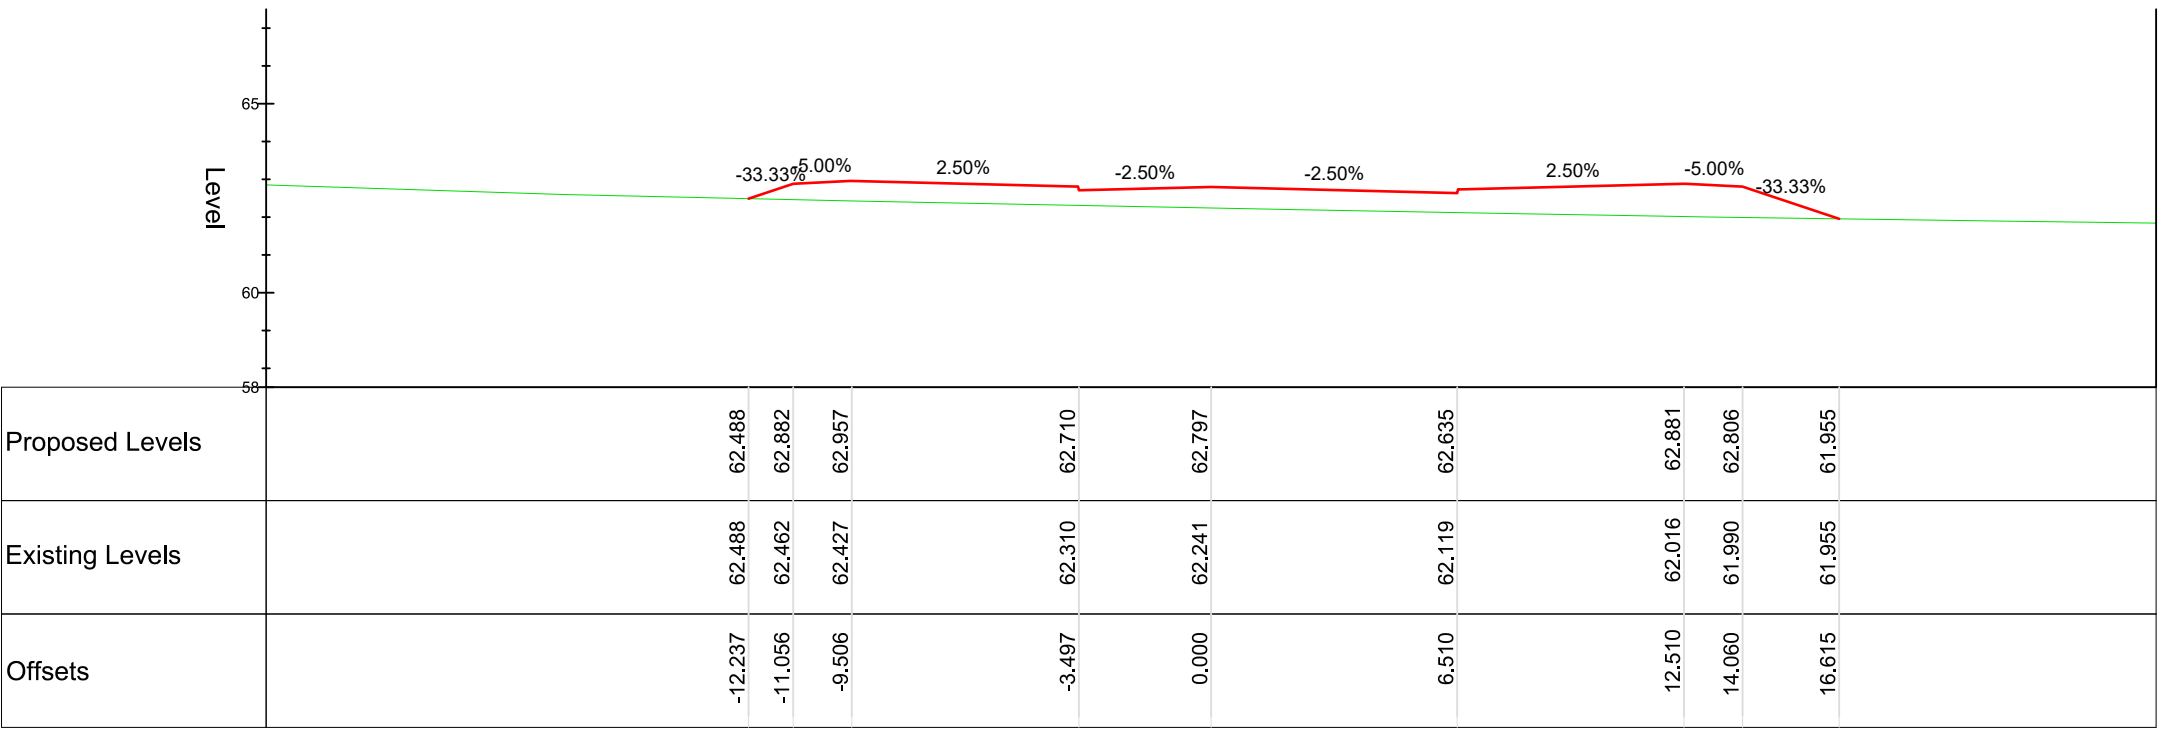

HI-Zz_35_10_40-M-Dn_SIDE_ROAD_2
Chainage 100.000


DO NOT SCALE

NOTES:

- ALL DIMENSIONS ARE IN MILLIMETRES UNLESS NOTED OTHERWISE.
- ALL LEVELS ARE IN METRES AOD UNLESS NOTED OTHERWISE.

LEGEND

- EXISTING GROUND LEVEL
- PROPOSED DESIGN LEVEL

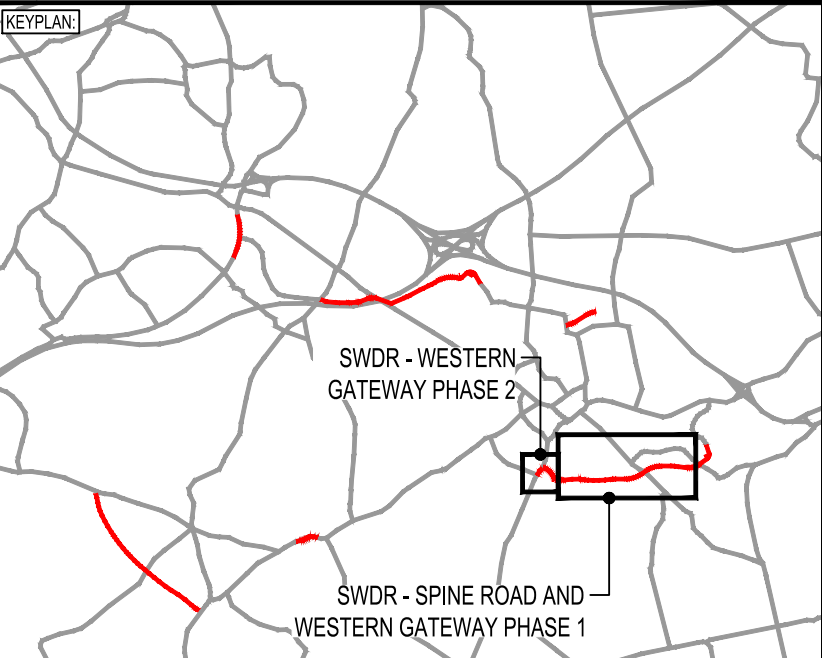

PO4	29/09/2021	AWG	REVISED FOR SCD COMMENTS	BH	JC
PO3	20/08/2021	JF	REVISED FOR PLANNING DISCHARGE AND SCD COMMENTS	BH	JC
PO2	05/02/2021	TCH	DETAILED DESIGN ISSUE	BH	ARL
REV	DATE	BY	DESCRIPTION	CHK	APP

DRAWING STATUS: **SUITABLE FOR REVIEW & COMMENT** **S3**

DESIGNER:

**Tony Gee**
Consulting Civil, Structural and Geotechnical Engineers

Tony Gee and Partners LLP

Hardy House
140 High Street
Esher, Surrey
KT10 9QJ
Tel: 01372 461600
www.tonygee.com

CONTRACTOR:



CLIENT:

**WOKINGHAM
BOROUGH COUNCIL**

Shute End, Wokingham, Berkshire RG40 1BN
Tel: (0118) 974 6000 Web: www.wokingham.gov.uk

PROJECT: **WOKINGHAM MAJOR HIGHWAYS PROGRAMME
SPINE ROAD AND WESTERN GATEWAY PHASE 1**

TITLE: **HIGHWAYS
ALIGNMENT
CROSS SECTIONS - EAST LINK**

SCALE @ A1: 1:200	CHECKED: JC	APPROVED: ARL
PROJECT NO: C118047	DESIGNED: JPG	DRAWN: JPG
DRAWING No: WMHP-TG-SRWG1-DR-HI-0144	DATE: February 21	REV: P04