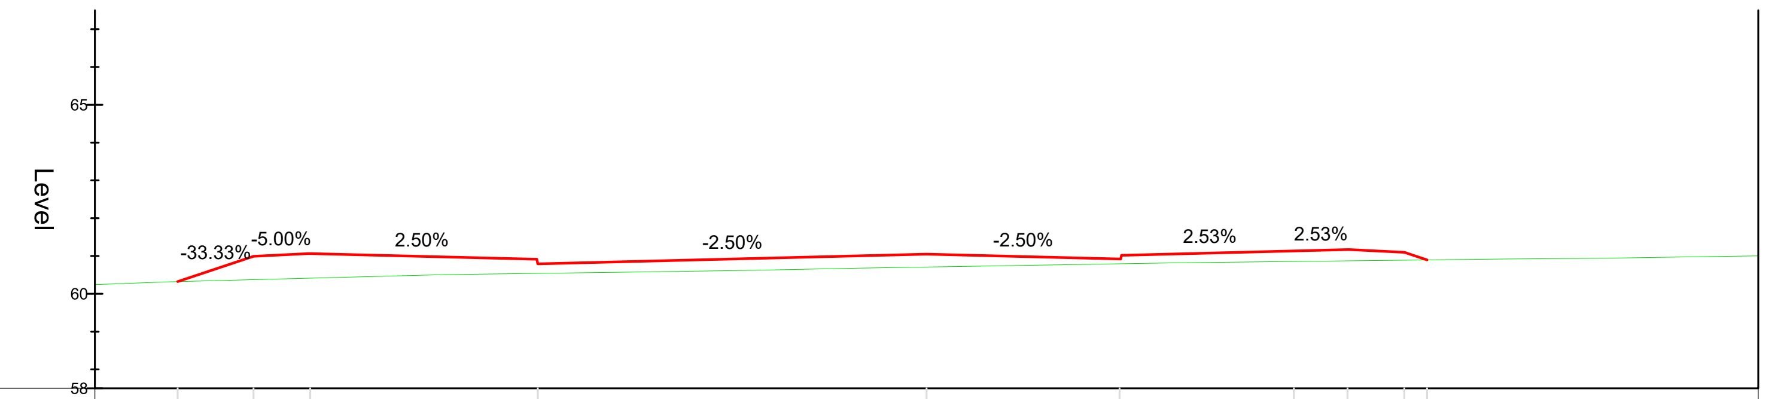

Proposed Levels	60.322	60.991	61.064	60.792	61.049	60.921	61.133	61.169	61.097	60.897
Existing Levels	60.322	60.375	60.414	60.541	60.708	60.794	60.856	60.872	60.890	60.897
Offsets	-19.810	-17.803	-16.303	-10.284	0.000	5.105	9.717	11.135	12.638	13.240

HI-Zz_35_10_40-M-Dn_TG_DESIGN
Chainage 1820.000

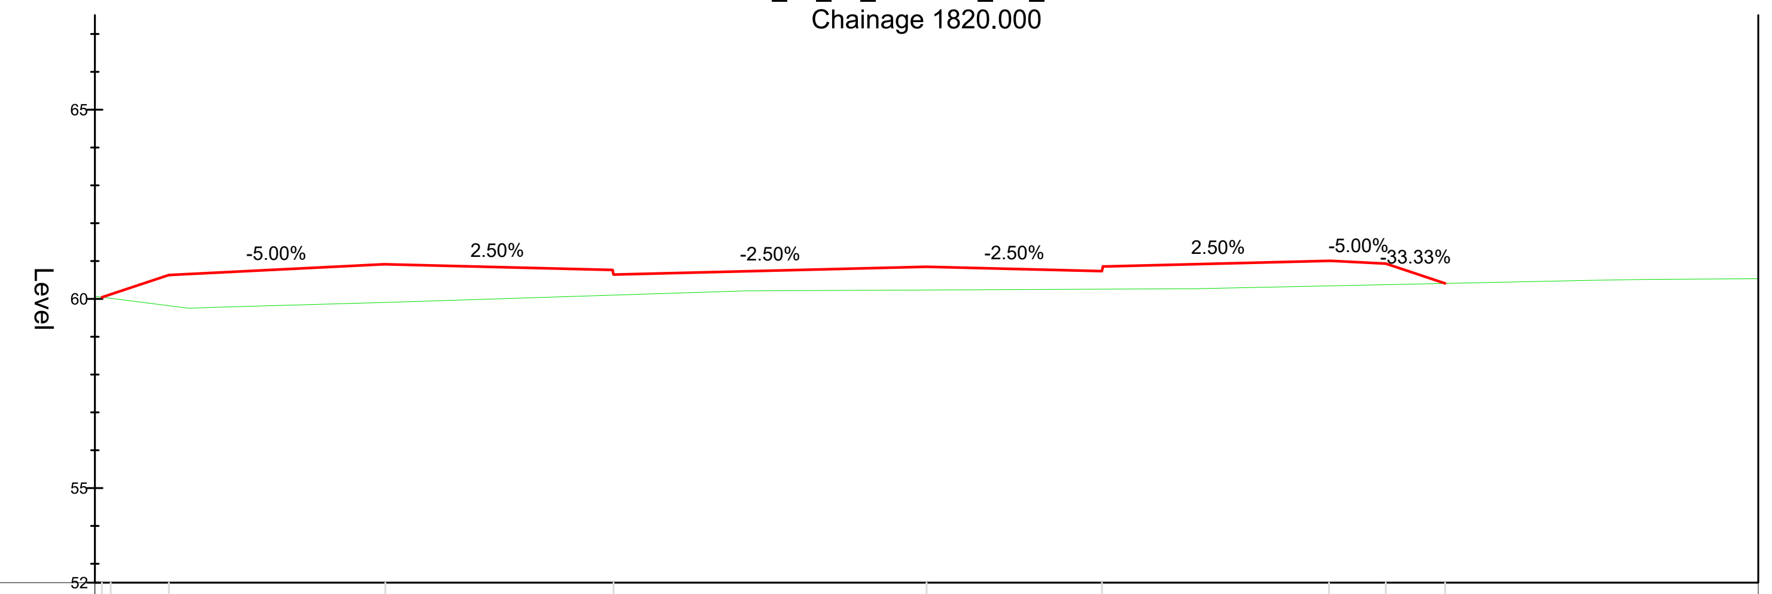

Proposed Levels	60.044	60.120	60.630	60.914	60.642	60.849	60.733	61.005	60.932	60.409
Existing Levels	60.044	60.014	59.820	59.906	60.099	60.235	60.257	60.344	60.376	60.409
Offsets	-21.813	-21.581	-20.043	-14.317	-8.281	0.000	4.639	10.647	12.147	13.717

HI-Zz_35_10_40-M-Dn_TG_DESIGN
Chainage 1800.000

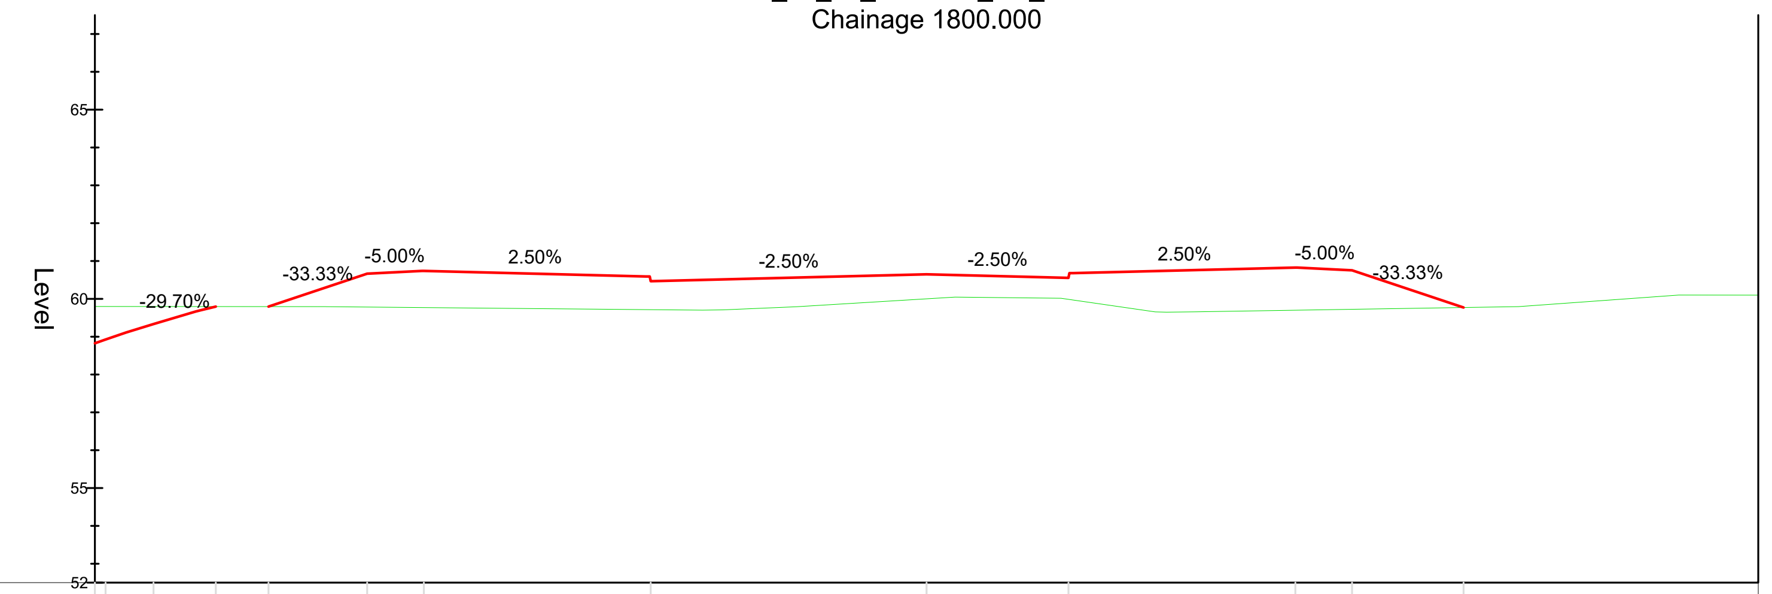

Proposed Levels	58.926	58.925	59.334	59.795	59.795	60.665	60.738	60.466	60.649	60.555	60.827	60.754	59.771
Existing Levels	59.799	59.798	59.798	59.796	59.795	59.784	59.770	59.714	60.001	59.987	59.700	59.724	59.771
Offsets	-22.000	-21.717	-20.449	-18.802	-17.408	-14.797	-13.297	-7.297	0.000	3.754	9.755	11.255	14.205

HI-Zz_35_10_40-M-Dn_TG_DESIGN
Chainage 1780.000

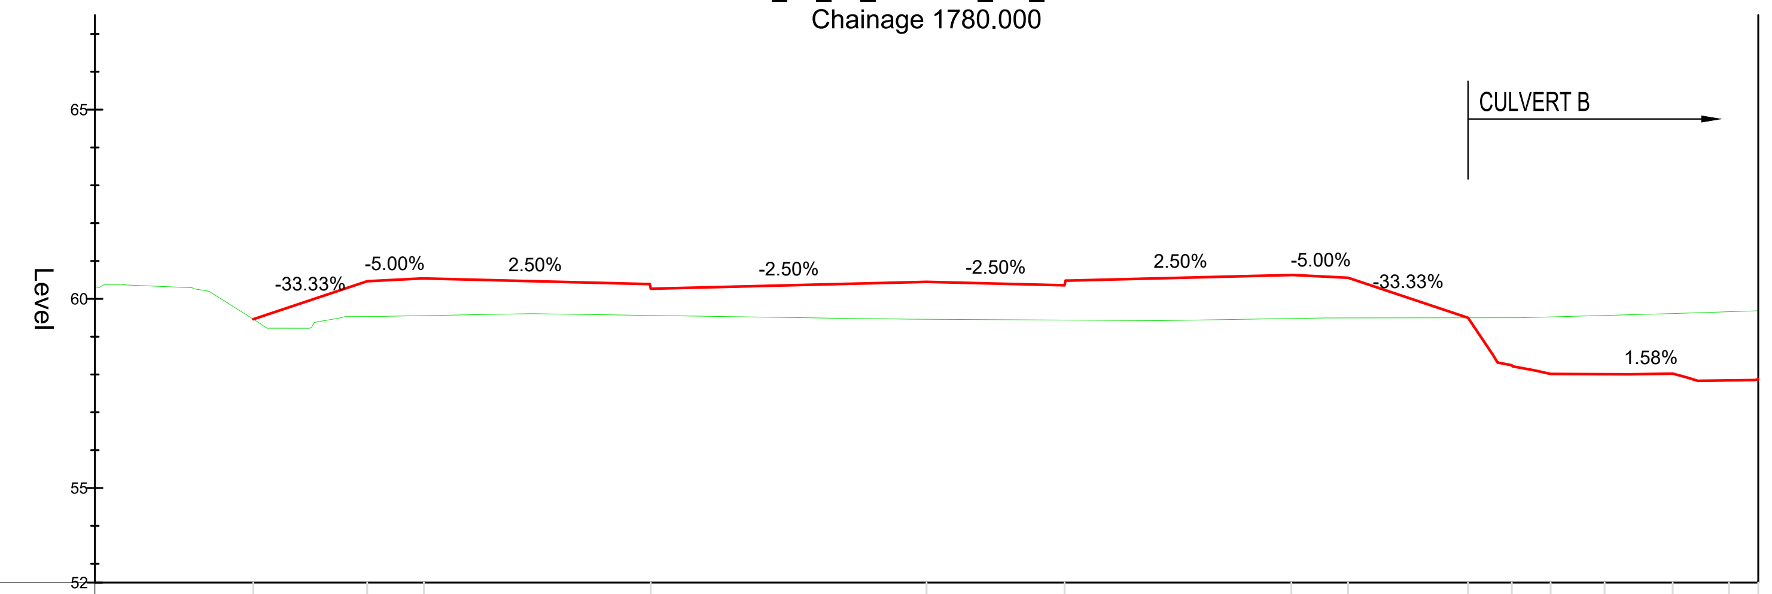

Proposed Levels	59.461	60.465	60.538	60.266	60.449	60.357	60.629	60.557	59.499	58.244	58.015	58.008	58.023	57.845	57.879
Existing Levels	59.461	59.537	59.557	59.561	59.460	59.439	59.480	59.495	59.499	59.500	59.522	59.561	59.610	59.659	59.685
Offsets	-17.809	-14.797	-13.297	-7.297	0.000	3.650	9.650	11.150	14.323	15.481	16.507	17.936	19.737	21.226	22.000

HI-Zz_35_10_40-M-Dn_TG_DESIGN
Chainage 1760.000

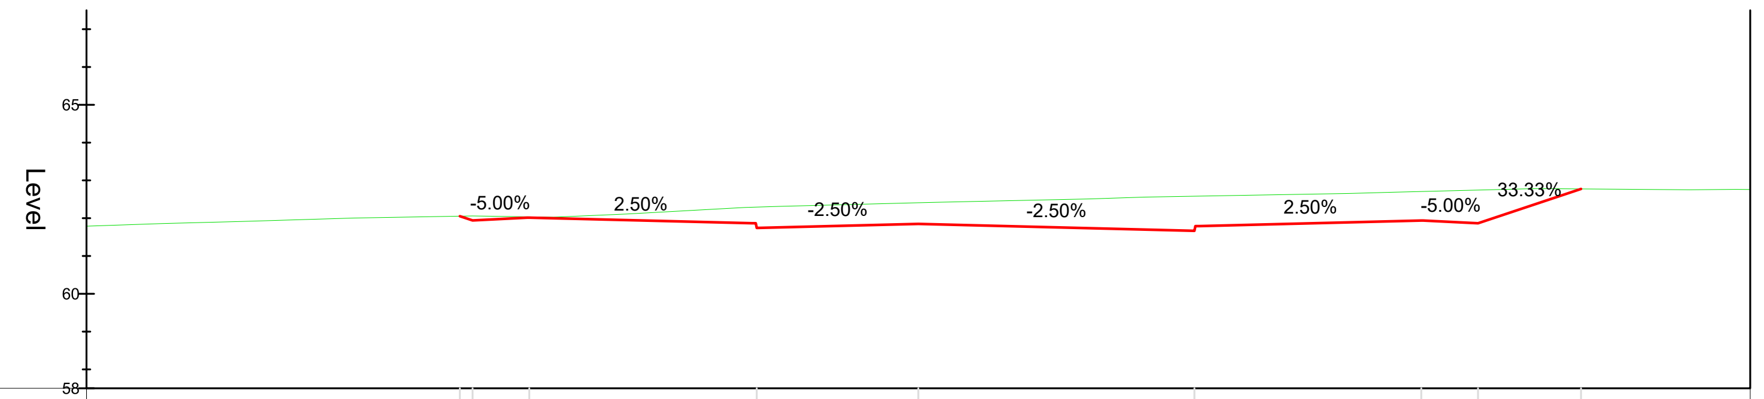

Proposed Levels	62.054	61.942	62.014	61.742	61.849	61.666	61.938	61.866	62.774
Existing Levels	62.054	62.060	62.036	62.294	62.409	62.581	62.706	62.744	62.774
Offsets	-12.126	-11.789	-10.289	-4.274	0.000	7.301	13.301	14.801	17.526

HI-Zz_35_10_40-M-Dn_TG_DESIGN
Chainage 1900.000

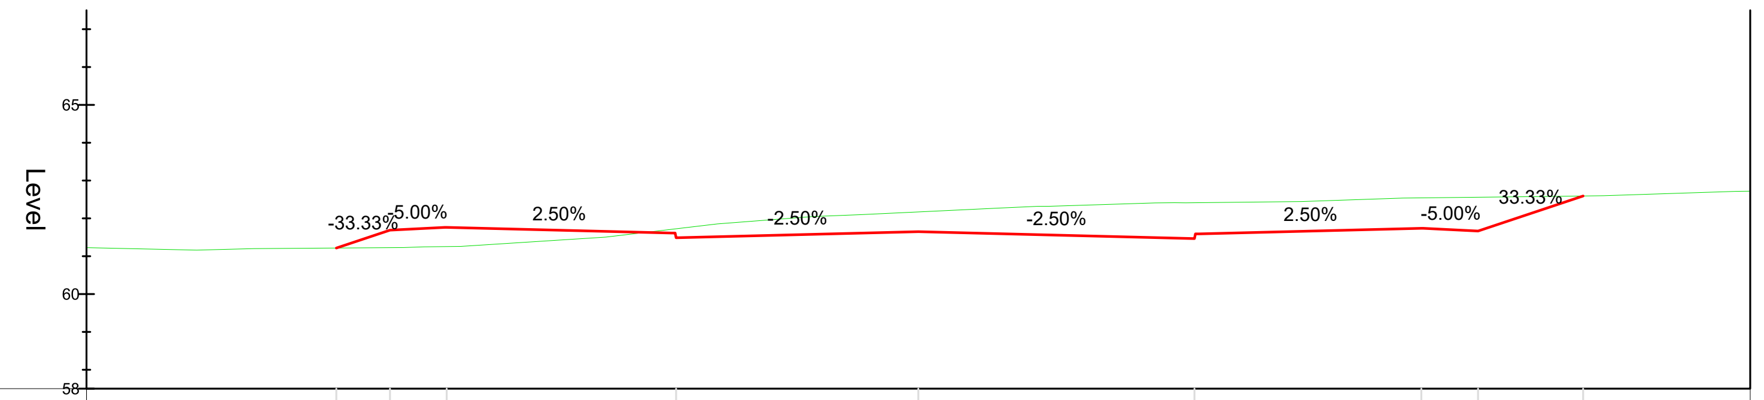

Proposed Levels	61.217	61.690	61.762	61.489	61.649	61.466	61.738	61.666	62.592
Existing Levels	61.217	61.227	61.255	61.725	62.171	62.414	62.542	62.559	62.592
Offsets	-15.393	-13.974	-12.474	-6.406	0.000	7.302	13.302	14.802	17.582

HI-Zz_35_10_40-M-Dn_TG_DESIGN
Chainage 1880.000

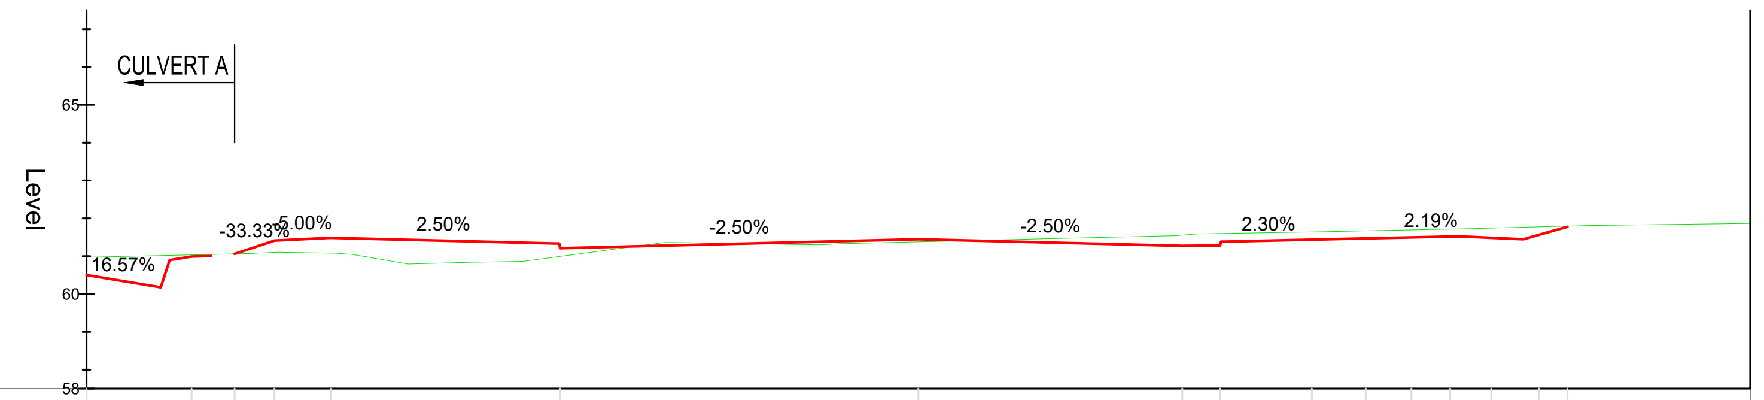

Proposed Levels	60.502	60.991	61.061	61.413	61.485	61.212	61.449	61.274	61.310	61.438	61.471	61.498	61.520	61.486	61.566	61.776
Existing Levels	60.973	61.035	61.061	61.101	61.080	60.995	61.381	61.558	61.599	61.642	61.670	61.695	61.716	61.742	61.775	61.795
Offsets	-22.000	-19.221	-18.083	-17.029	-15.529	-9.474	0.000	6.980	7.985	10.406	11.831	13.040	14.065	15.152	16.417	17.166

HI-Zz_35_10_40-M-Dn_TG_DESIGN
Chainage 1860.000

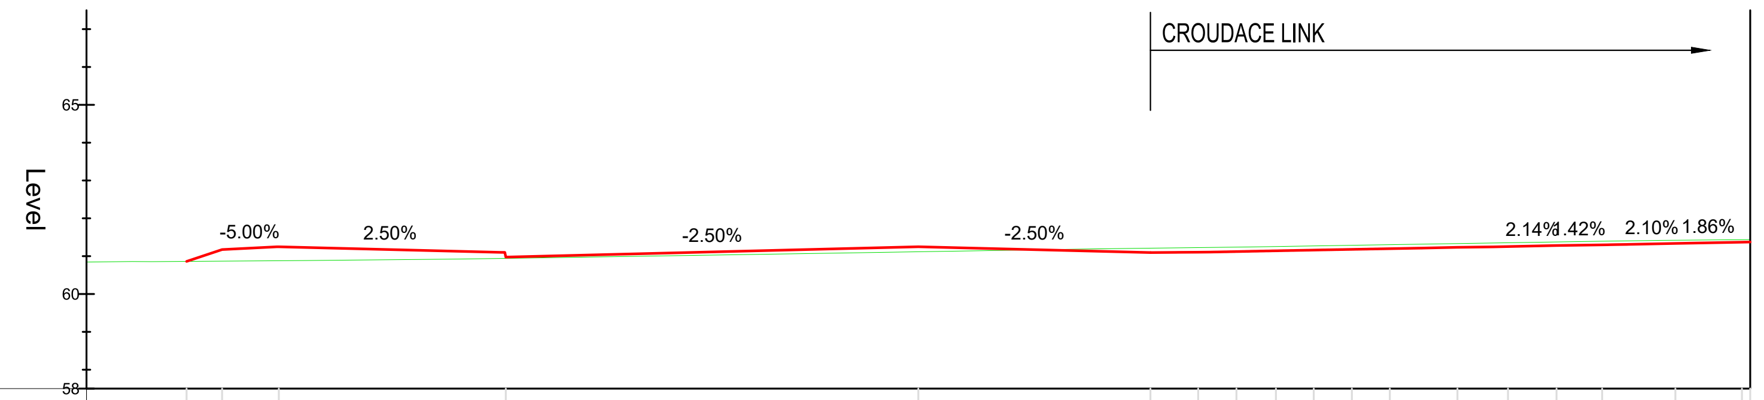

Proposed Levels	60.862	61.175	61.248	60.976	61.249	61.095	61.105	61.122	61.142	61.161	61.180	61.198	61.234	61.254	61.281	61.298	61.337	61.370	61.375
Existing Levels	60.862	60.869	60.880	60.942	61.117	61.211	61.227	61.239	61.254	61.271	61.287	61.304	61.333	61.354	61.375	61.395	61.420	61.436	???
Offsets	-19.352	-18.413	-16.913	-10.910	0.000	6.138	7.400	8.413	9.457	10.457	11.465	12.469	14.257	15.594	16.878	18.084	20.021	21.782	

HI-Zz_35_10_40-M-Dn_TG_DESIGN
Chainage 1840.000

4m 0 4m 8m 12m 16m 20m
SCALE 1:200

DO NOT SCALE

NOTES:

1. ALL DIMENSIONS ARE IN MILLIMETRES UNLESS NOTED OTHERWISE.
2. ALL LEVELS ARE IN METRES AOD UNLESS NOTED OTHERWISE.

LEGEND

🟩	EXISTING GROUND LEVEL
🟥	PROPOSED DESIGN LEVEL

KEYPLAN

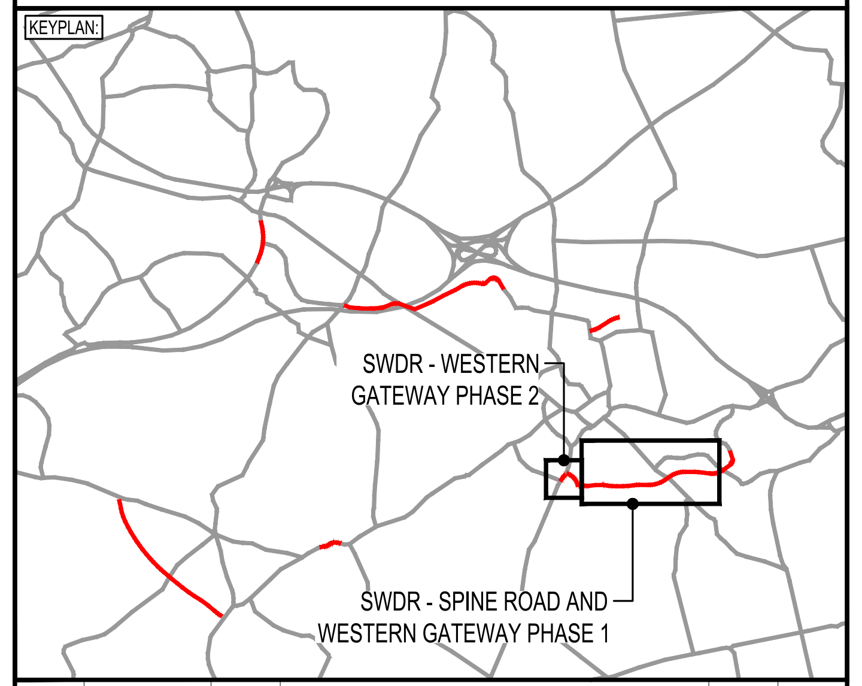
SWDR - WESTERN GATEWAY PHASE 2
SWDR - SPINE ROAD AND WESTERN GATEWAY PHASE 1

P04	29/09/2021	AMG	REVISED FOR SCO COMMENTS	BH	JC
P03	20/08/2021	JF	REVISED FOR PLANNING DISCHARGE AND SCO COMMENTS	BH	JC
P02	05/02/2021	TCH	DETAILED DESIGN ISSUE	BH	ARL
REV	DATE	BY	DESCRIPTION	CHK	APP

DRAWING STATUS:
SUITABLE FOR REVIEW & COMMENT S3

DESIGNER:

Tony Gee and Partners LLP
Hardy House
140 High Street
Esher, Surrey
KT10 9QJ
Tel: 01372 461600
www.tonygee.com
Consulting Civil, Structural and Geotechnical Engineers

CONTRACTOR:

Balfour Beatty

CLIENT:

WOKINGHAM
BOROUGH COUNCIL
Shute End, Wokingham, Berkshire RG40 1BN
Tel: (0118) 974 6000 Web: www.wokingham.gov.uk

PROJECT:

WOKINGHAM MAJOR HIGHWAYS PROGRAMME
SPINE ROAD AND WESTERN GATEWAY PHASE 1

TITLE:

HIGHWAYS
ALIGNMENT
CROSS SECTIONS - MAINLINE
SHEET 15

SCALE @ A1: 1:200	CHECKED: JC		APPROVED: ARL
PROJECT NO: C118047	DESIGNED: JPG	DRAWN: JPG	DATE: April 20
DRAWING No: WMHP-TG-SRWG1-DR-HI-0142			REV: P04

File name S:\PROJECTS\2018\C118047\BIM\01-WIP\DRAWINGS\WMHP-TG-SRWG1-DR-HI-0142.DWG, printed on 29 September 2021 14:47:49, by Aaron Garrett