




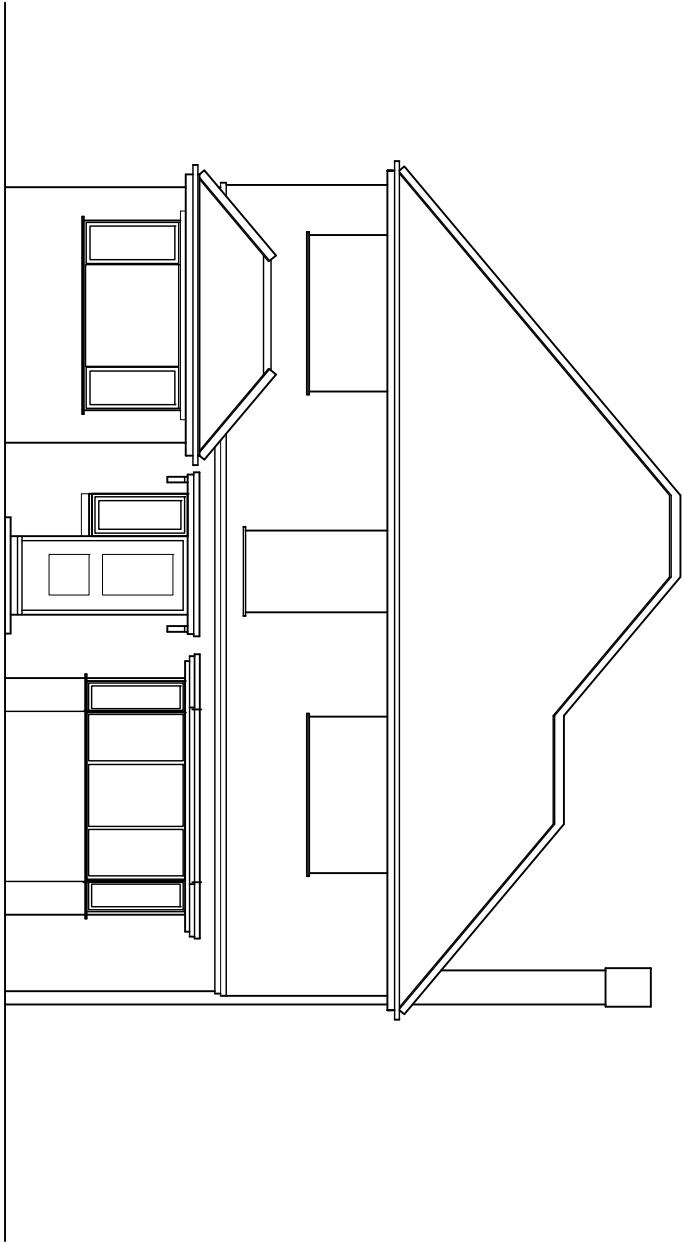


front

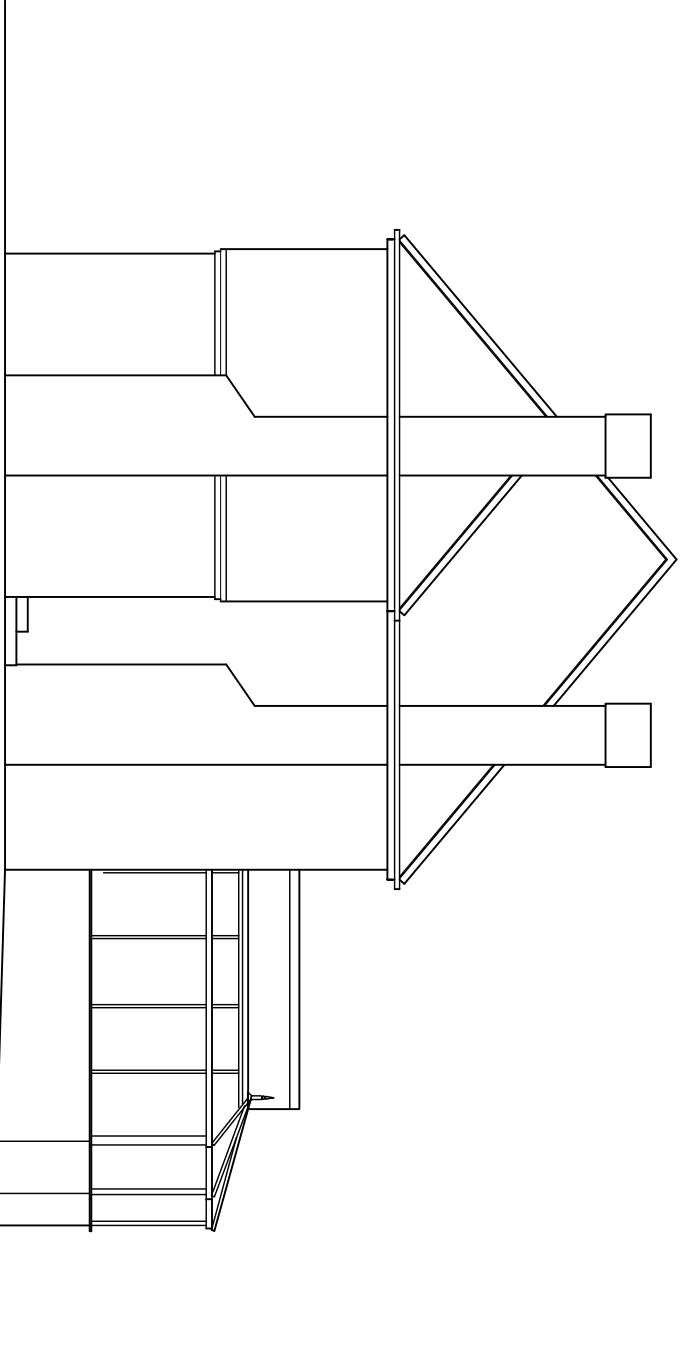


side

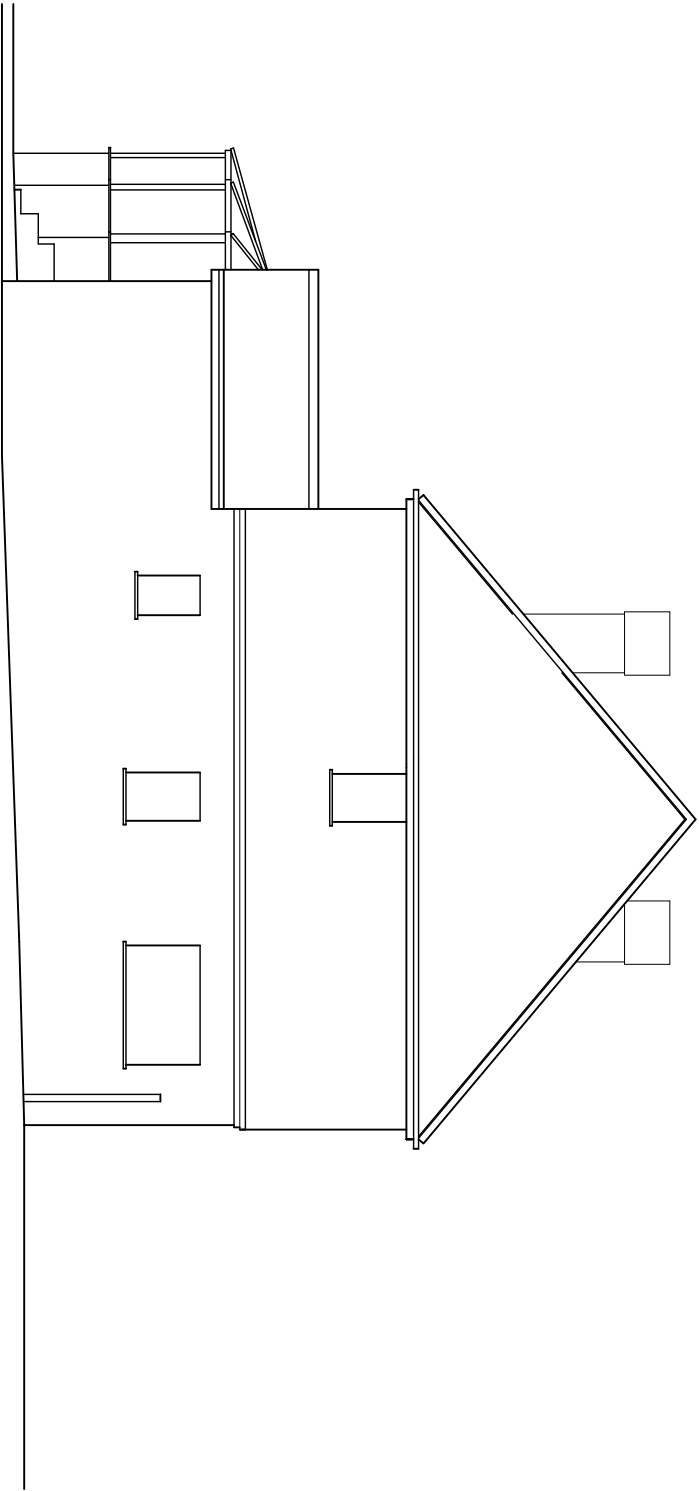

side

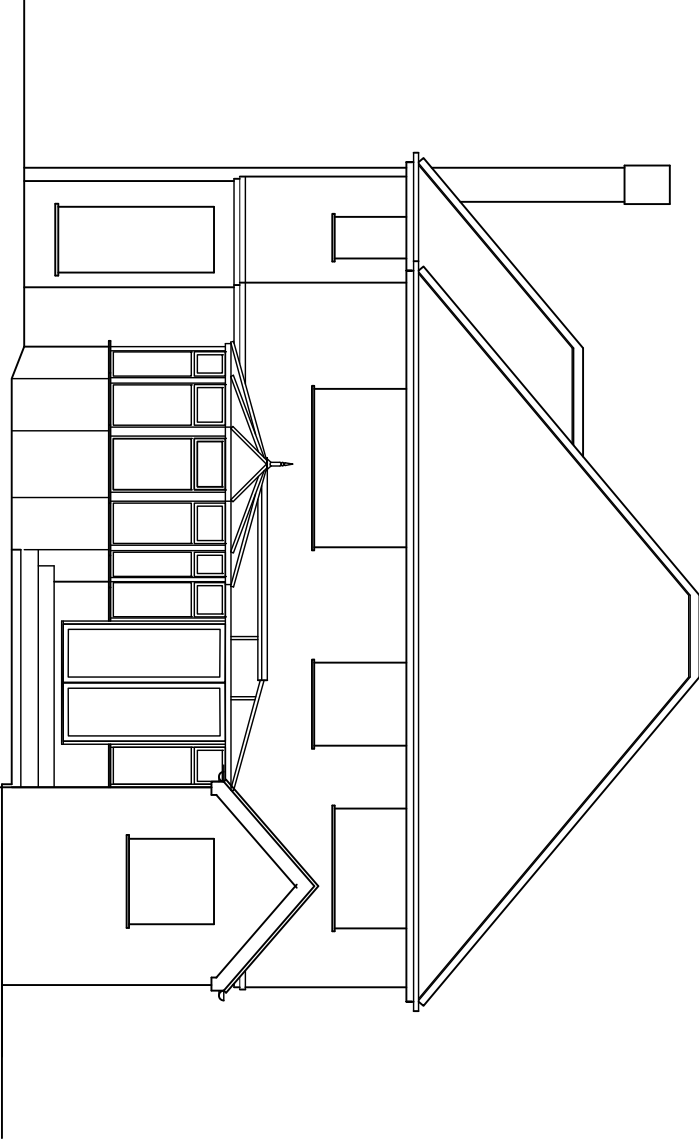

rear

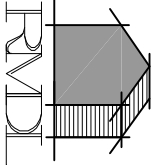

RAMMURTI DESIGN LTD
ARCHITECTURAL & PLANNING SERVICES
268 TILFHURST Lane, READING RG30 2NE
TEL/FAX: 01189510628 MOB: 07799883574



Proposed demolition of conservatory and addition of double storey rear extension followin approval of loft conversion with "hip" to "gable" extensions, with the addition of roof windows to front and rear elevations of existing dwelling (Planning reference 242600)
at 5, Elm Lane, Earley Reading
for Kennet Investments Ltd

ELEVATIONS AS EXISTING
Scale: 1/100
Date: September 2024
EL05:003 Rev -