



DRG. REMAINS COPYRIGHT OF THE ARCHITECT.
DIMENSIONAL DISCREPANCIES TO BE REFERRED
TO THE ARCHITECT
DO NOT SCALE

DRAWING STATUS ☒ PRELIMINARY ☐ FOR APPROVAL ☐ CONSTRUCTION

DATE - -

REVISION 3 Drawing

Scale 1:100
0m 10m

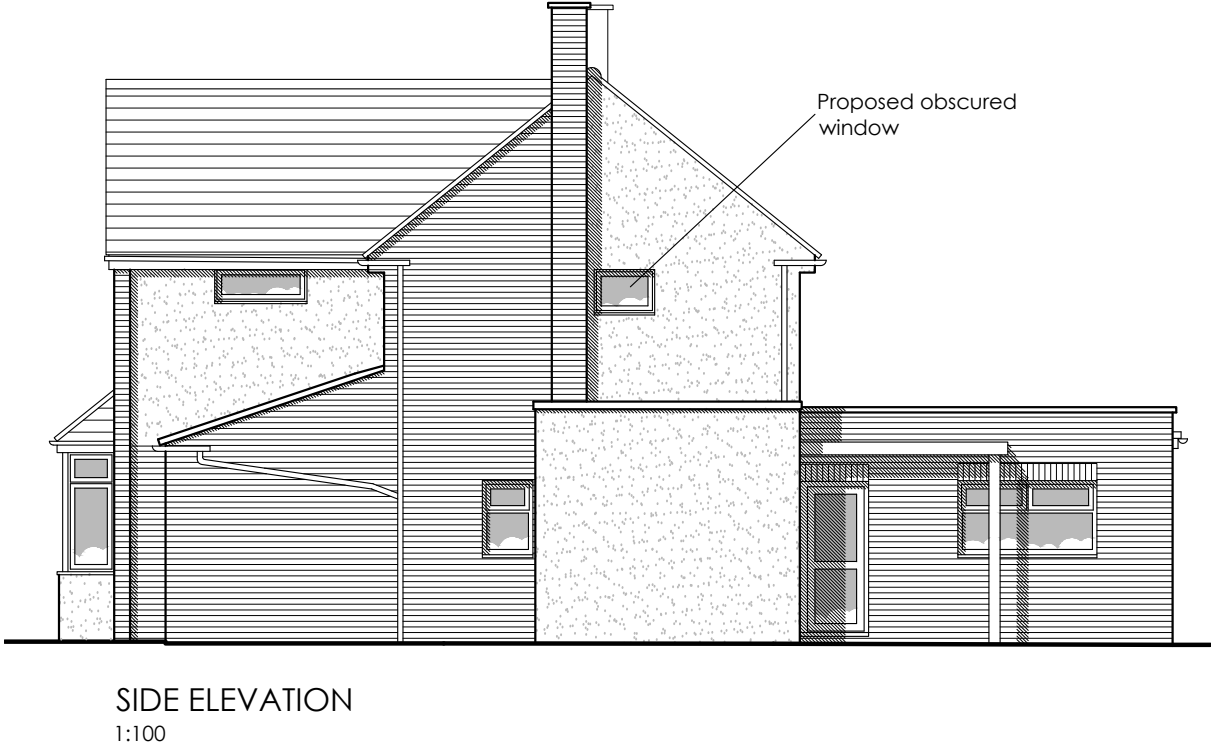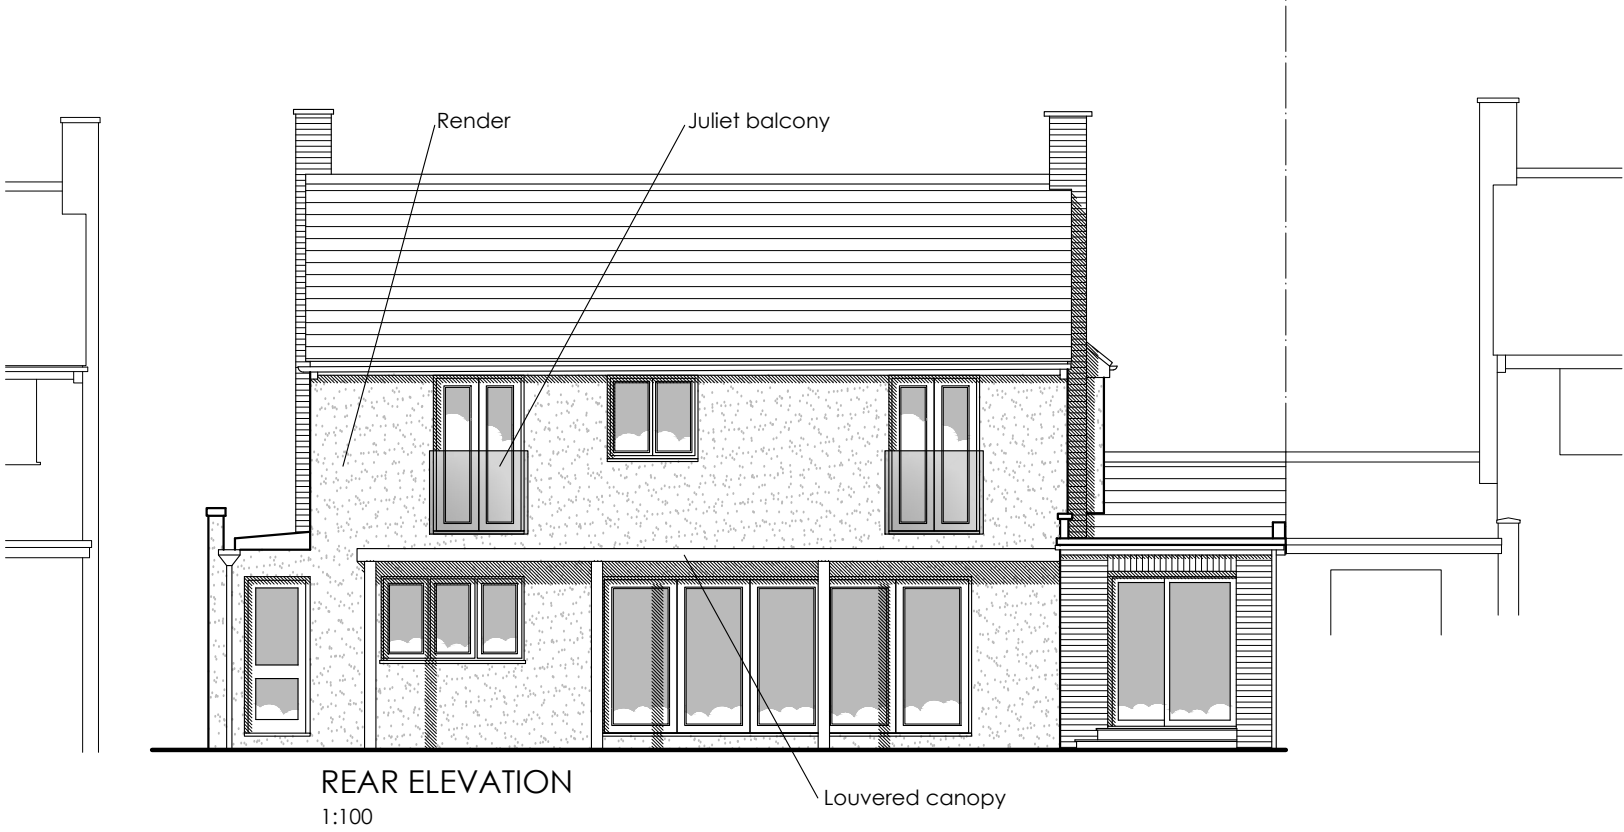

CLIENT
Mr & Mrs Finnie

DRG TITLE
Proposed Elevations

JOB TITLE
Proposed Extension
49 St Patricks Avenue
Charvil

JOB No.
2436

DWG No.
08

DATE
Dec 24

SCALE
1:100

REV.
-



Anne Owen Architects Ltd
24 Springfield Park, Twyford, Reading RG10 9JH
+44(0)118 932 0846 / 07788 262602
anne@annehenrichsarchitect.co.uk
www.annehenrichsarchitect.co.uk
Director: Anne Owen BA (Hons) BAch RIBA
Company Registered in England & Wales No. 8861202