


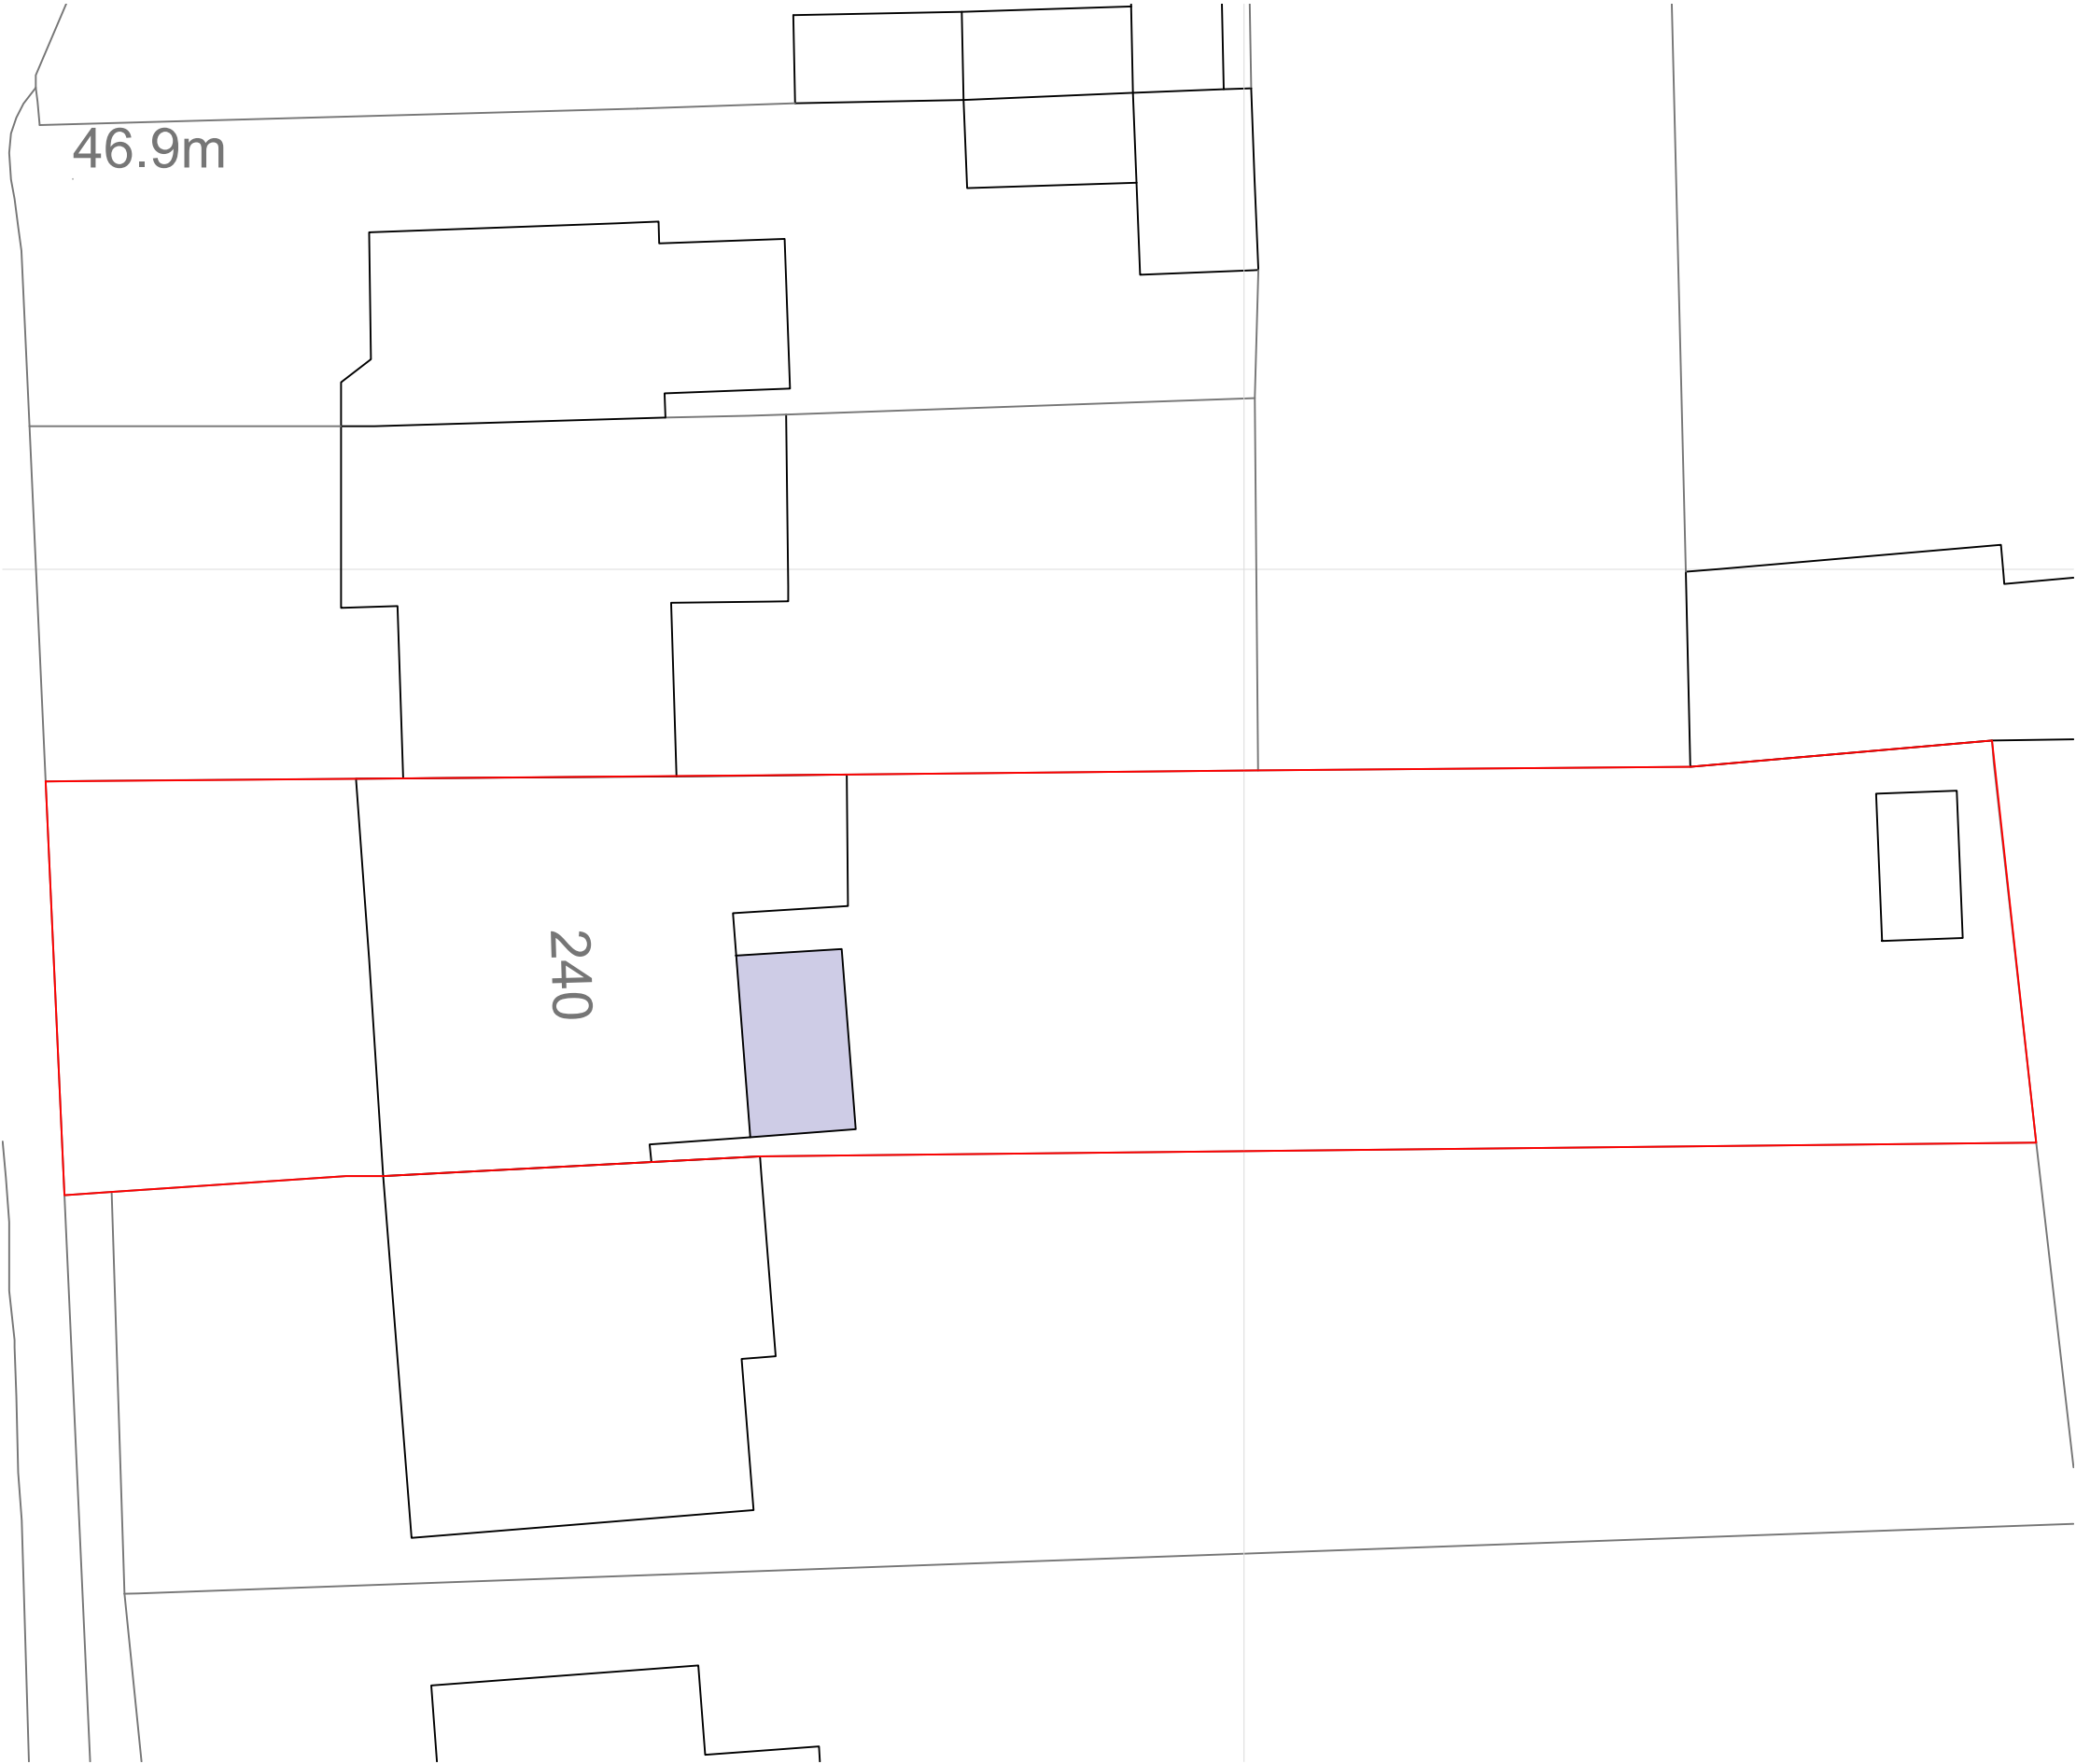

1:1250 PROPOSED LOCATION PLAN



1:200 PROPOSED SITE PLAN