



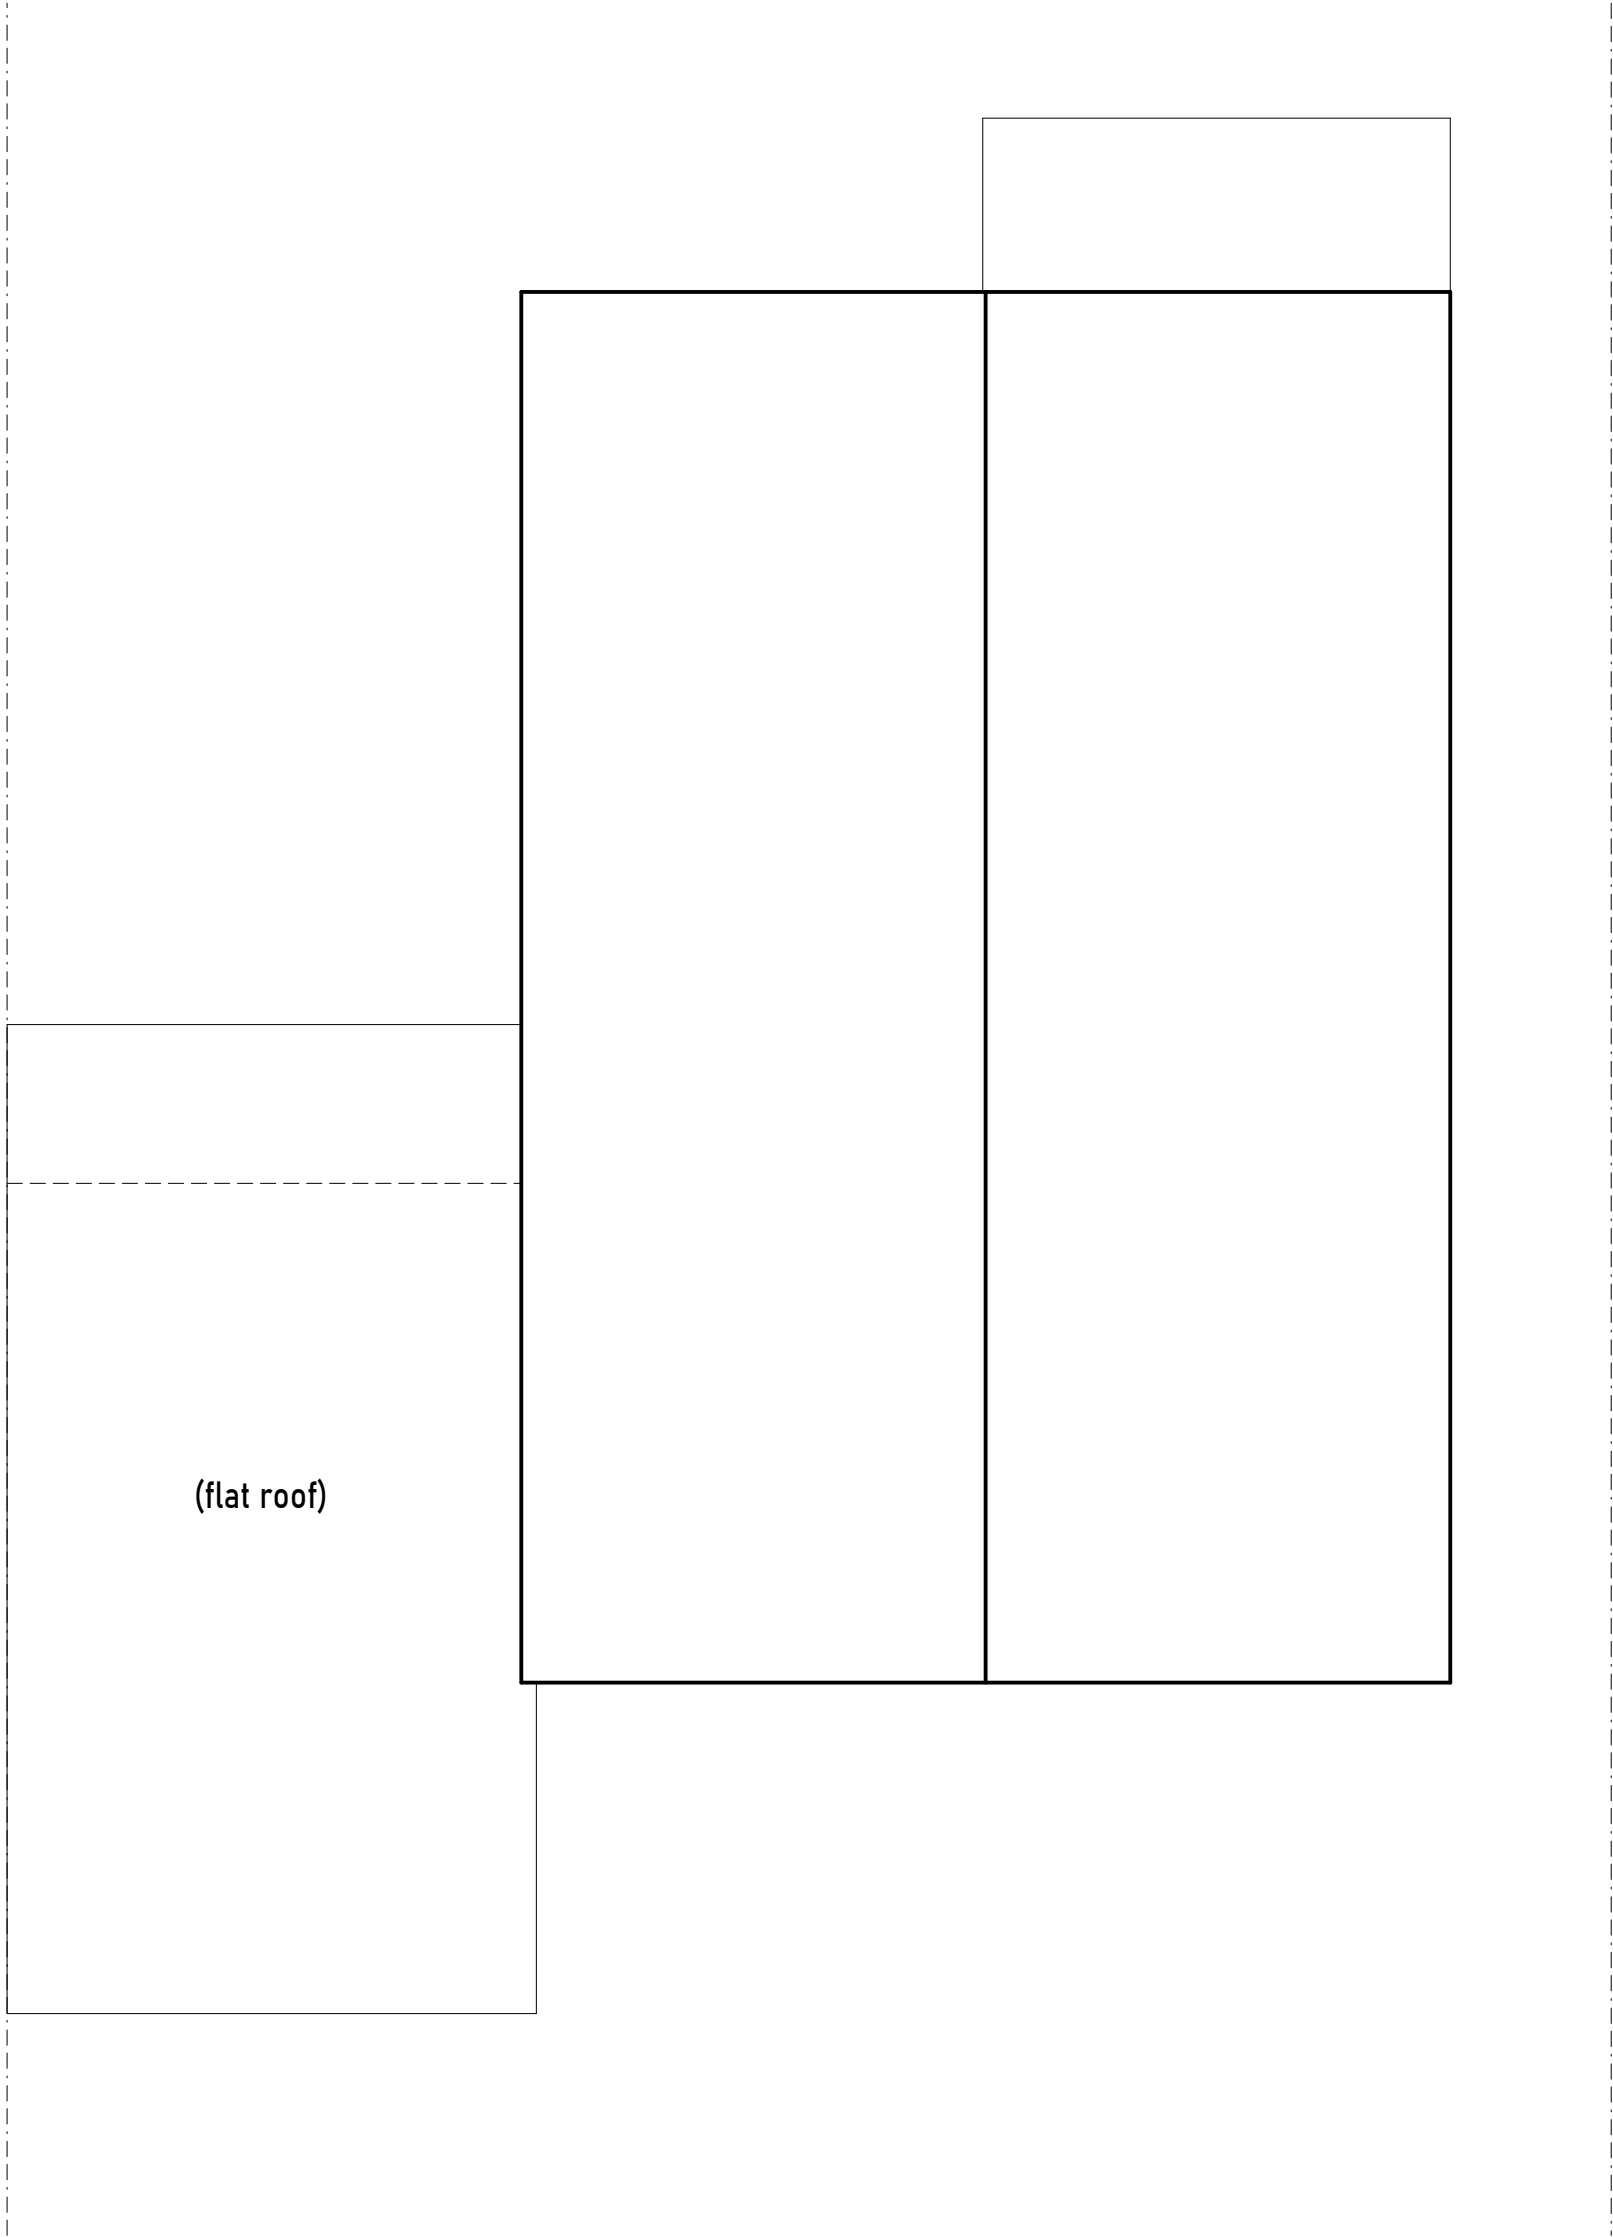

EXISTING ROOF PLAN

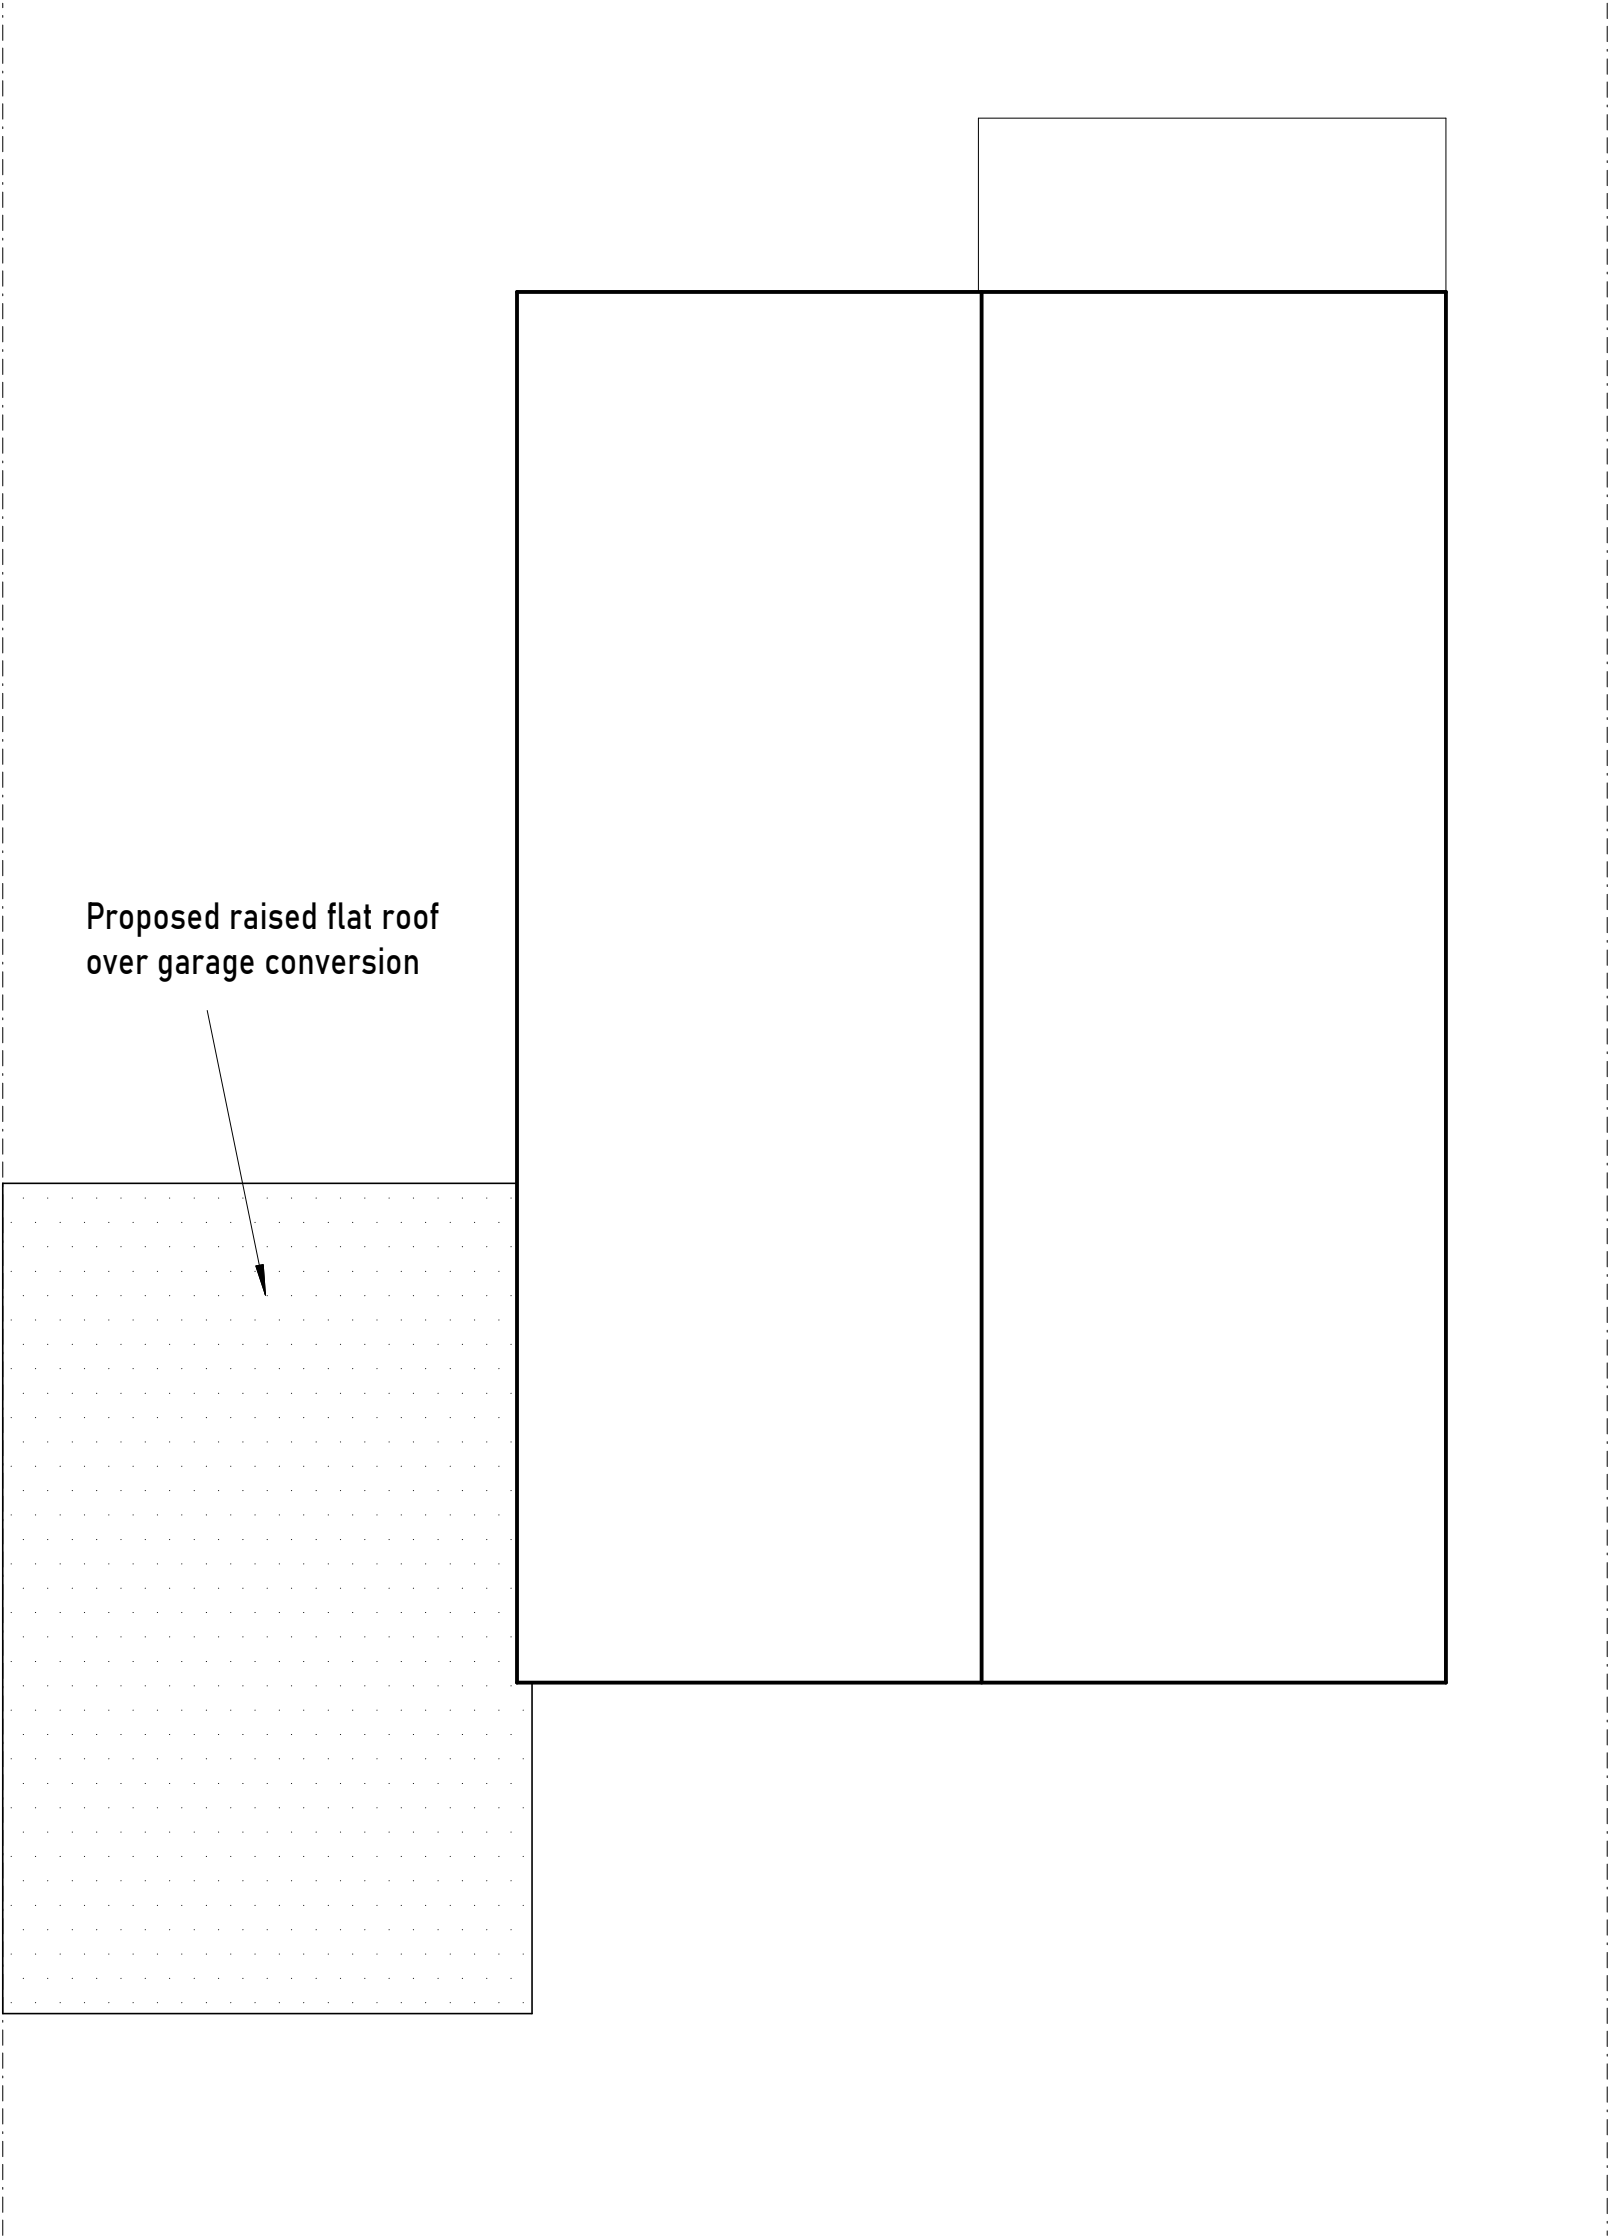

PROPOSED ROOF PLAN

Revision				Drwg No	COLLINGS-0725-06			(A2)	1:50
				Title	ROOF PLANS				
	A	10/11/25	Proposed extension removed from scope of project		1m	2m	3m	4m	