



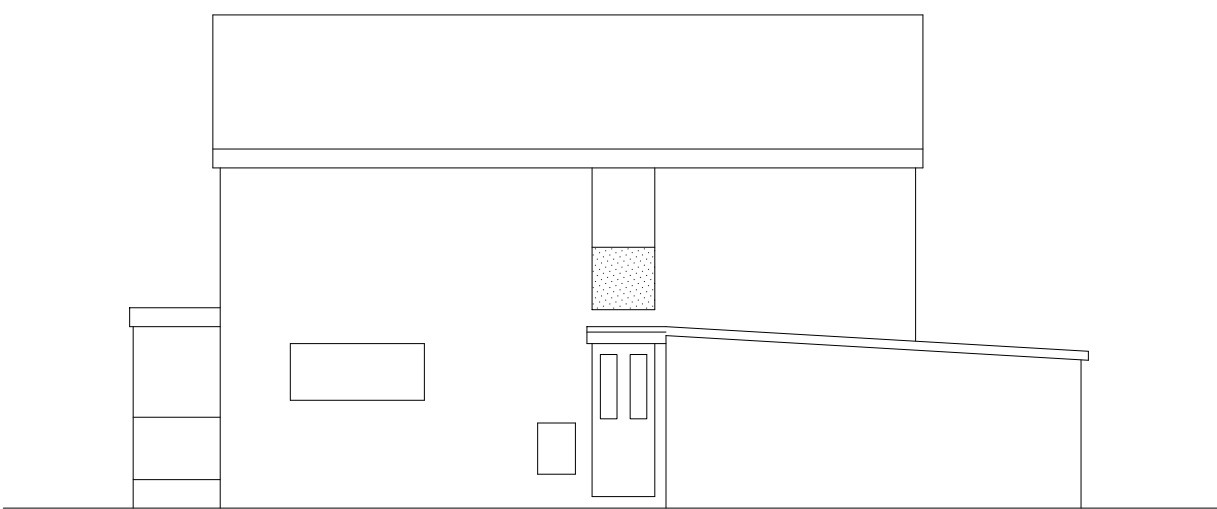


FRONT




SIDE

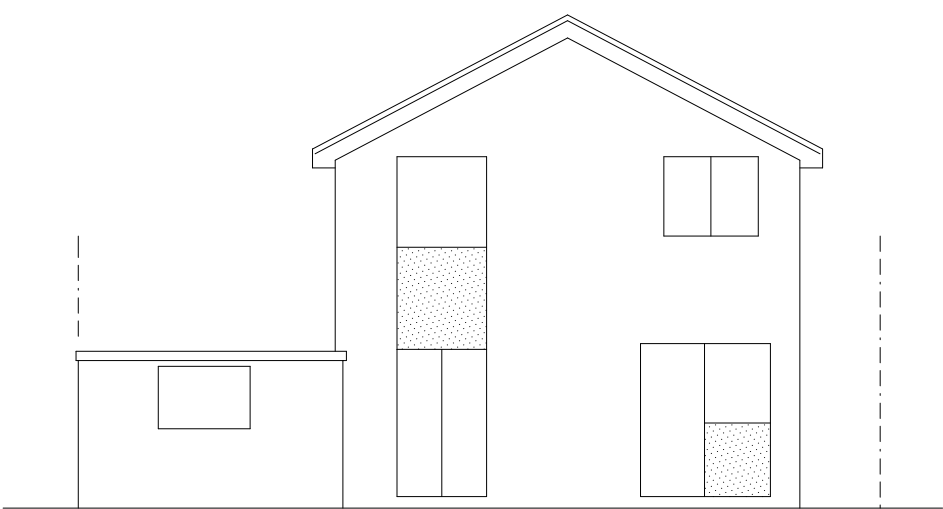

REAR

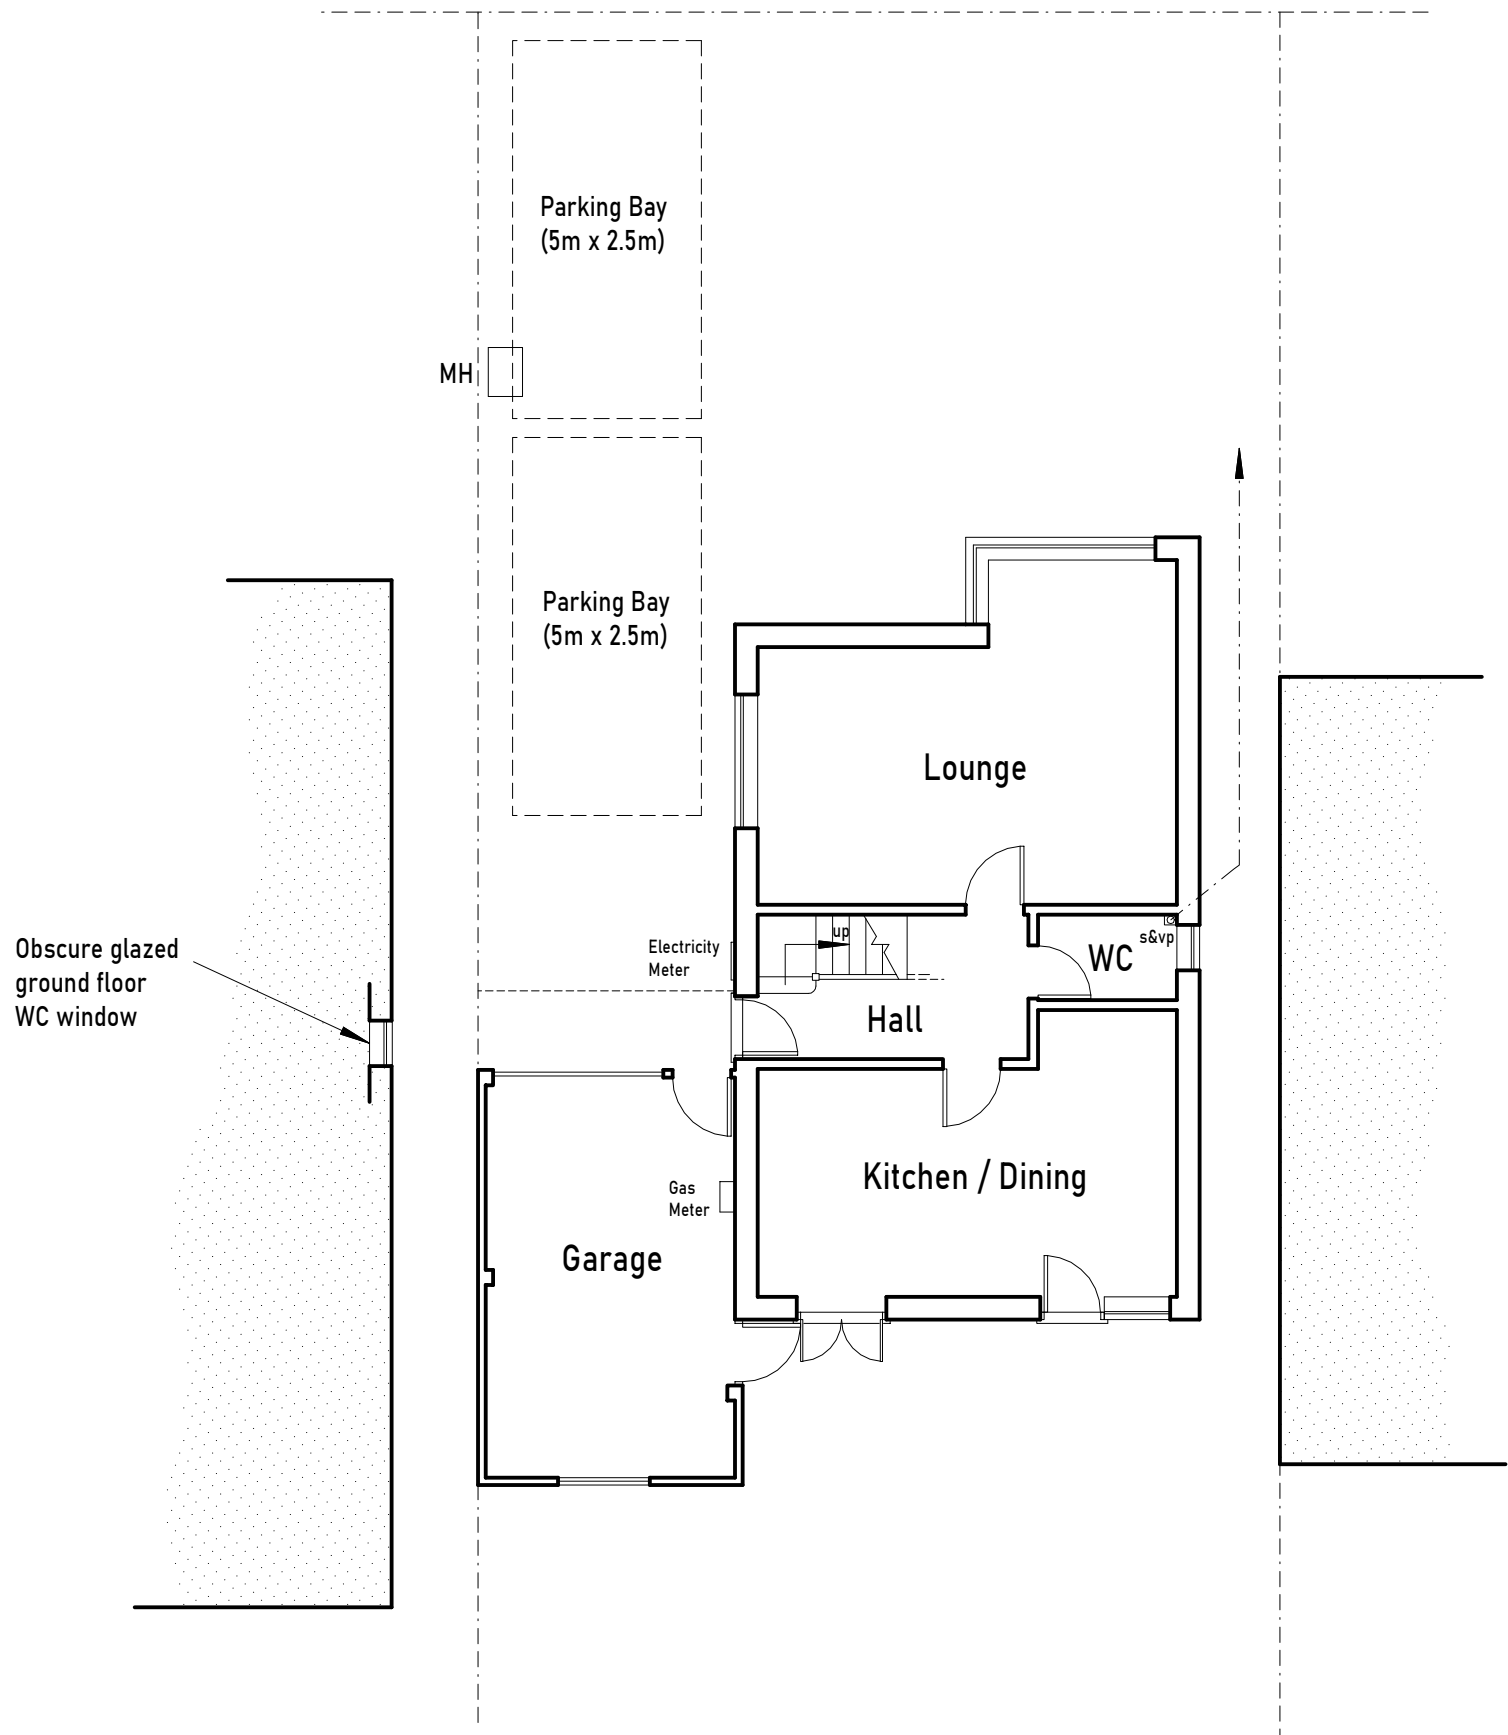

EXISTING GROUND FLOOR PLAN

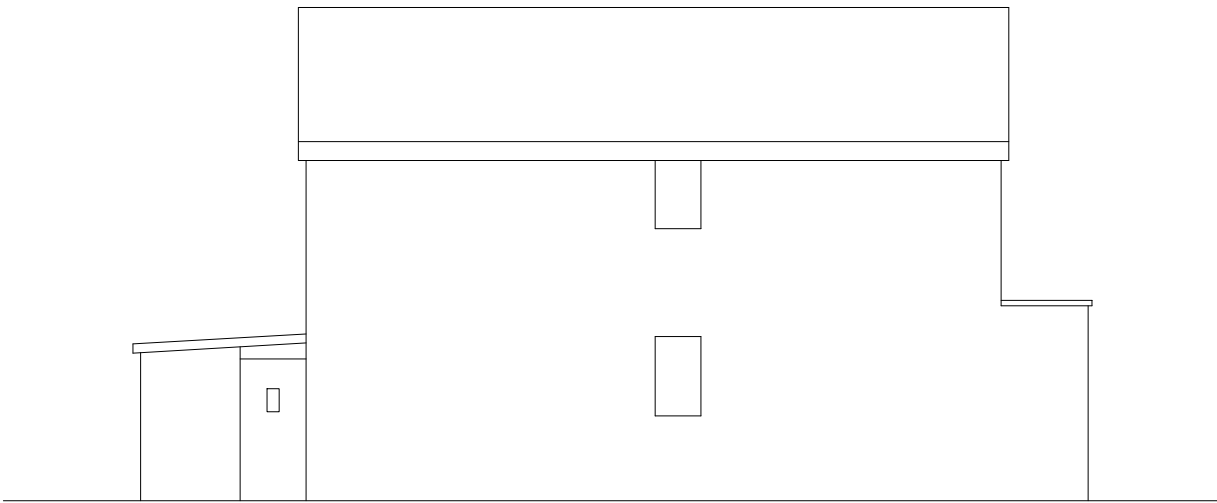

SIDE

Revision					
S S BIDDLE Ltd Stephen Biddle BSc CEng FICE Email: stephen@sbiddle.co.uk Mob: 07864 122 313 Web: www.sbiddle.co.uk					
Client		Mr & Mrs G. Collings			
Address		31 Mallard Close, Twyford, Reading RG10 0BE			
Drwg No		COLLINGS-0925-04			Scale: (A2) 1:100
Title		EXISTING PLAN AND ELEVATIONS			
		2m	4m	6m	8m