




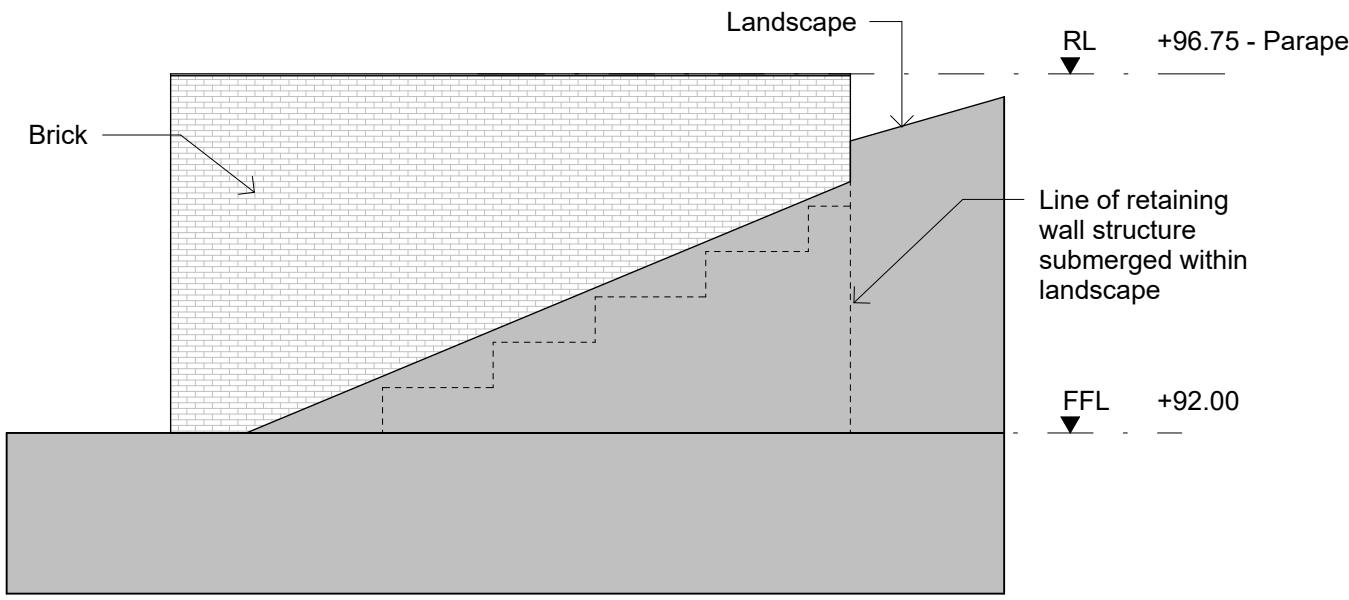

A North Car Port Elevation
1 : 100

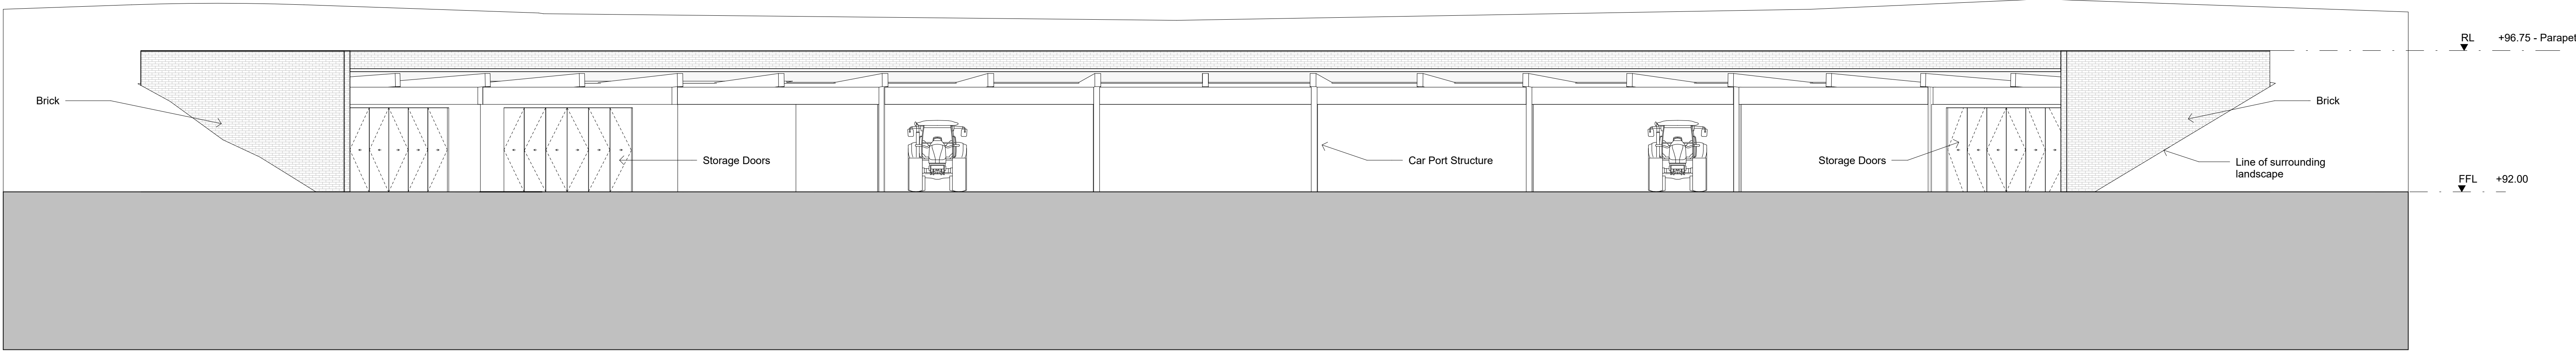


B East Car Port Elevation
1 : 100

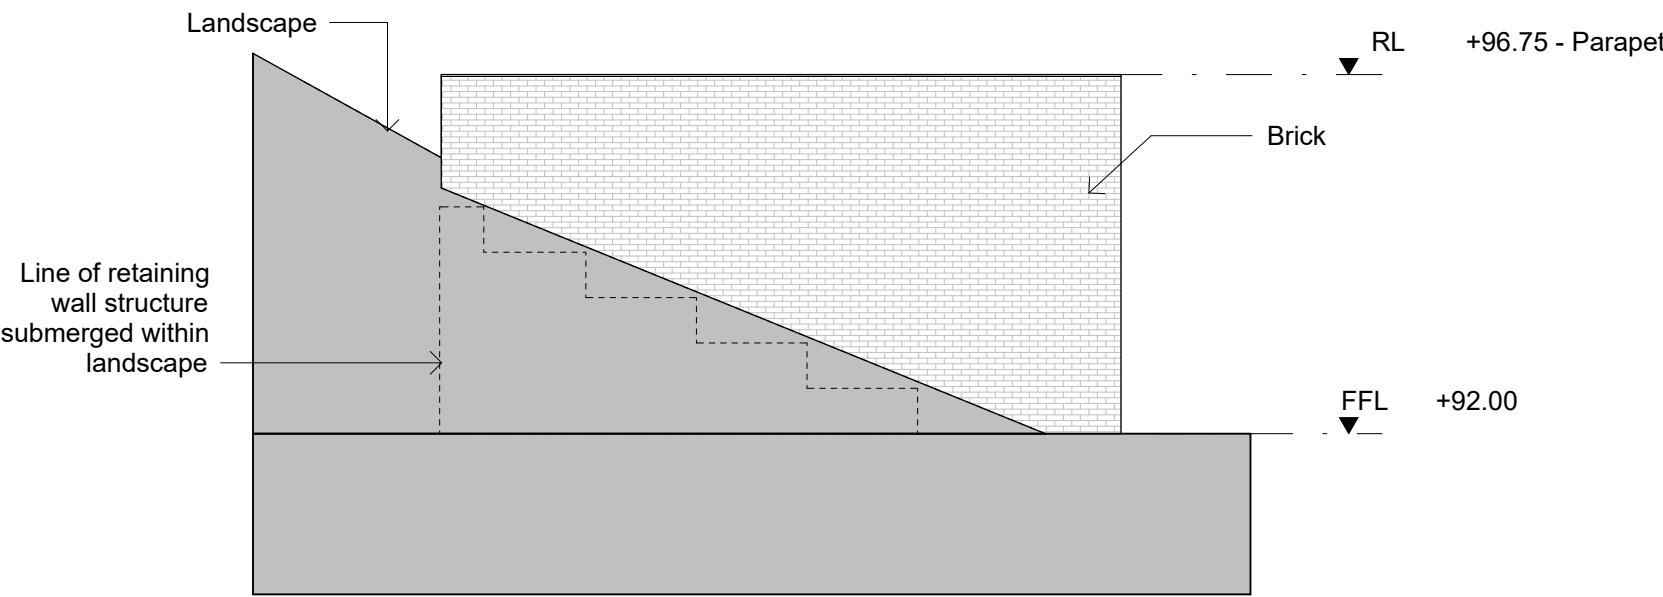

C South Carport Elevation
1 : 100



D West Car Port Elevation
1 : 100

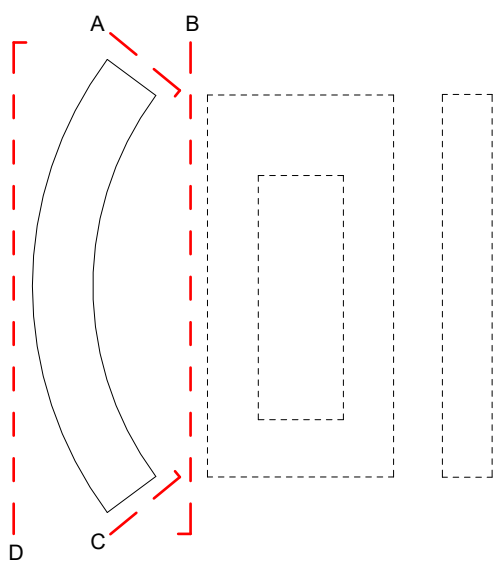

0 0.5 1 2 m
Scale 1:100

General Notes: 1. All dimensions are to be checked on site prior to construction. 2. Use figured dimensions only. Do not scale from drawings. 3. Discrepancies between drawings are to be reported to the Site Agent / Contract Administrator immediately. 4. All Levels unless stated otherwise are above Ordnance datum (AOD). 5. Construction issue drawings are to be read in conjunction with the Package Summary Document	
Scale	As indicated @ A0
Code	PCY
Drawing No:	PCY-PBC-EM-ZZ-DR-A-1059
	P02

Relevant Information:
This document shall be read in conjunction with the following:

05-03-2025	P02	EMB Carport Validation Update	CB
24-02-2025	P01	EMB Carport Validation	CB
Date	Rev	Description	App by

pb+co.

Pexton Bradbury + Co Architects

Project Title:
Project Conway

Drawing Title:
Planning EMB Car Port Elevations