



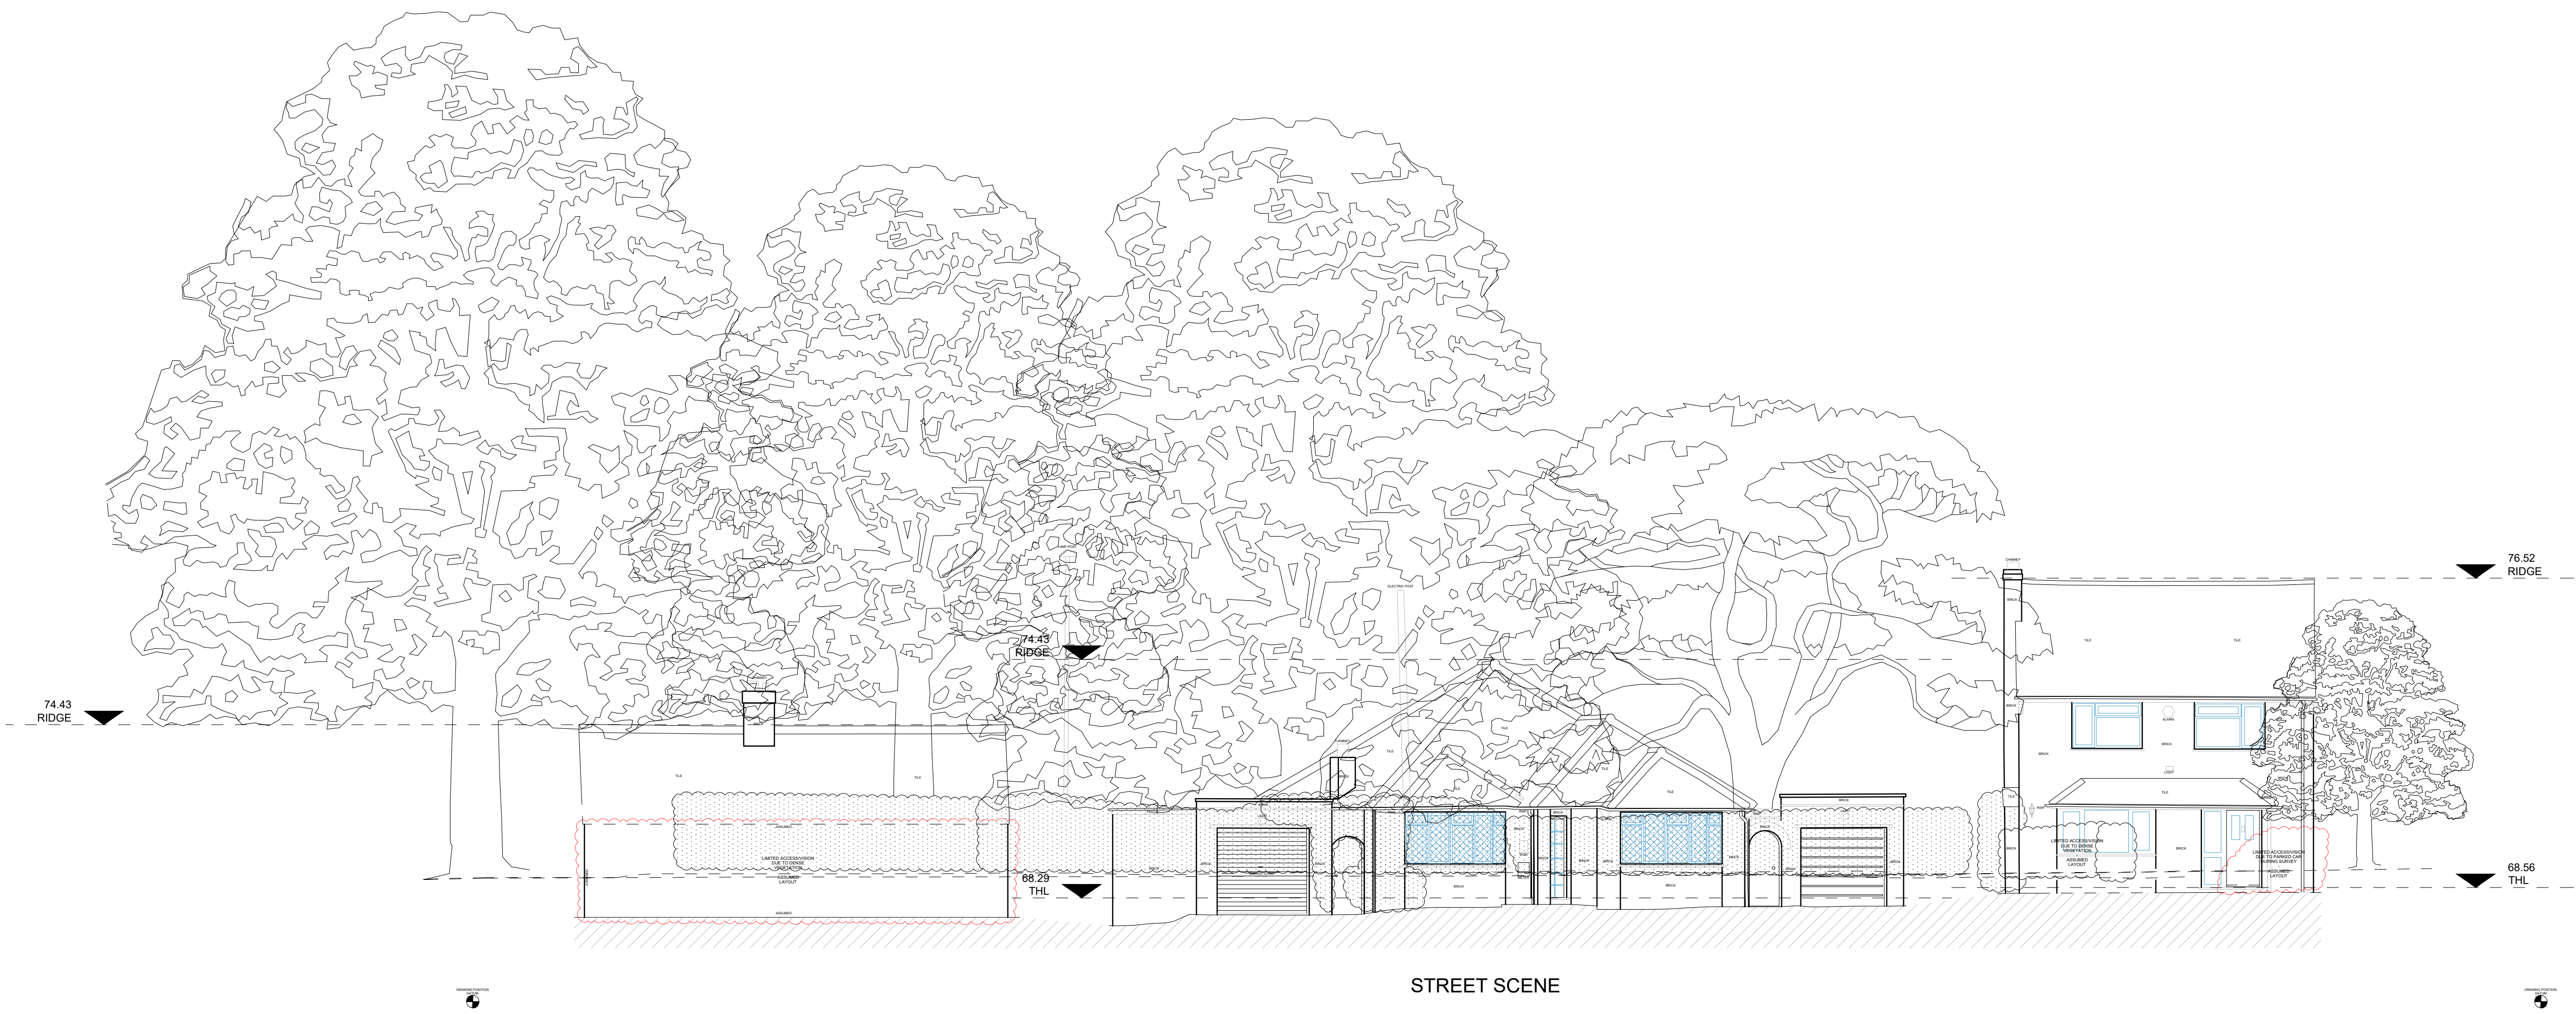


STREET SCENE

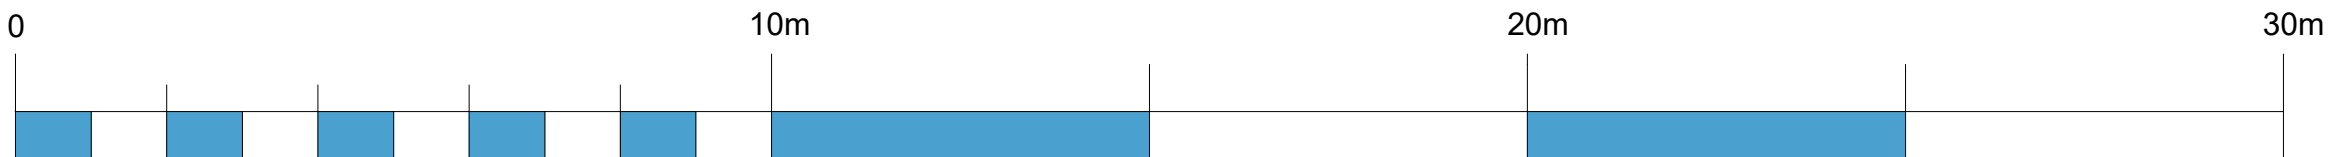

Scale 1:100

Notes:

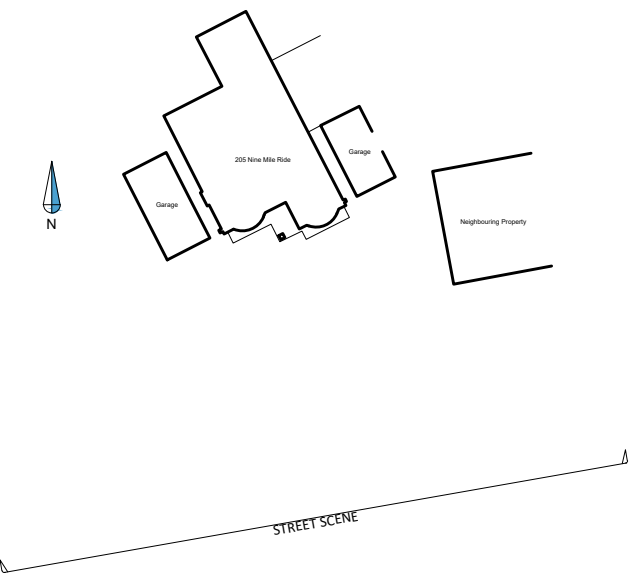

Rev	Comments	By	Chkd	Date
-	-	-	-	-
-	-	-	-	-
-	-	-	-	-
-	-	-	-	-



www.surveybase.co.uk 0343 841 0112

Project Name
205 Nine Mile Ride, Finchamstead RG40 3QB

CAD Drawing Name
SB12443 - MBS

Drawing Title
STREET SCENE

Client SKD Design	Date 03/06/2025
Scale A1 @ 1:100	

Drawn By SB - DT	Checked By SB - CW	SB Code SB12443	Revision -
---------------------	-----------------------	--------------------	---------------

Grid Orientation Arbitrary	Site Level Datum OS GP5
-------------------------------	----------------------------

All dimensions are to be checked on site where applicable. This drawing must not be scaled, and only written dimensions should be reported.
Tree species and sizes on this drawing are not guaranteed, and if critical should be verified by an arboriculturist.
Tree spreads are average about the bole, and heights are approximate at the time of the survey.

