EXISTING PLANS

Scale 1:100

SCALE BAR

1:100 0 2m 4m 6m 8m

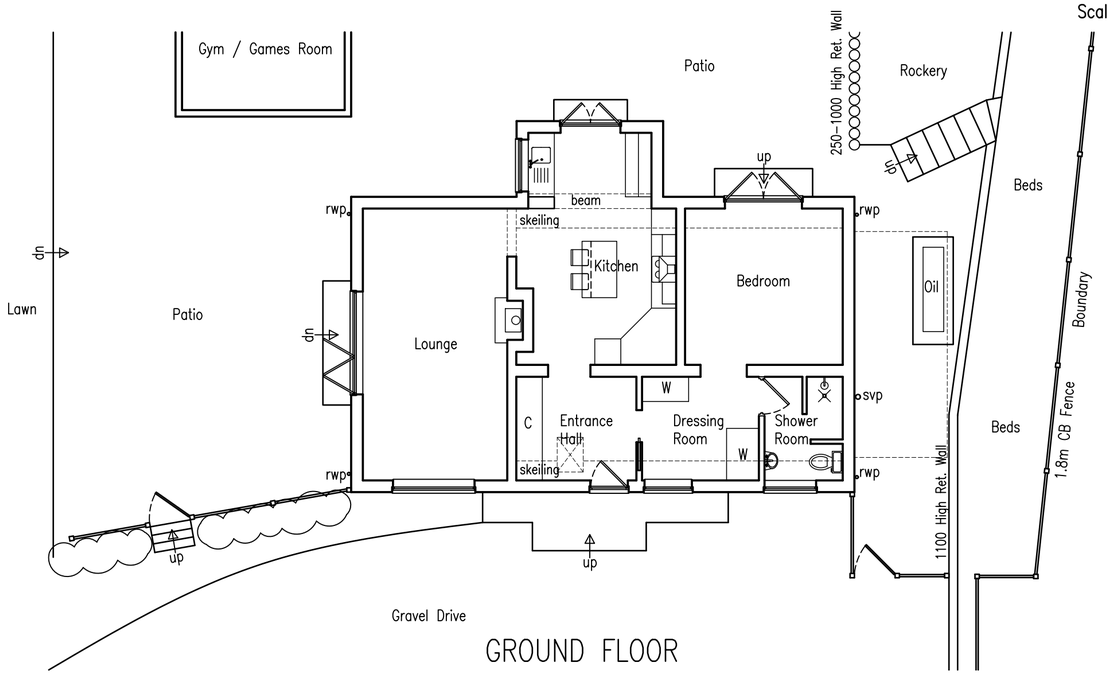

GROUND FLOOR

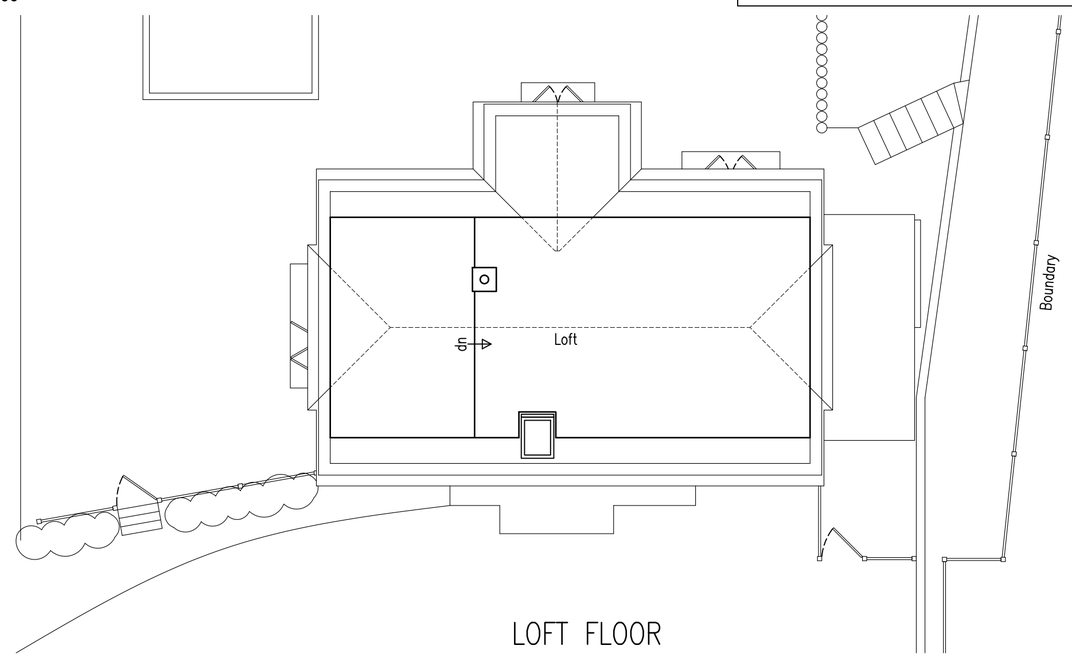

LOFT FLOOR

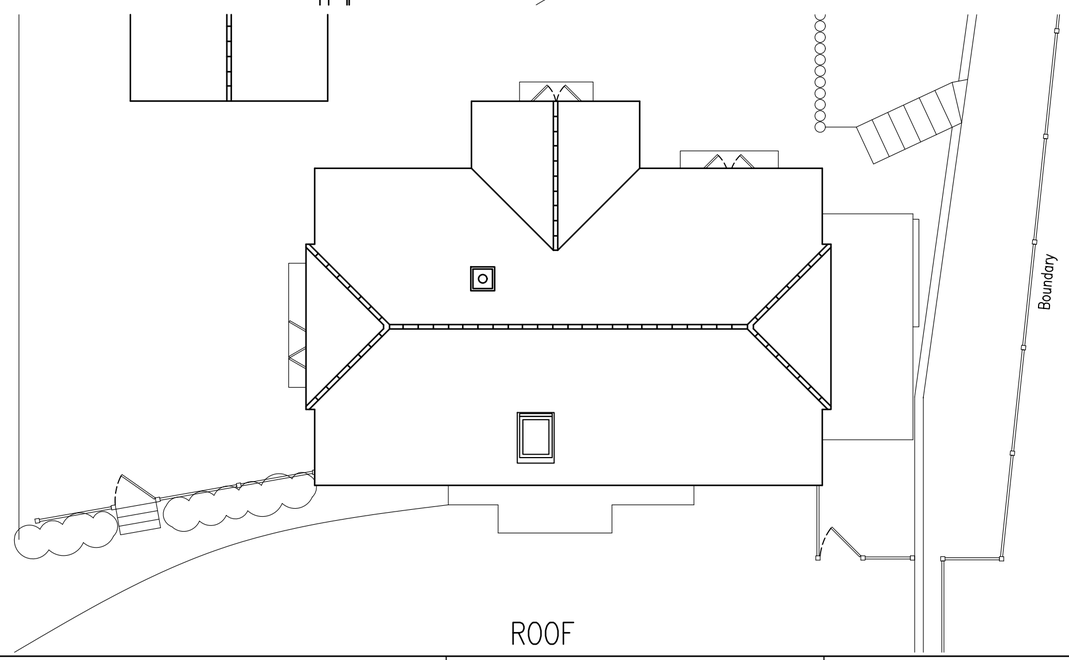

ROOF

Plan Ahead
Drawing Services

Tel: 07940 828650 E-Mail: plan.ahead@btinternet.com
Website: www.plan-ahead-drawing-services.co.uk

REVISIONS

REF	DATE	DESCRIPTION

GENERAL NOTES

1. DIMENSIONS ARE TO BE CHECKED ON SITE BEFORE WORK PROCEEDS
2. ALL DIMENSIONS ARE IN MILLIMETRES UNLESS OTHERWISE STATED.
3. THIS DRAWING IS NOT TO BE REPRODUCED WITHOUT THE PERMISSION OF PLAN AHEAD DRAWING SERVICES.

PROJECT

Extension & alterations to:
LITTLE CHESTERS
SANDPIT LANE
FARLEY HILL
READING
RG7 1XJ

DRAWING TITLE

EXISTING PLANS

DATE	SCALE	PAPER
19/05/26	1:100	A2
DRAWN BY	DRAWING NUMBER	REV.
D. HUISH	261005/03	