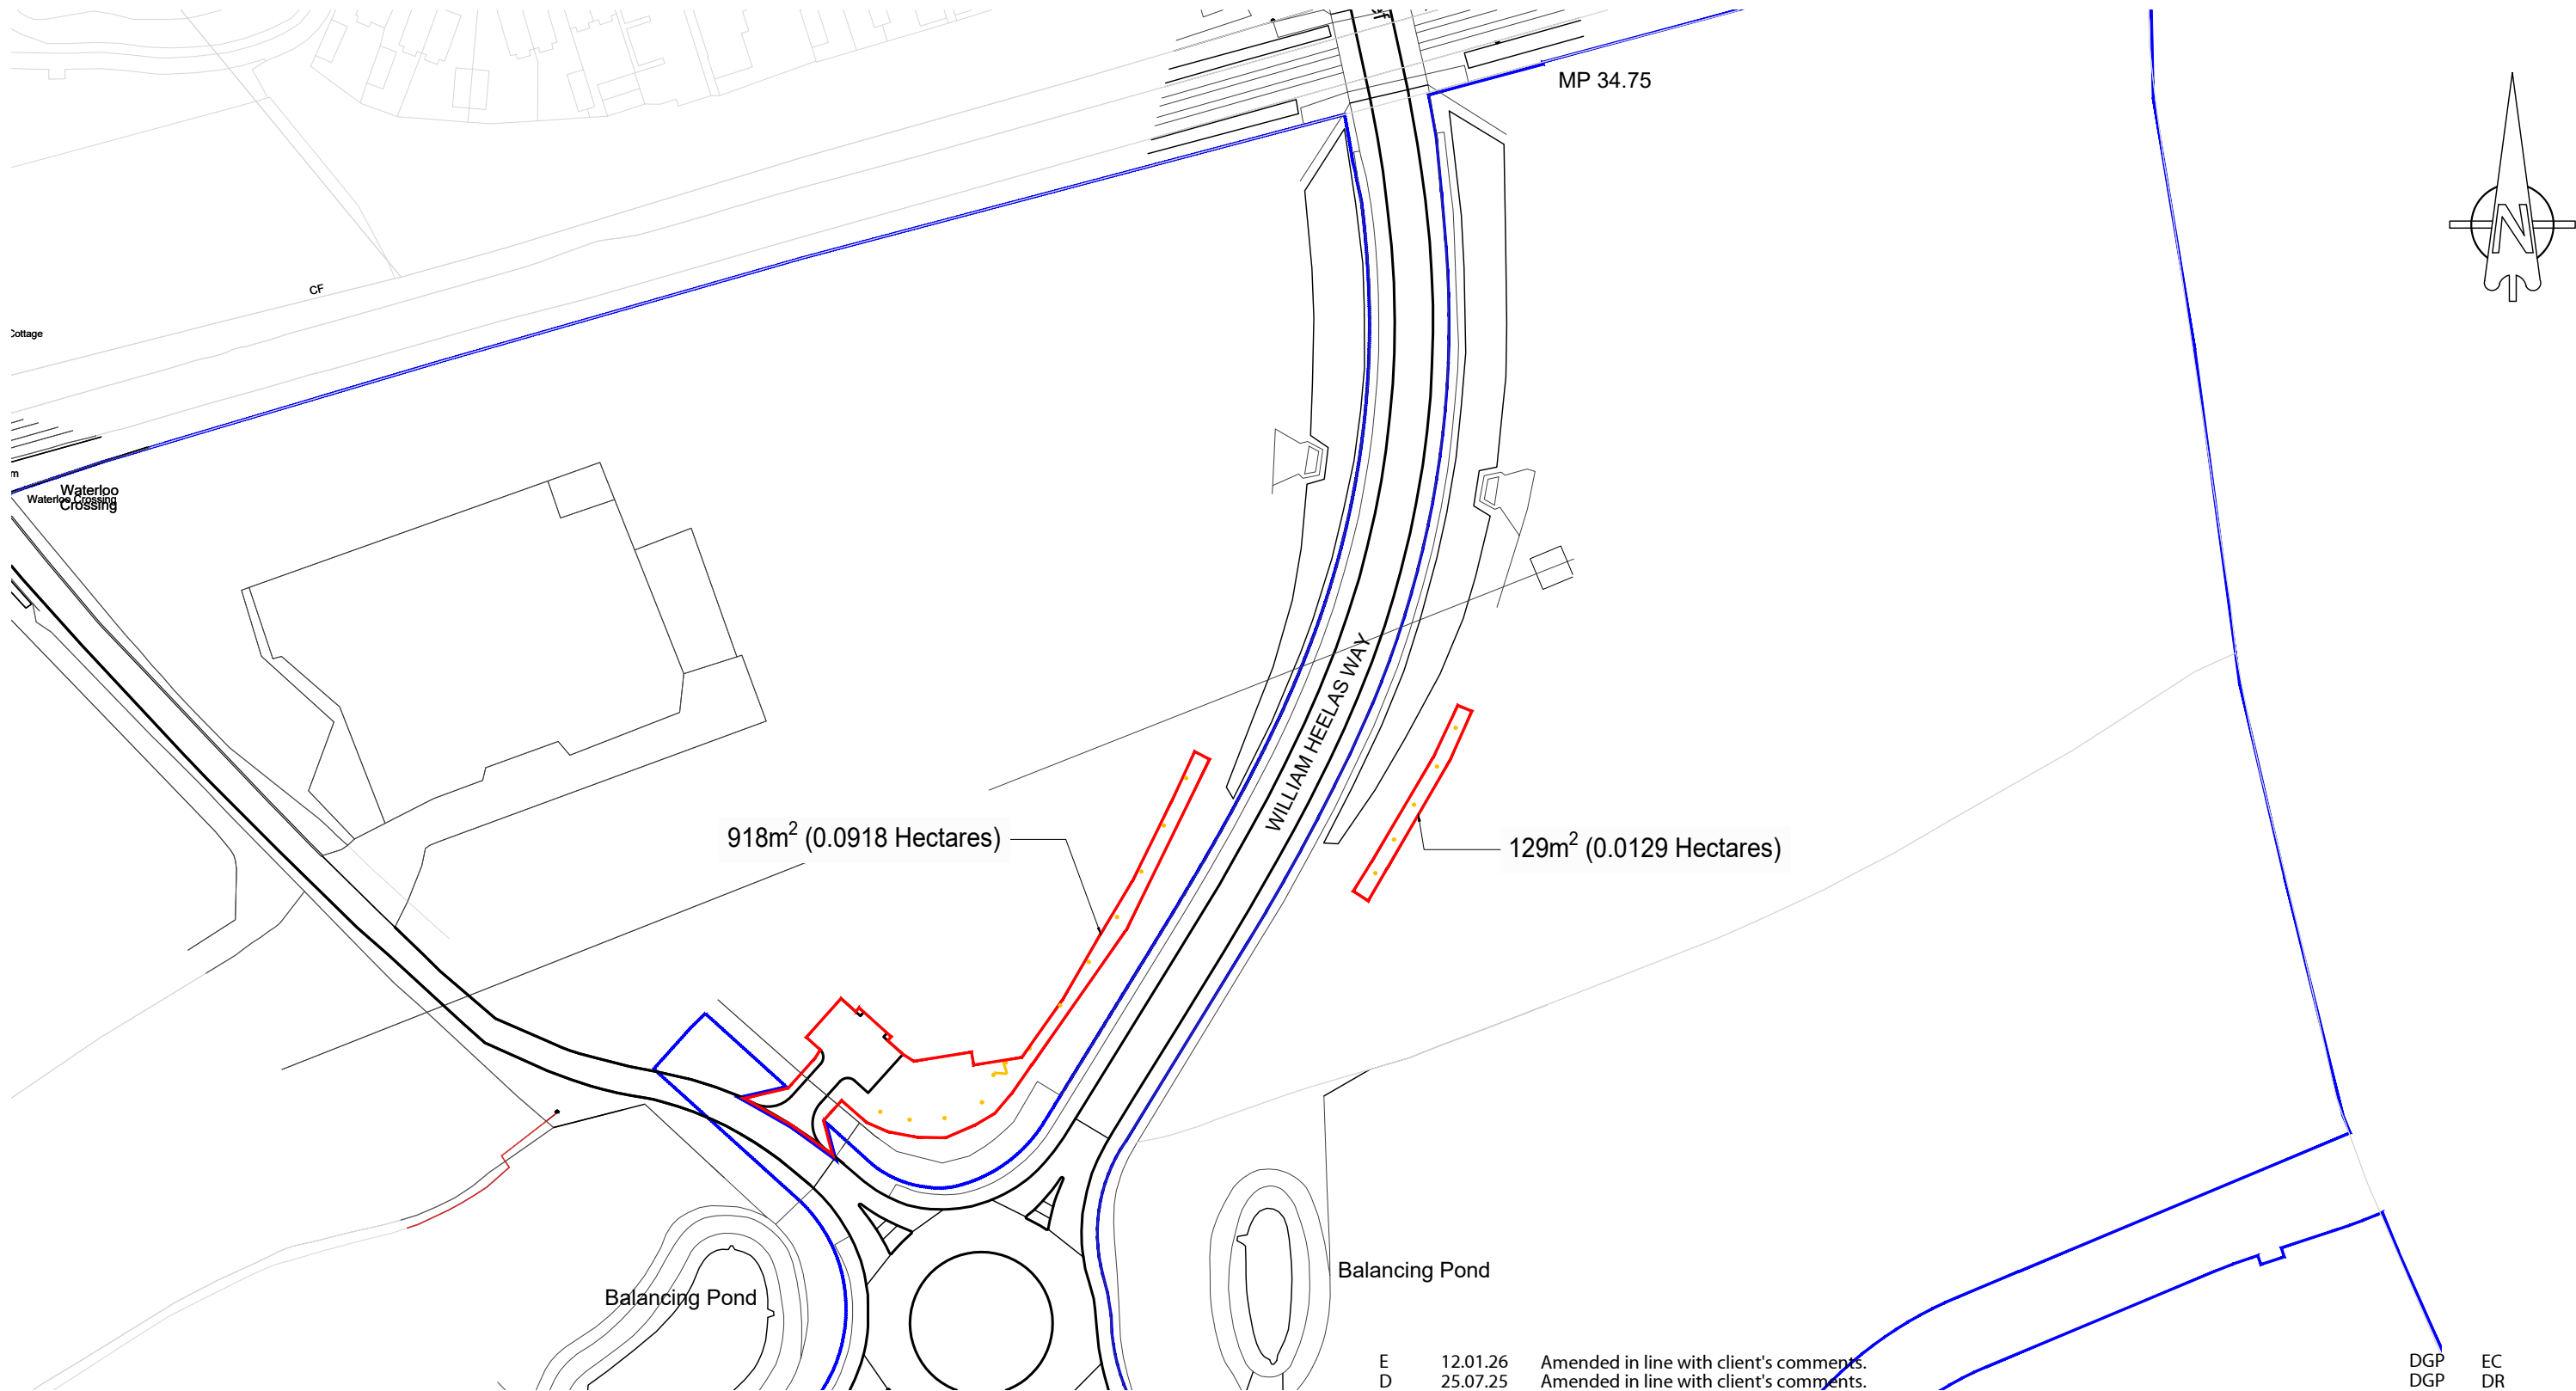


KEY

- APPLICATION BOUNDARY
- PARCEL OF LANDS UNDER APPLICANT/S CONTROL

E	12.01.26	Amended in line with client's comments.	DGP	EC
D	25.07.25	Amended in line with client's comments.	DGP	DR
C	24.07.25	Flag locations shown and application boundary revised in line with client's flag location plan.	DGP	DR
B	16.04.25	Application boundary revised.	DGP	AAP
A	27.03.25	Application boundary revised and areas added.	ACG	AAP
Rev.	Date	Description	Drawn	Checked

Client		Scale	1:1250 @ A3	Drawn	SR	Checked	DGP
Project	South Wokingham Phase R10	Date	March 2025	File	P1914.R10.SL		
Drawing Title	Proposed Flag Location Plan	Drg.No.	P1914.R10.TMS.02	Rev.	E	Drawing Status	PLANNING

AAP Architecture Ltd
Unit A, Monument Business Centre, Monument Way East, Woking, Surrey GU21 5LG
T 01483 727345 E projects@aap-arc.co.uk W aap-arc.co.uk

Under the Intellectual Property Act 2014, this drawing is the copyright of AAP Architecture Ltd.