



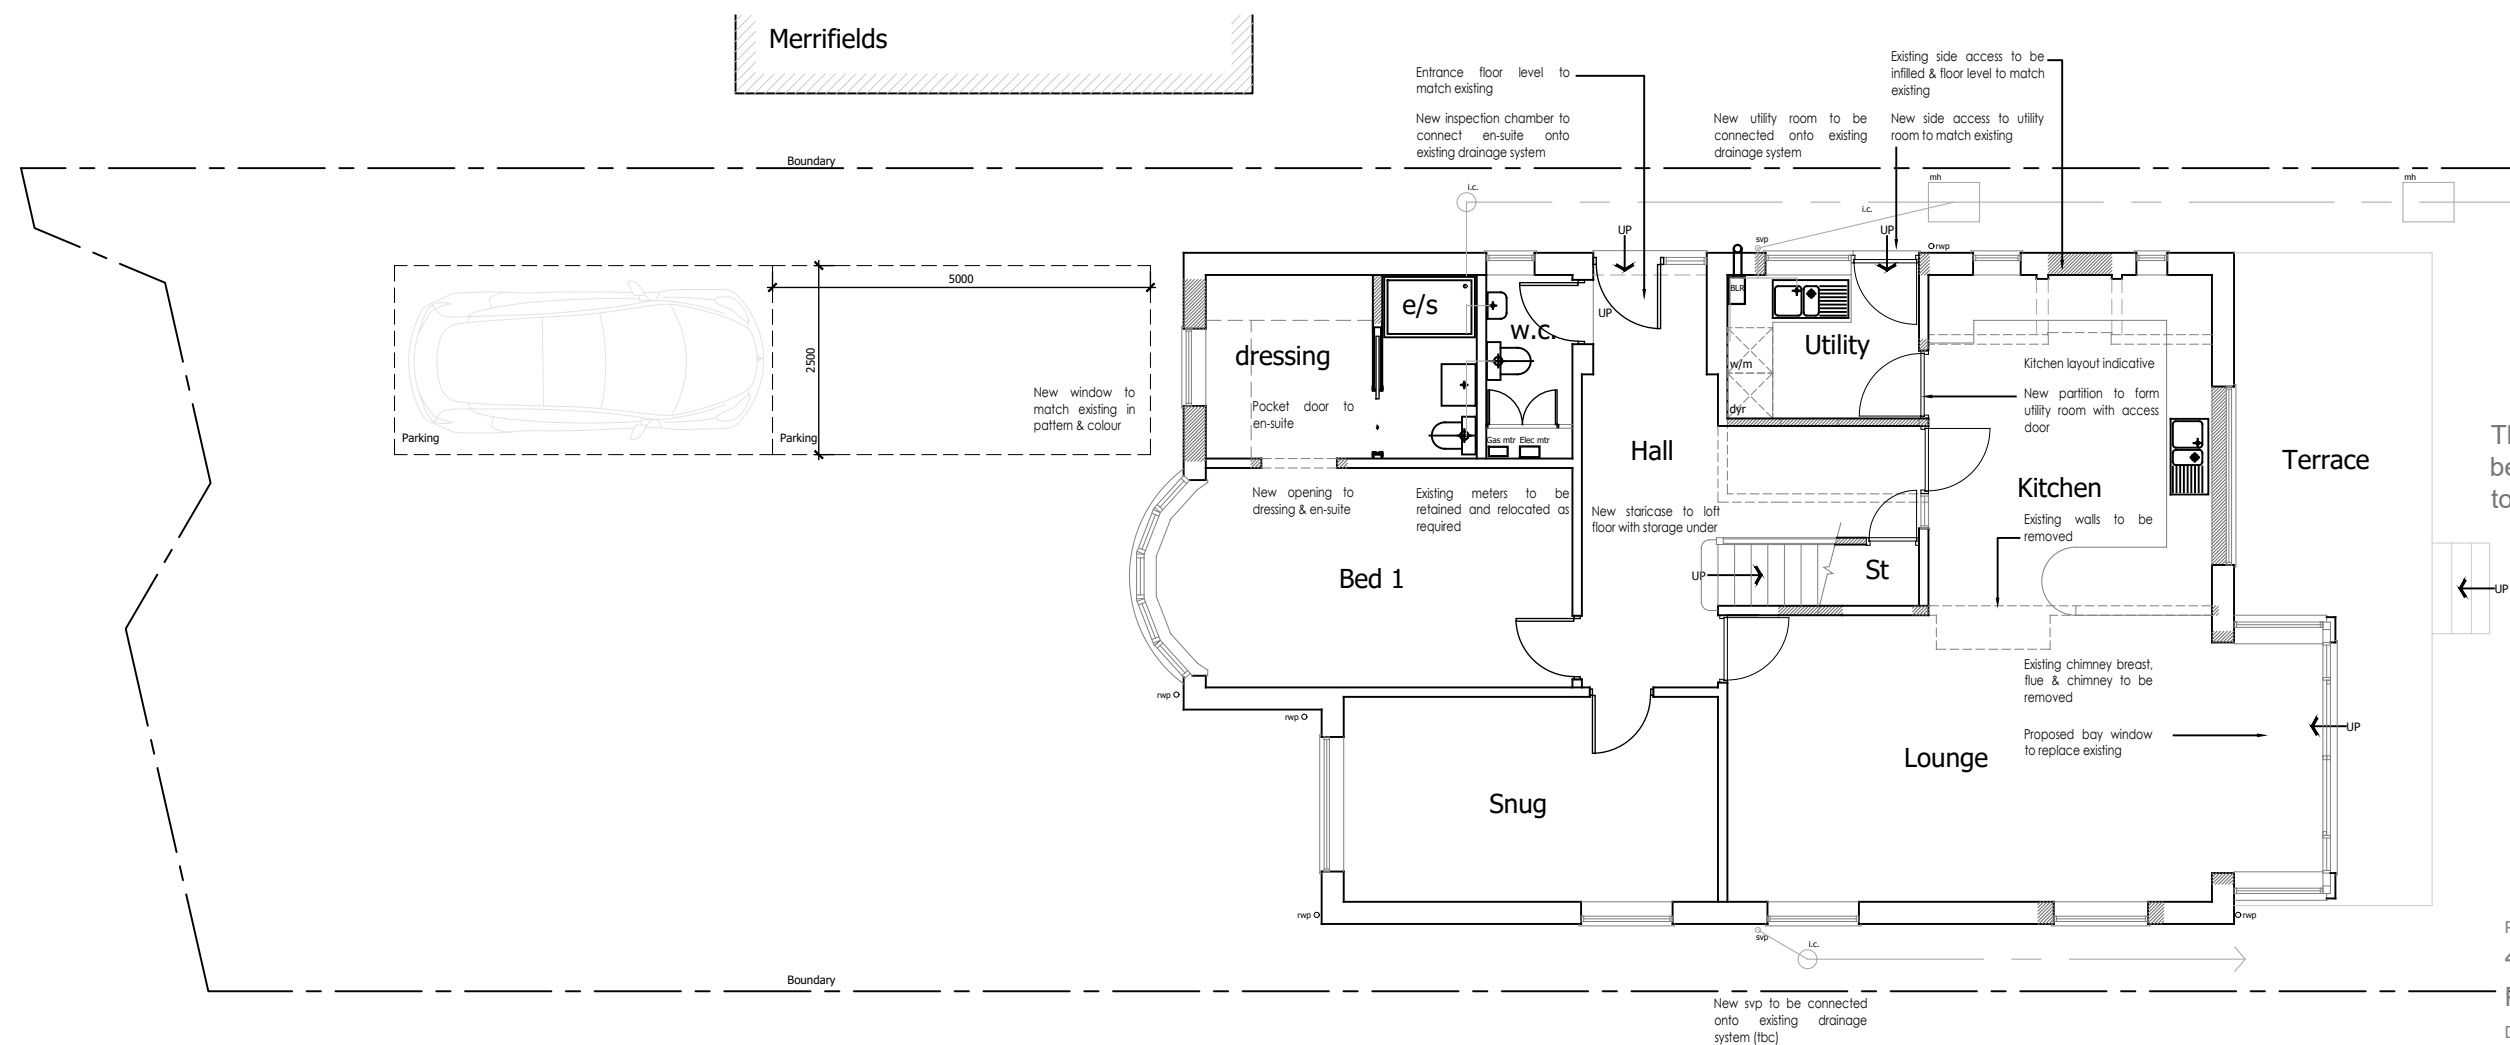

This drawing has been prepared without the benefit of a measured building survey or topographic information.

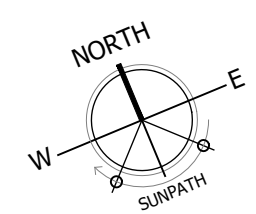


PLANNING

Project
44 Otlands Road, Shinfield
Reading RG2 9DN
Drawing Title
Proposed G.F. Layout

Date	Scale	Drawn by
10.11.2025	As noted @A3	SJ
Project No	Drawing No	Revision
206	007	-



1 Ground Floor
Proposed SCALE 1:100

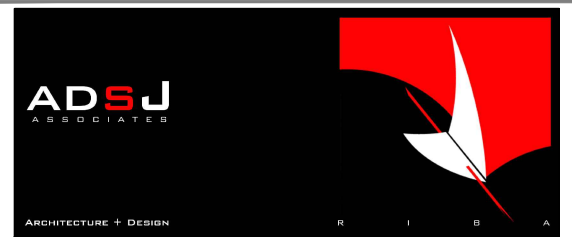

68 Norton Road Woodley Reading Berkshire RG5 4AJ
07968 141918 info@adsj.co.uk www.adsj.co.uk