


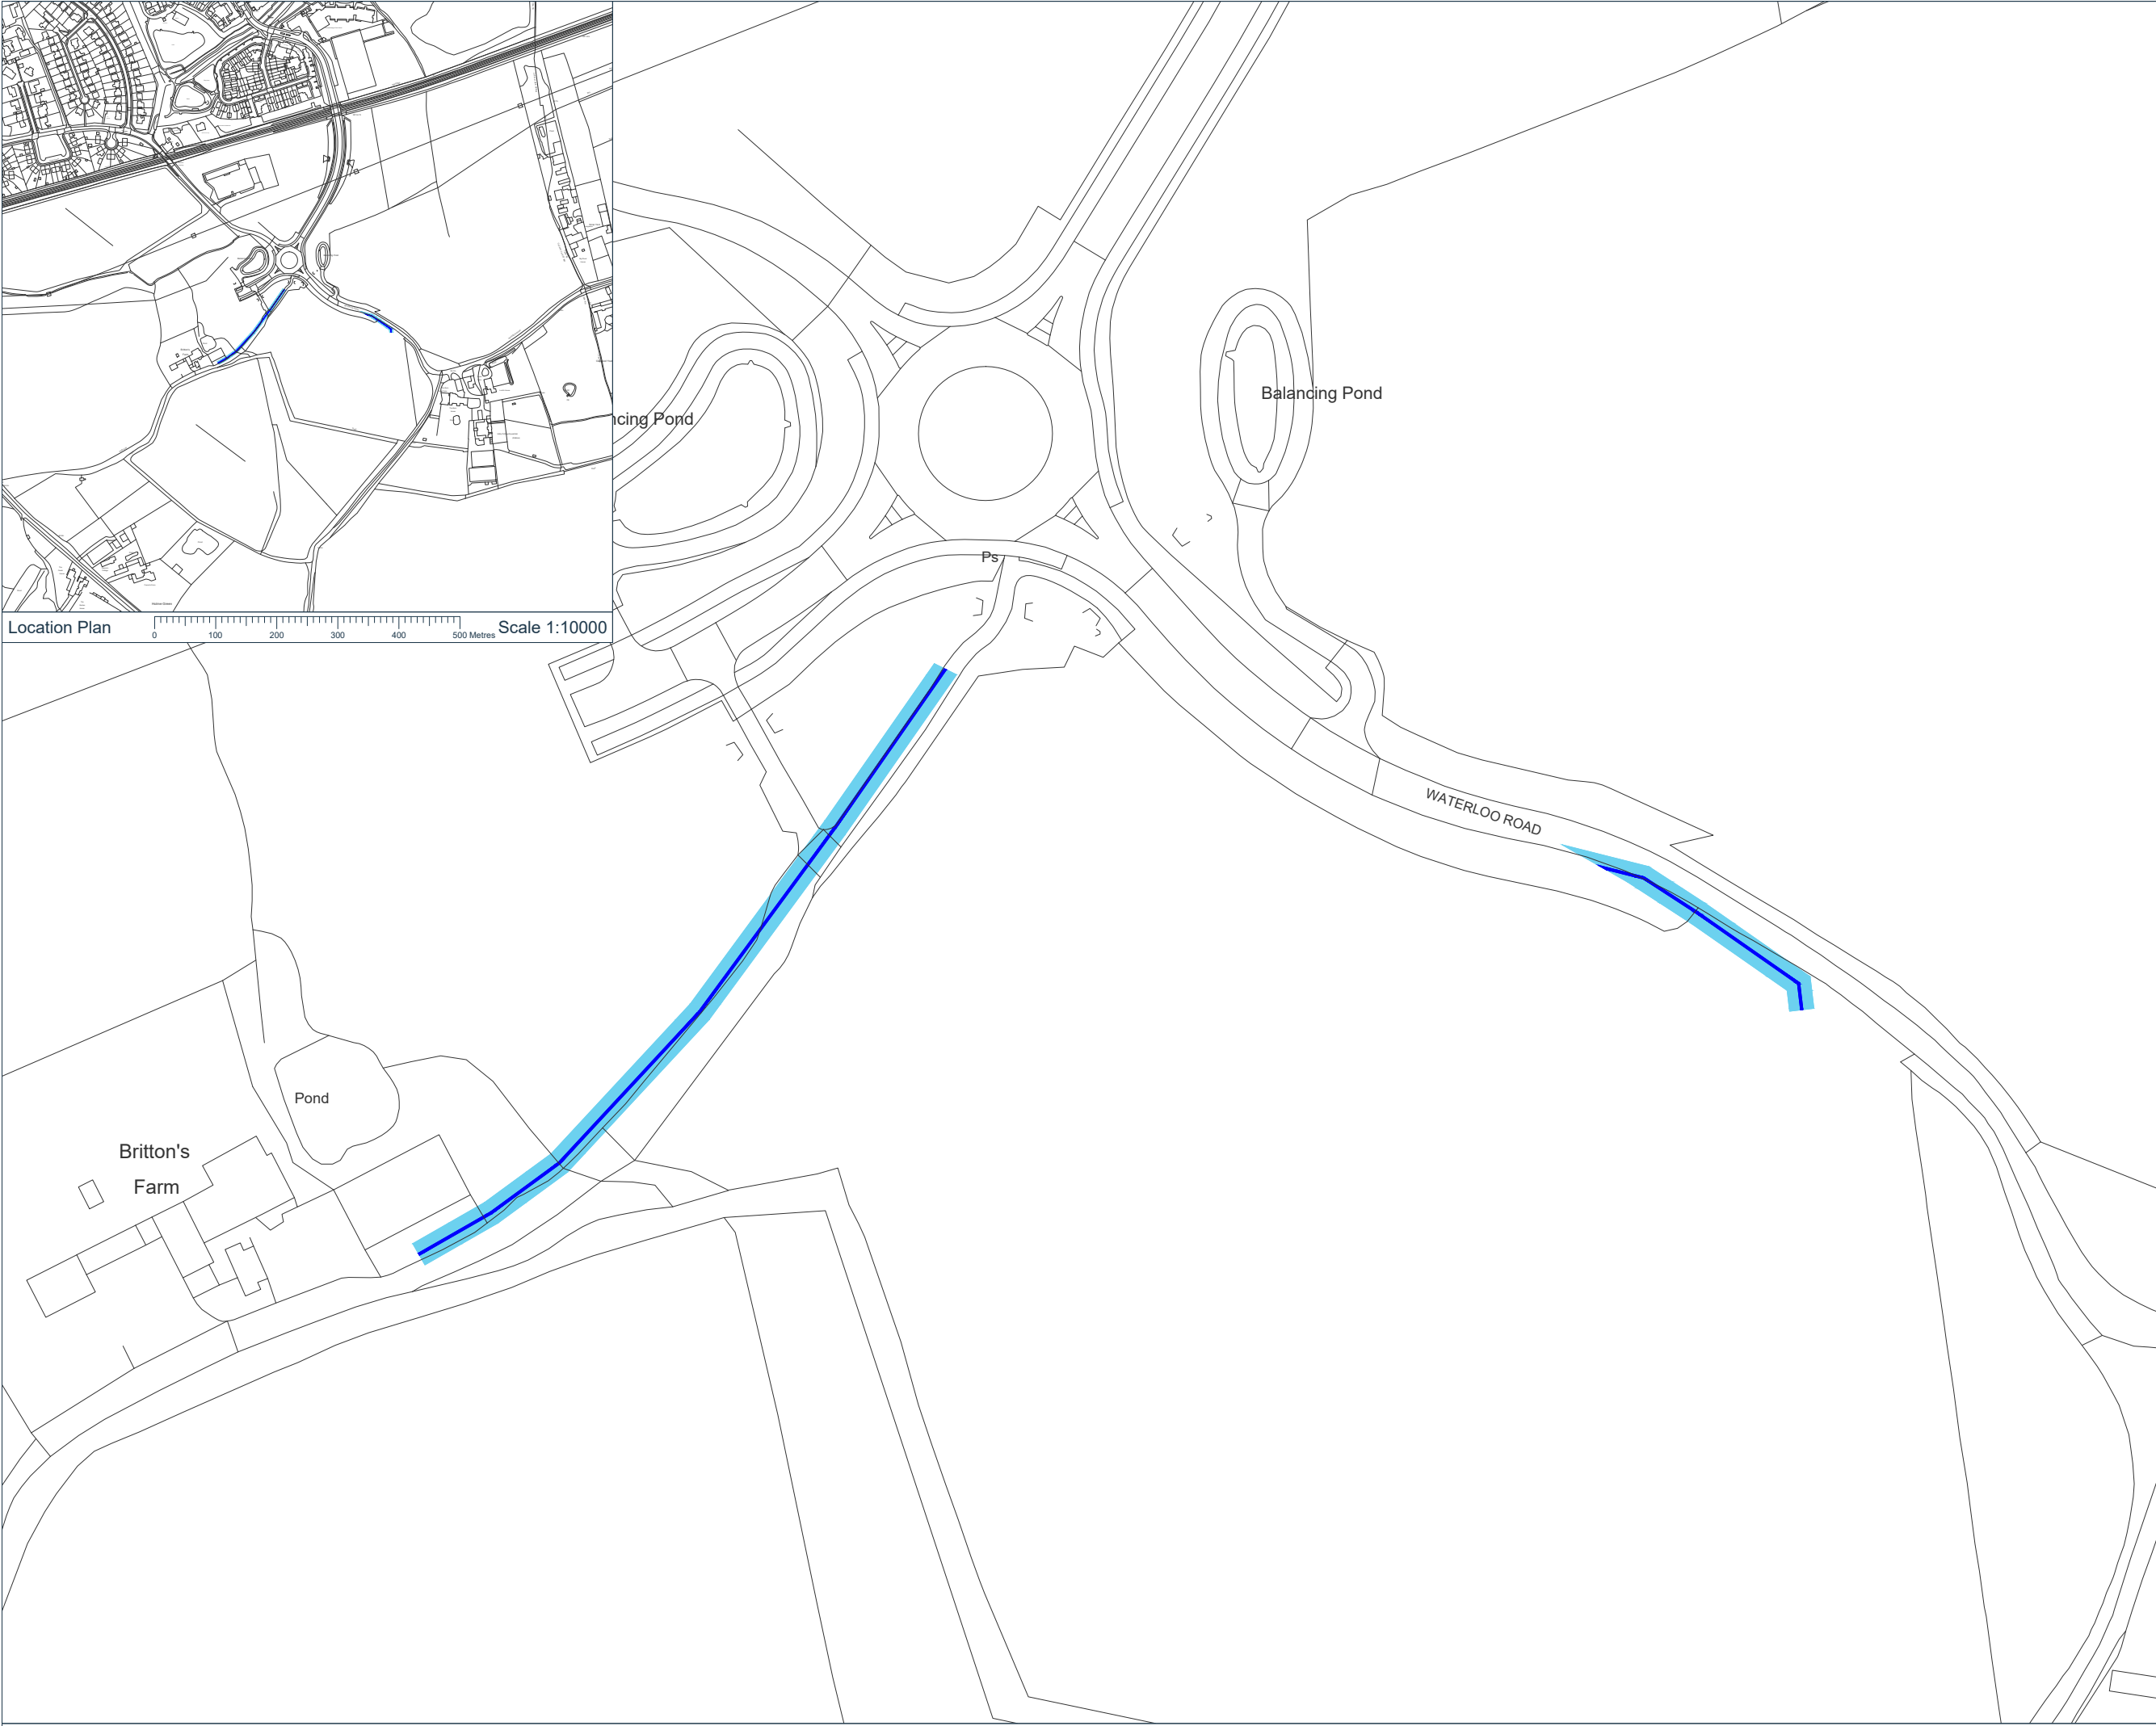

- Key:
- Easement (5m)
 - Mains alignment

DRAFT

Notes:

Plan to be superseded by final Easement Plan based upon as laid data following the completion of the works.

Grantor:
Kier Ventures Limited and Miller Homes Limited

Location:
Waterloo Road, Borough of Wokingham, Berkshire, RG40 3BZ

Coords: 483054, 167842

Scheme Name:
NARS 25478 - MV0009 2218 - NARS 25478 - R11 Water Diversion

Drawing Name:
Easement Plan

Drawing No: 25001496_PLN_EA_1.1_B

Rev	Date	Description
-	07.07.2025	First Issue
A	17.03.2026	Amended Easement & Mains Alignment
B	18.03.2026	Amended Grantor

Drawn:	NR	
Approved:	JH	
Sheet No:	1 of 1	
Sheet Size:	A3	

south east water

The information contained in this document is confidential and protected by copyright. The use, copying or disclosure to a third party, either wholly or in part, except with the written permission of, and in the manner prescribed by South East Water Limited constitutes an infringement of copyright. Dalcour Maclaren does not warrant that this document is definitive nor free of error and does not accept liability for any loss caused or arising from reliance upon information provided herein. Although our best efforts have been made to ensure the accuracy of these plans, all measurements must be confirmed on site. BASED UPON THE ORDNANCE SURVEY MAP WITH THE SANCTION OF THE CONTROLLER OF HM STATIONERY OFFICE. CROWN COPYRIGHT RESERVED. OS LICENCE No. 10018341