



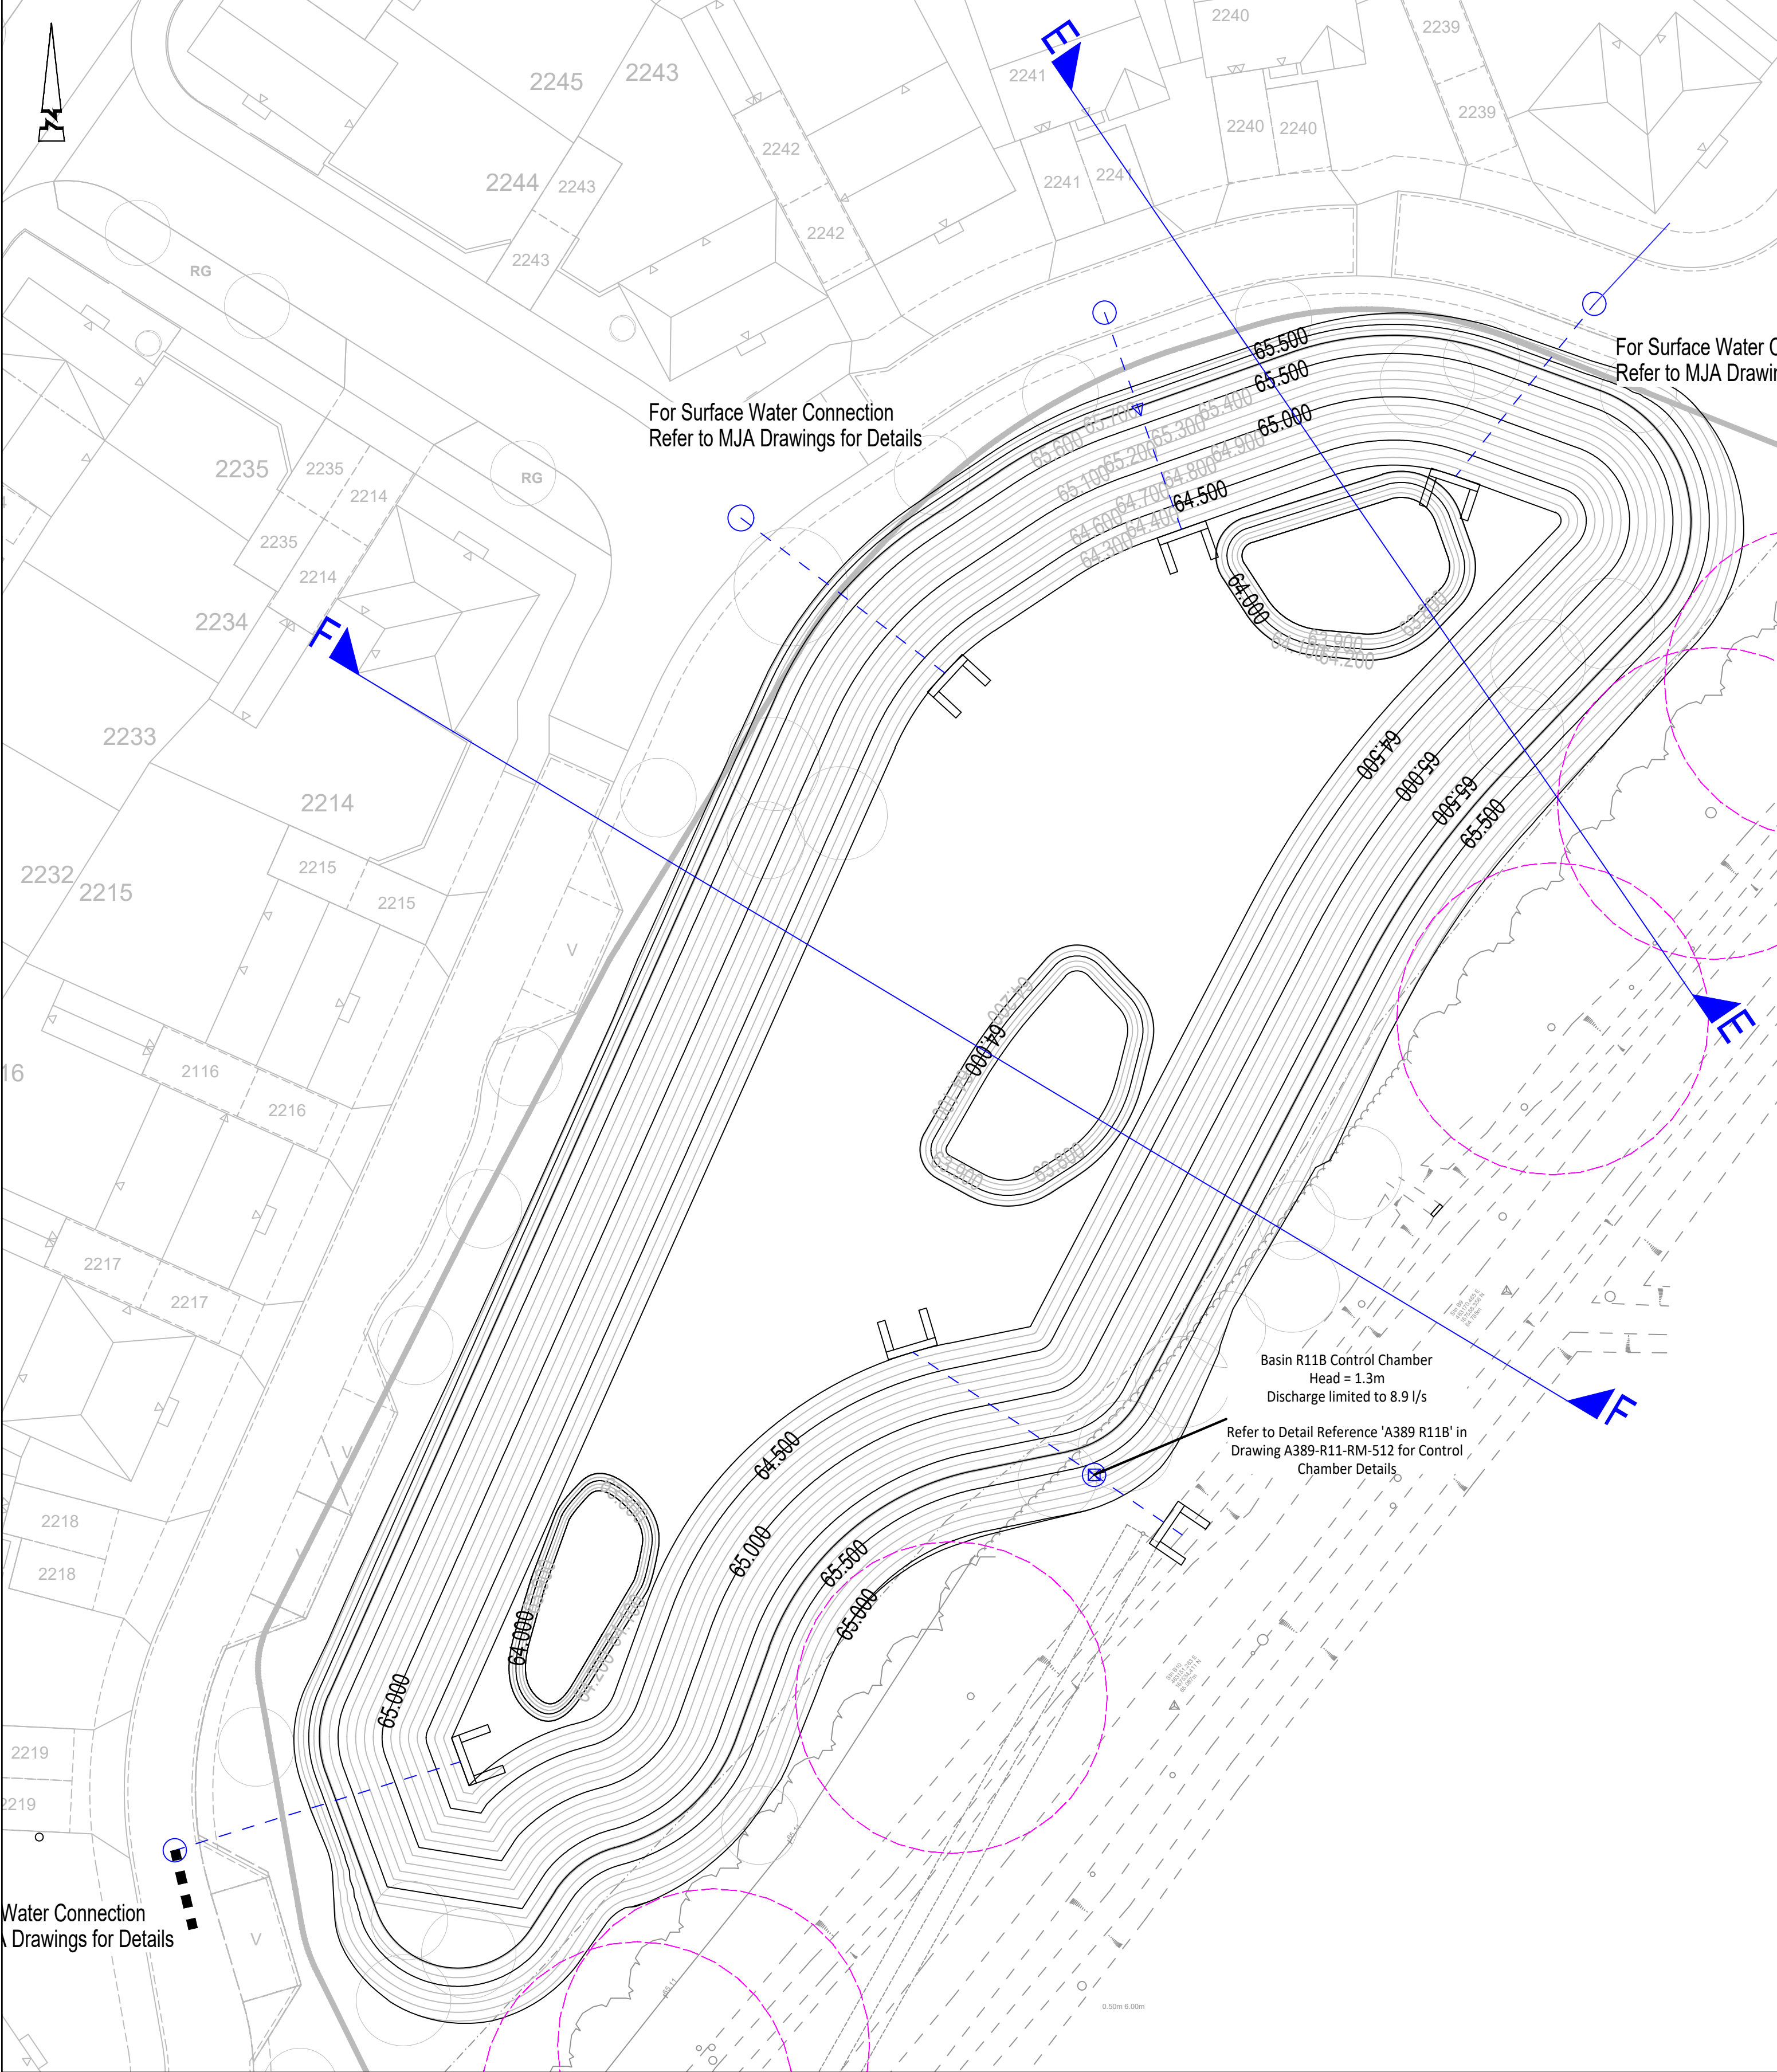

Water Connection
Drawings for Details


E-E

Vertical Exaggeration: 1
Datum: 61.000M AOD

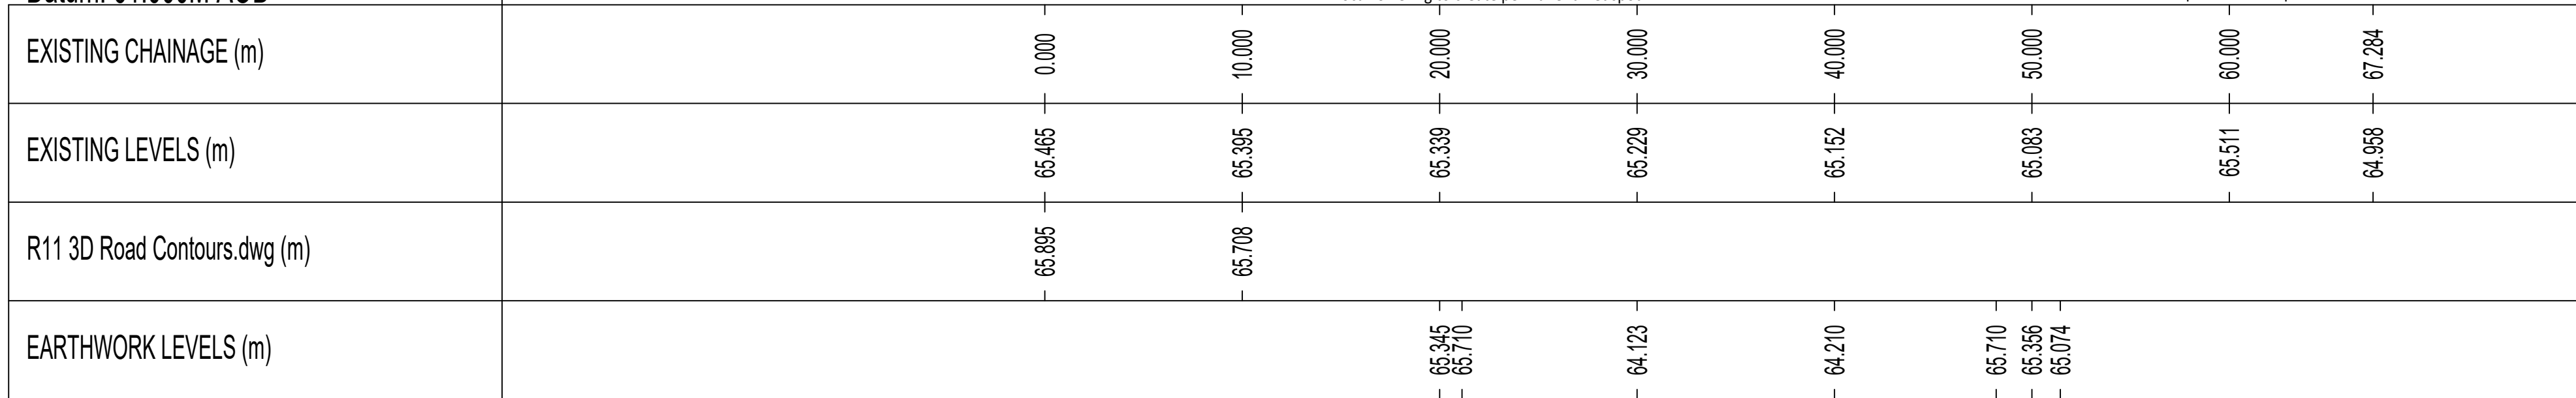

F-F

Vertical Exaggeration: 1
Datum: 61.000M AOD

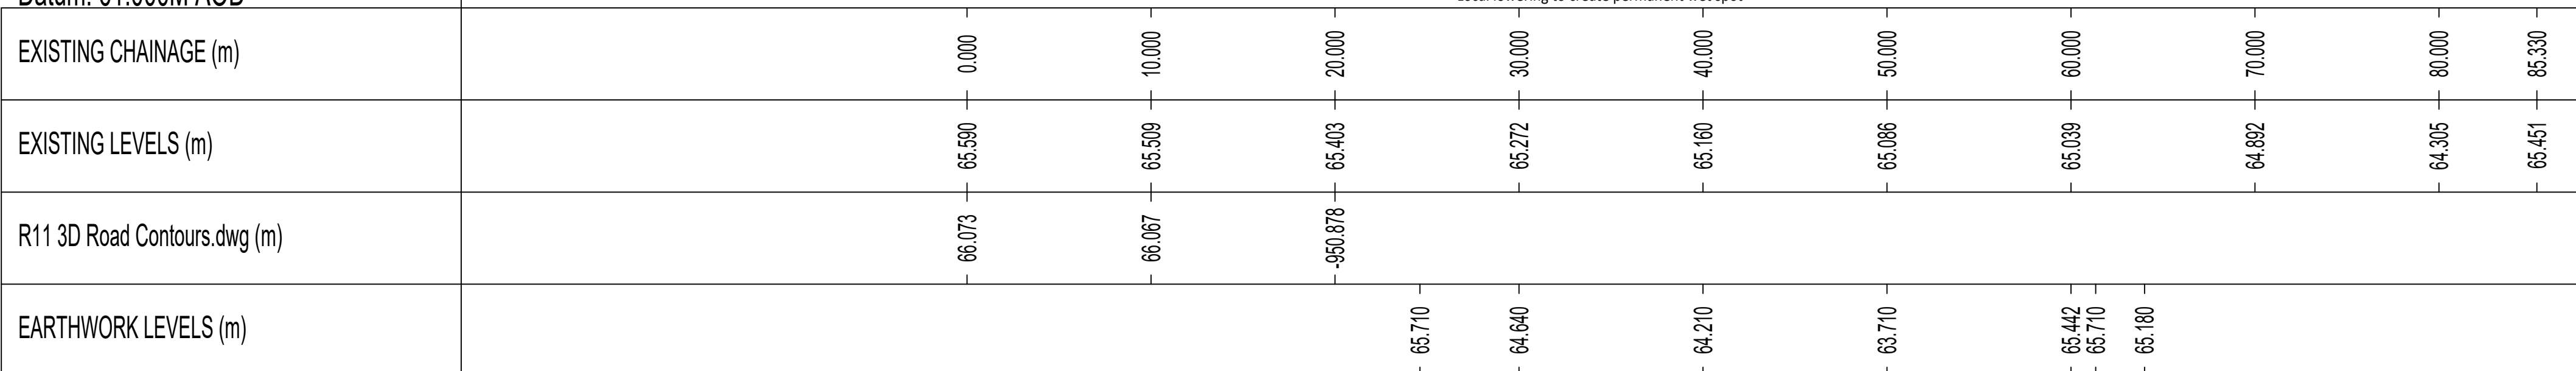

5m 0 5m 10m 15m 20m 25m
SCALE 1:250

© ABLEY LETCHFORD PARTNERSHIP LTD.
This drawing should not be reproduced without consent.

GENERAL NOTES:

- Do not scale.
- This drawing is to be read in conjunction with and checked against all other drawings, Engineering details, Specification and any structural, Geotechnical or other specialist document provided.
- The proposed works on this drawing could impact on existing services/ statutory undertakers apparatus, therefore the contractor should check the position of existing services on site prior to starting work.
- Any anomaly or contradiction between any of the above is to be reported to the Engineer.

GENERAL KEY:

- Major contour (1000mm interval)
- Minor contour (100mm interval)

DRAINAGE KEY:

- Proposed headwall
- Surface water pipe
- Surface water chamber
- Flow control chamber
- Surface water backdrop
- Gully and connection
- Foul water pipe
- Foul water chamber

SECTIONS KEY:

- Existing ground levels
- Base of basin
- Basin Liner
- Max water level

E	R7.25	Layout update	RF	RF
D	24.25	Basin slope annotations added, RPA's updated	AS	RF
C	15.25	Basin Clay Detail and Notes Removed, Geosynthetic Clay Liner Added	JJS	RF
B	R7.25	Updated Cross Sections in line with Latest Proposed Landscaping Drawings	AS	RF
A	R3.25	First Issue	JJS	RF
Rev	Issue	Description	Drawn	Checked




KIER PROPERTY
DEVELOPMENTS LIMITED

Project
SOUTH WOKINGHAM SDL
PHASE 2B R11 RESERVED
MATTERS APPLICATION

Drawn
BASIN SECTIONS
SHEET 2

Status

Scale	Date	Drawn	Checked
1:250 @ A0	MARCH 2025	JJS	RF
Drawn by	Reviewed		
A389-R11-RM-152			E

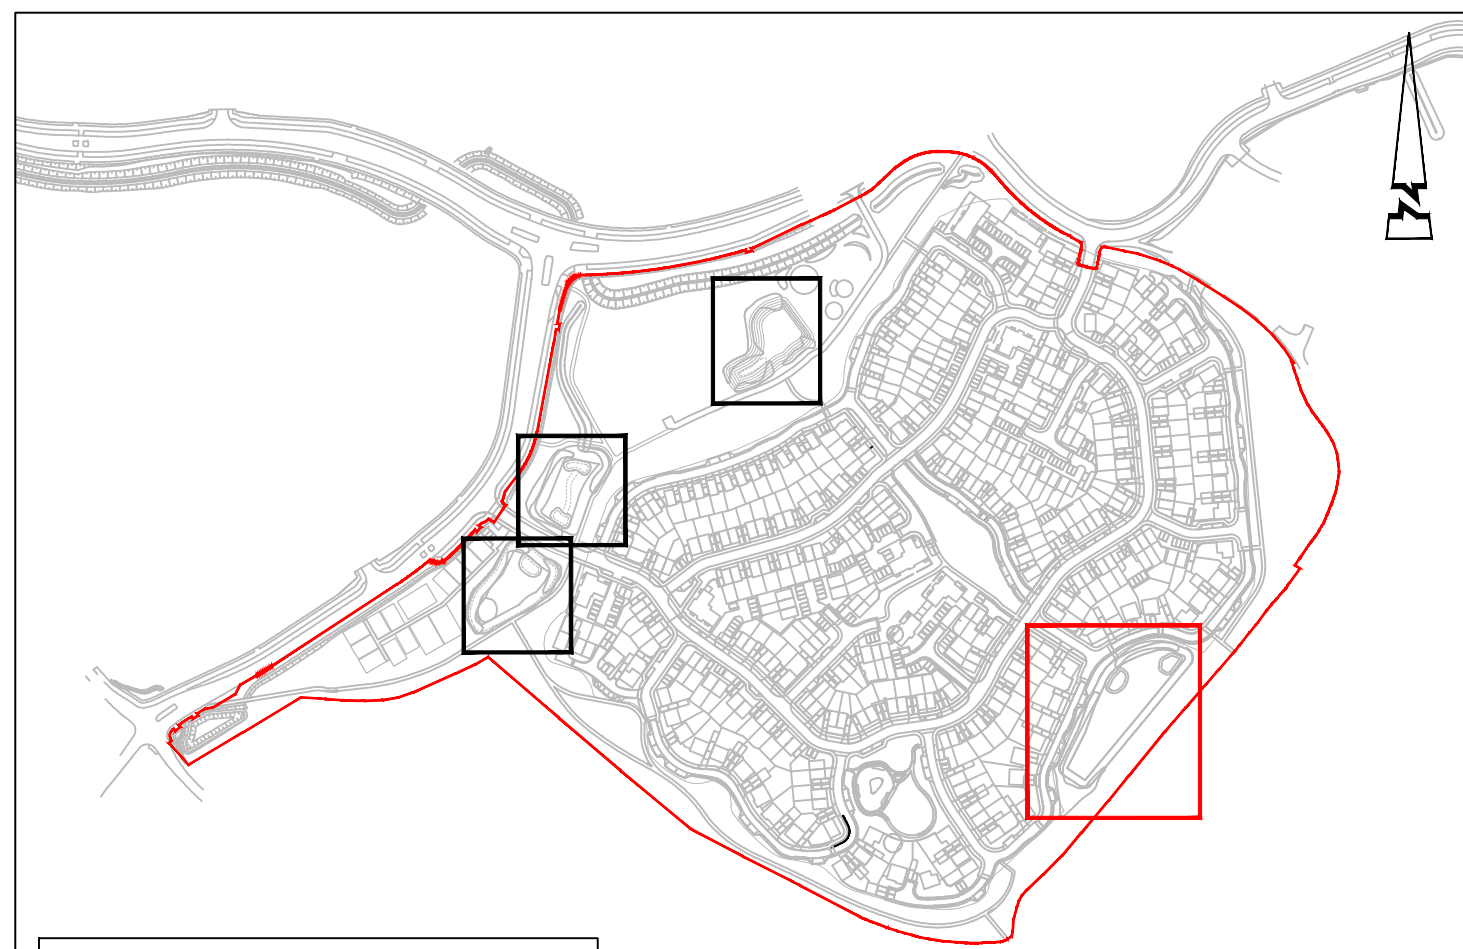

KEY:
— PARCEL R11 BOUNDARY

KEY PLAN
SCALE: NTS