


Rev.	Date	Revisions

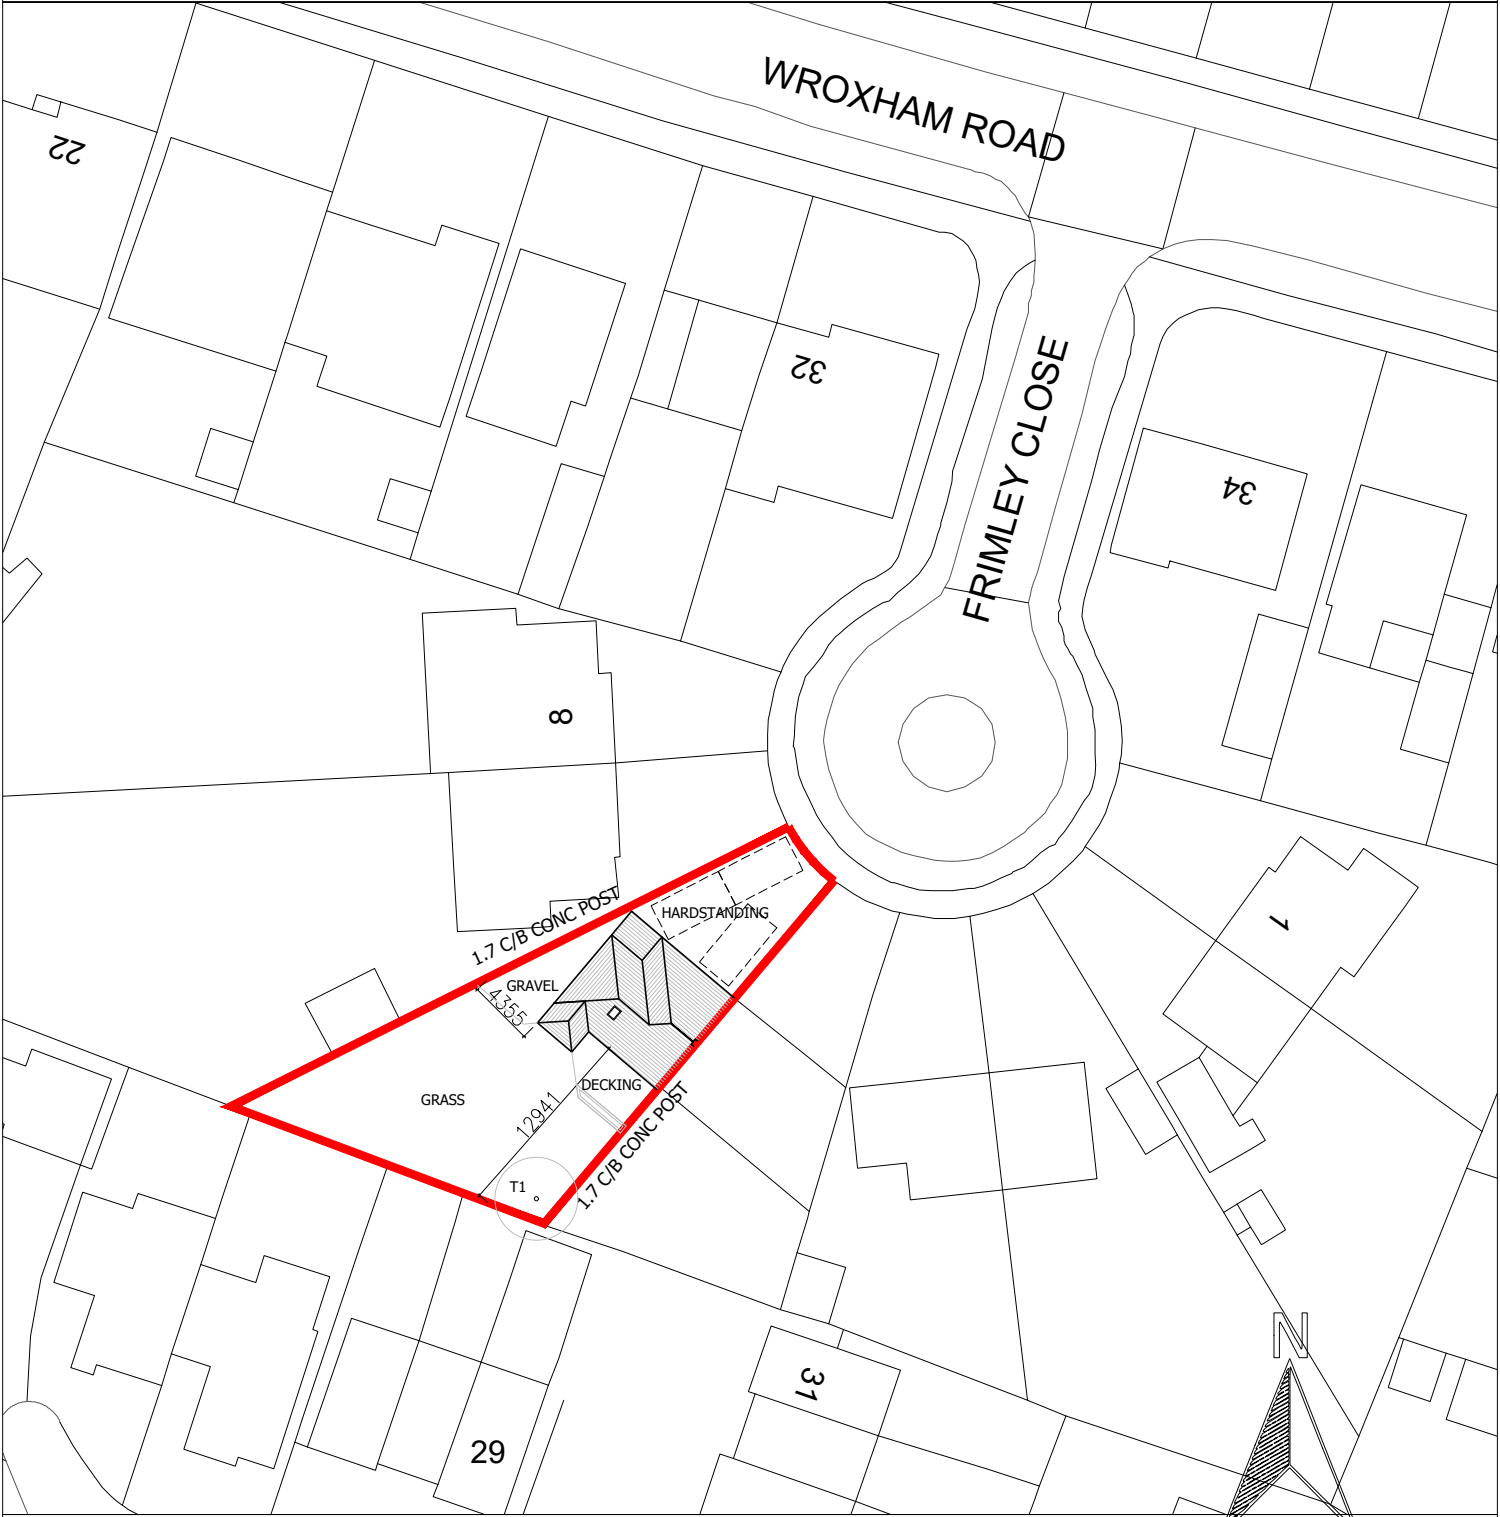

— SITE BOUNDARY

Client MR & MRS PATEL		
Job Title 6 FRIMLEY CLOSE WOODLEY RG5 3AU		
Scale 1:500	Date MAR 26	Drawn JT
Plot Date: MAR 26		

Drawing Title EXISTING BLOCK PLAN	
Drawing No. A4/477/10	Rev.



100 Berkshire Place
Winnersh Triangle
Wokingham, Berkshire
RG41 5RRD
Tel: 07787296792
email: info@jetarchdesign.co.uk