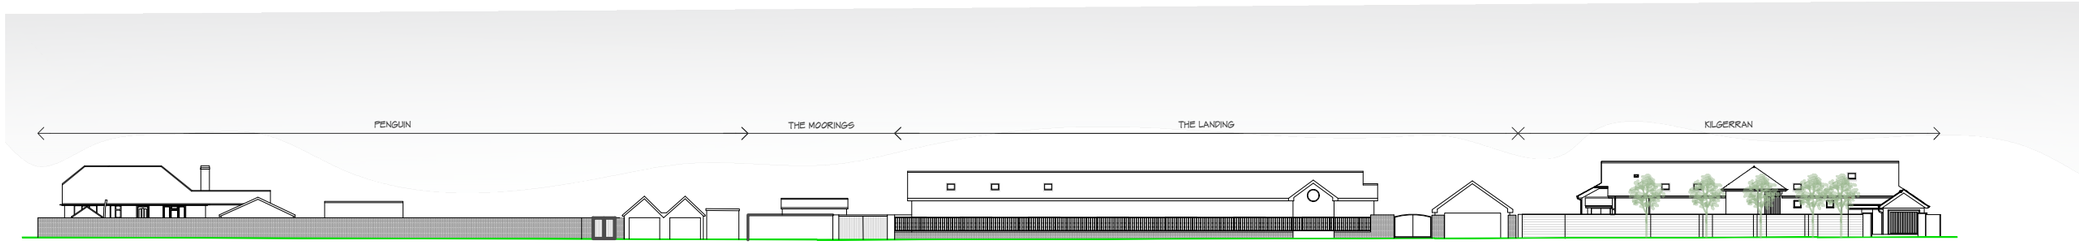

EXISTING STREET VIEW: With PD extensions and outbuildings
NORTH EAST - 1:200

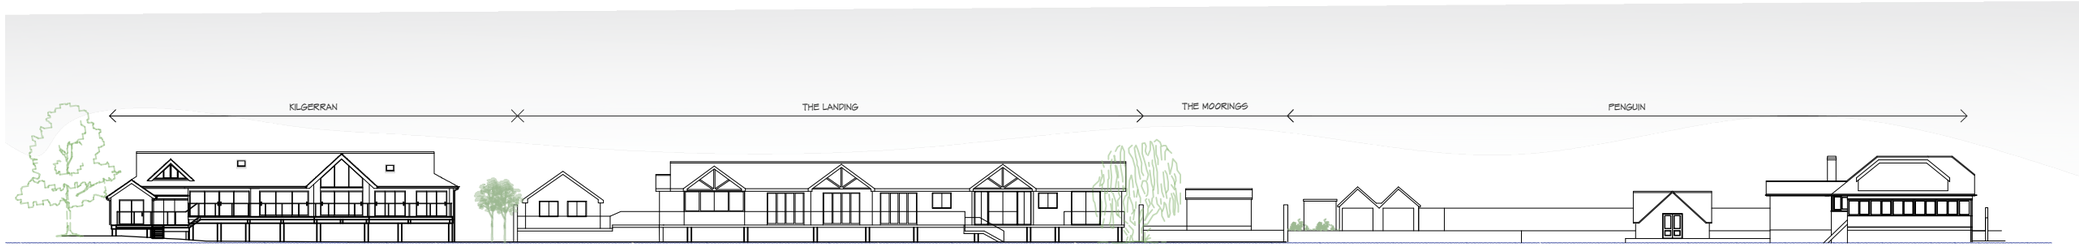

EXISTING RIVER VIEW: With PD extensions and outbuildings
NORTH EAST - 1:200

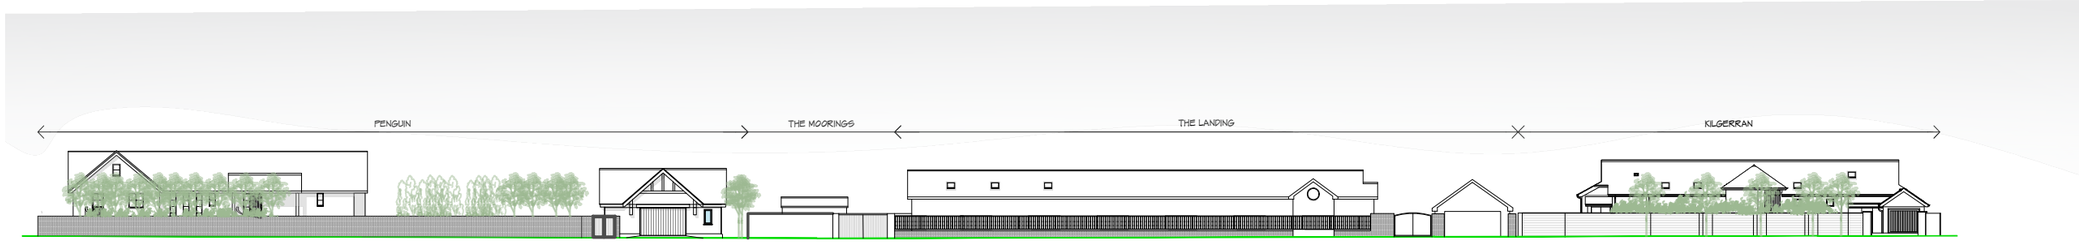

PROPOSED STREET VIEW
NORTH EAST - 1:200

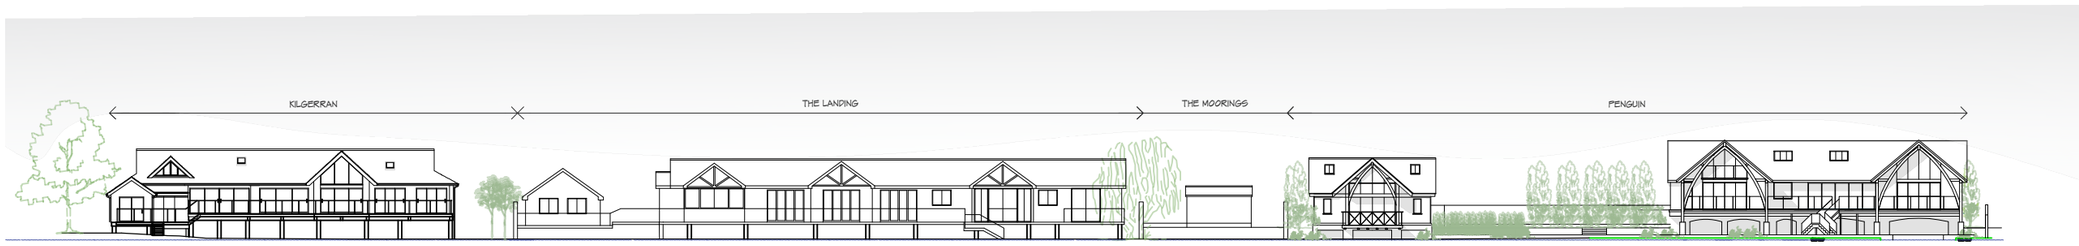

PROPOSED RIVER VIEW
SOUTH WEST - 1:200

REV	COMMENTS	DATE

SHAUN•TANNER
ARCHITECTURE & PLANNING

www.stlarchitecture.co.uk studio@stlarchitecture.co.uk 0118 989 0808

CLIENT Mr & Mrs Crisp
PROJECT Penguin
Wargrave Road, Henley-on-Thames - RG9 3JD
DRAWING Proposed Street Elevations

STATUS Planning DATE Oct 2025
SCALE 1:500 @ A3 DRAWN CD CHECKED NO 3993/240 REV B

THIS DRAWING MUST NOT BE SCALED UNLESS ISSUED FOR PLANNING PURPOSES. ALL DIMENSIONS ARE TO BE VERIFIED PRIOR TO SETTING OUT, COMMENCING WORK, OR PRODUCTION OF FABRICATION DRAWINGS. REPORT ANY DISCREPANCIES TO THE SUPERVISING OFFICER IMMEDIATELY. ©

1:500 scale Bar
This Drawing has been produced for printing onto A3 size paper,
if printing on another paper size, use the scale bar below:

0m 5m 20m
2.5m 10m 40m

1:500 on A3