



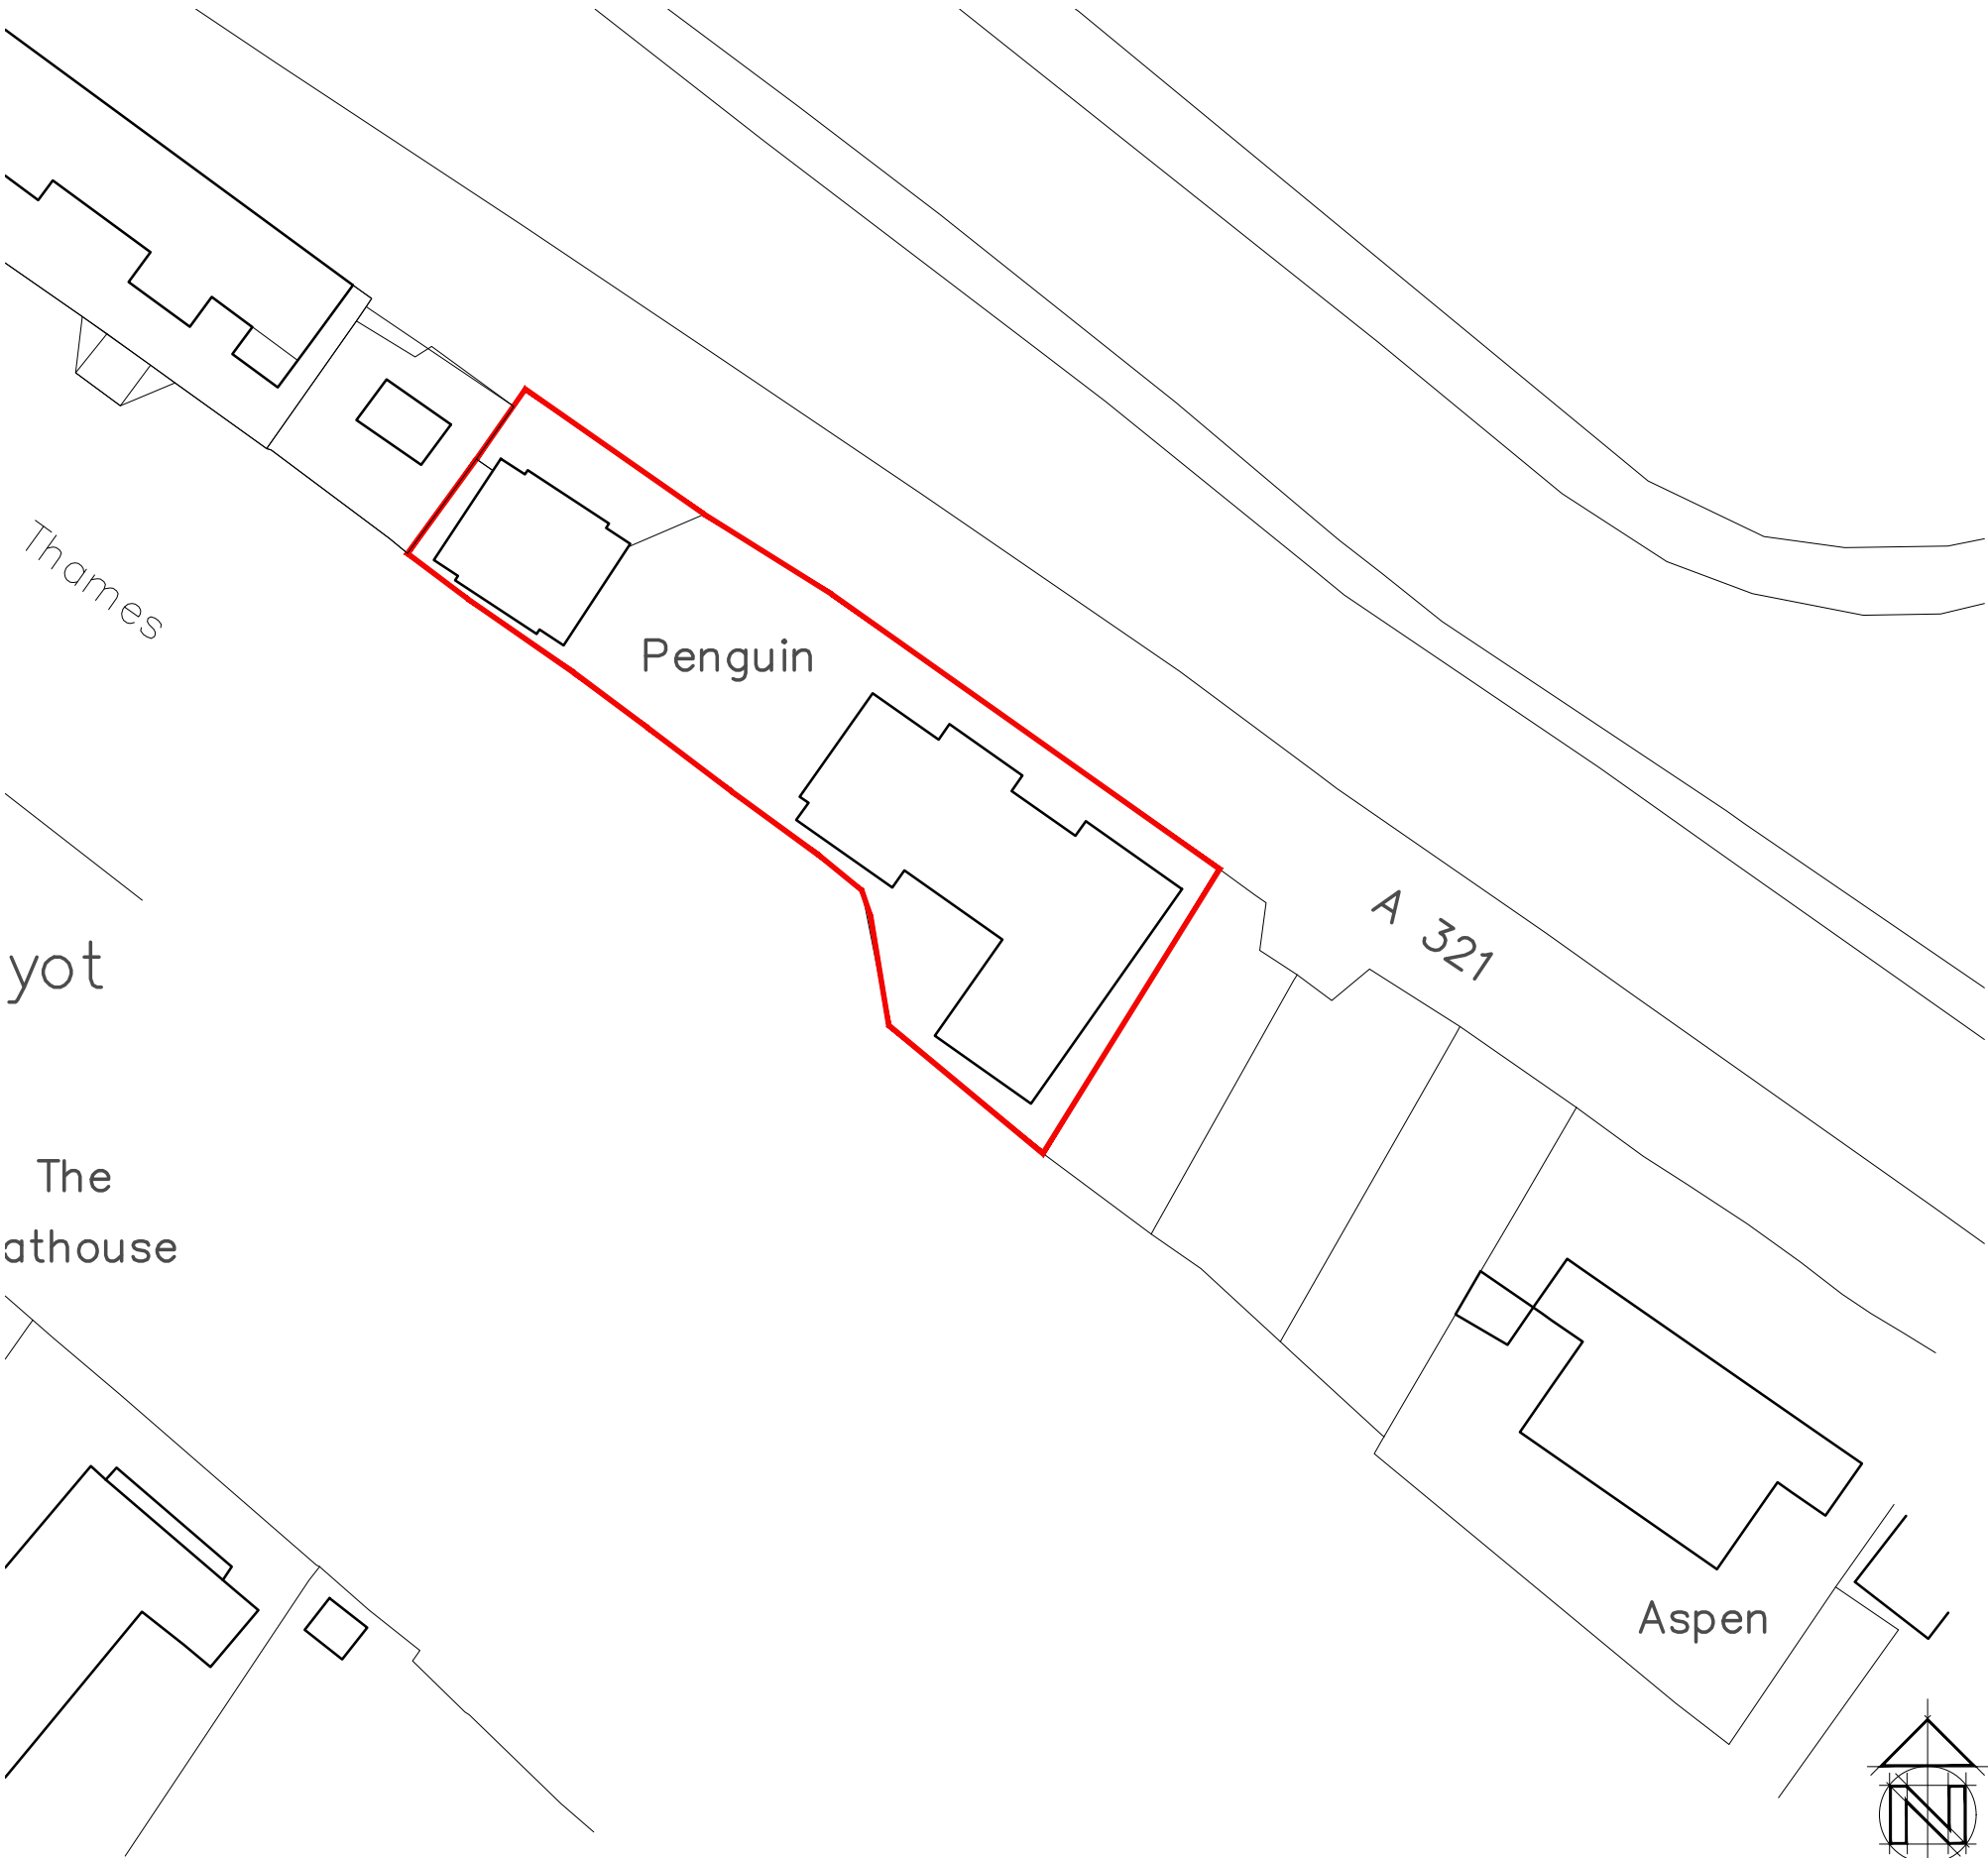

Ordnance Survey (c) Crown Copyright 2025. All rights reserved. Licence number 100022432

## BLOCK PLAN

1:500 scale Bar  
This Drawing has been produced for printing onto A3 size paper,  
if printing on another paper size, use the scale bar below:

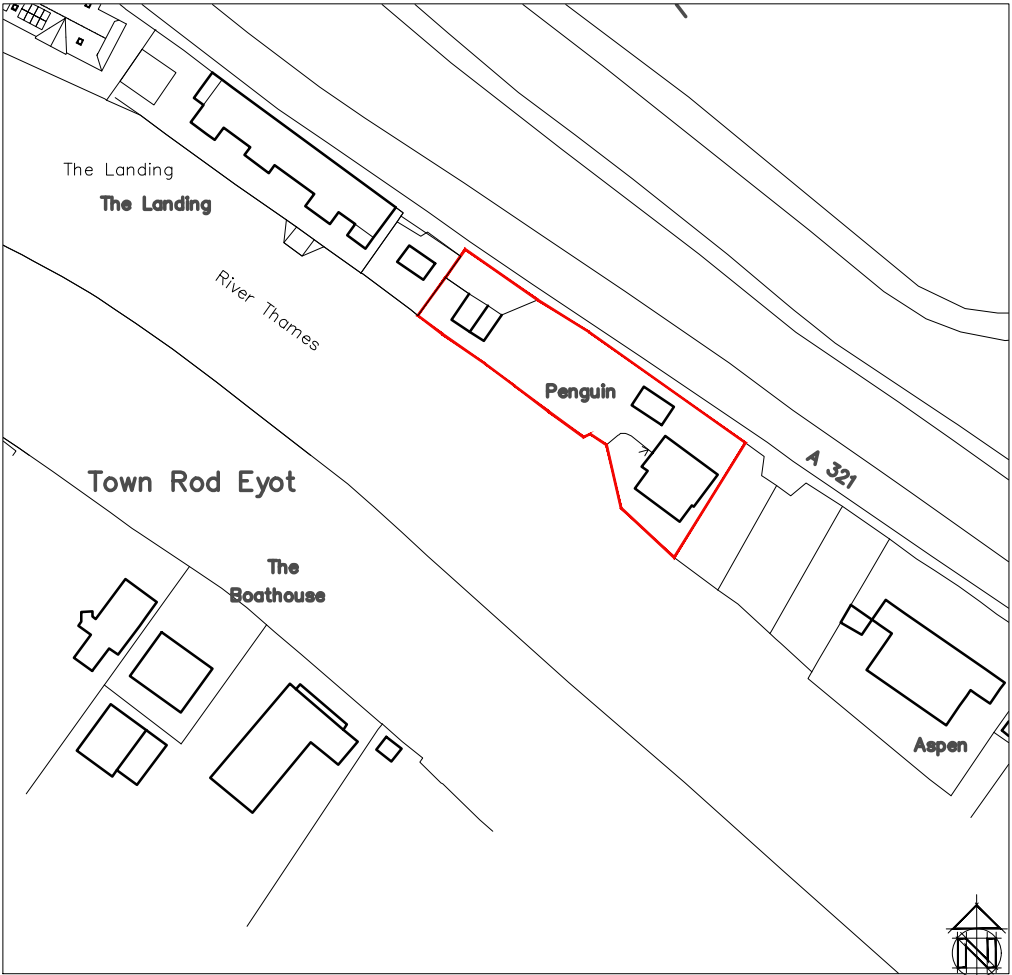

Ordnance Survey (c) Crown Copyright 2025. All rights reserved. Licence number 100022432

## LOCATION PLAN

1:1250 scale Bar  
This Drawing has been produced for printing onto A3 size paper,  
if printing on another paper size, use the scale bar below:



| REV | COMMENTS | DATE |
|-----|----------|------|
|-----|----------|------|



**SHAUN TANNER**  
ARCHITECTURE & PLANNING  
www.stlarchitecture.co.uk    studio@stlarchitecture.co.uk    0118 989 0808

**CLIENT** Mr & Mrs Crisp  
**PROJECT** Penguin  
Wargrave Road, Henley-on-Thames - RG9 3JD  
**DRAWING** Block and Location Plan

**STATUS** Planning **DATE** Oct 2025  
**SCALE** 1:500 / 1:1250 @A3 **DRAWN** RC **CHECKED** NO **3993/223** **REV** A

THIS DRAWING MUST NOT BE SCALED UNLESS ISSUED FOR PLANNING PURPOSES. ALL DIMENSIONS ARE TO BE VERIFIED PRIOR TO SETTING OUT, COMMENCING WORK, OR PRODUCTION OF FABRICATION DRAWINGS. REPORT ANY DISCREPANCIES TO THE SUPERVISING OFFICER IMMEDIATELY. ©