


| Rev. | Date | Revisions |
|------|------|-----------|
|      |      |           |
|      |      |           |
|      |      |           |

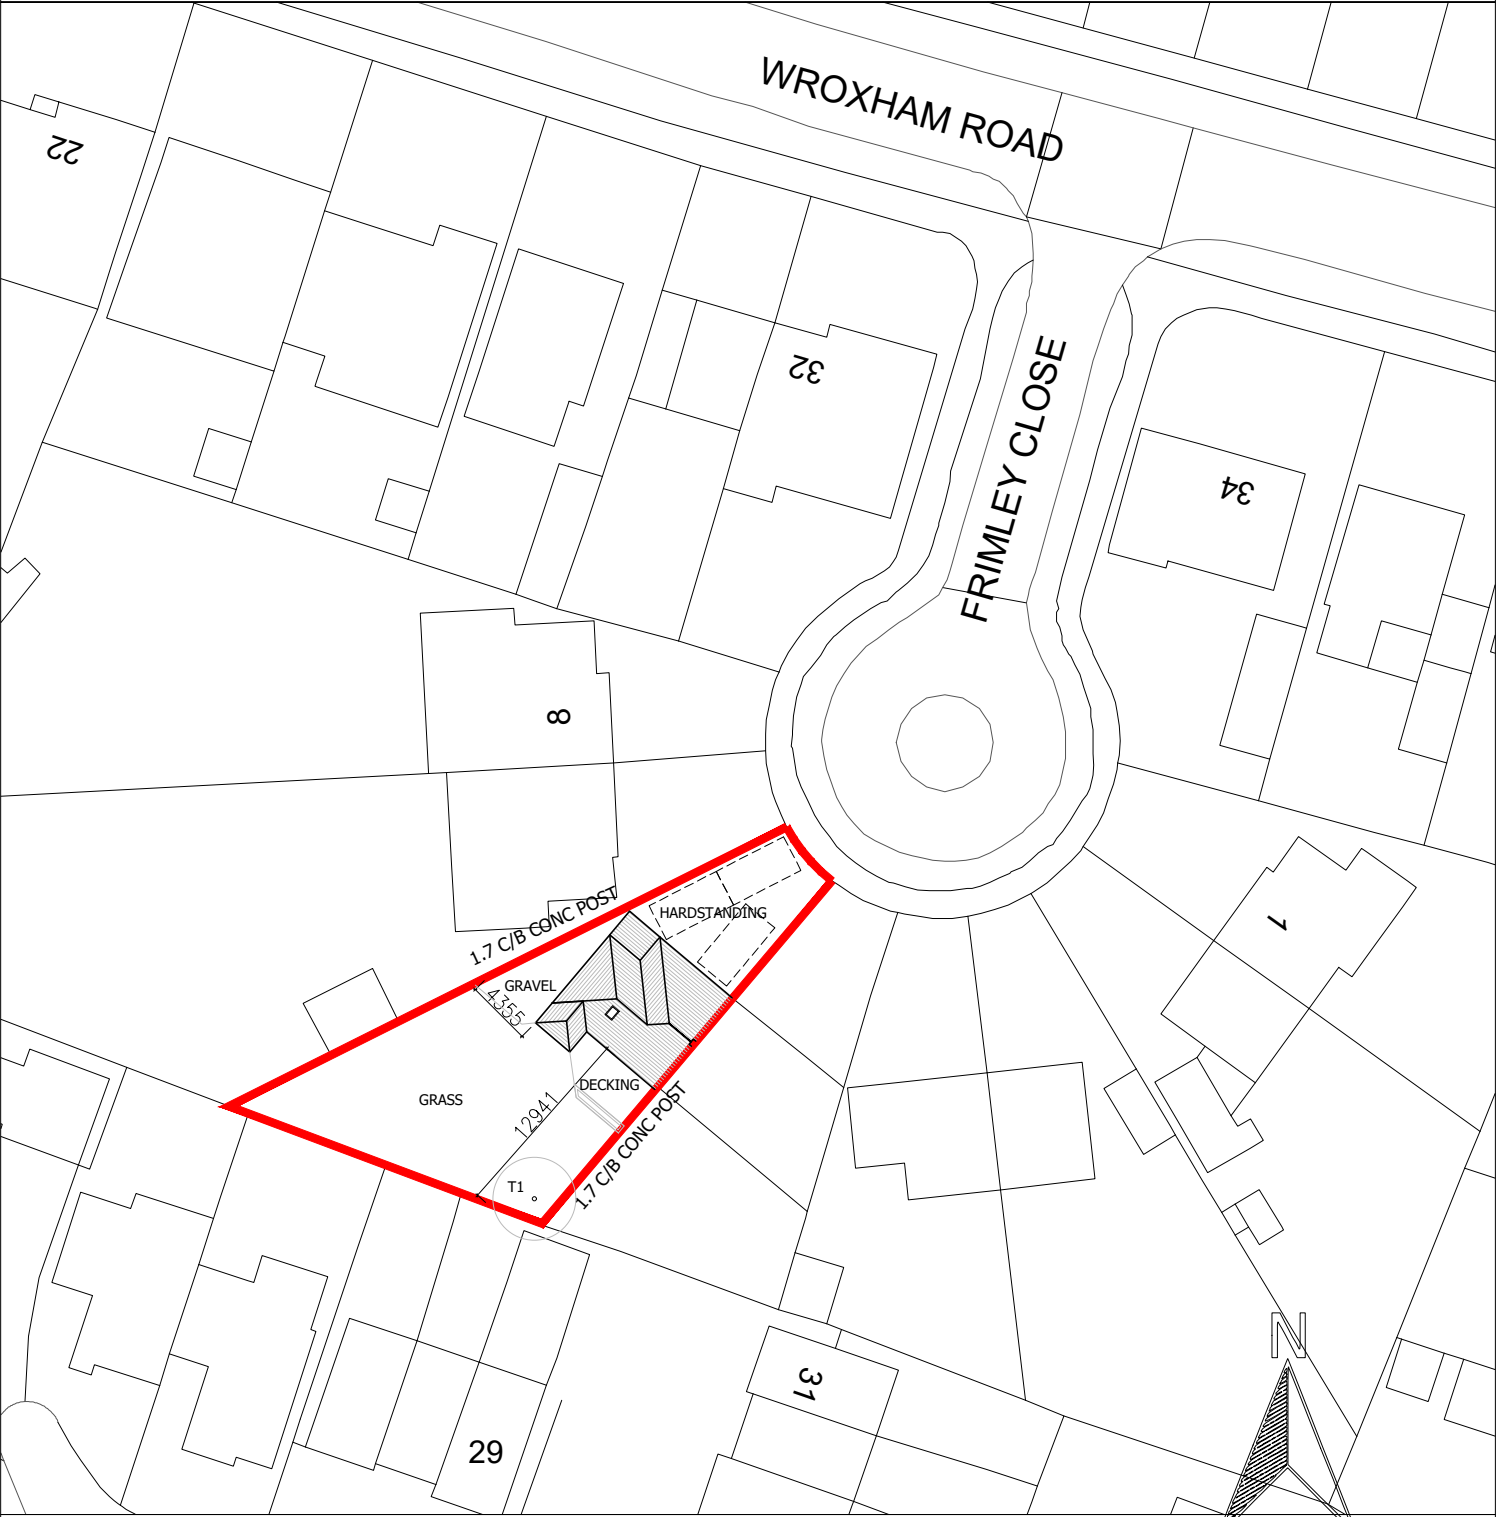

**— SITE BOUNDARY**

|                                                             |                       |                    |
|-------------------------------------------------------------|-----------------------|--------------------|
| Client<br><b>MR &amp; MRS PATEL</b>                         |                       |                    |
| Job Title<br><b>6 FRIMLEY CLOSE<br/>WOODLEY<br/>RG5 3AU</b> |                       |                    |
| Scale<br><b>1:500</b>                                       | Date<br><b>MAR 26</b> | Drawn<br><b>JT</b> |
| Plot Date: <b>MAR 26</b>                                    |                       |                    |

|                                             |      |
|---------------------------------------------|------|
| Drawing Title<br><b>EXISTING BLOCK PLAN</b> |      |
| Drawing No.<br><b>A4/477/10</b>             | Rev. |



100 Berkshire Place  
Winnersh Triangle  
Wokingham, Berkshire  
RG41 5RRD  
Tel: 07787296792  
email: info@jetarchdesign.co.uk