


Rev.	Date	Revisions

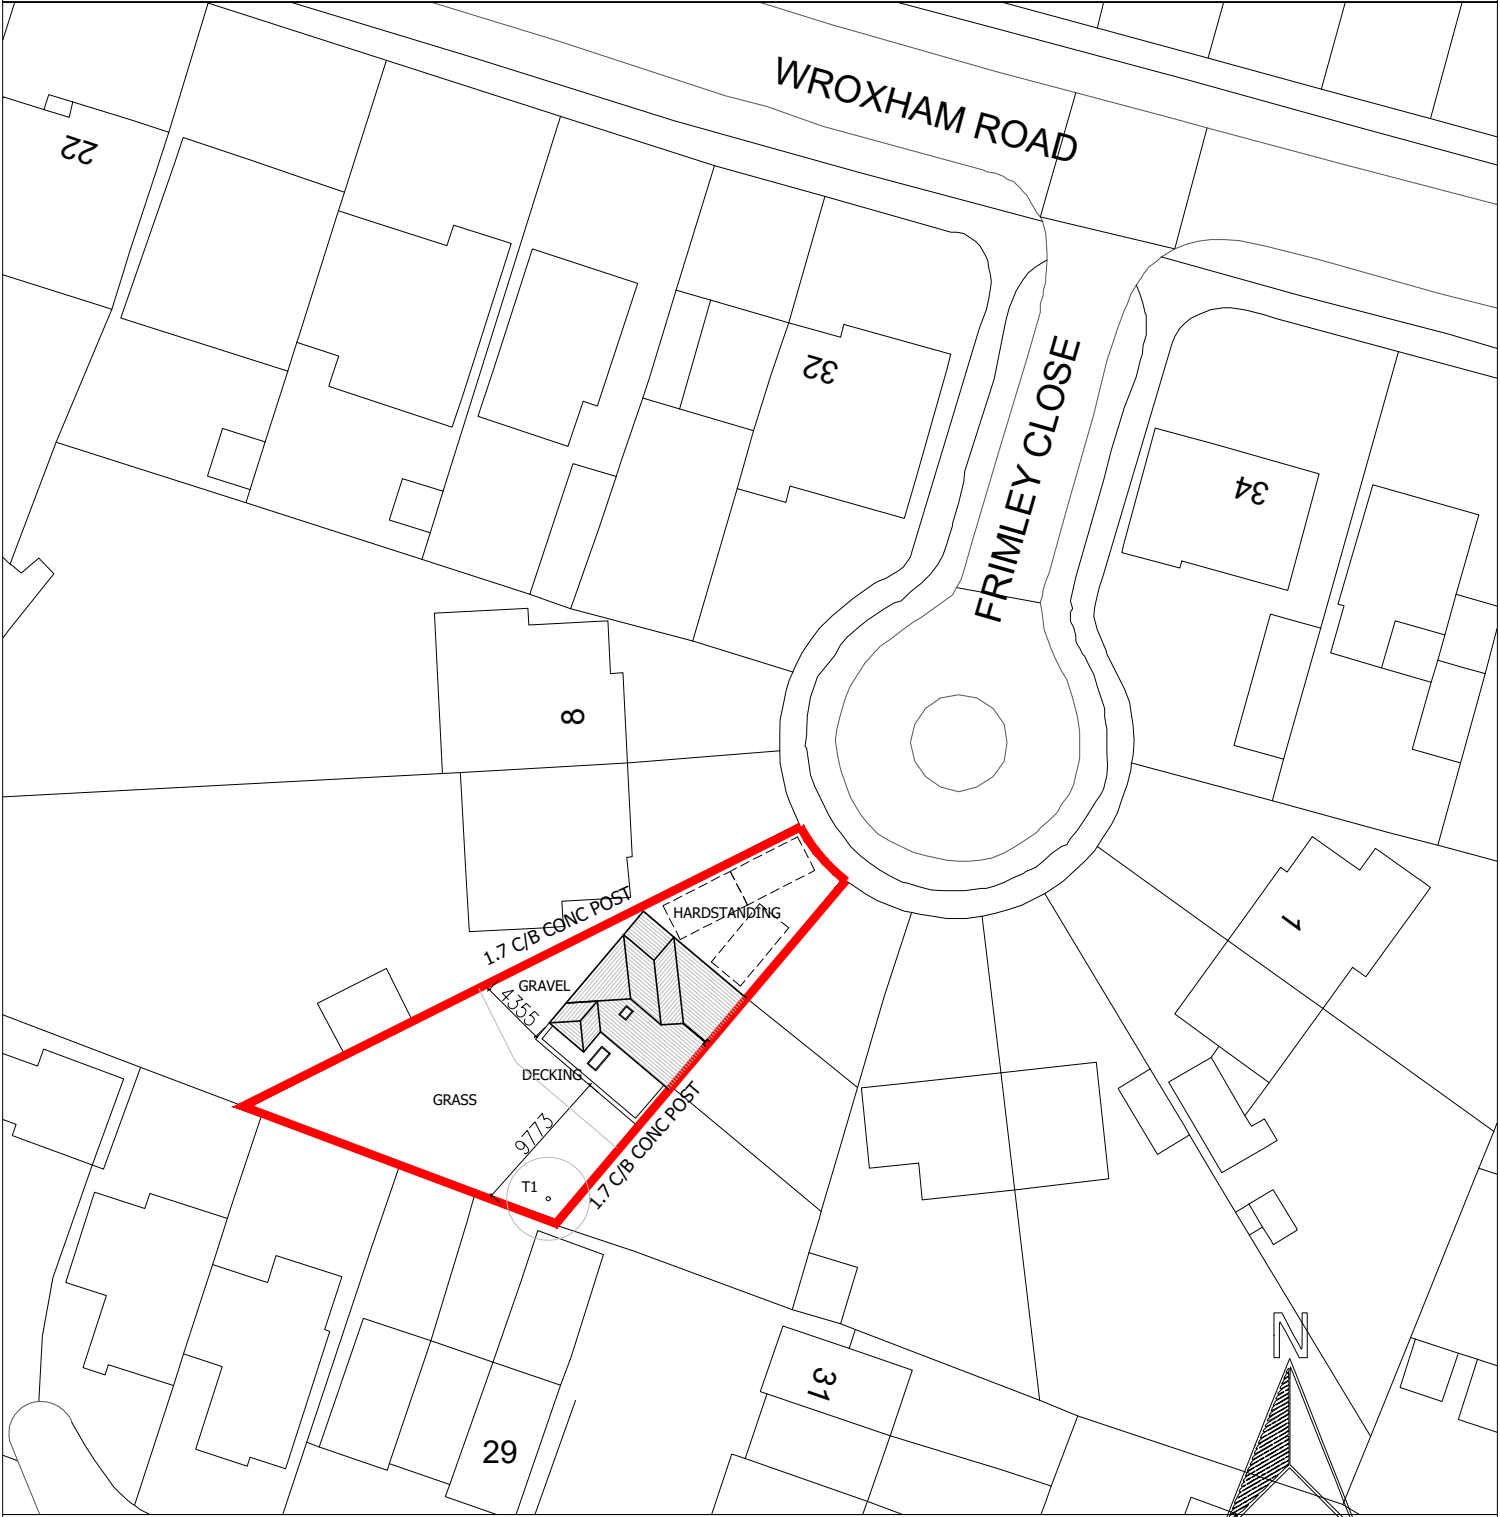

SITE BOUNDARY

Client MR & MRS PATEL			Drawing Title PROPOSED BLOCK PLAN <
--------------------------	--	--	---