
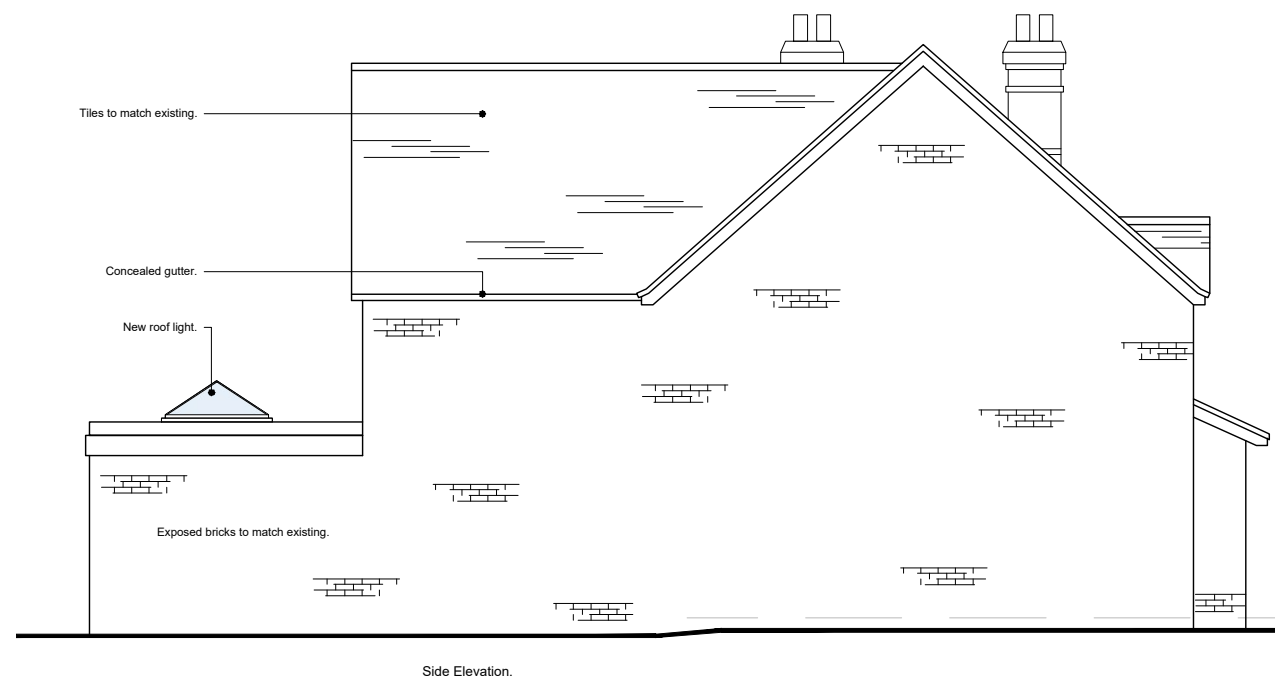
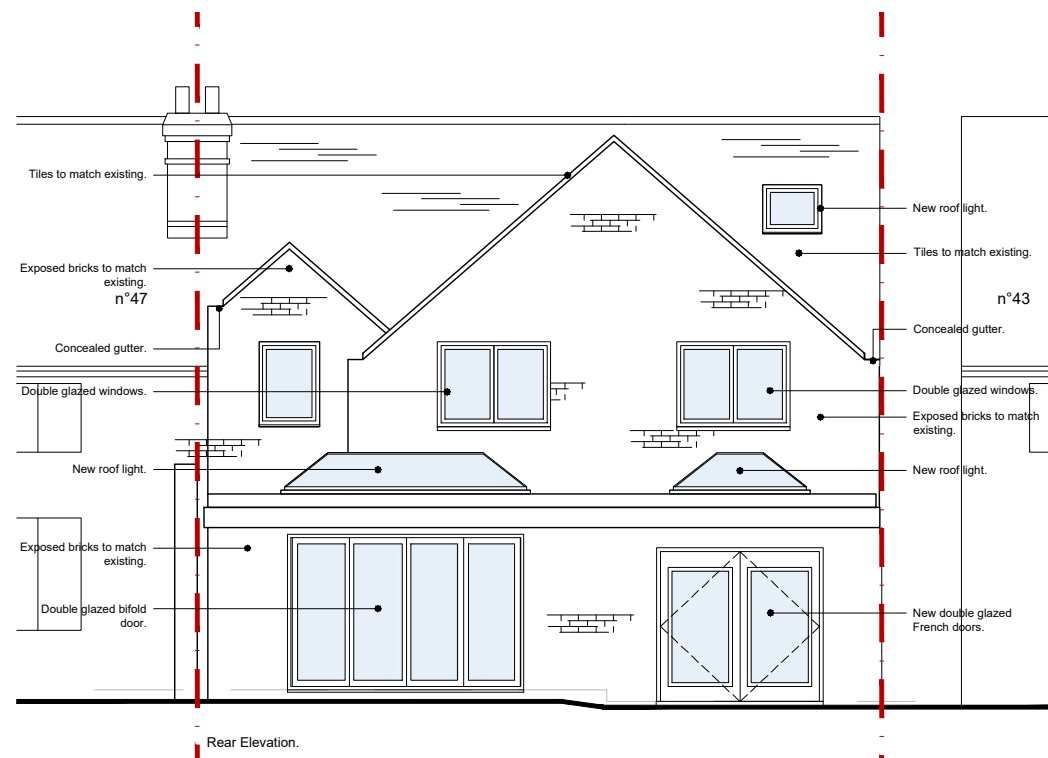


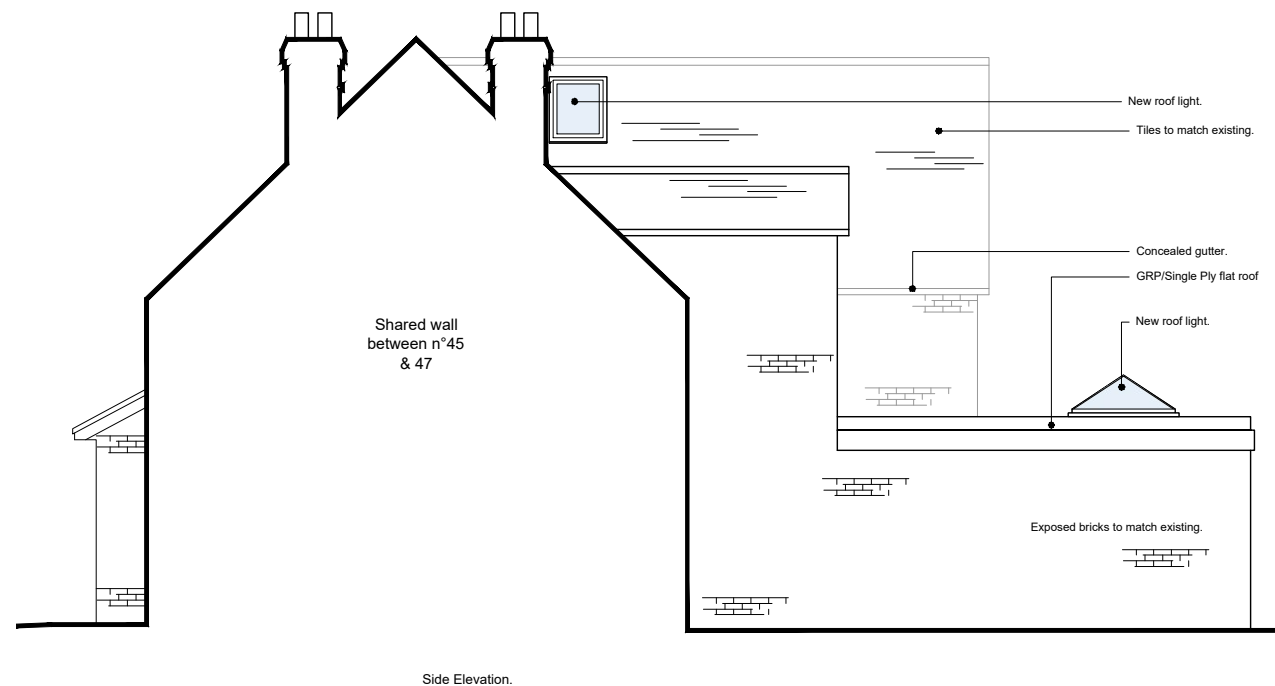

0 1 2 3 4 5m

(c) Copyright

WILDER ASSOCIATES

Architects & Designers

2 Mill Lane
Wallingford
Oxon
OX10 0DU

Tel & Fax
01491 832572
E Mail
anne@wilder.co.uk

Client

Bob Tanner

Job Title

45 Hyde End Lane, Ryeish Green,
Reading
RG7 1EP

Drawing Title

Elevations as Proposed.

Scale 1:100@A3

Date June 23 Drawn by Michel C.

Checked by Anne Wilder

Drg No BTE/PL/08

Rev