
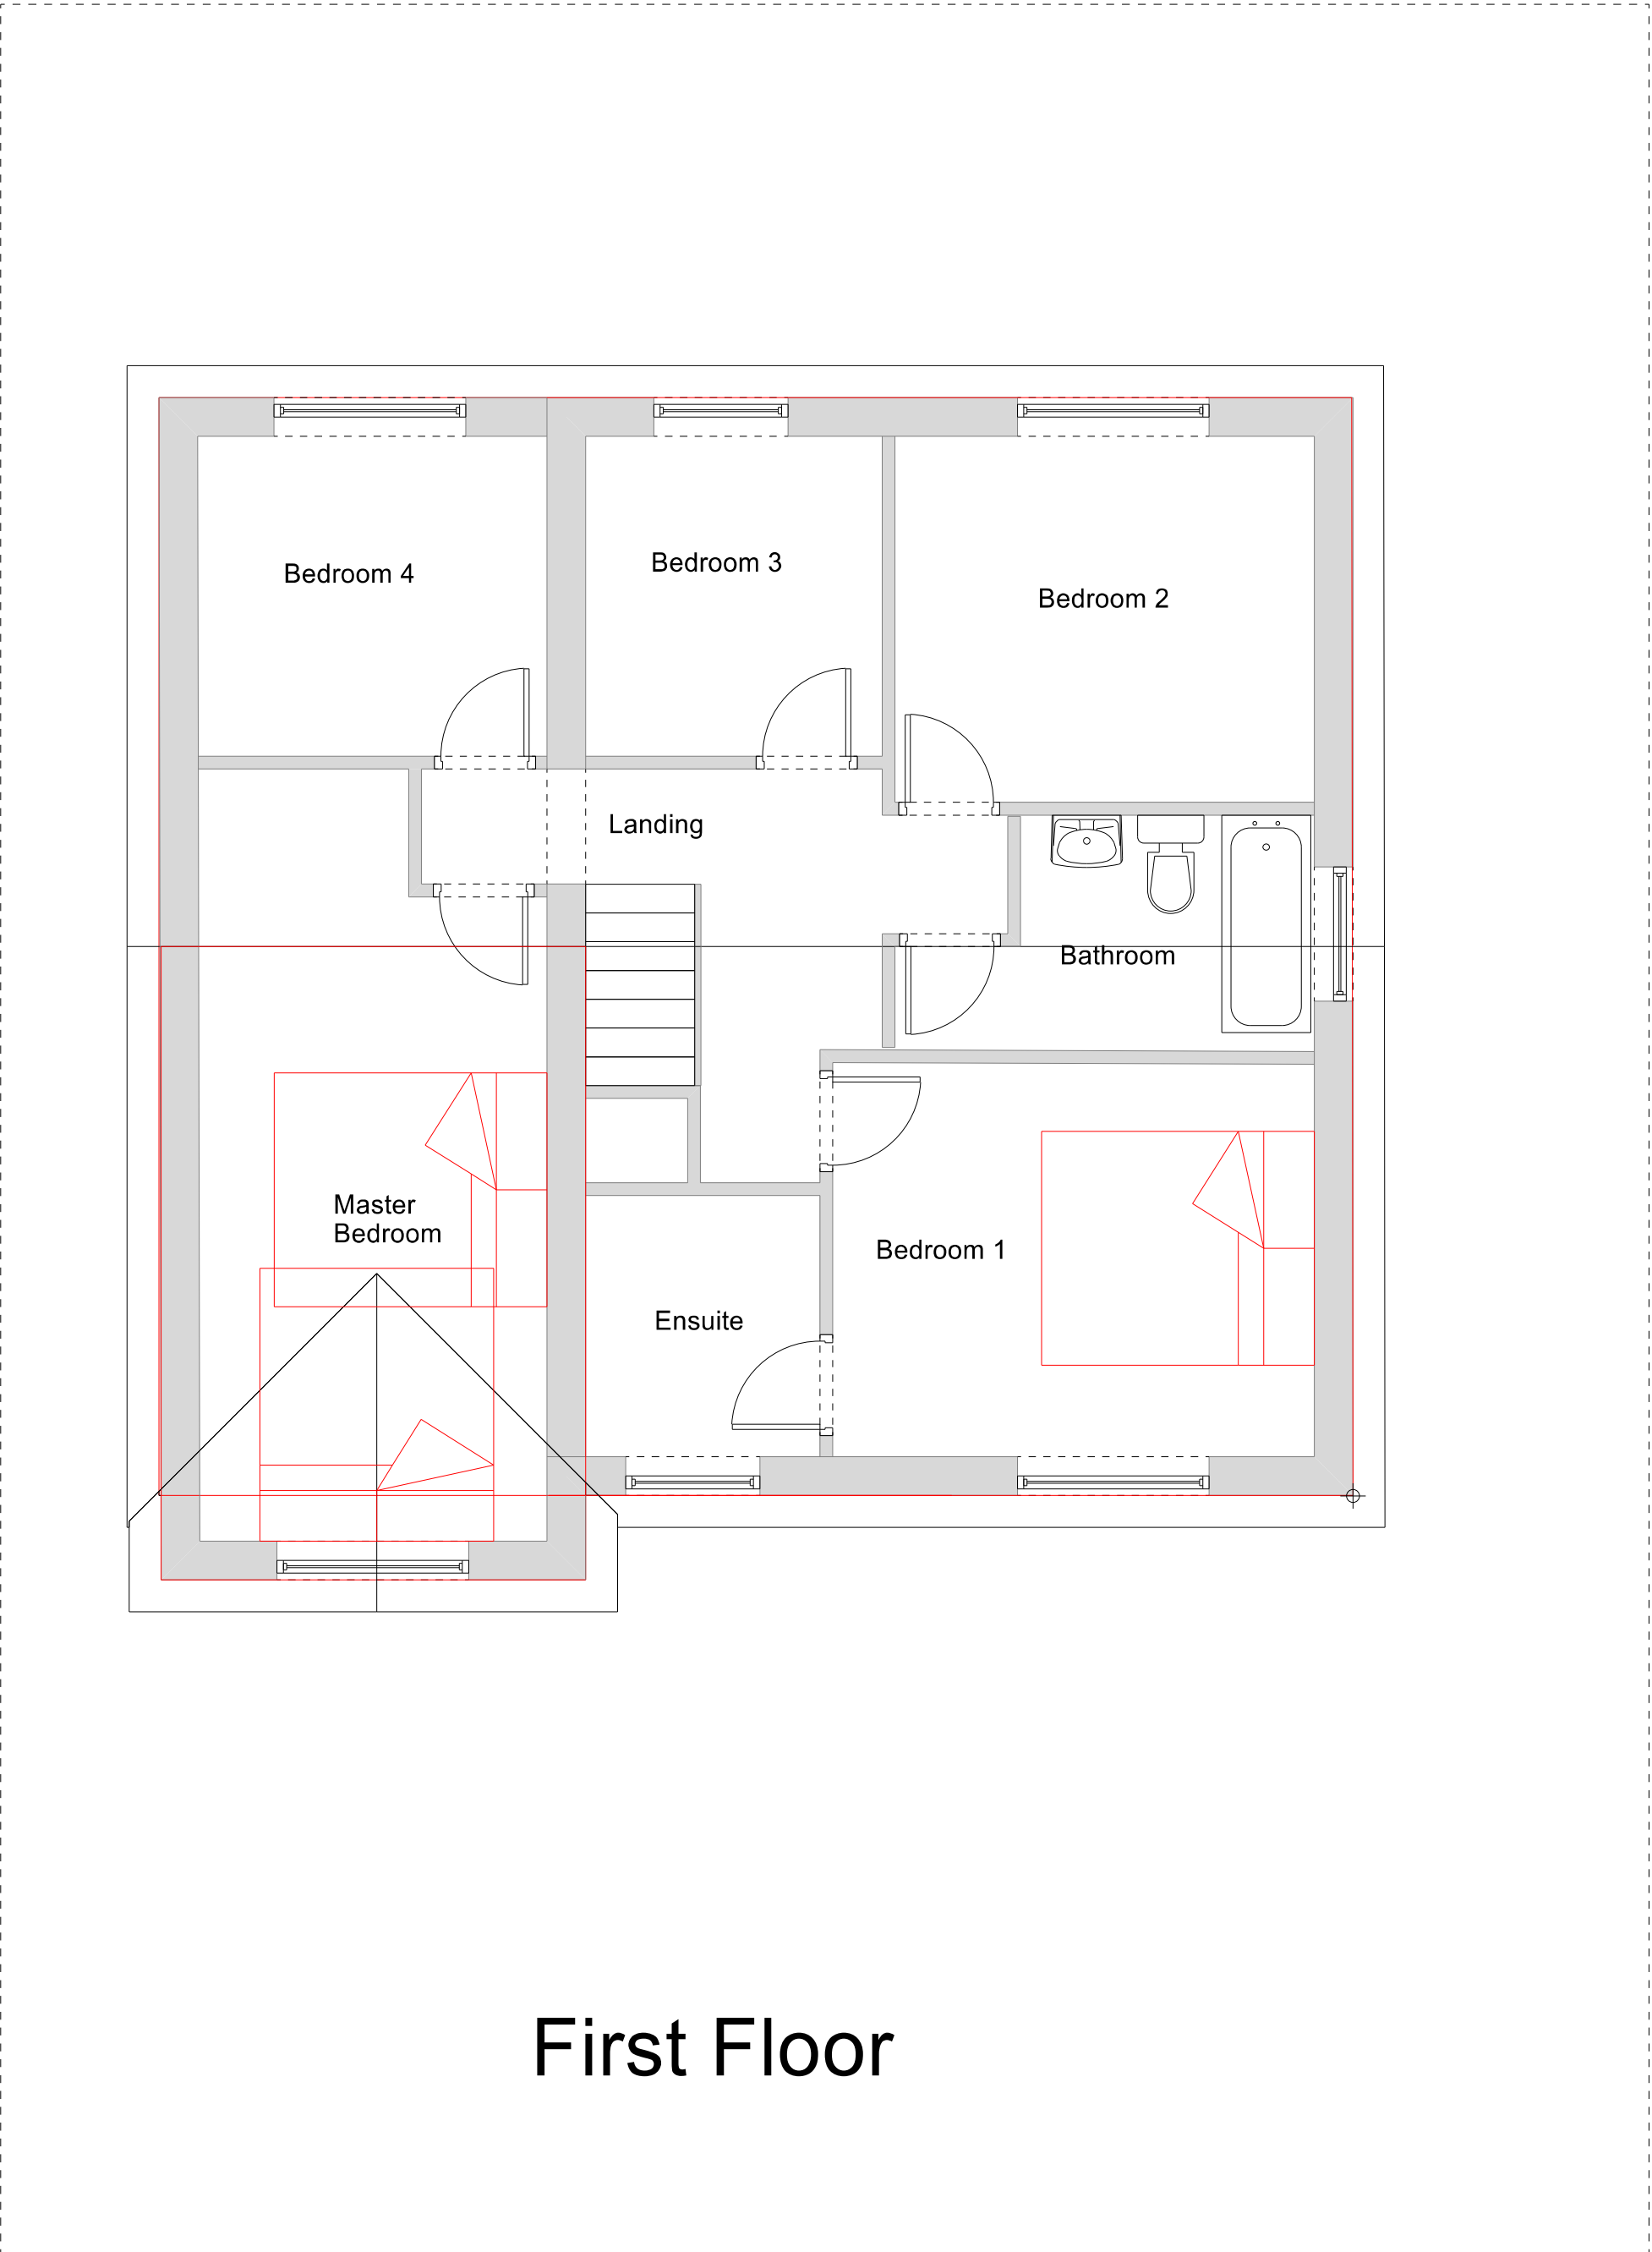


Proposed Plan

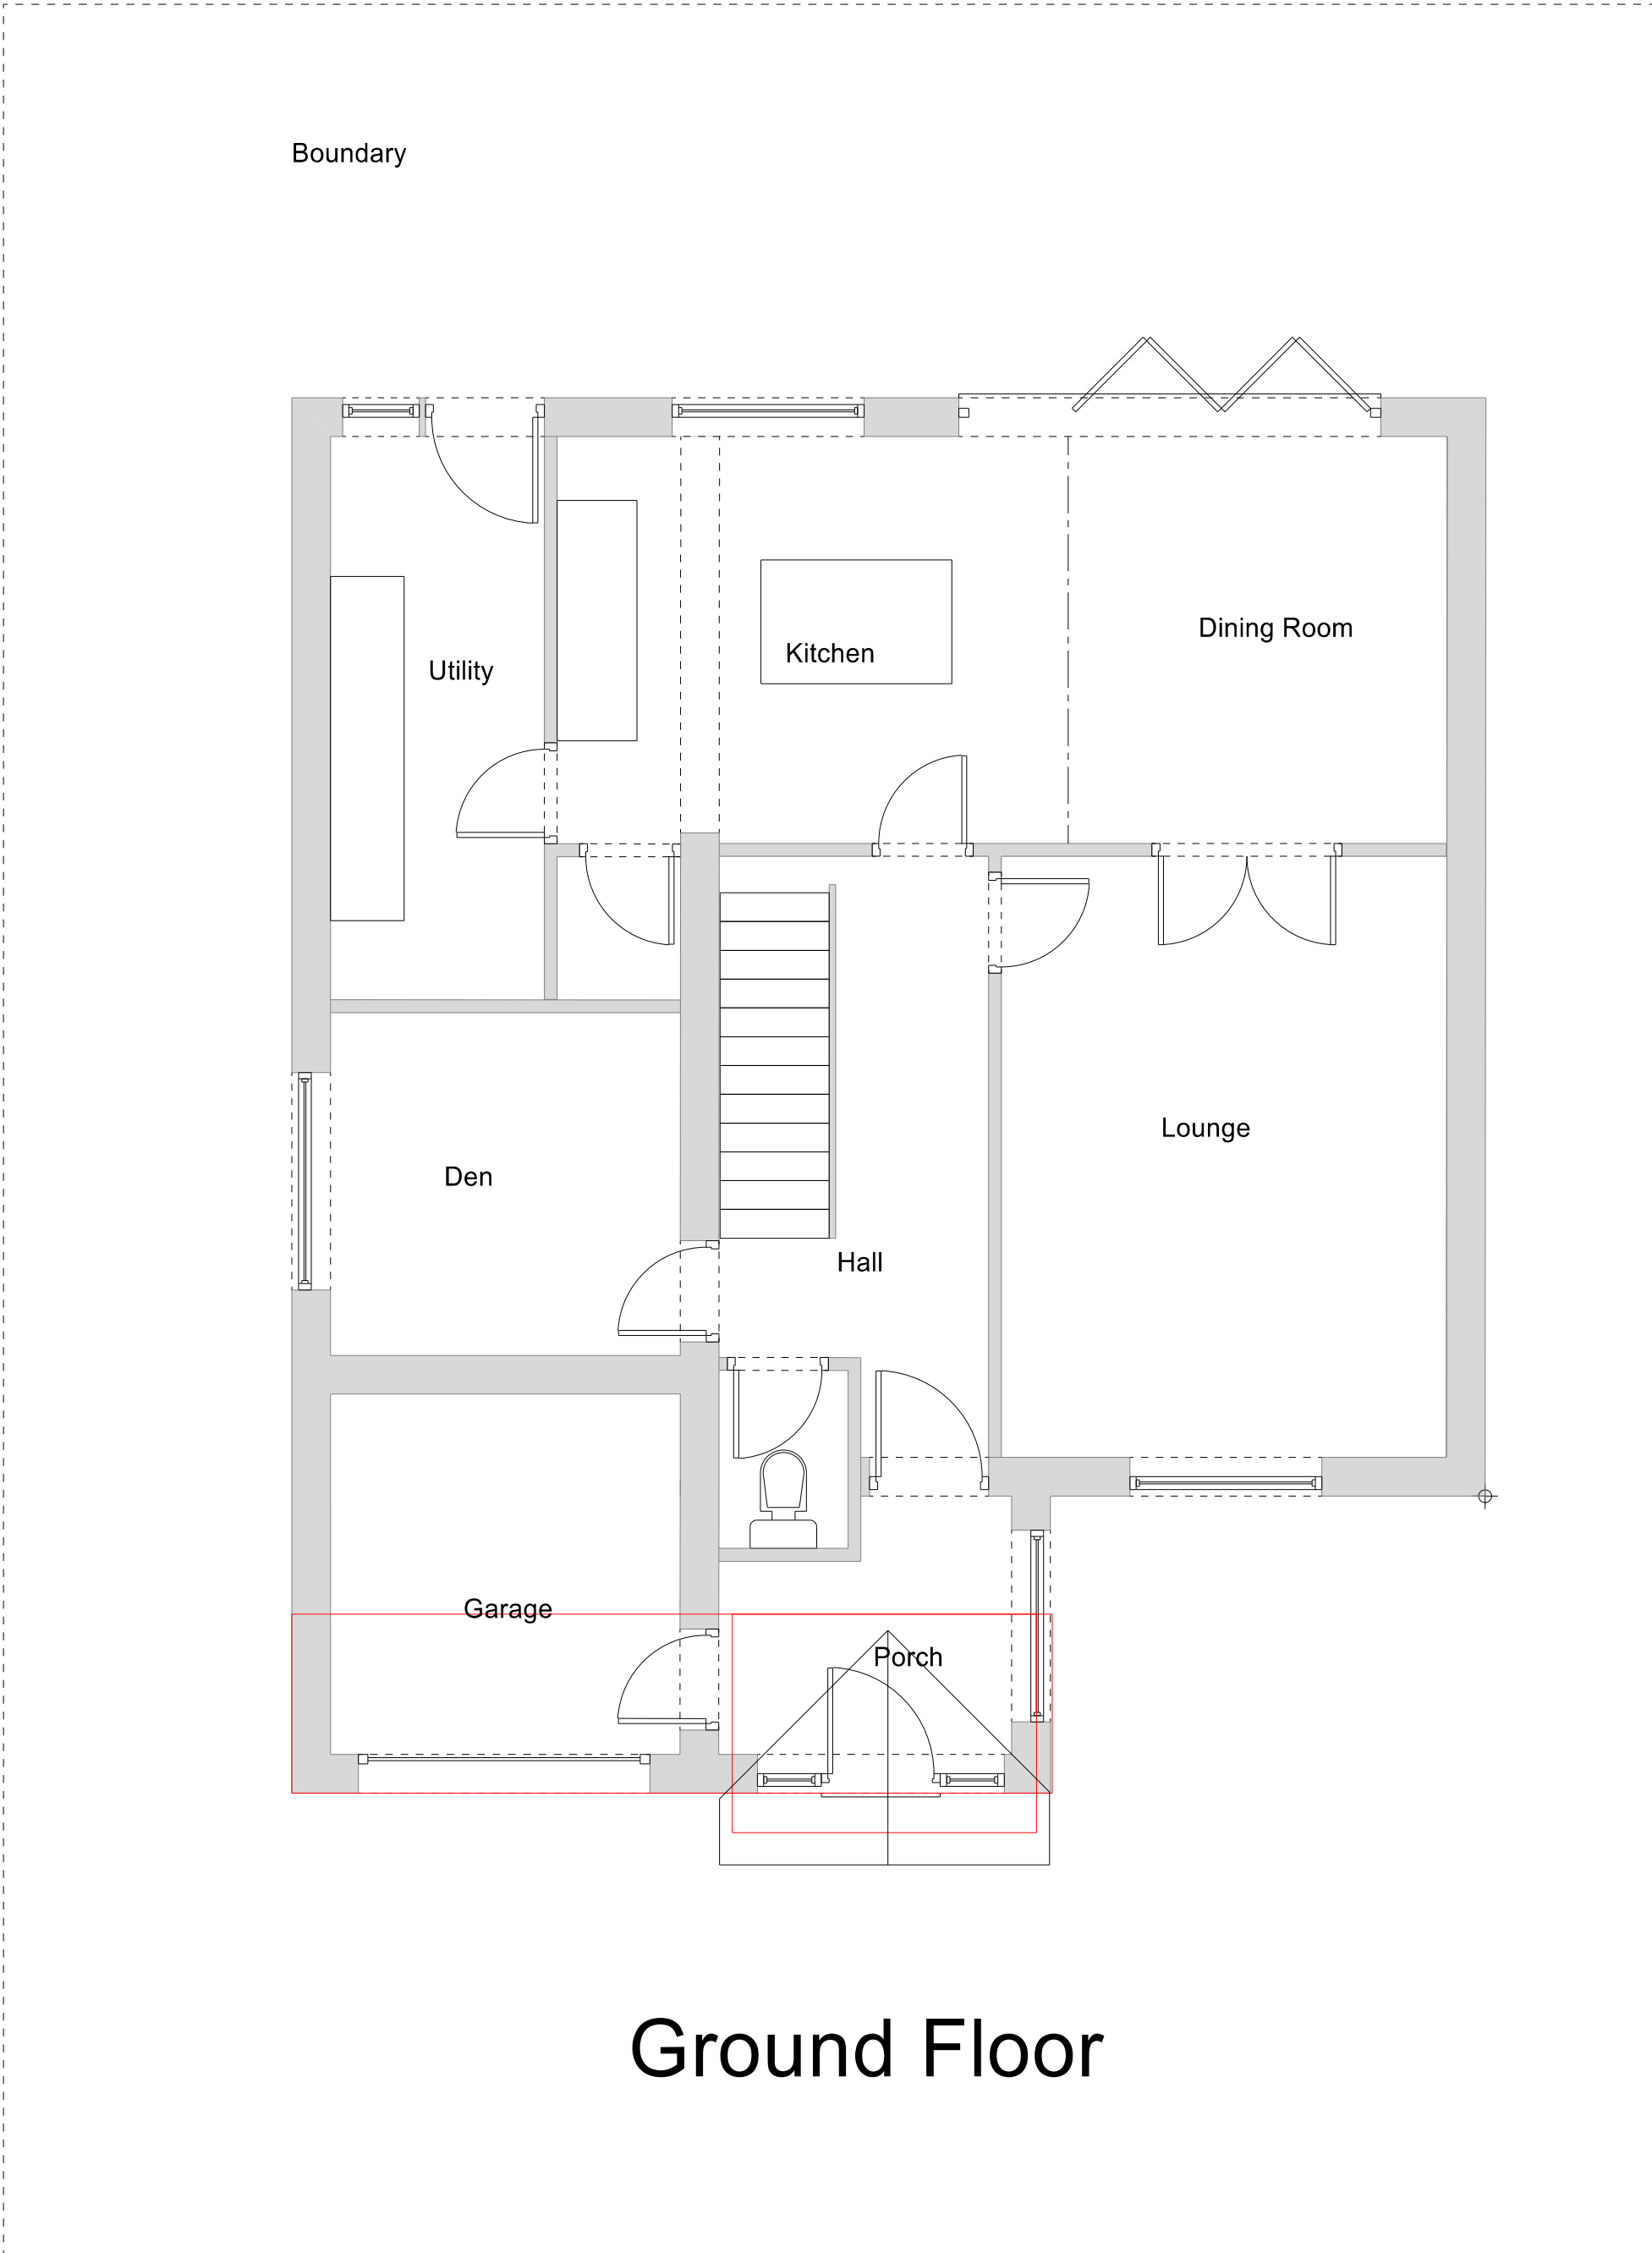

Notes

Cantley Design

Cantley Design

Project
Extension
3 Eagle Close
Wokingham
RG41 3YZ

Drawing Type
Proposed Plan
Client
Mr and Mrs C. Lines

Drawing Number
RDO/3E/ D3/PP

Date
March 2025
Drawn by
Bob Owles

Scale
1:50 @ A1
Checked by
NCO

Cantley Drawing Services
20 Cantley Crescent
Wokingham
RG41 1NX
0781 803 2212