
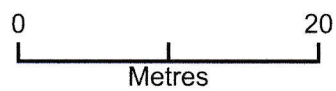


Site Block Plan

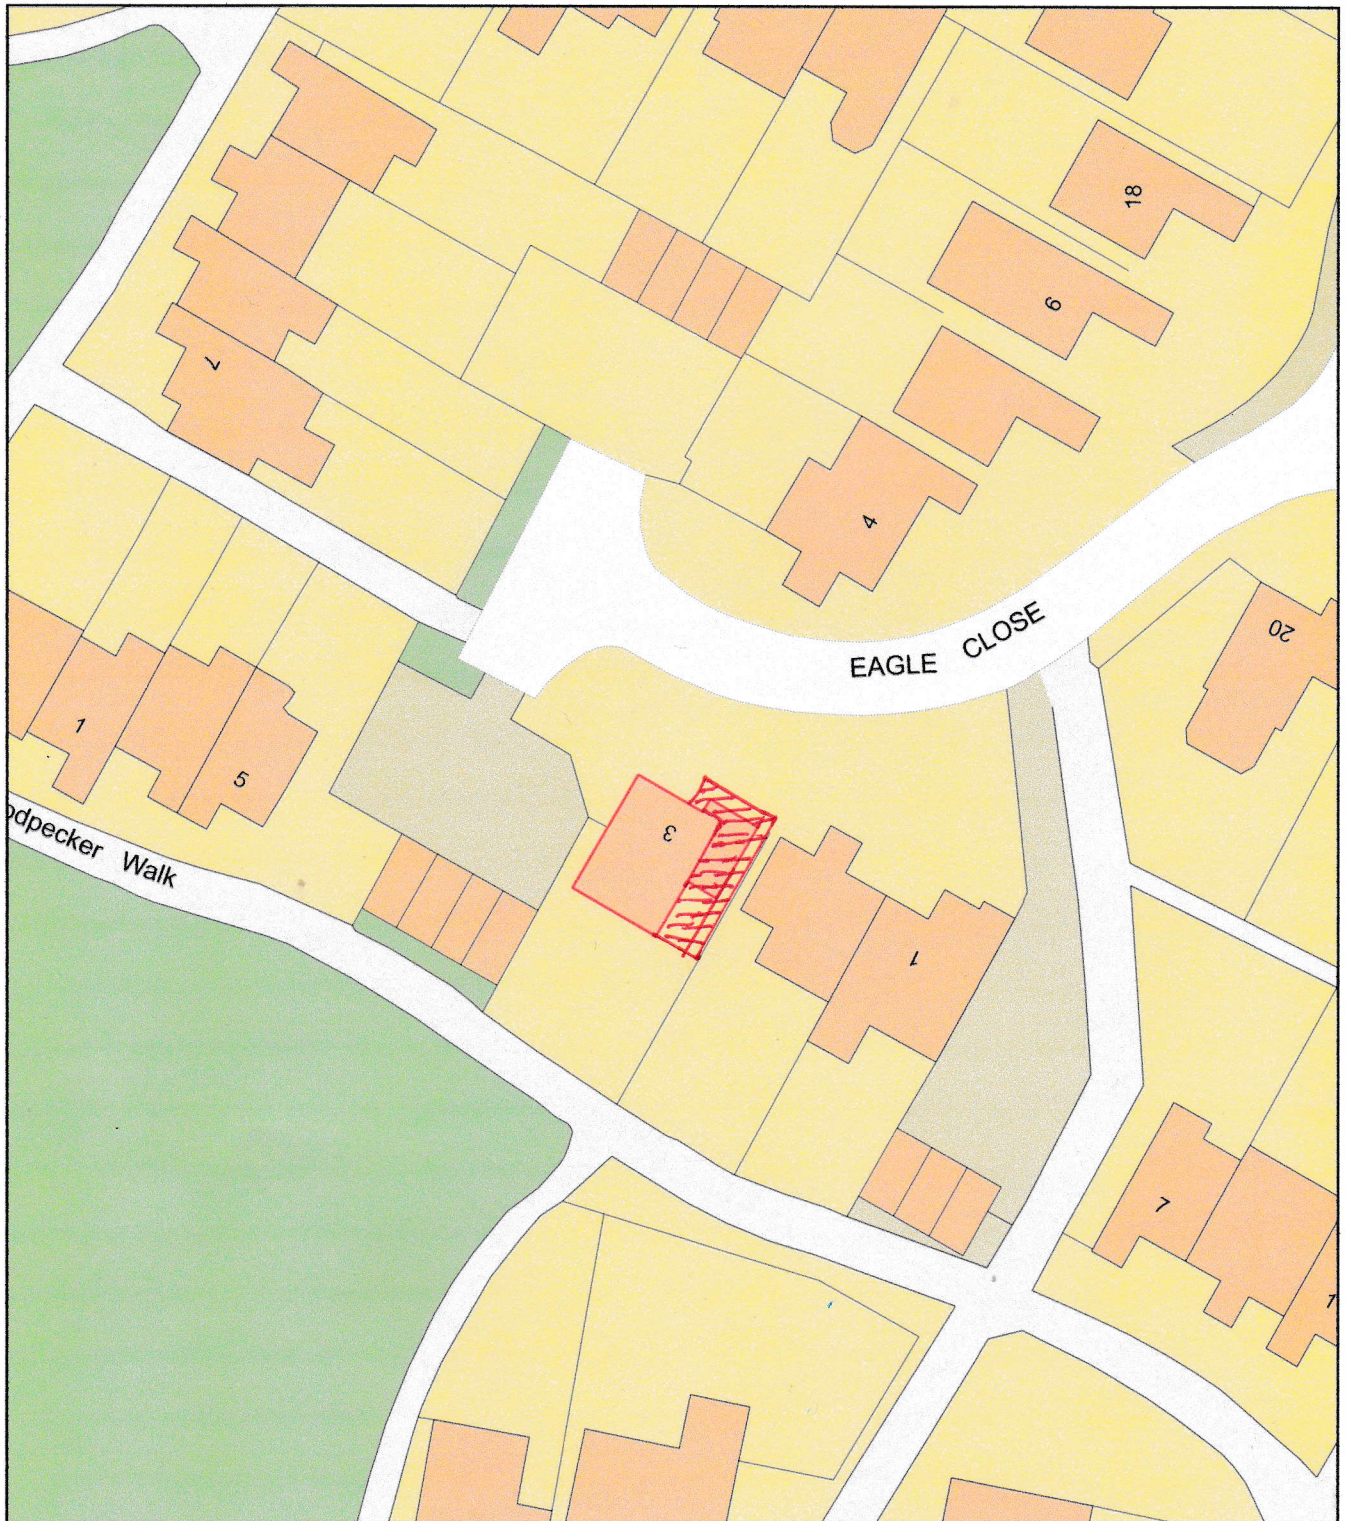

Plan Produced for: Mr C. Lines

Date Produced: 02 Apr 2025

Plan Reference Number / Project ID: TQRQM25092114904555 / CL1

Scale: 1:500 @ A4