



Do not scale other than for Local Authority Planning purposes.

Copyright © 2018 Bellway Homes Limited. All rights reserved. Limited reproduction and distribution permitted for the sole purpose of the planning of this named development only.

The windows indicated to the side elevations are optional windows only. The default position will be that each of these windows is included unless referred to as omitted on the separate materials schedule or external finishes plan.

The location of the rainwater downpipes is illustrative only. The detailed engineering layout will illustrate the plot specific location of the downpipes, and this must be followed.


Colours shown are representative of a single house type materials variation used on this site. Please refer to the materials layout for plot specific material colours.

Elevations Correspond to Floor Plan Drawing:
PA-3B-25S-P1




Front Elevation

Side Elevation

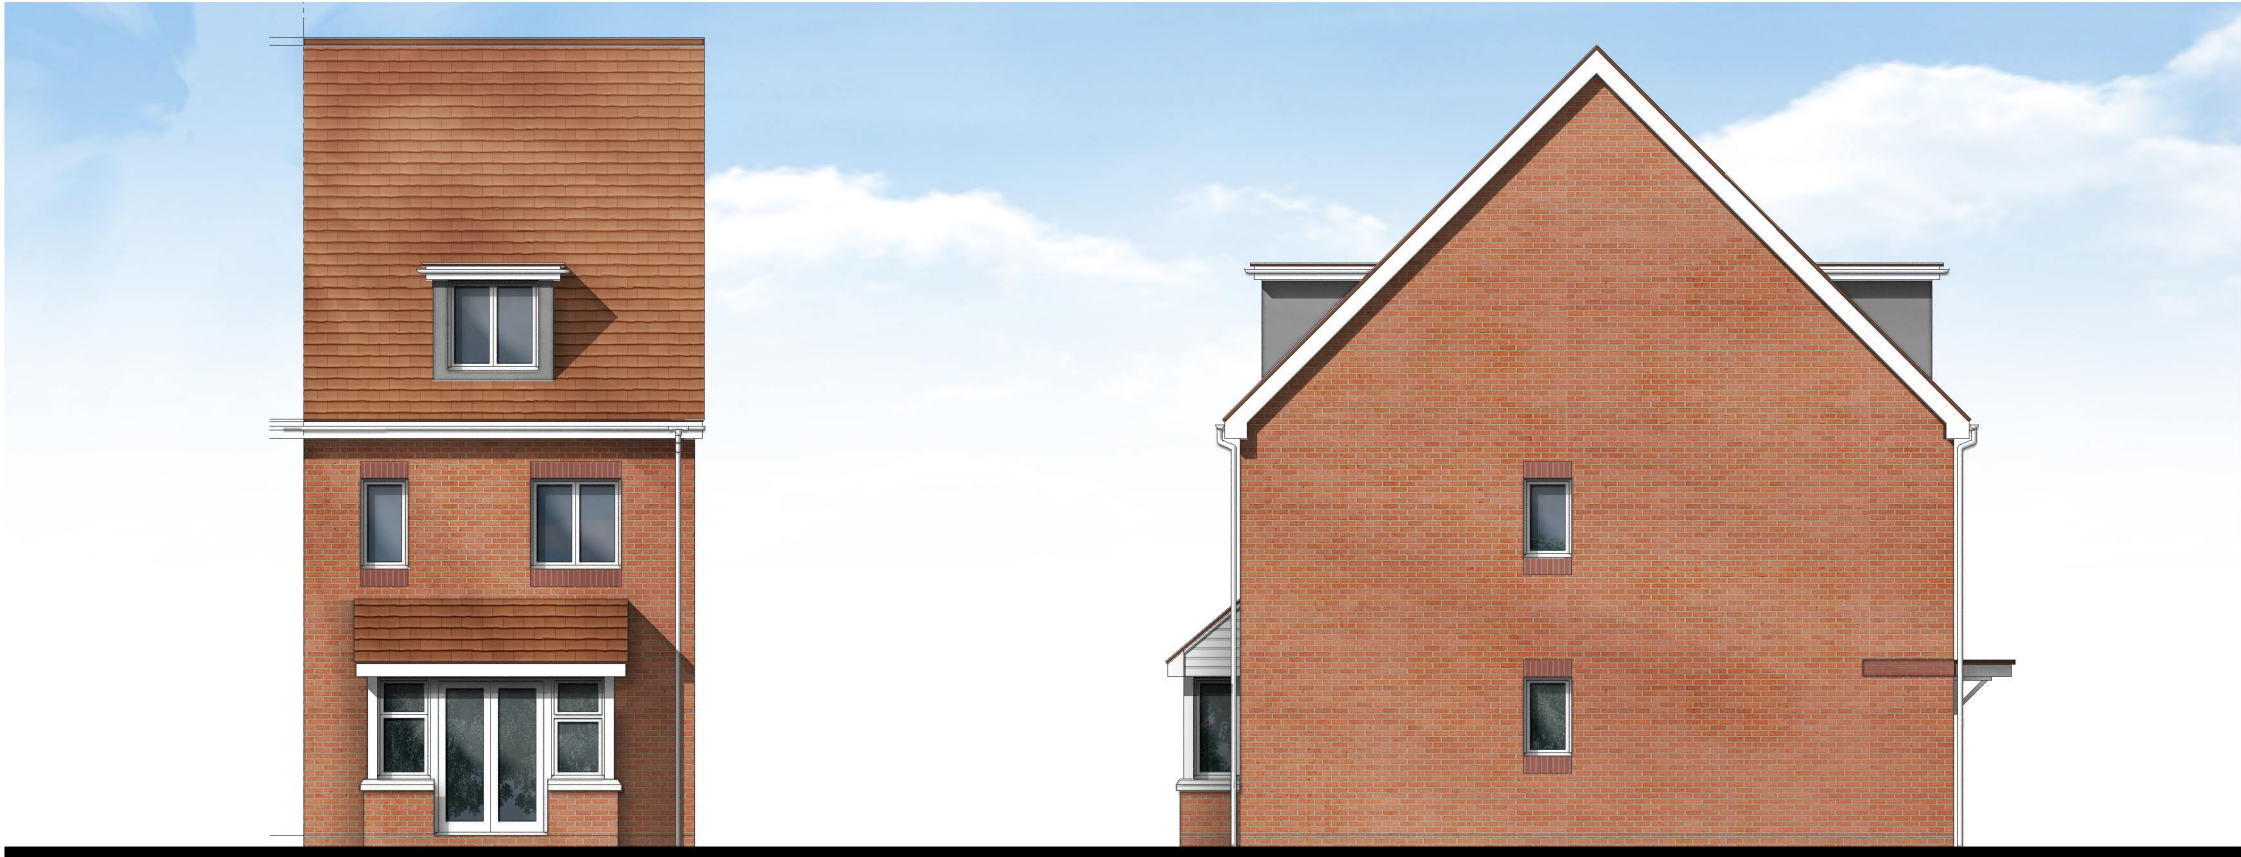

Rear Elevation

Side Elevation

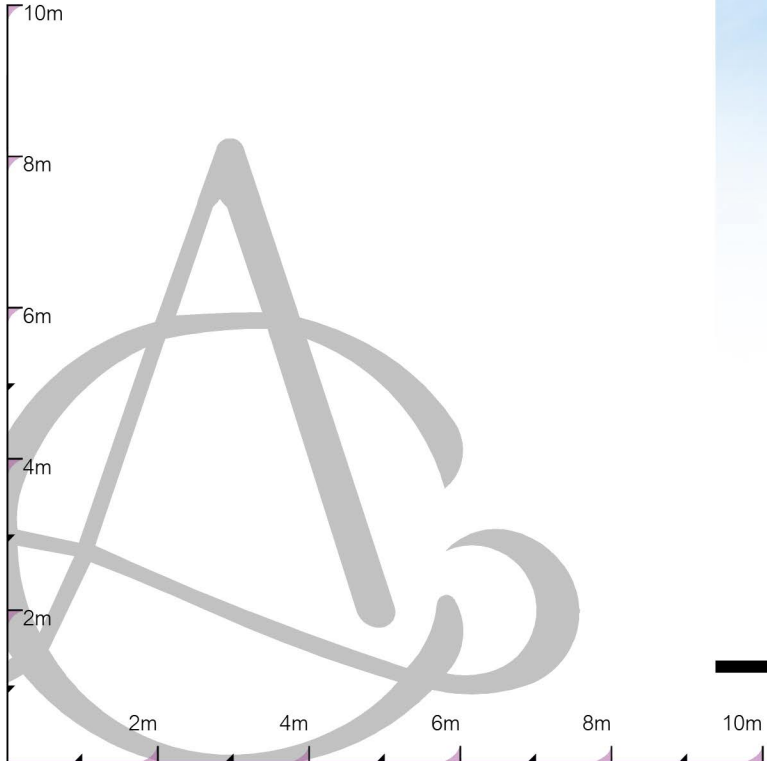

THE PARKMAN			
ELEVATIONS		03.06.2024	CREATED
Town Vernacular: Brick 5.1		1:100 @ A3	SCALING
REFERENCE	PA-3B-25S-TB-E1		A REVISION