

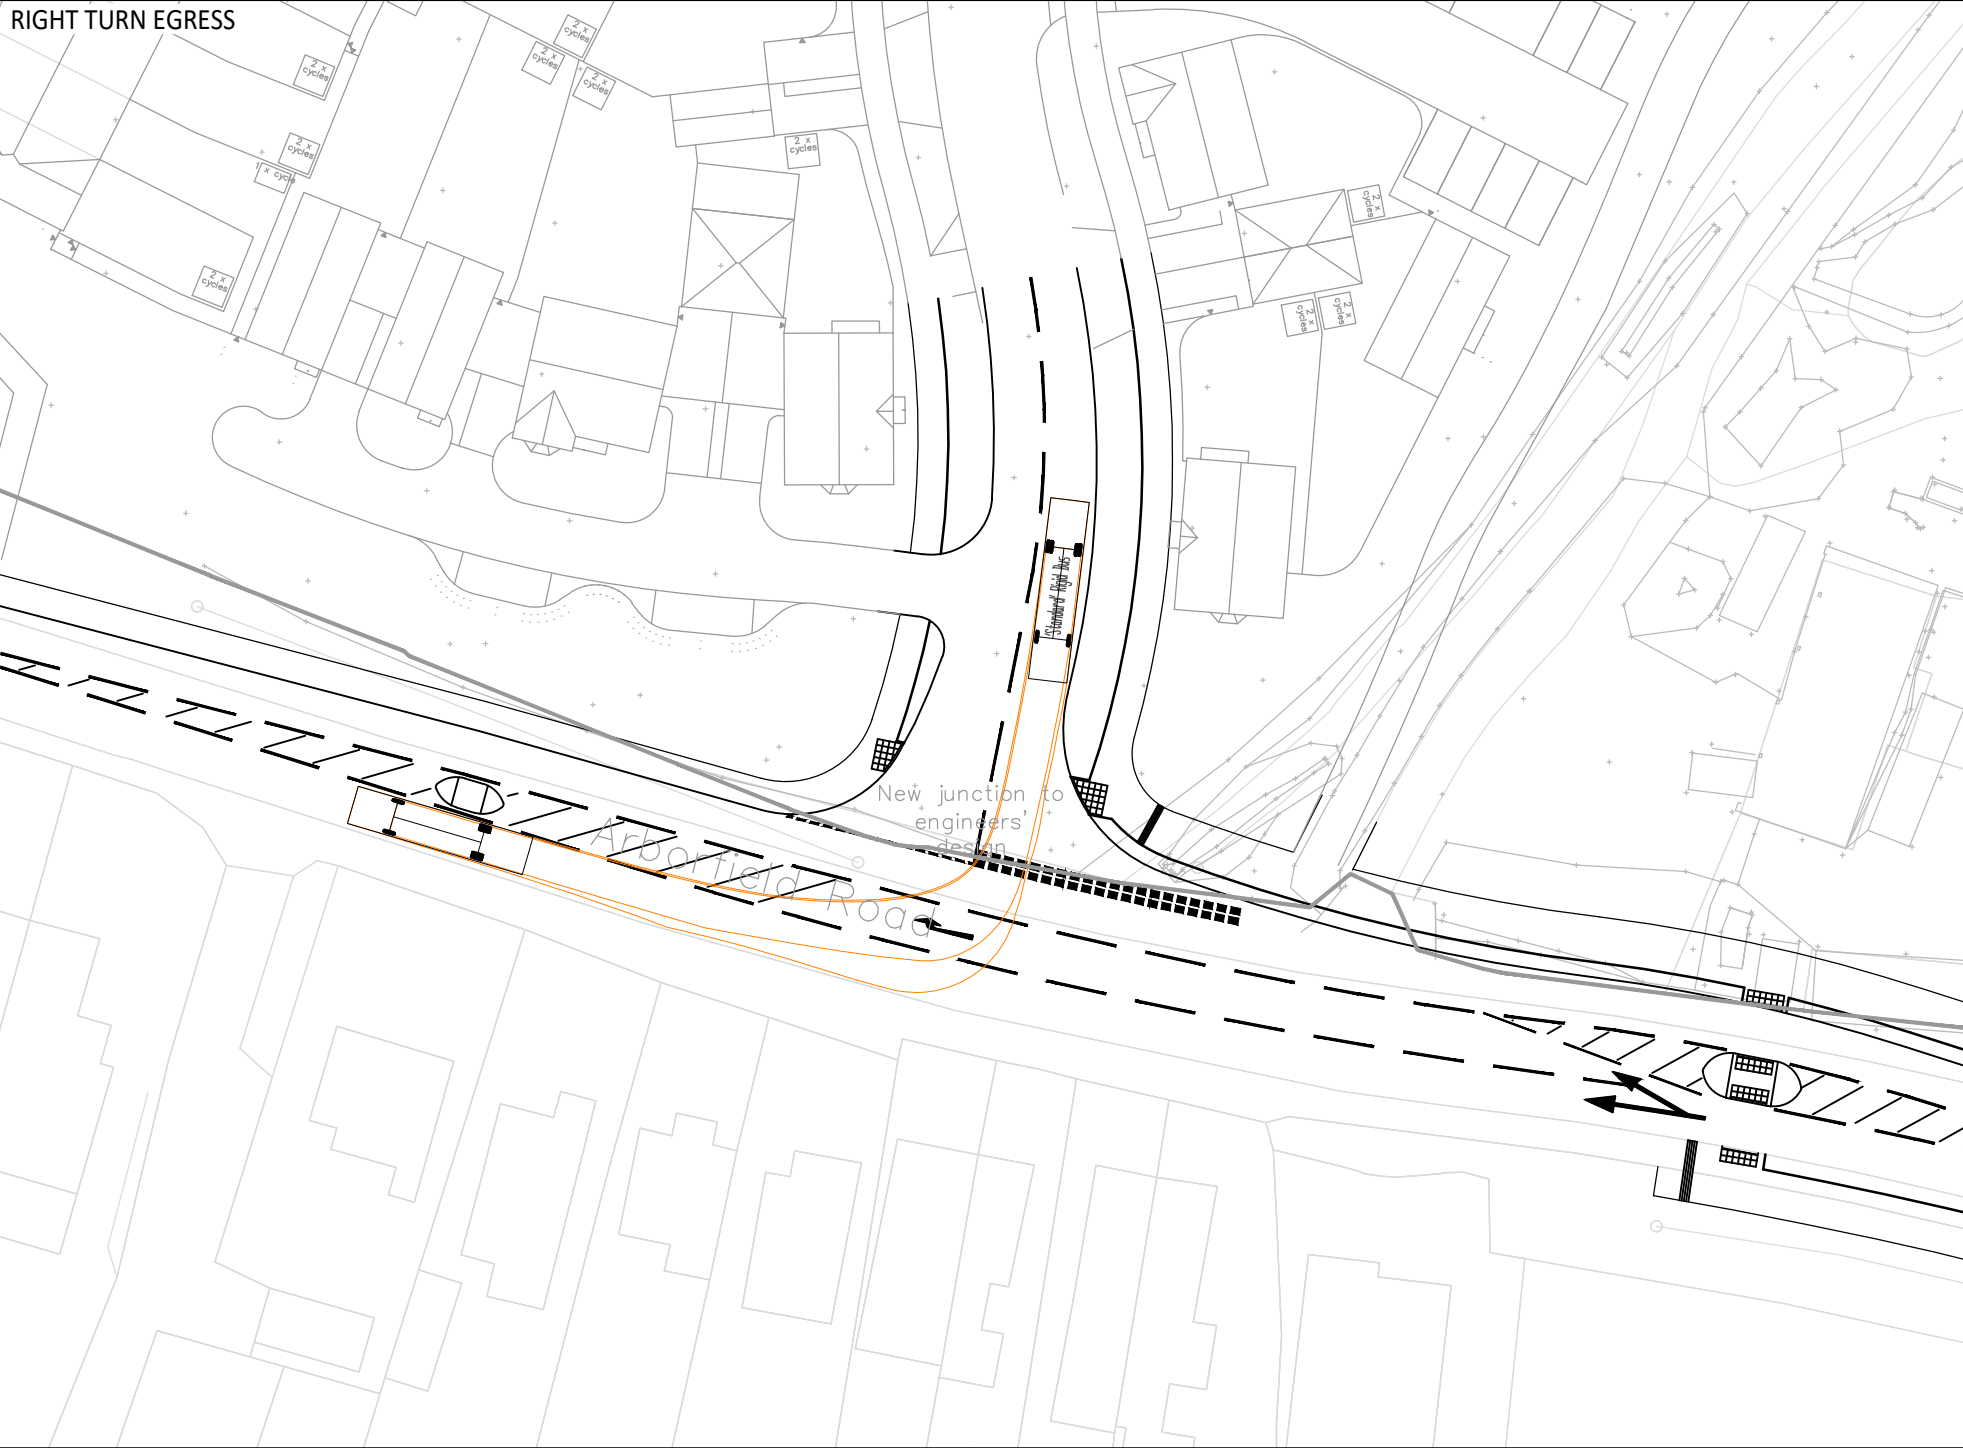
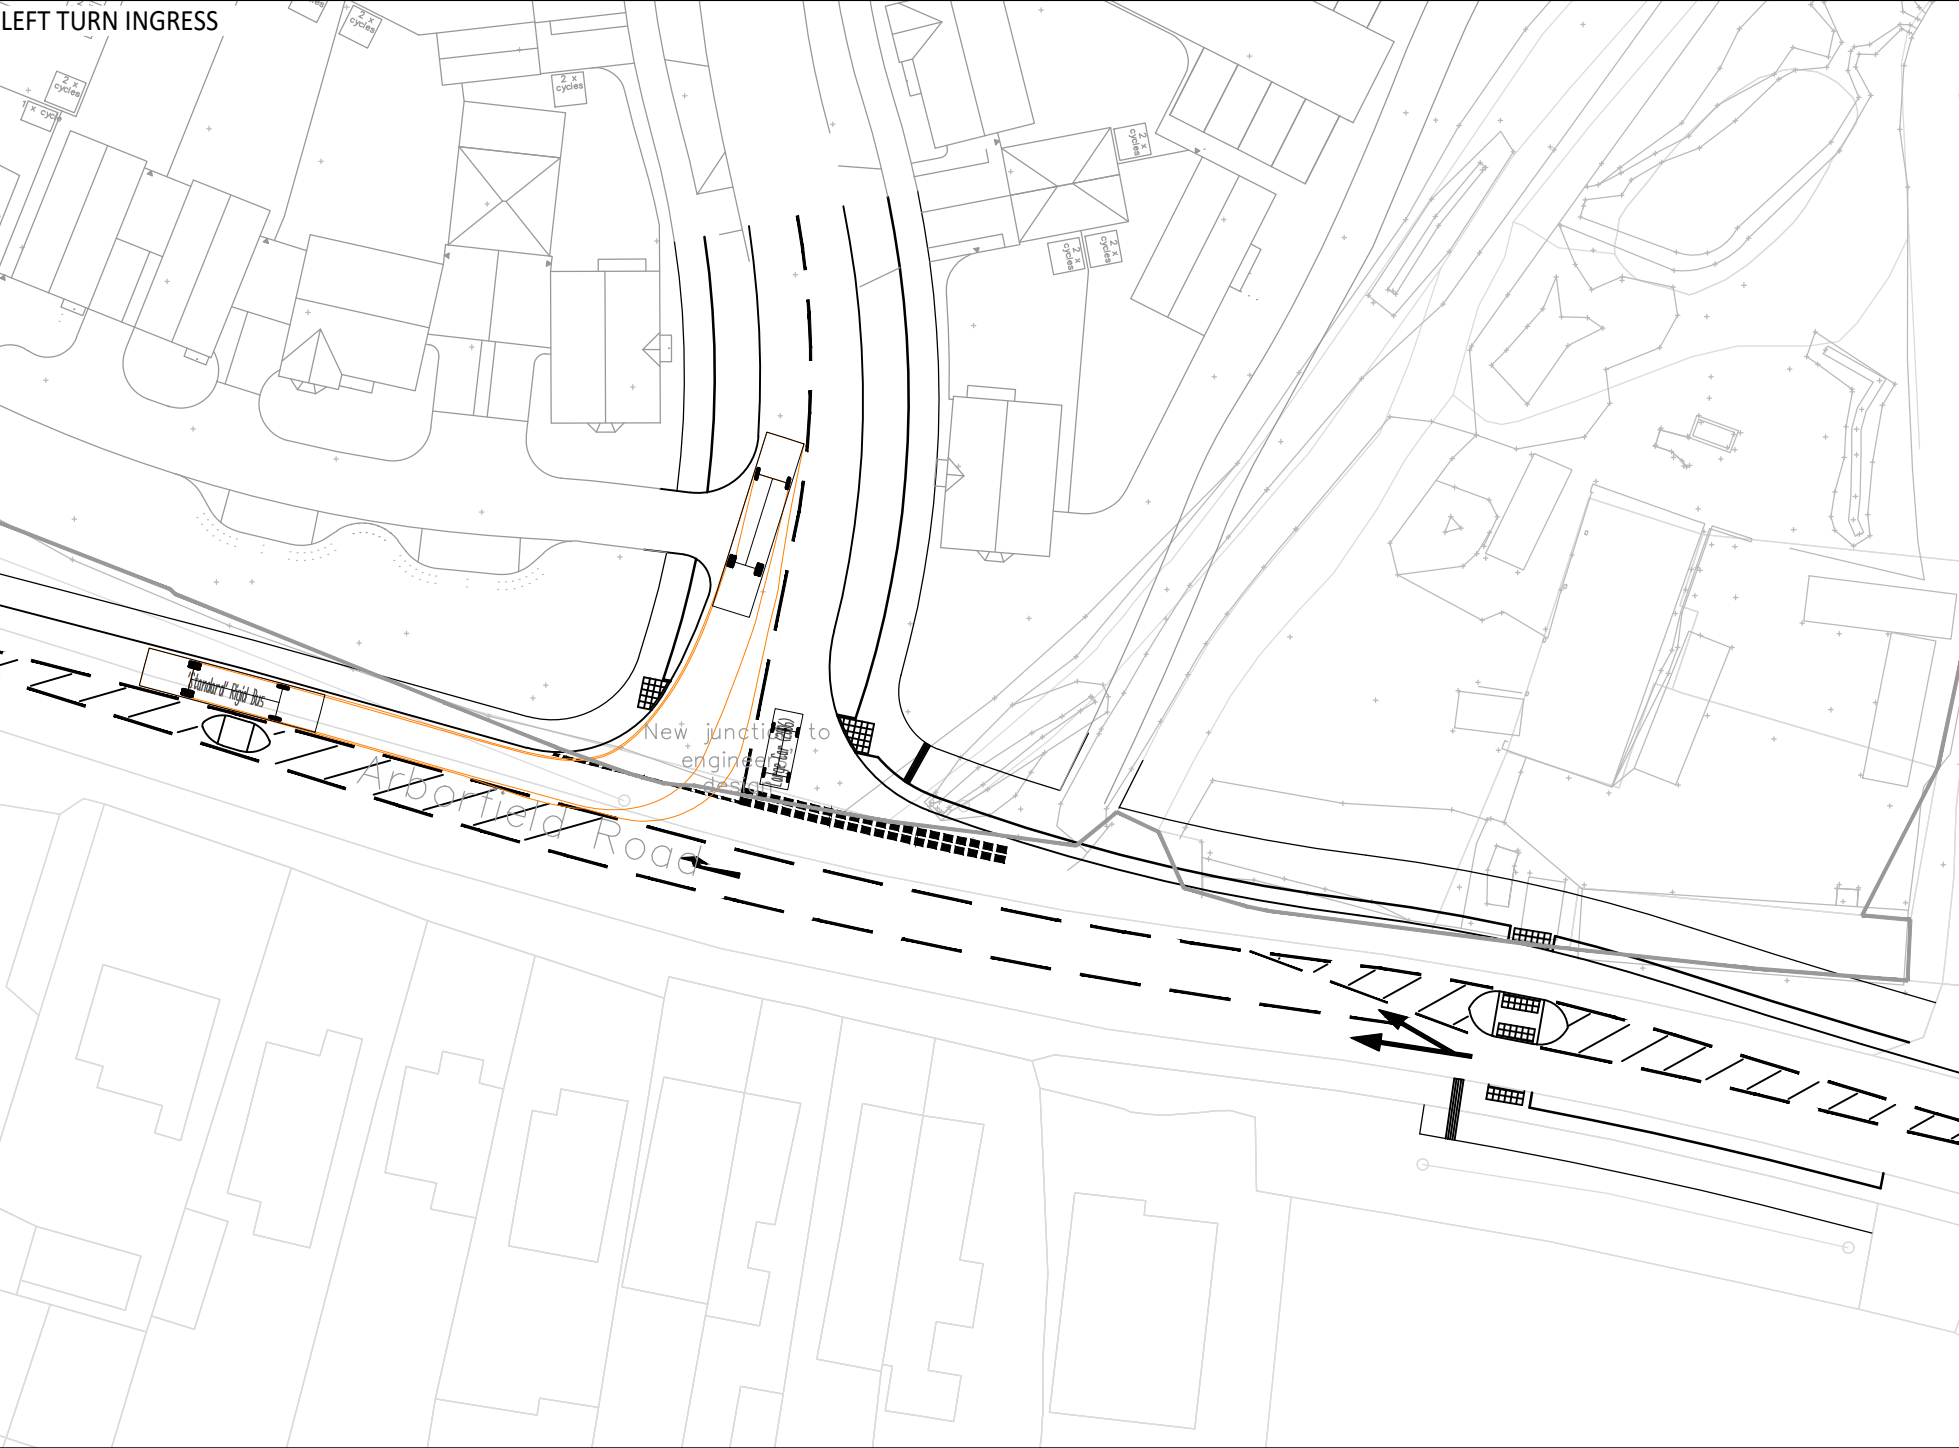
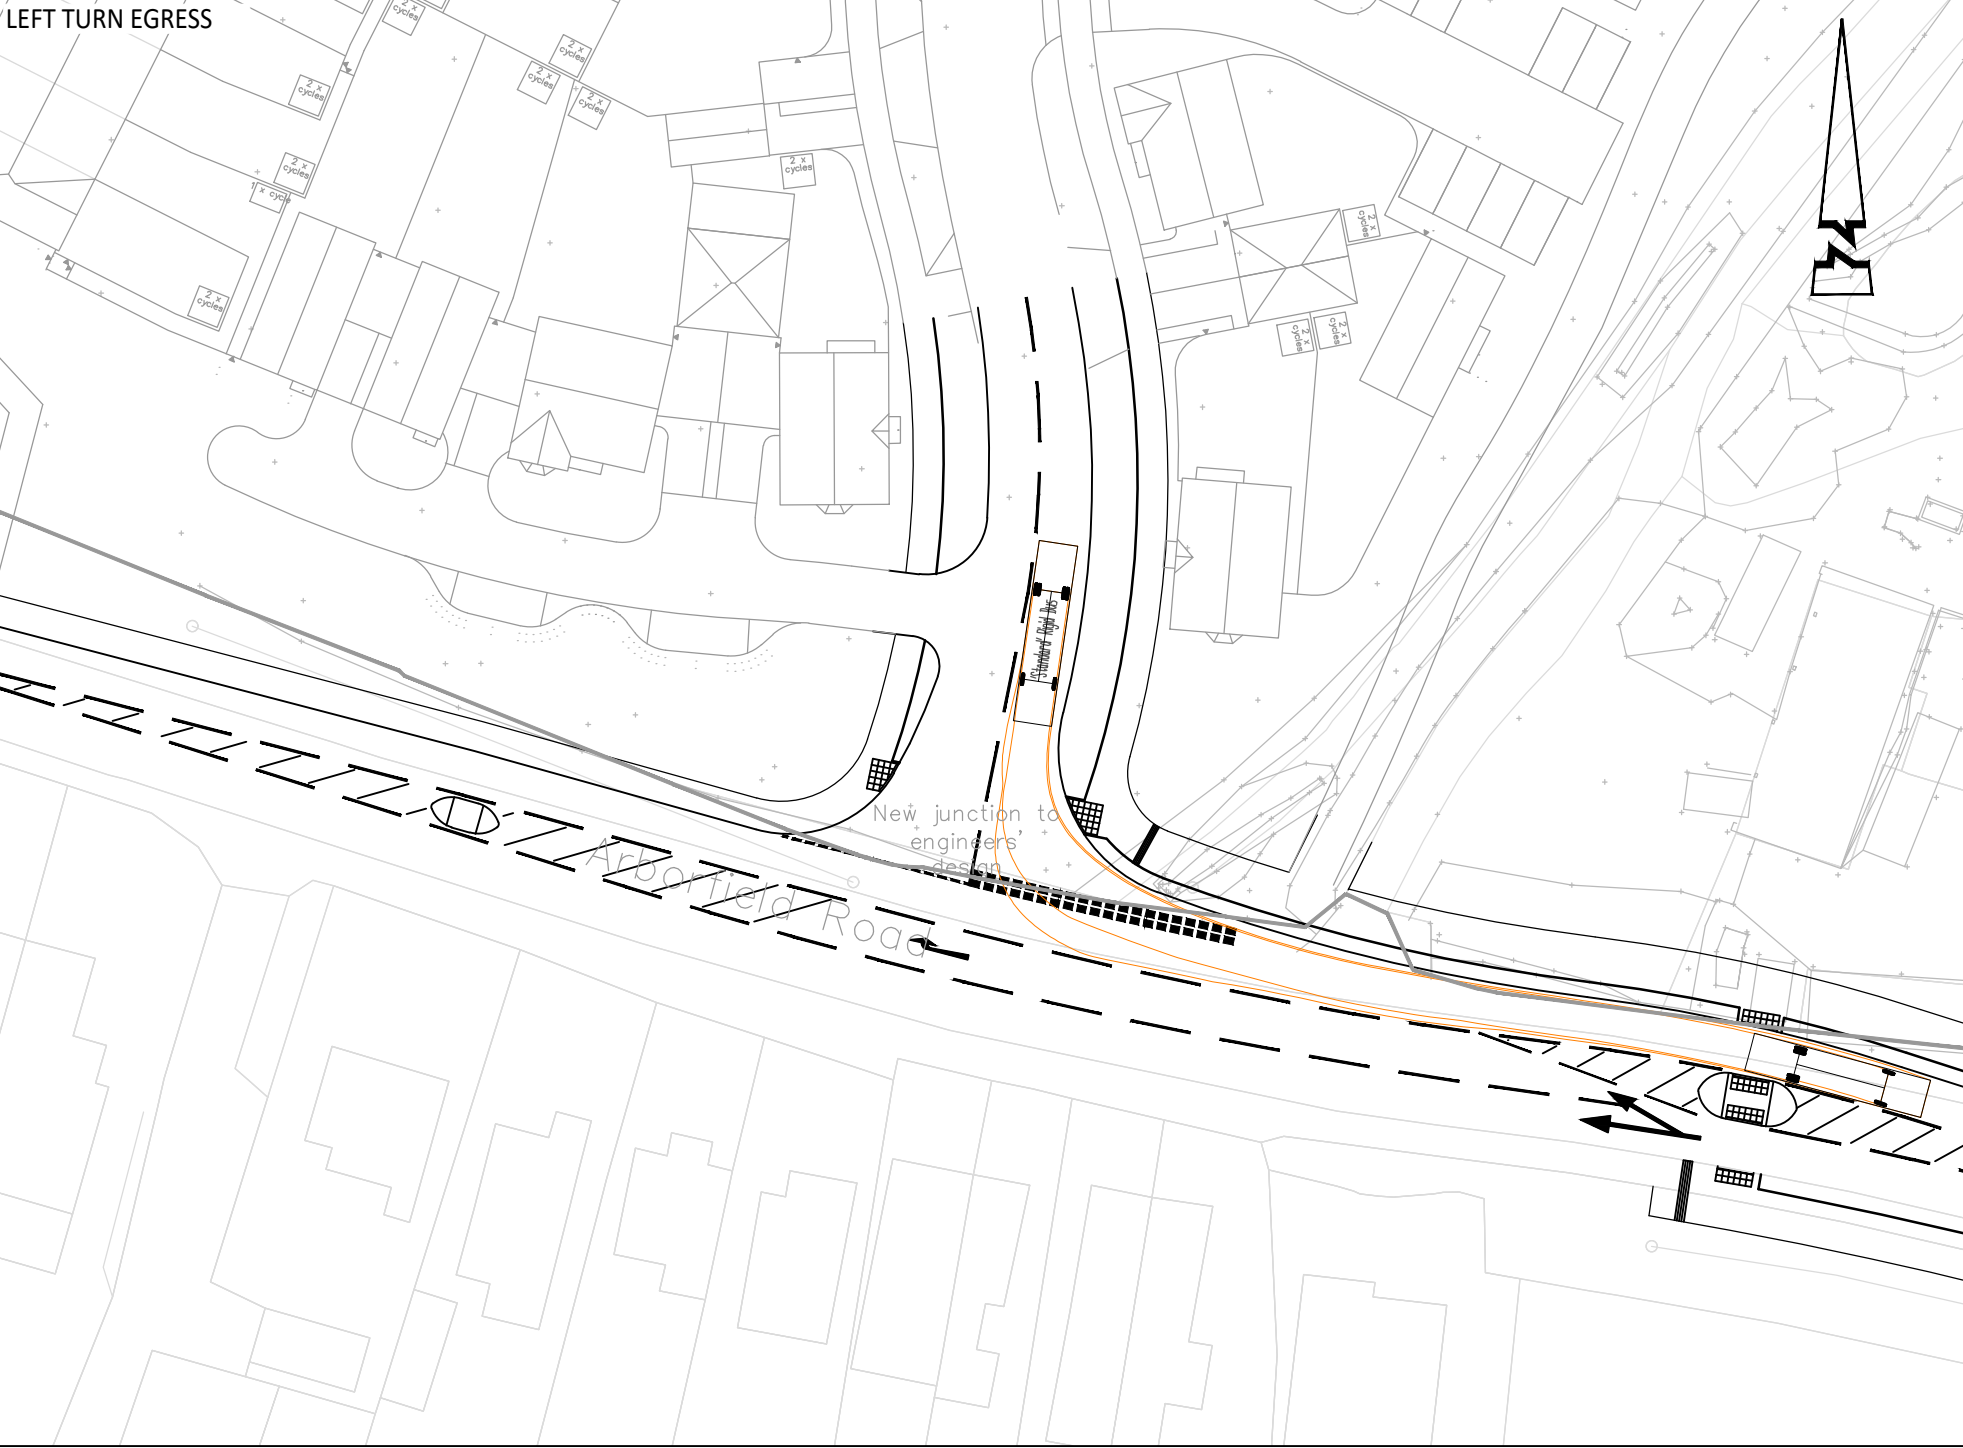


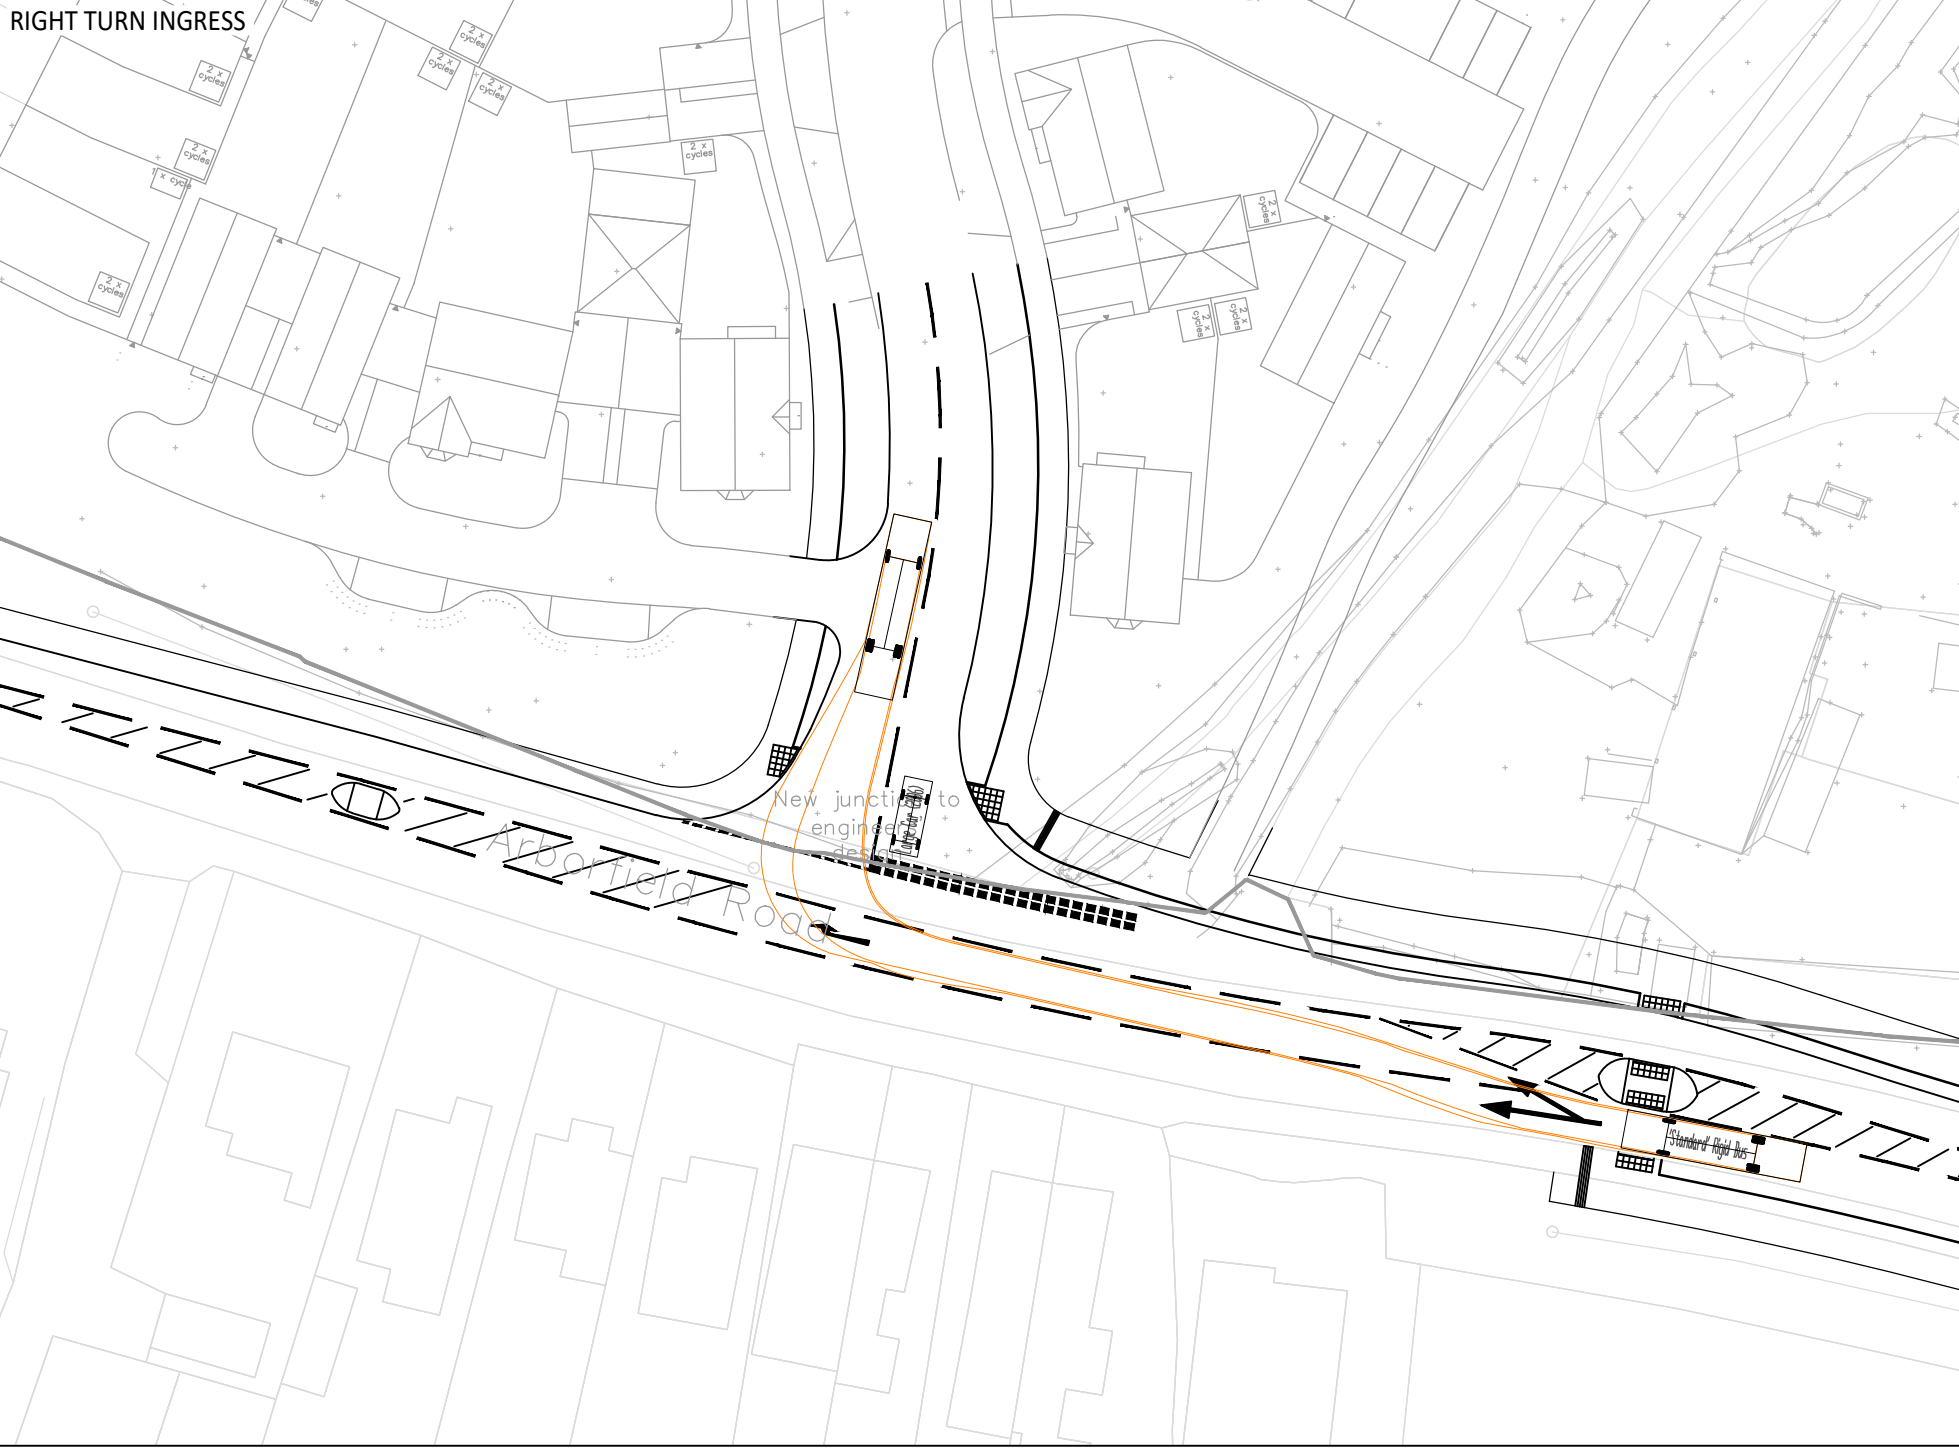

© ABLE LETCHFORD PARTNERSHIP LTD.
This drawing should not be reproduced without consent.

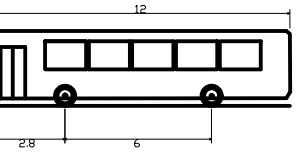

'Standard' Rigid Bus
Overall Length 12.000m
Overall Width 2.850m
Overall Body Height 3.063m
Min Body Ground Clearance 0.350m
Track Width 2.350m
Lock to lock time 4.00s
Wall to Wall Turning Radius 10.771m

P2	03.25	Updated following new site layout & comments.	LC	DS
P1	06.24	FIRST ISSUE	TDM	AG
Rev	Date	Description	Drawn	Checked

ABLEY LETCHFORD PARTNERSHIP
Consulting Engineers
3 Tealgate, Charnham Park
Hungerford, Berkshire RG17 0YT
www.alpce.co.uk Tel: 01488 684390

Client
BELLWAY HOMES

Project
LAND NORTH OF ARBORFIELD ROAD, SHINFIELD

Title
SWEPT PATH ANALYSIS RIGID BUS

Status
PRELIMINARY

Scale 1:500 @ A2	Date JUNE 2024	Drawn TDM	Checked AG
Drawing No HD008-008	Revision P2		