

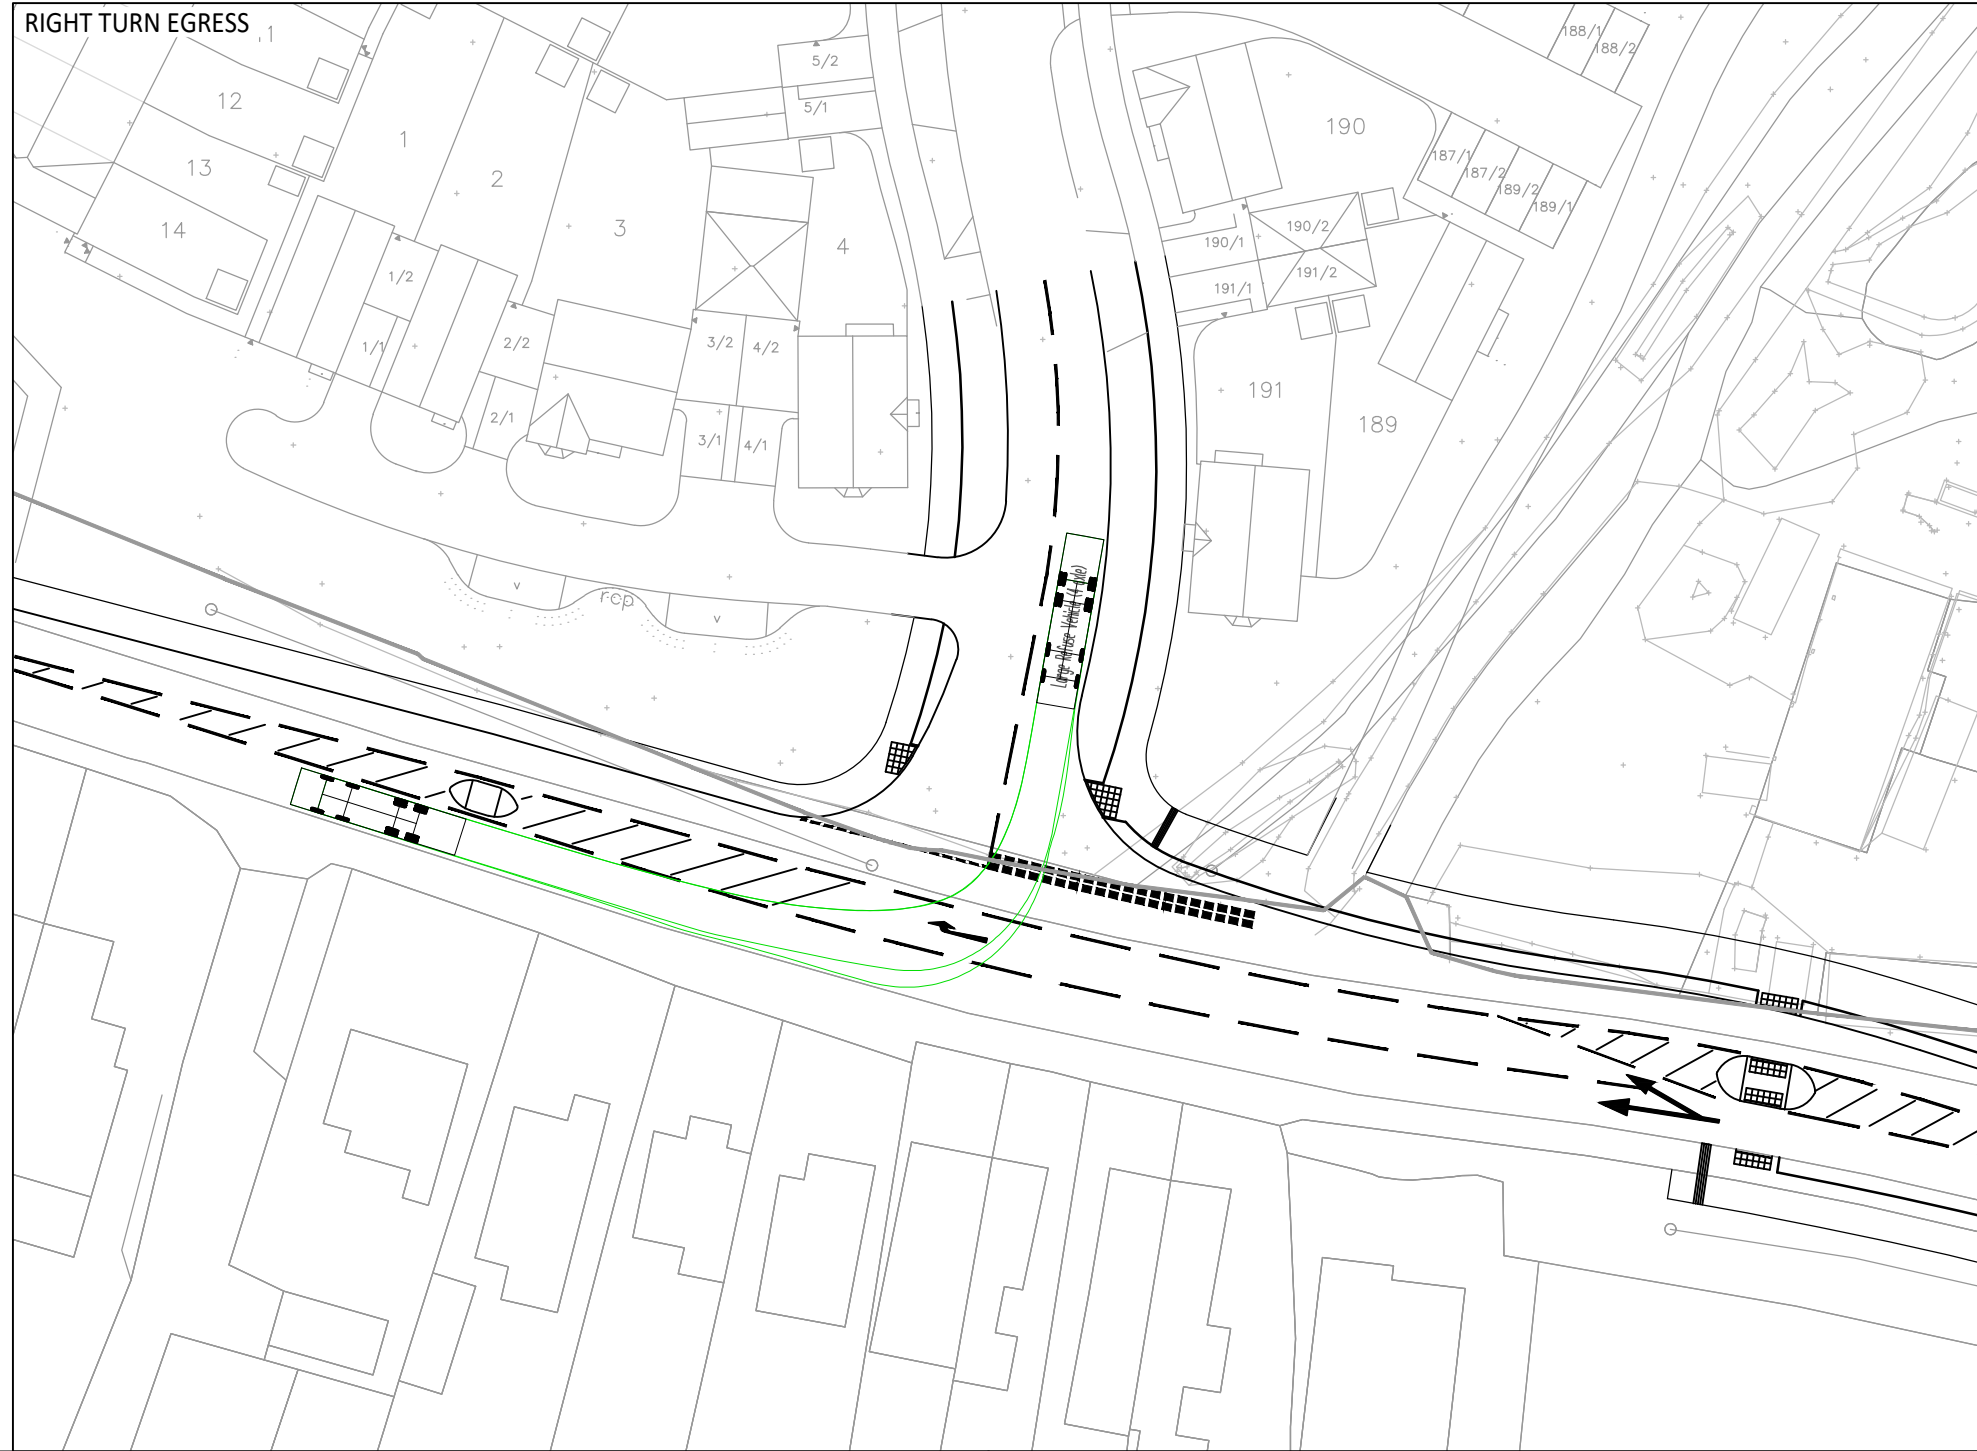
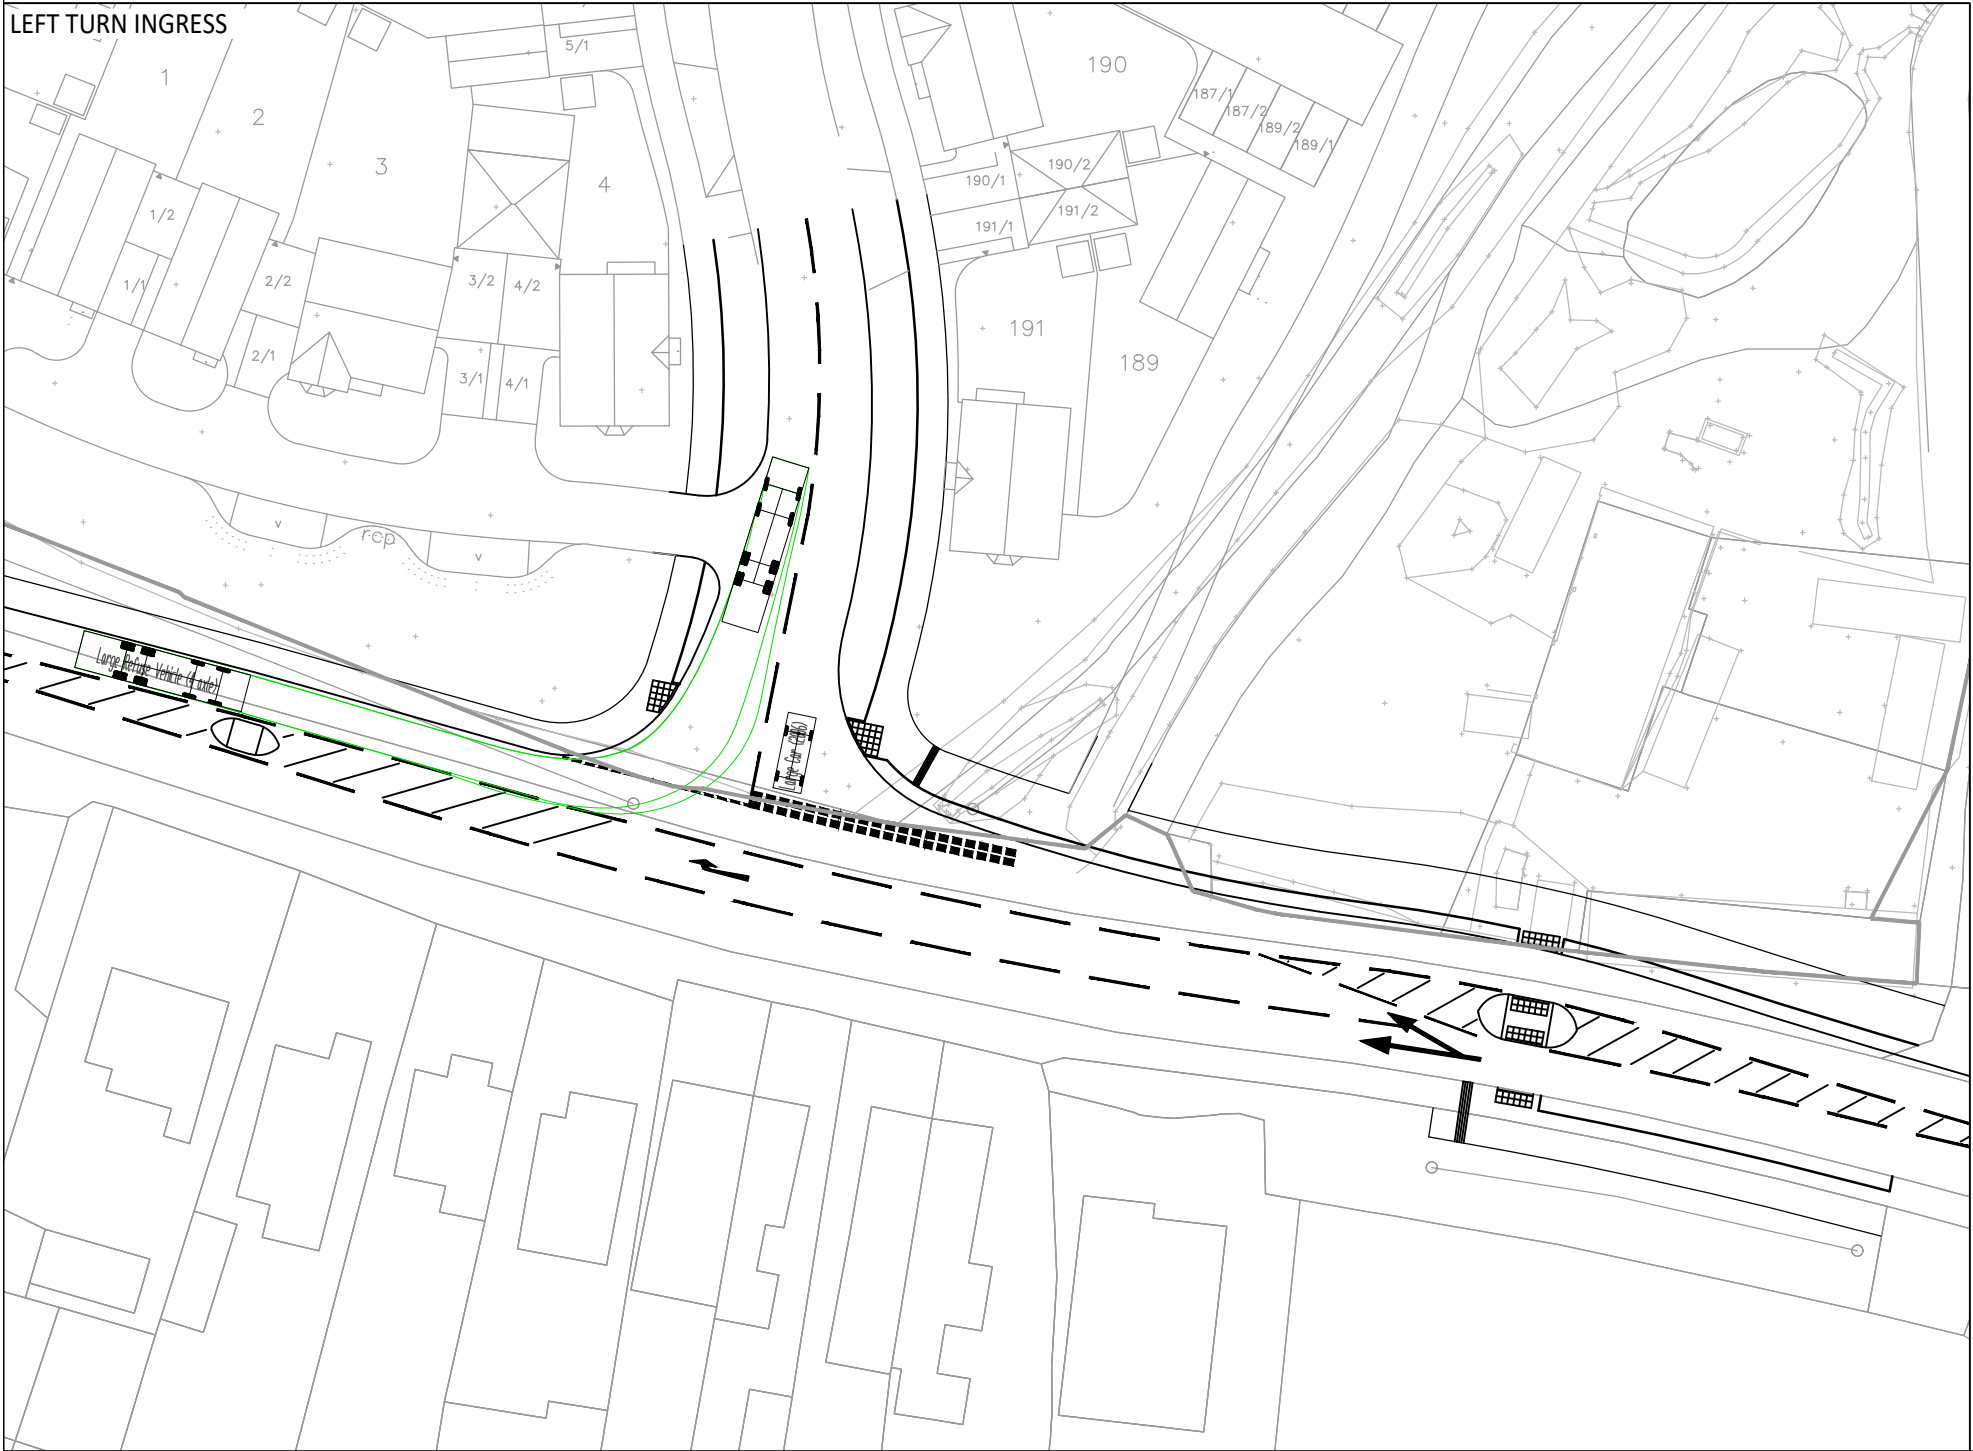
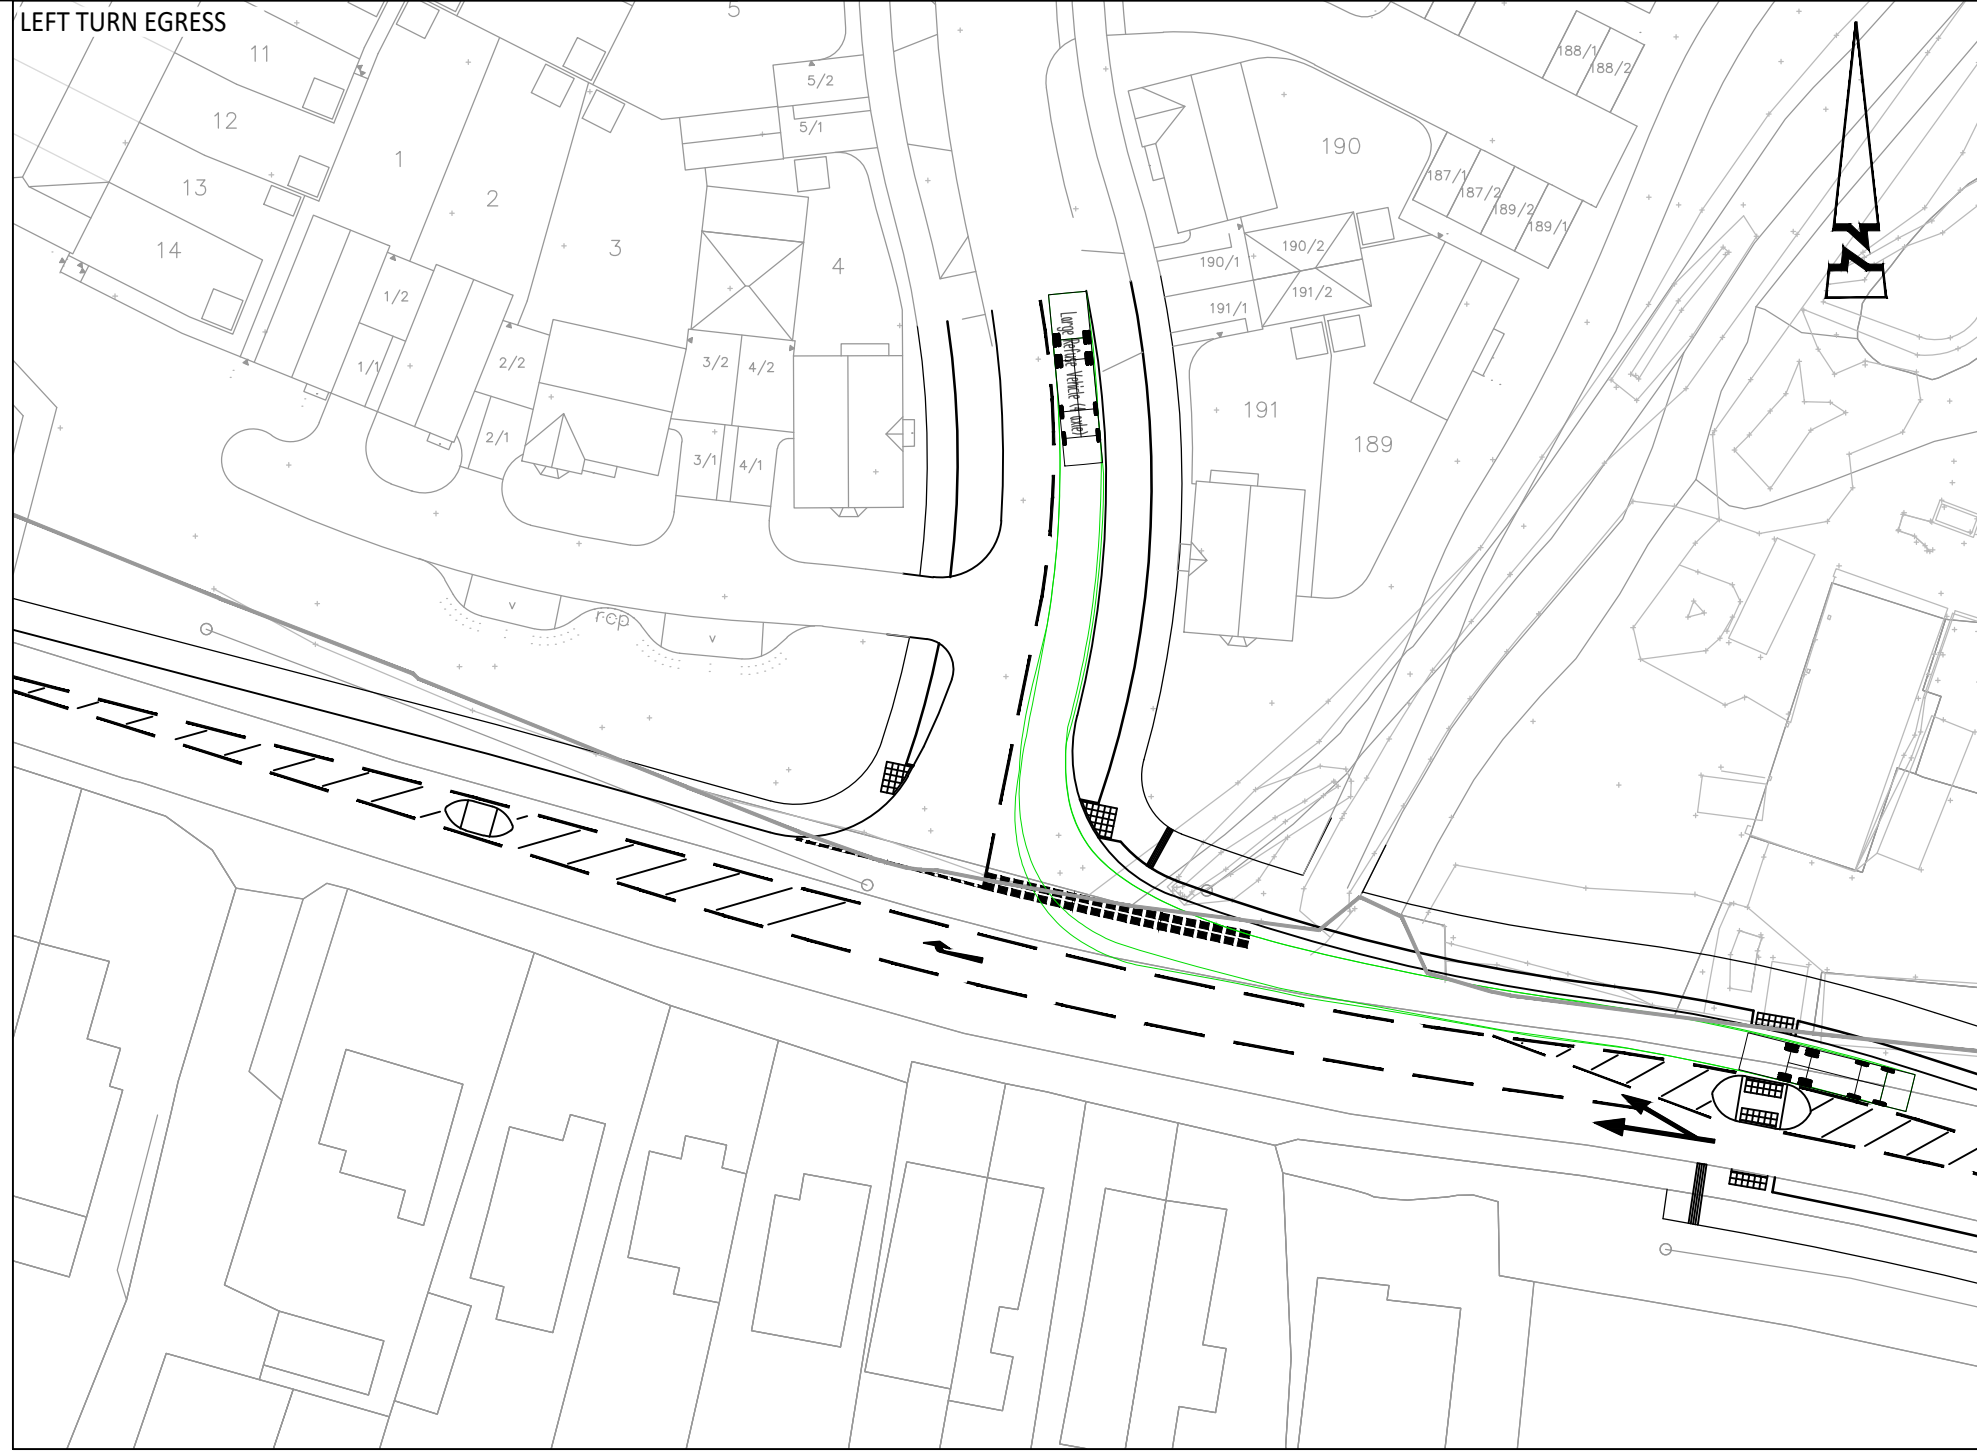


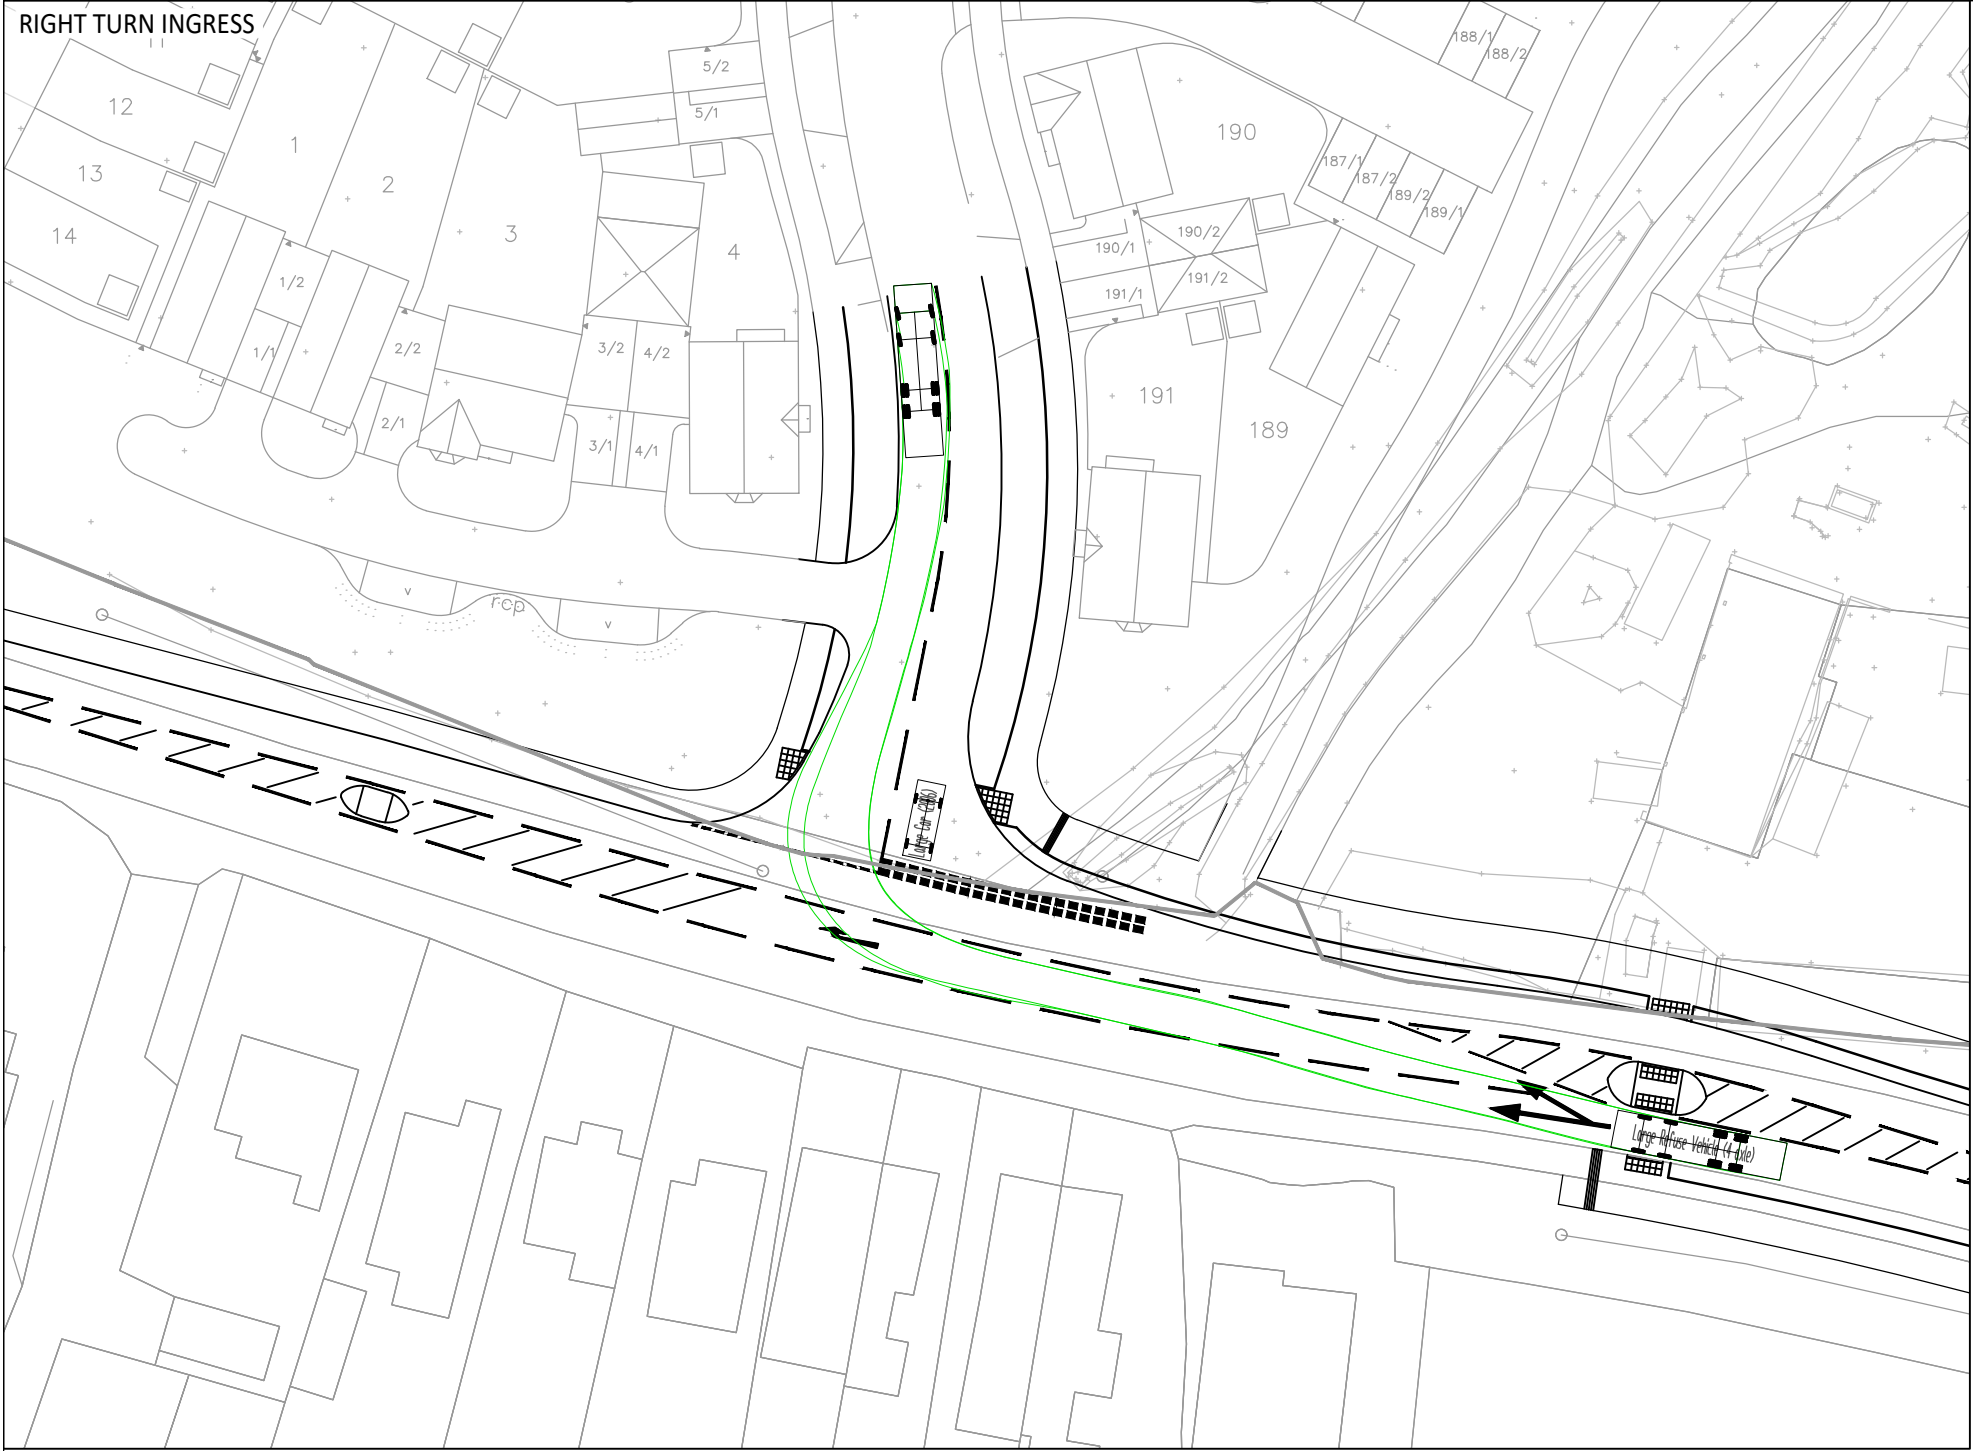

© ABLEY LETCHFORD PARTNERSHIP LTD.
This drawing should not be reproduced without consent.

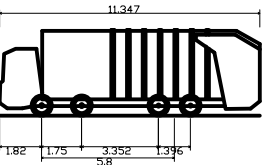

Large Refuse Vehicle (4 axle)
Overall Length 11.347m
Overall Width 2.500m
Overall Body Height 2.900m
Min Body Ground Clearance 0.304m
Track Width 2.500m
Lock to lock time 6.00s
Wall to Wall Turning Radius 11.330m

P2	03.25	Updated following new site layout & comments.	LC	DS
P1	06.24	FIRST ISSUE	TDM	AG
Rev	Date	Description	Drawn	Checked

ABLEY LETCHFORD PARTNERSHIP
Consulting Engineers
3 Tealgate, Charnham Park
Hungerford, Berkshire RG17 0YT
www.alpce.co.uk Tel: 01488 684390

Client
BELLWAY HOMES

Project
LAND NORTH OF ARBORFIELD ROAD, SHINFIELD

Title
**SWEPT PATH ANALYSIS
LARGE REFUSE VEHICLE**

Status
PRELIMINARY

Scale 1:500 @ A2	Date JUNE 2024	Drawn TDM	Checked AG
Drawing No HD008-007	Revision P2		