

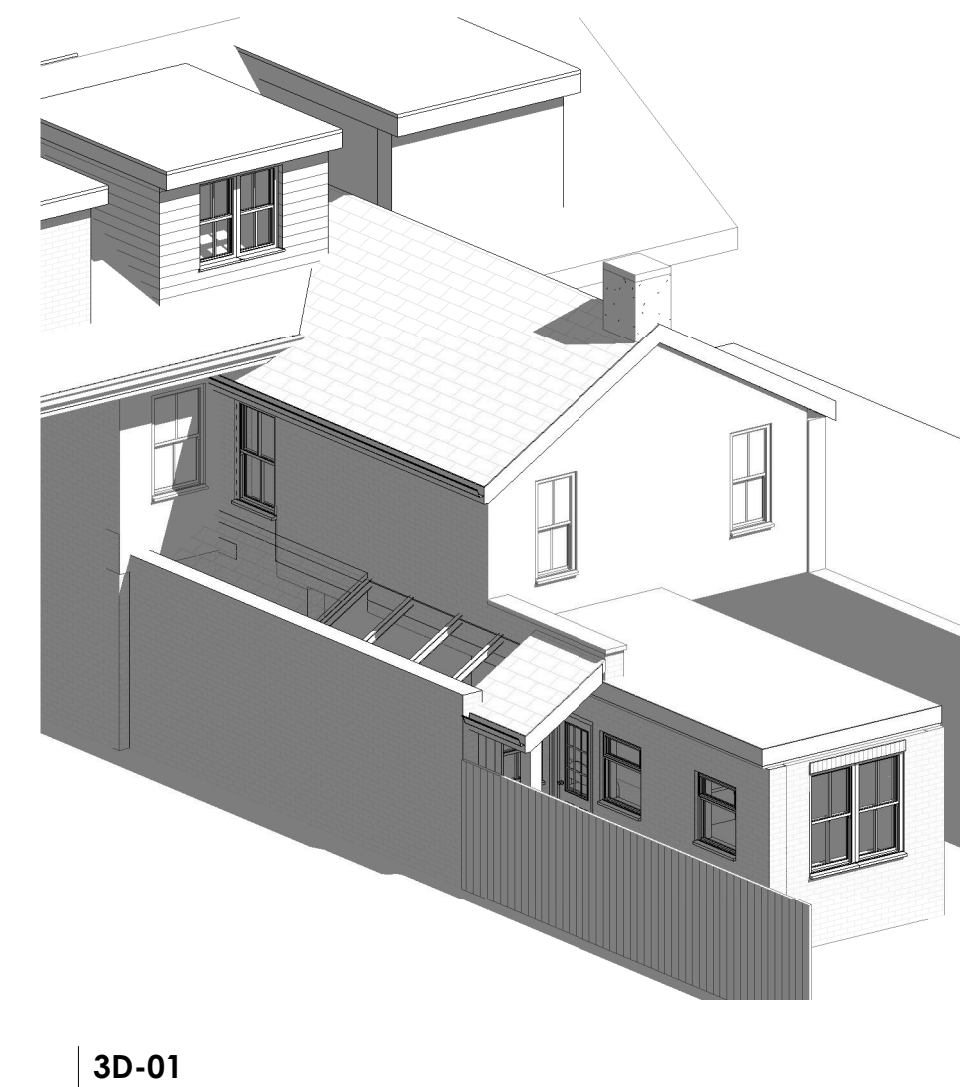
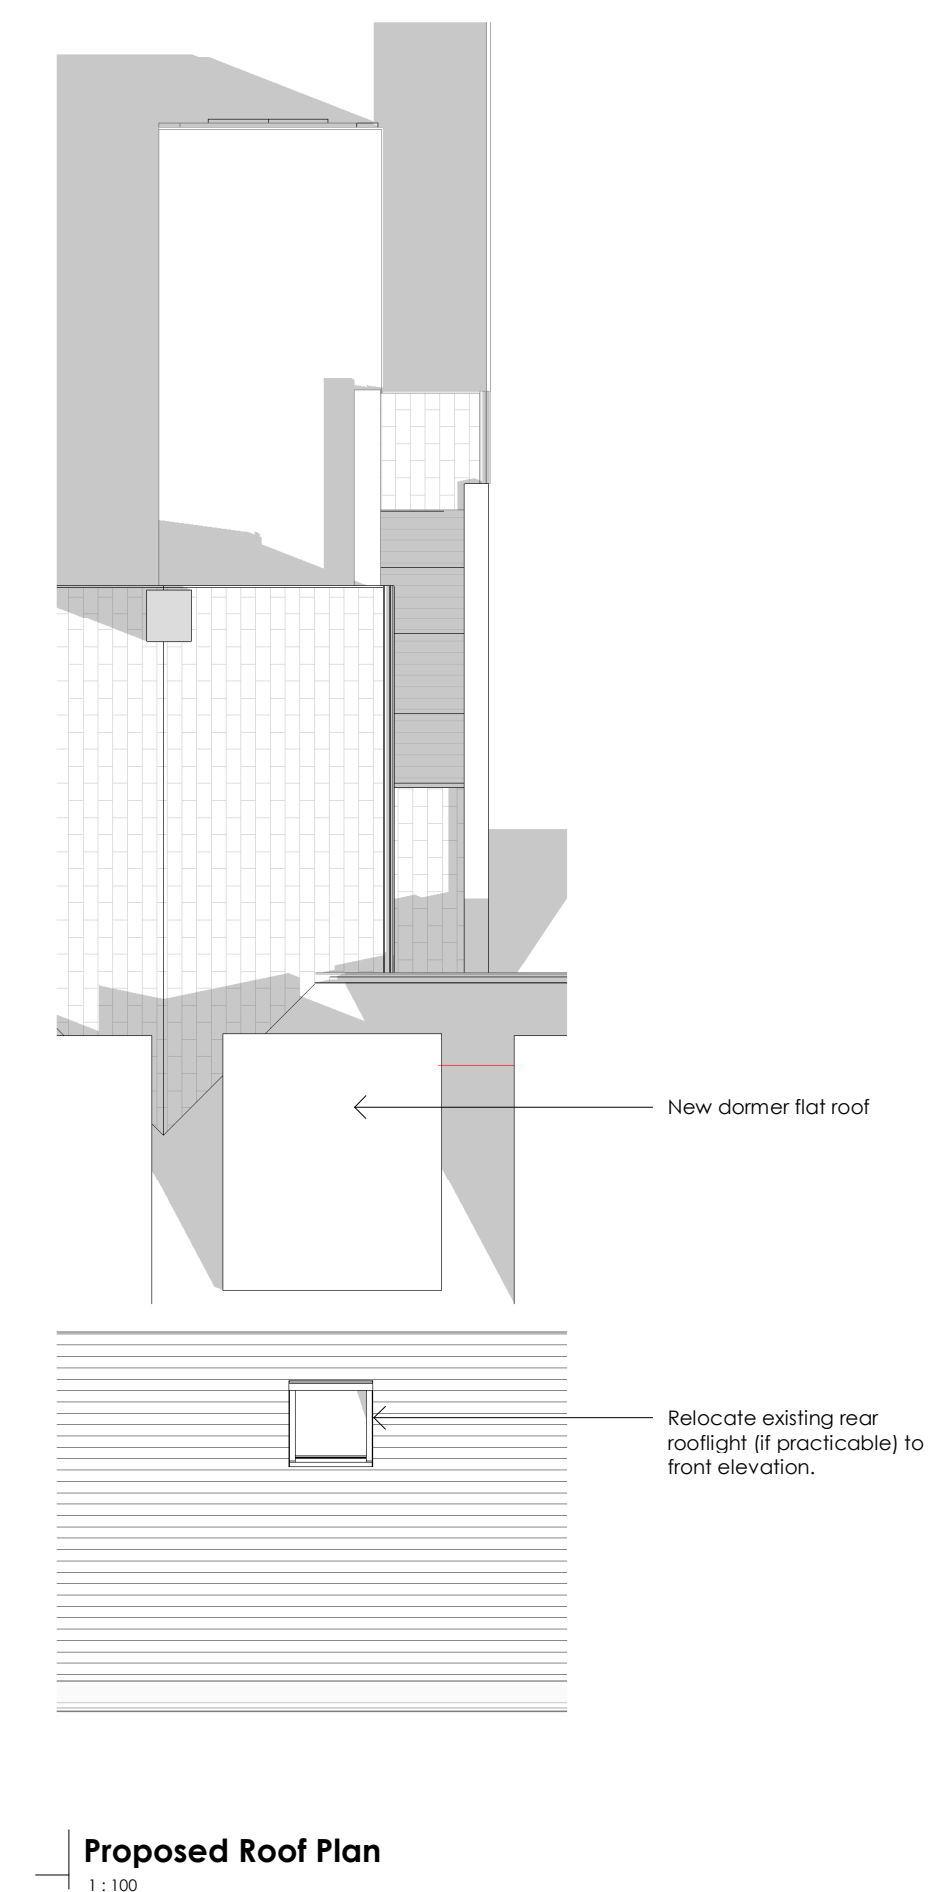
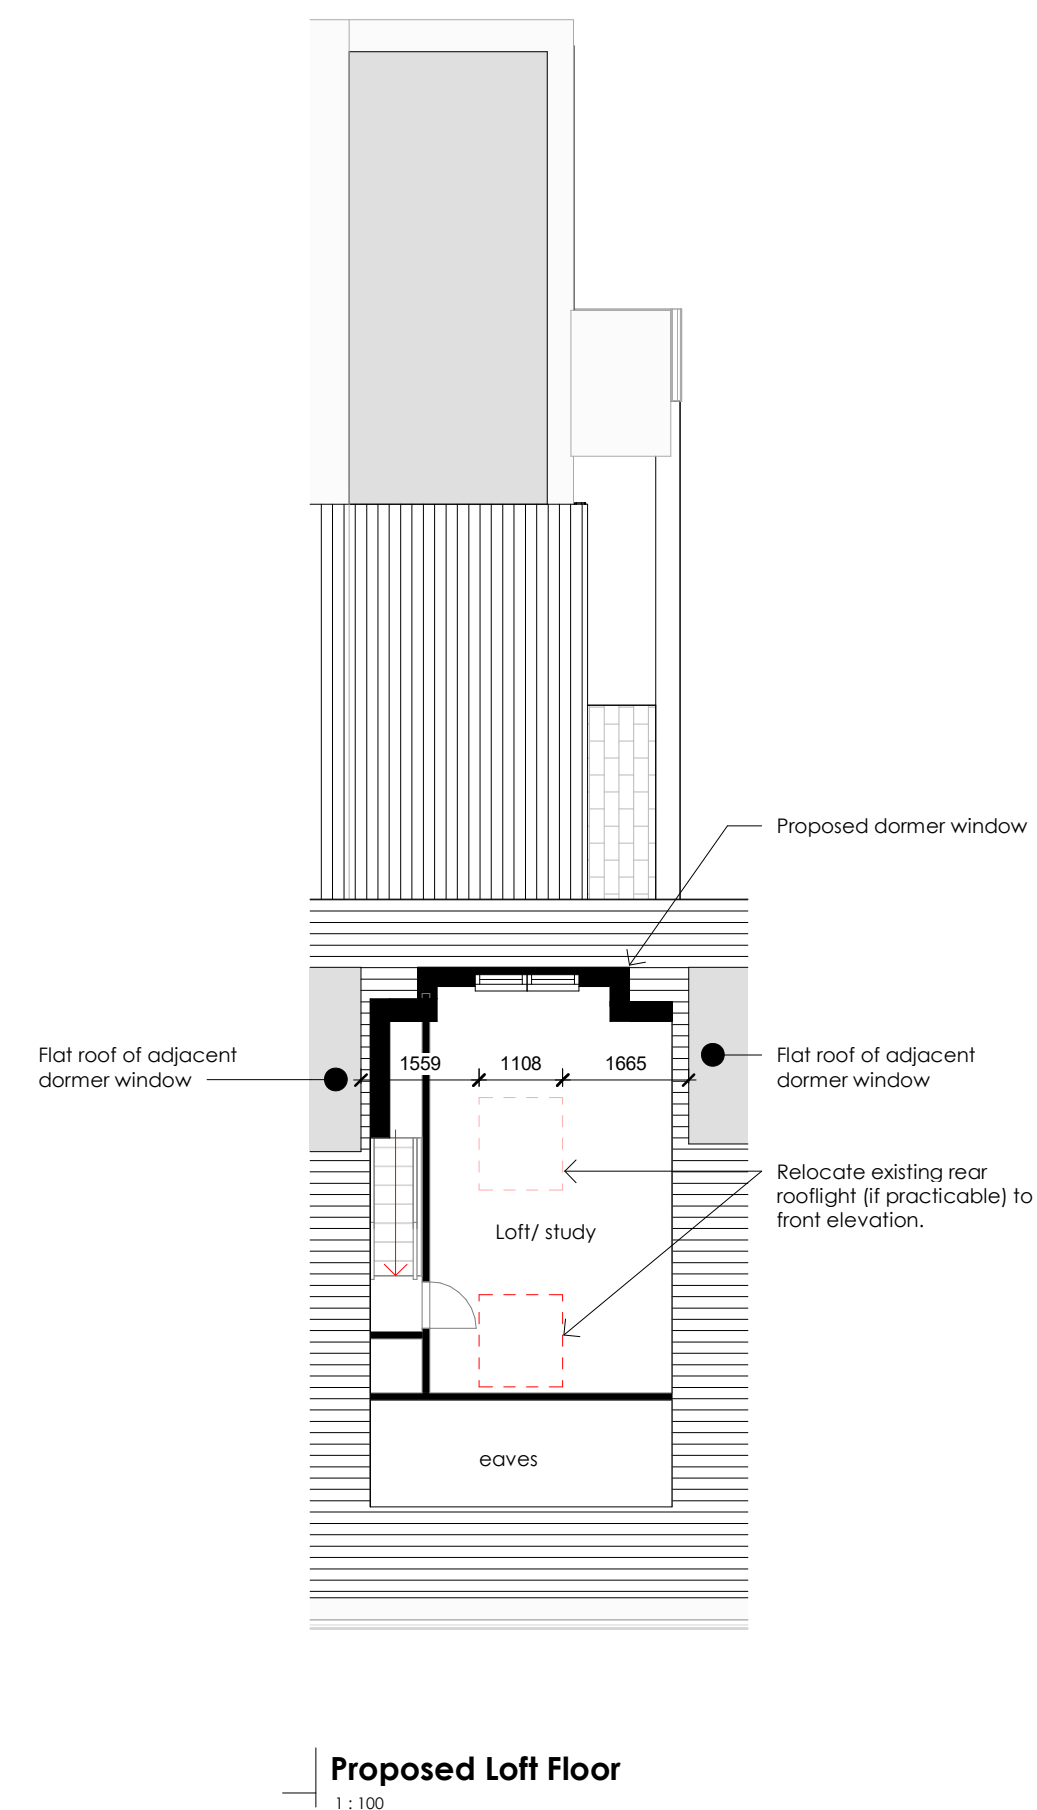


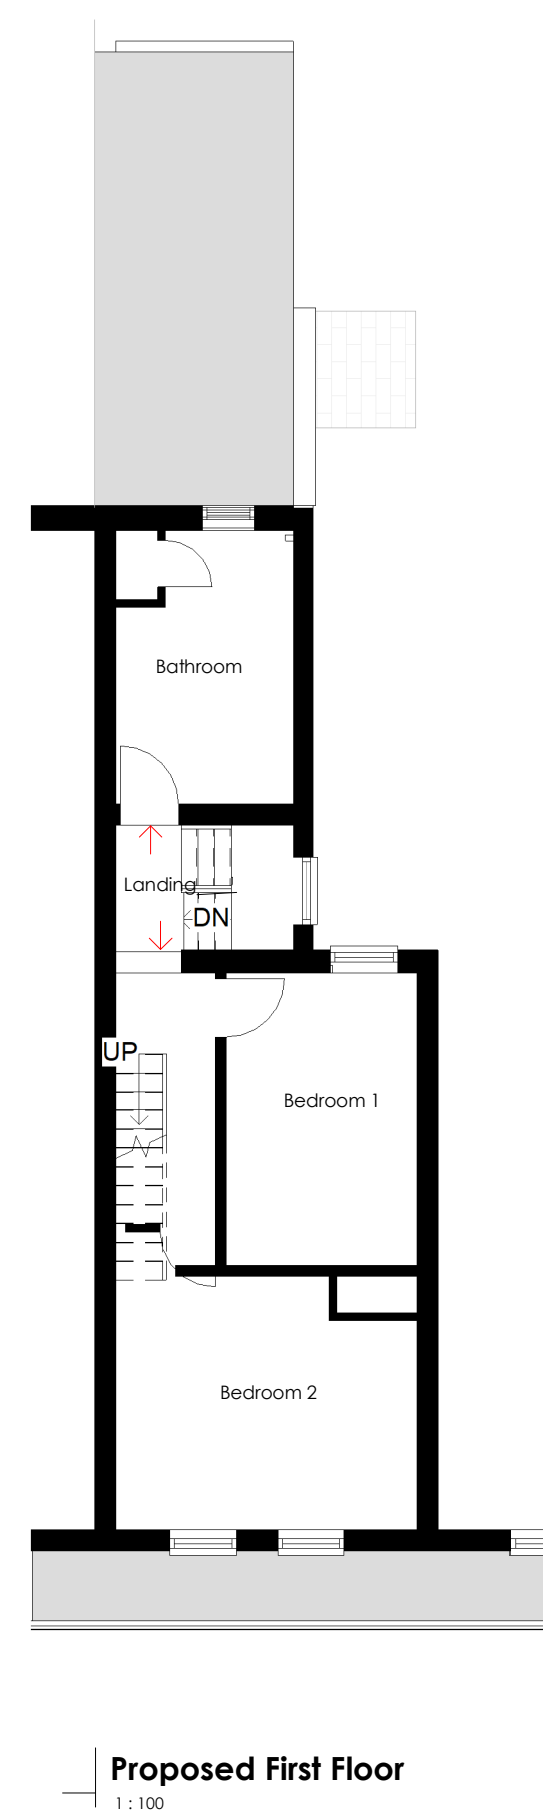

Zoe Lewis Architects Ltd 15 Madeline Way, Aldermaston, RG7 4HZ www.zlial.co.uk / 01183 273250 info@zlial.co.uk	
PROJECT 336 134 Victoria Road, Wargrave	
TITLE Proposal 4	
CLIENT Mr + Mrs Murphy	
DRAWN BY ZEL	CHECKED BY ZEL
SCALE As Indicated	ISSUE DATE 30/09/24
DRAWING NUMBER 336-A1-04	REV
© Zoe Lewis Architects LTD 2024	

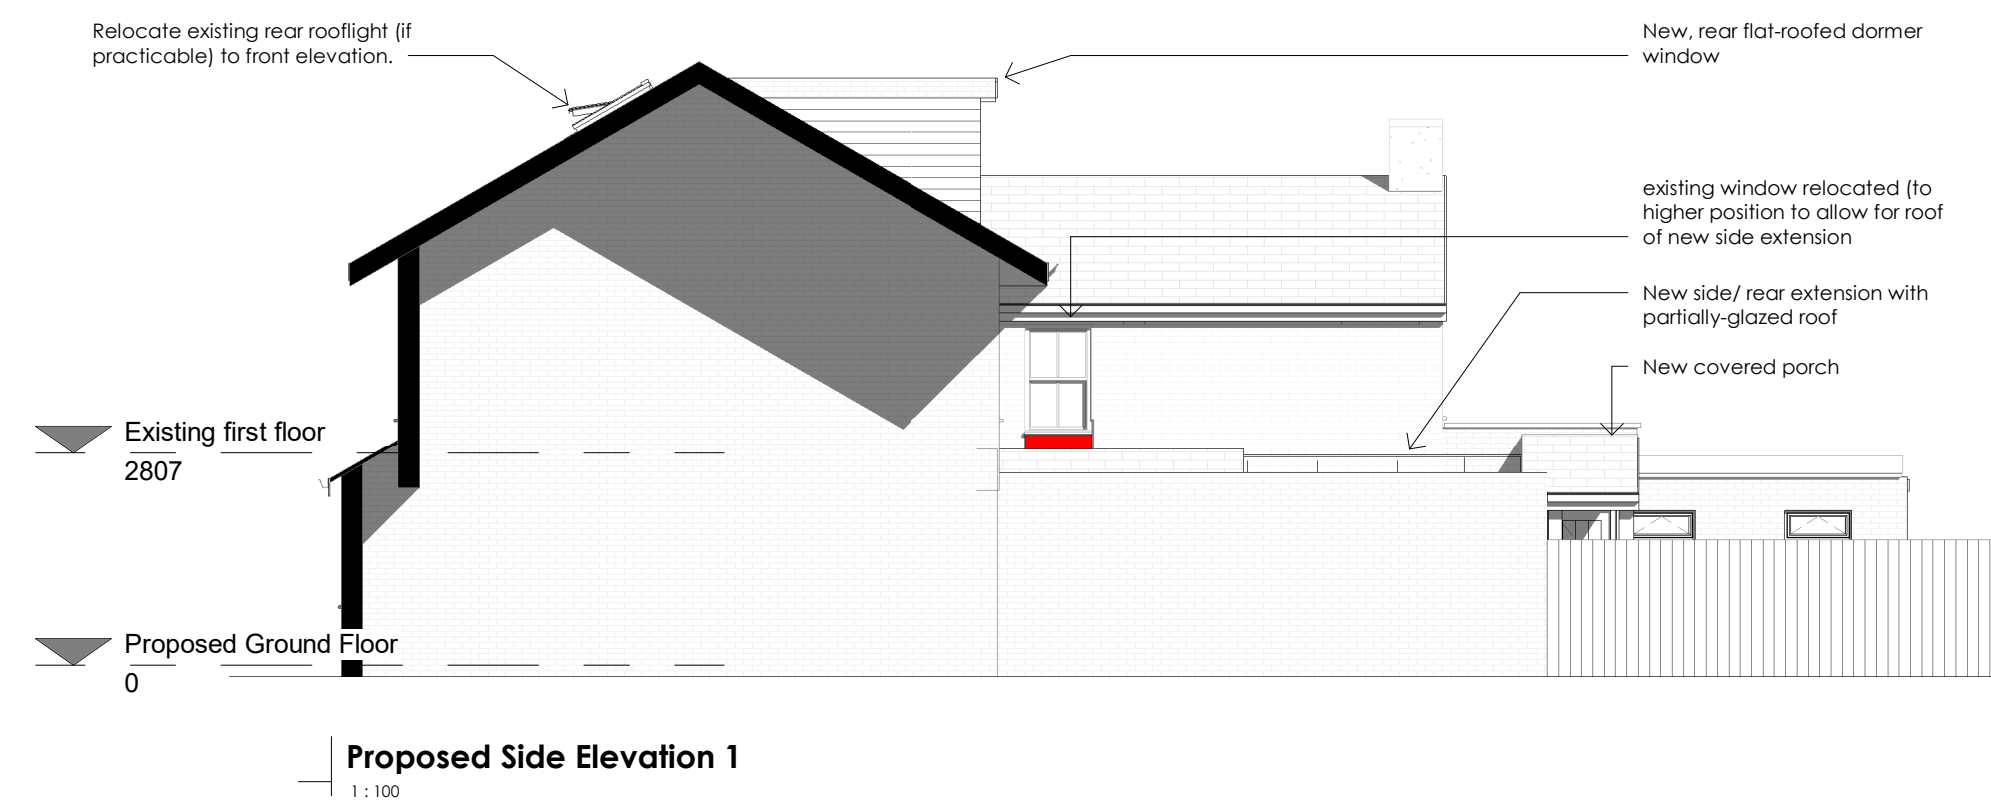