
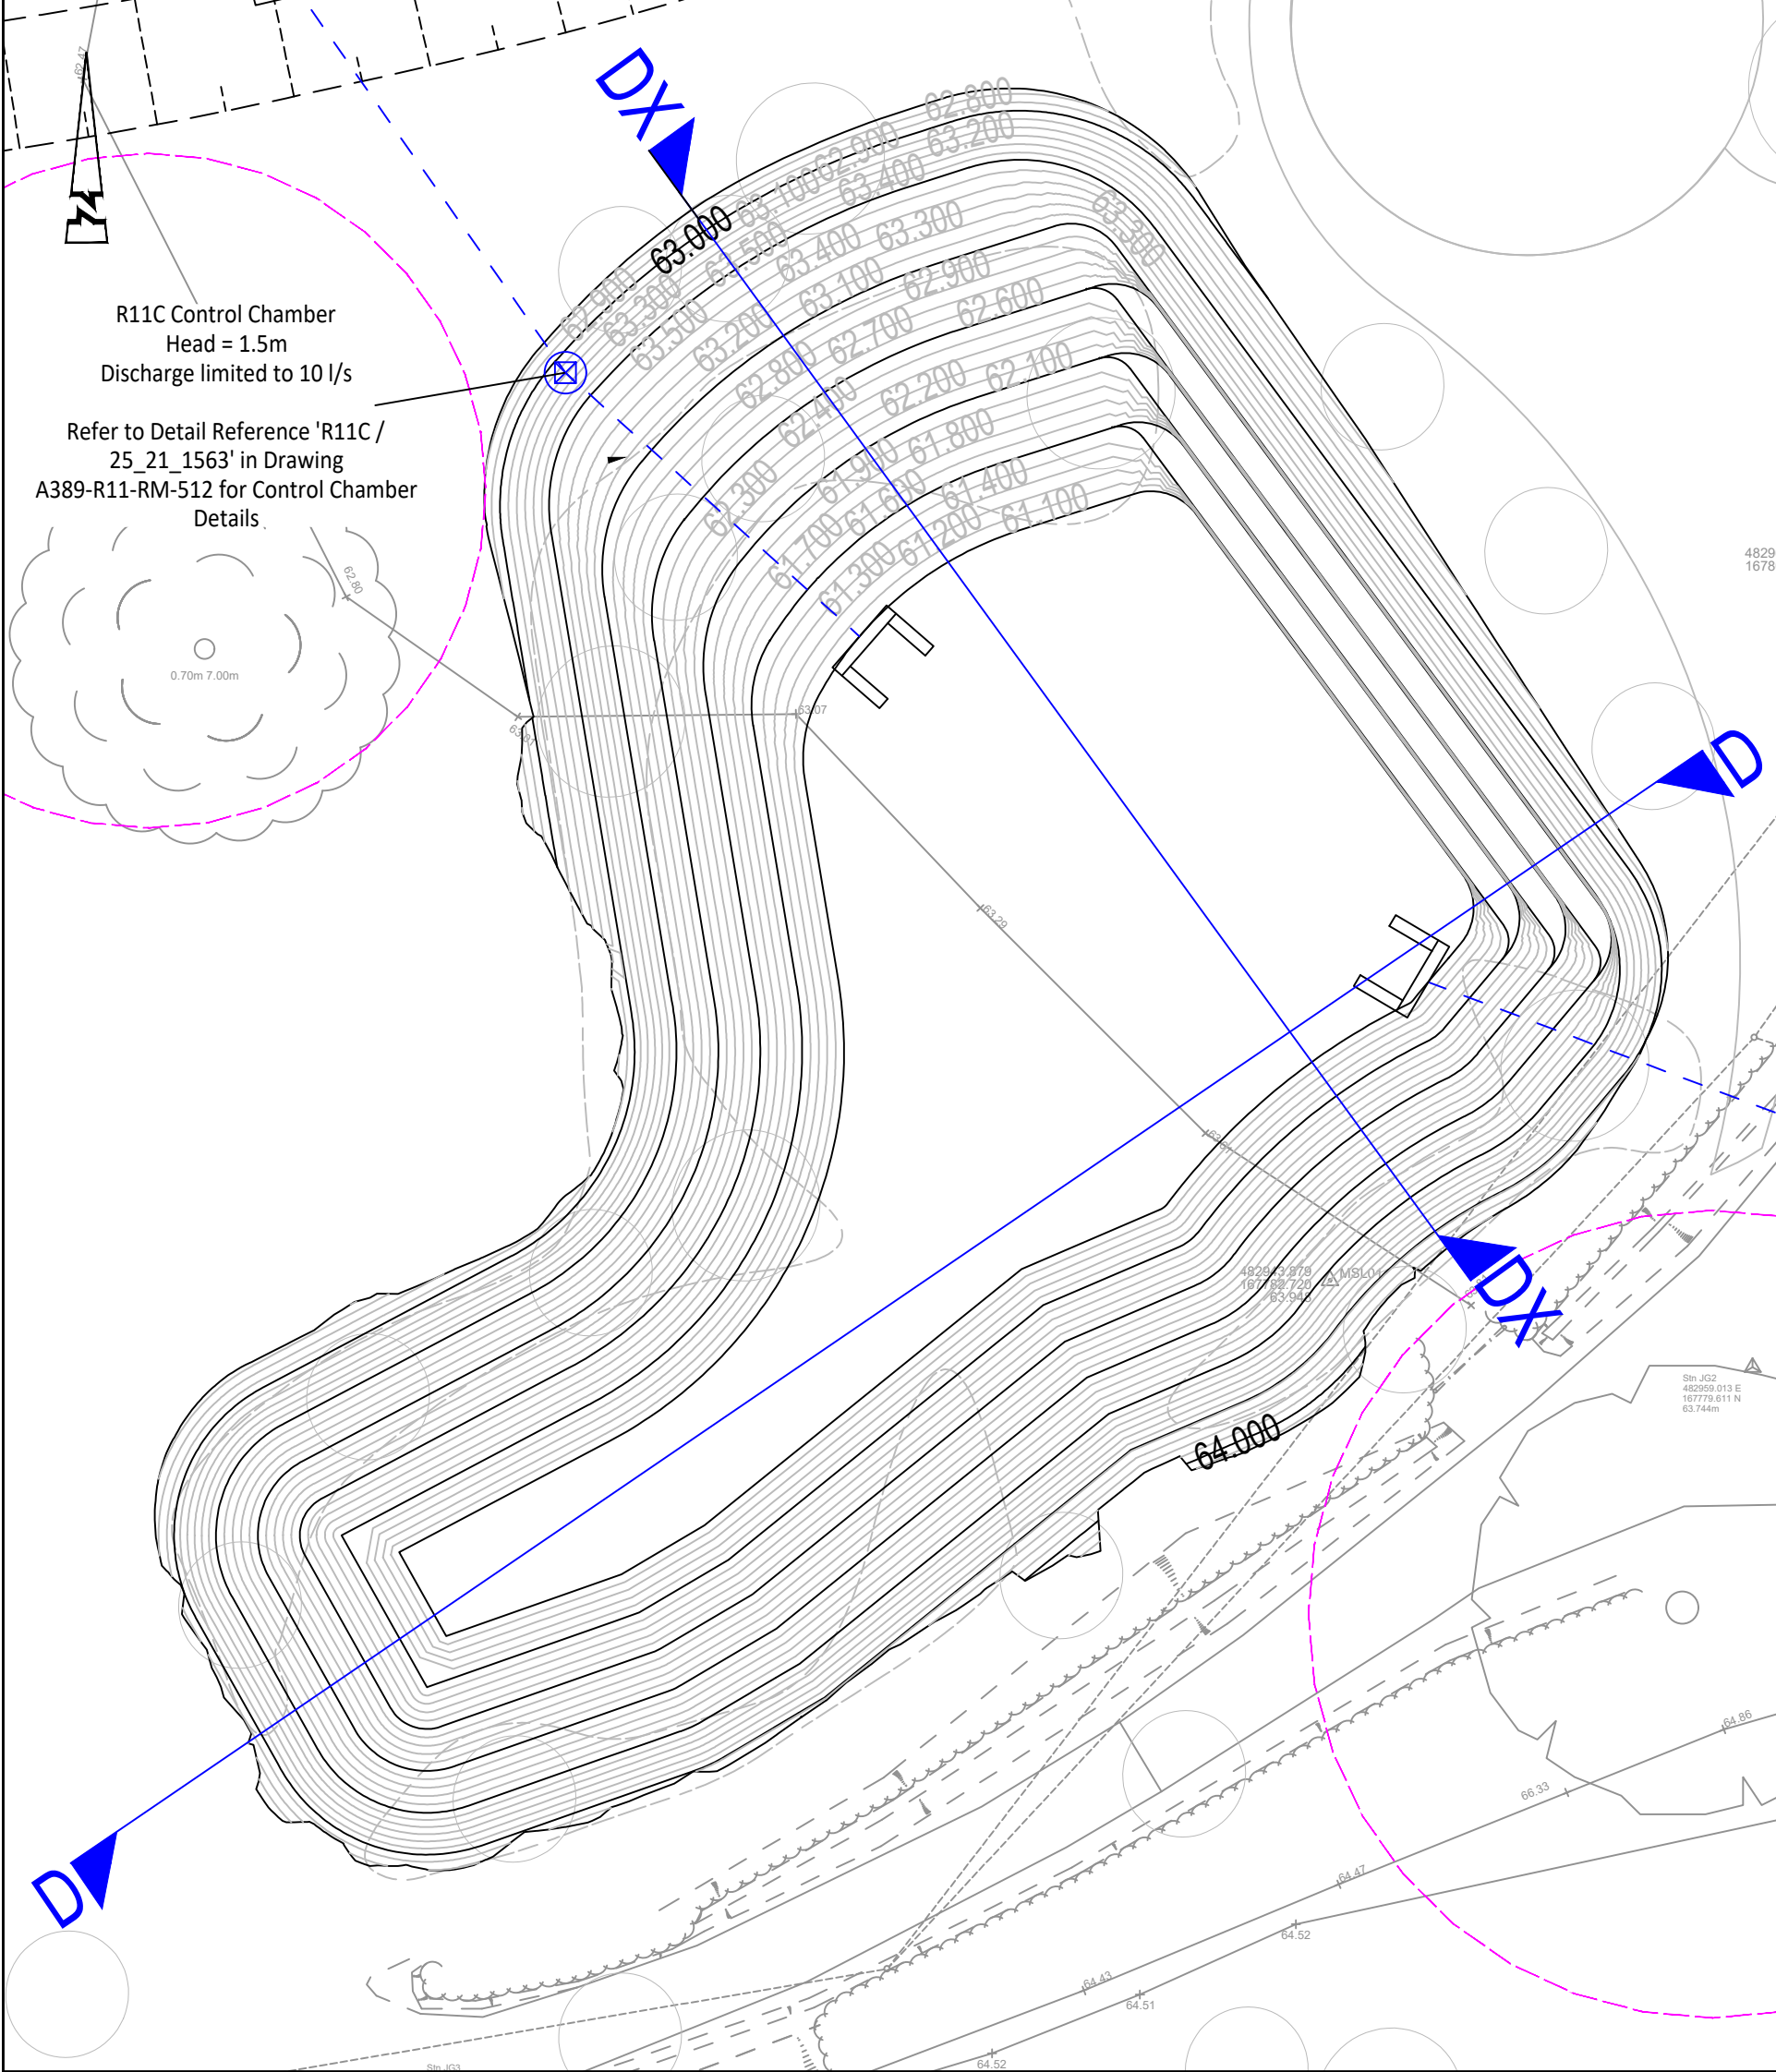
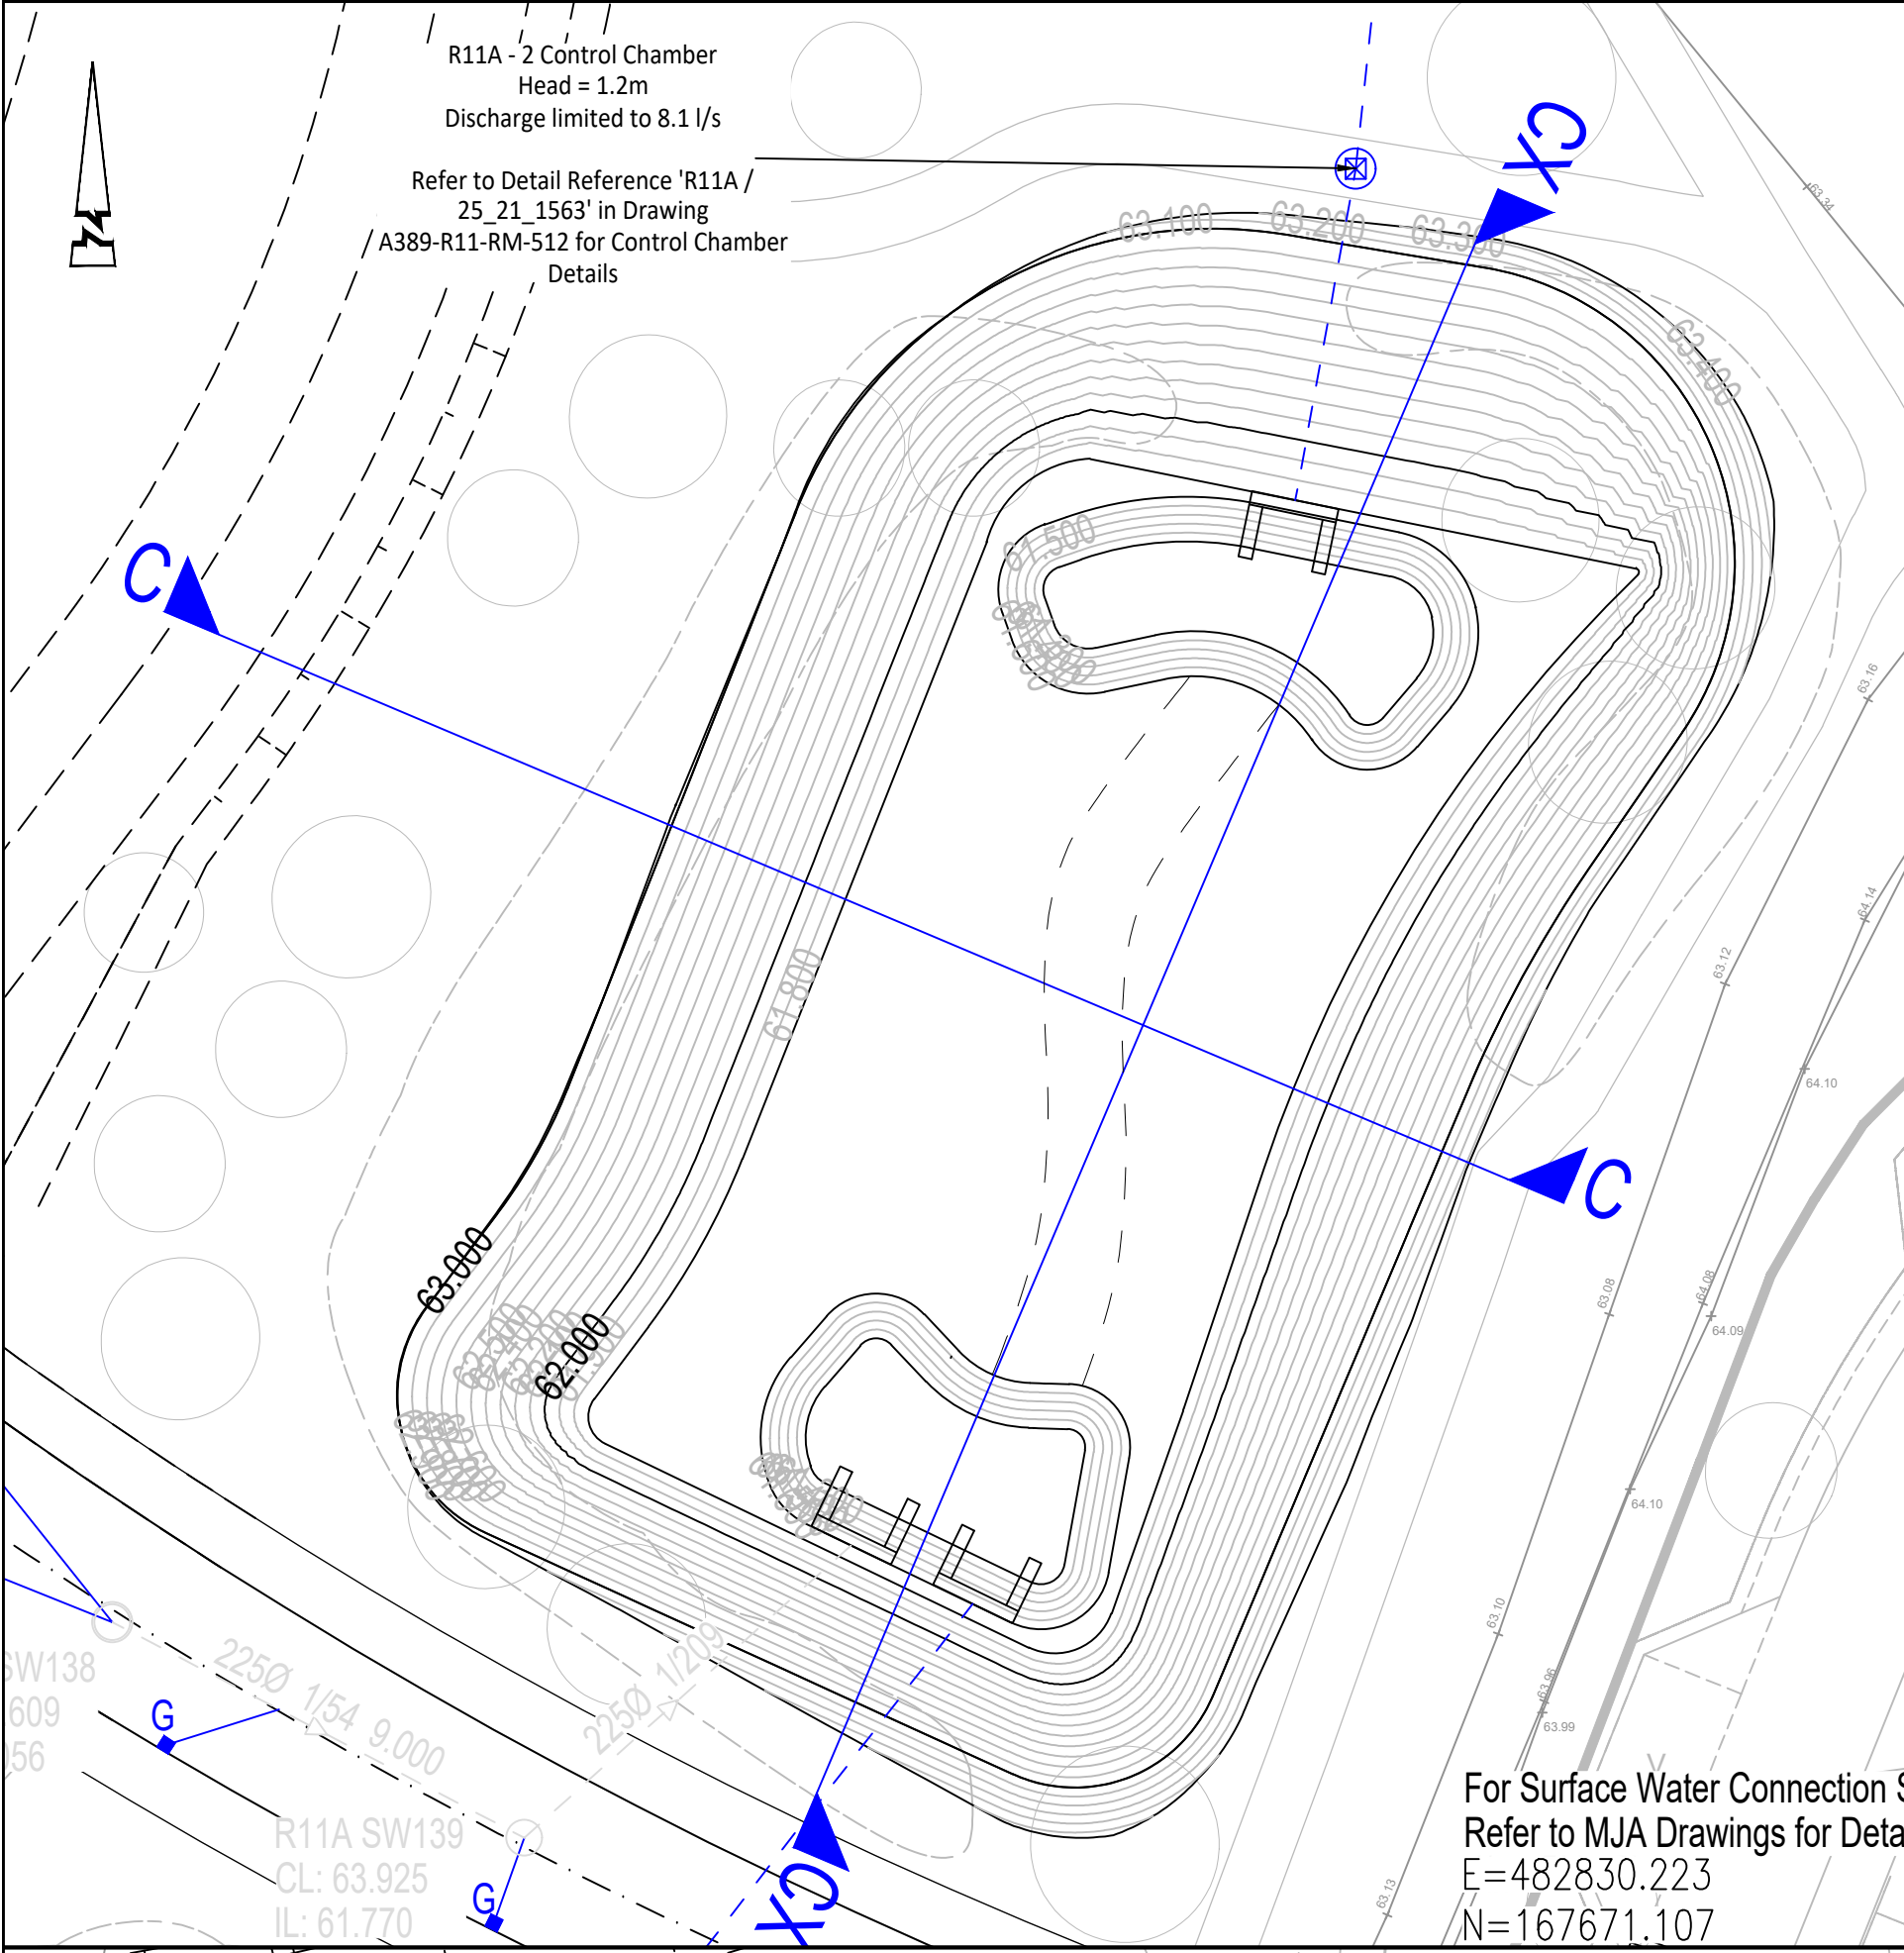


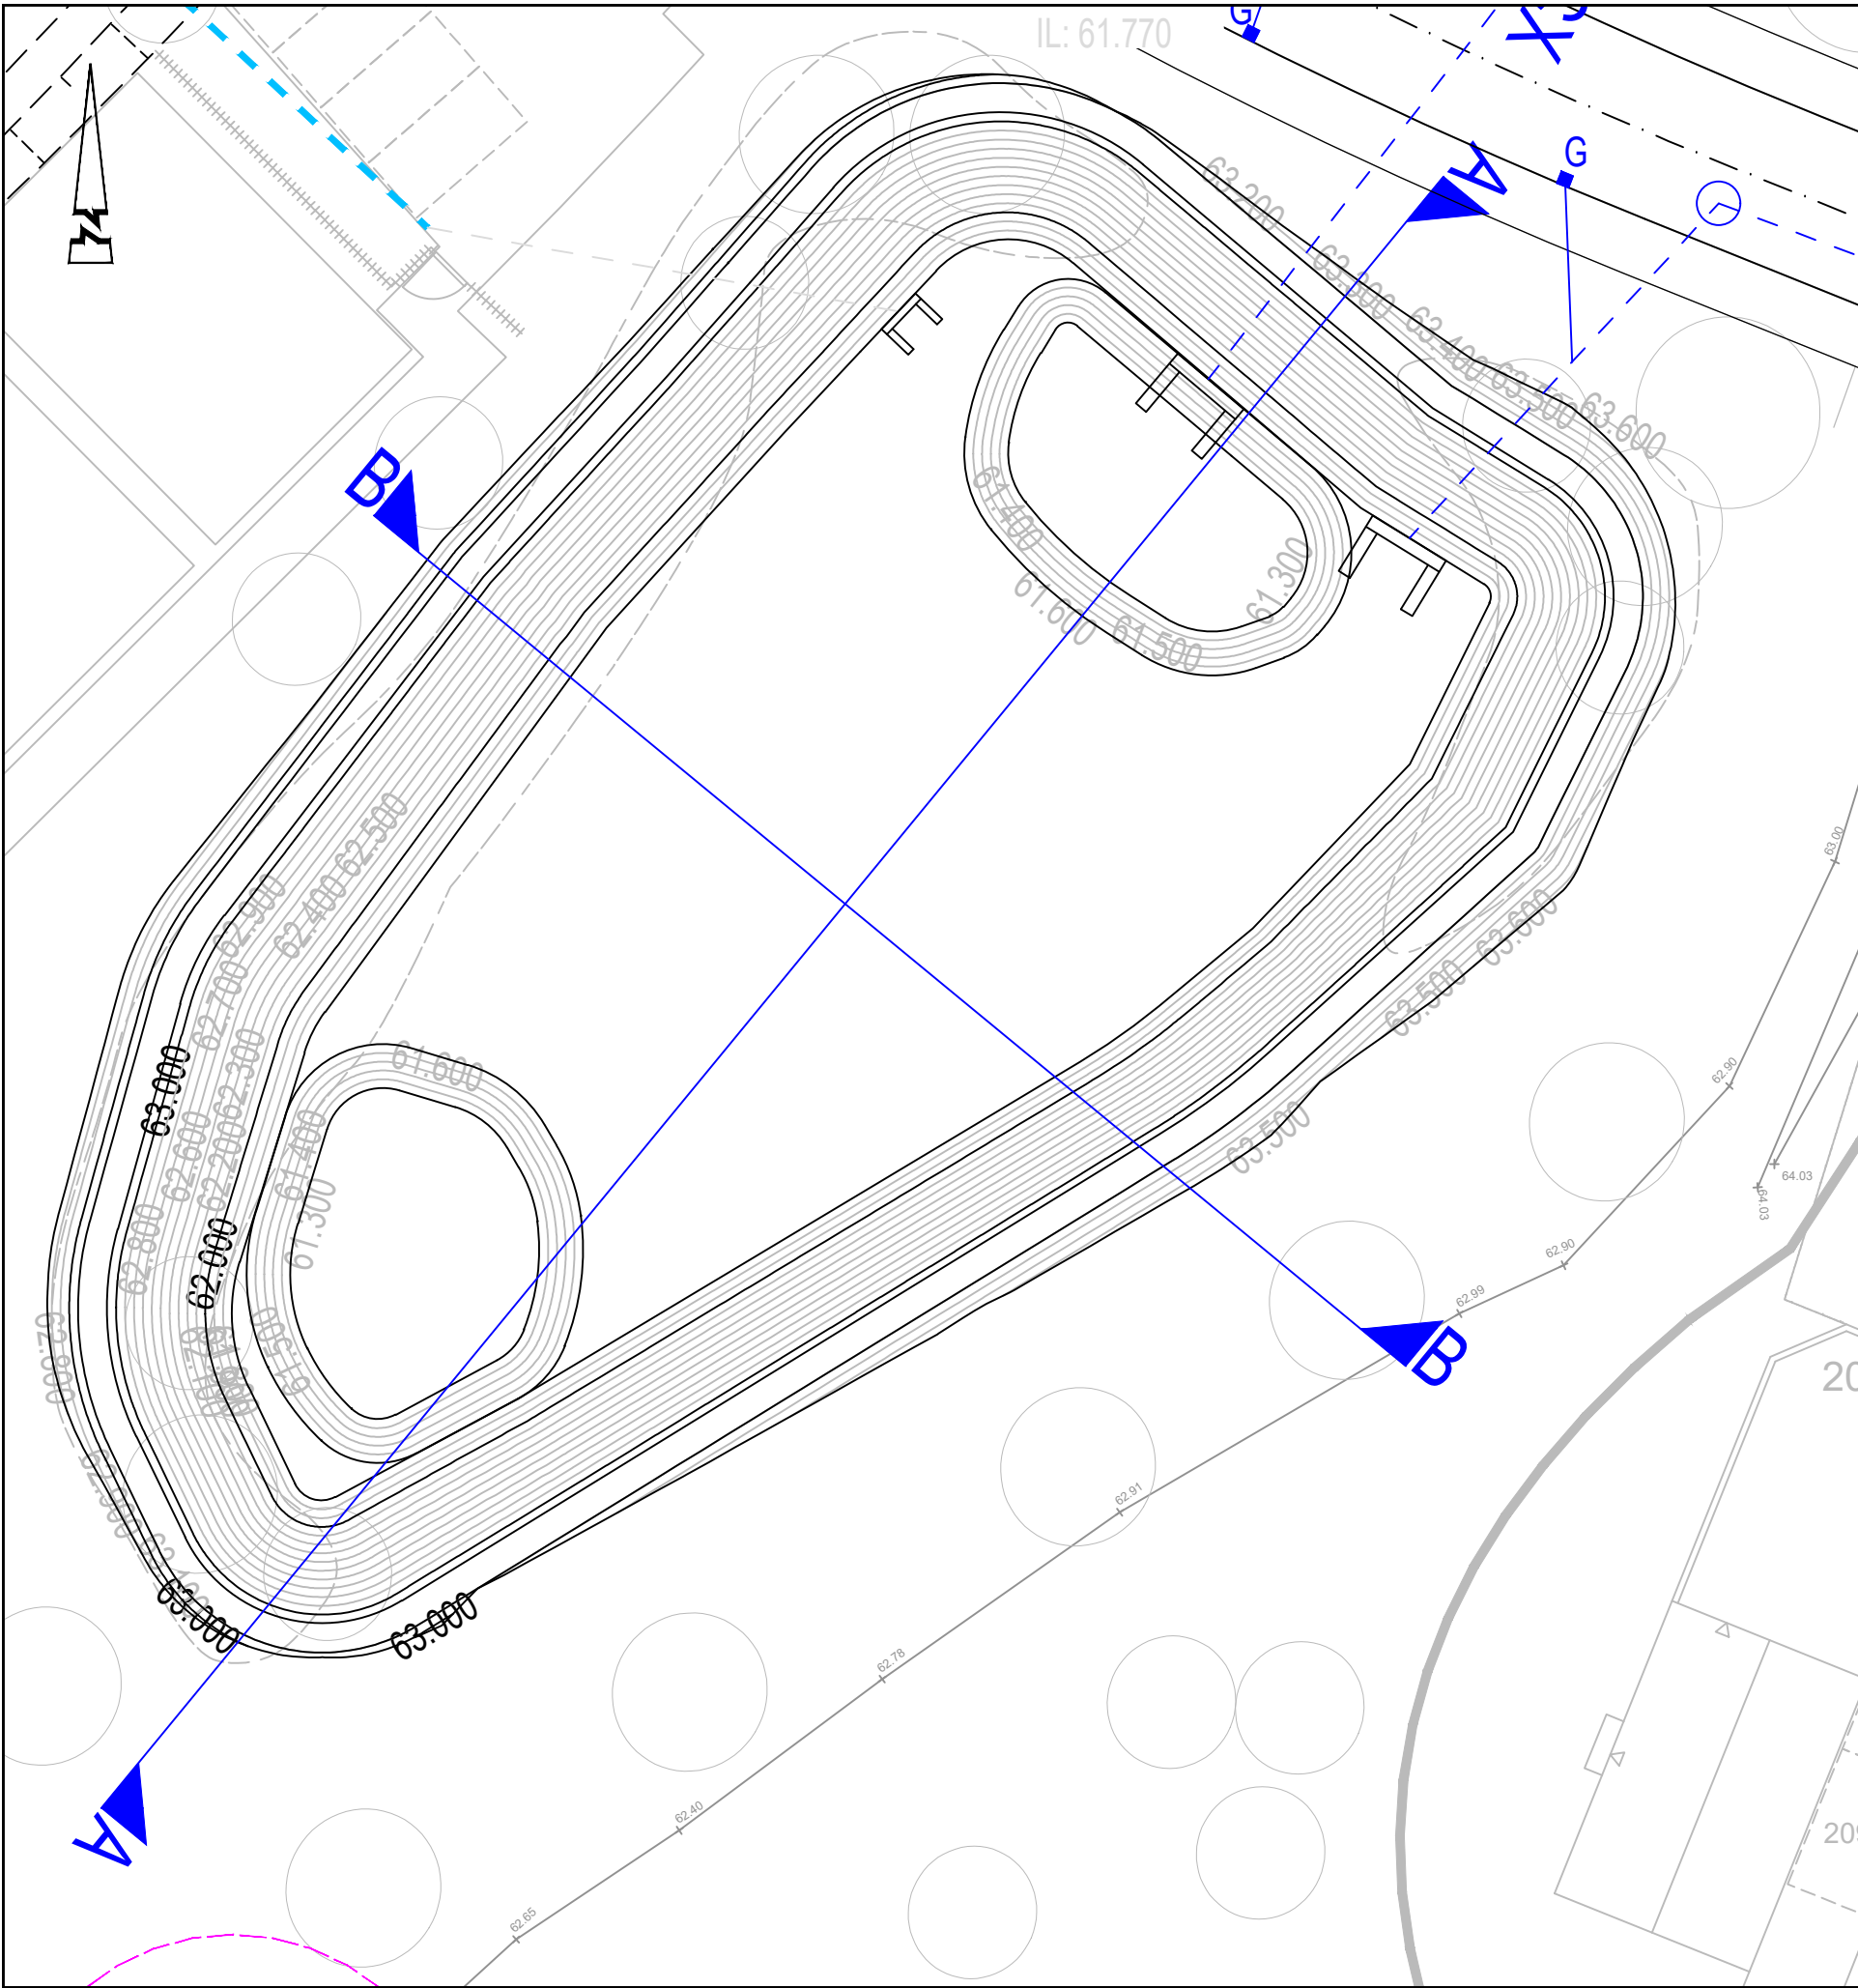

A-A

Vertical Exaggeration: 1

Datum: 58.000M AOD

EXISTING CHAINAGE (m)		0.000	10.000	20.000	30.000	40.000	50.000	60.000	70.000	72.289
EXISTING LEVELS (m)		63.388	63.288	63.202	63.152	63.150	63.086	63.006	62.978	62.971
EARTHWORK LEVELS (m)		63.338	61.659	61.700	61.700	61.700	61.200	62.049	63.100	

B-B

Vertical Exaggeration: 1

Datum: 58.000M AOD

EXISTING CHAINAGE (m)		0.000	10.000	20.000	30.000	40.000	45.765
EXISTING LEVELS (m)		62.759	62.987	63.134	63.350	63.450	63.164
EARTHWORK LEVELS (m)		63.100	61.700	61.700	61.700	63.473	

C-C

Vertical Exaggeration: 1

Datum: 58.000M AOD

EXISTING CHAINAGE (m)		0.000	10.000	20.000	30.000	40.000	50.753
EXISTING LEVELS (m)		62.571	62.790	62.991	63.250	63.371	63.193
EARTHWORK LEVELS (m)		63.000	62.669	61.700	61.700	63.328	

CX-CX

Vertical Exaggeration: 1

Datum: 58.000M AOD

EXISTING CHAINAGE (m)		0.000	10.000	20.000	30.000	40.000	50.000	60.000
EXISTING LEVELS (m)		63.392	63.339	63.363	63.327	63.343	63.371	63.397
EARTHWORK LEVELS (m)		63.327	61.955	61.319	61.474	61.200	61.619	63.376

DX-DX

Vertical Exaggeration: 1

Datum: 58.000M AOD

EXISTING CHAINAGE (m)		0.000	10.000	20.000	30.000	40.000	48.221
EXISTING LEVELS (m)		62.697	62.865	63.131	63.347	63.628	63.810
EARTHWORK LEVELS (m)		63.586	62.276	61.000	61.000	61.486	63.855


D-D

Vertical Exaggeration: 1

Datum: 58.000M AOD

EXISTING CHAINAGE (m)		0.000	10.000	20.000	30.000	40.000	50.000	60.000	70.727
EXISTING LEVELS (m)		63.403	63.454	63.487	63.372	63.663	63.678	63.517	63.546
EARTHWORK LEVELS (m)		63.586	61.000	61.000	61.000	61.000	61.000	62.673	63.586

SCALE 1:250

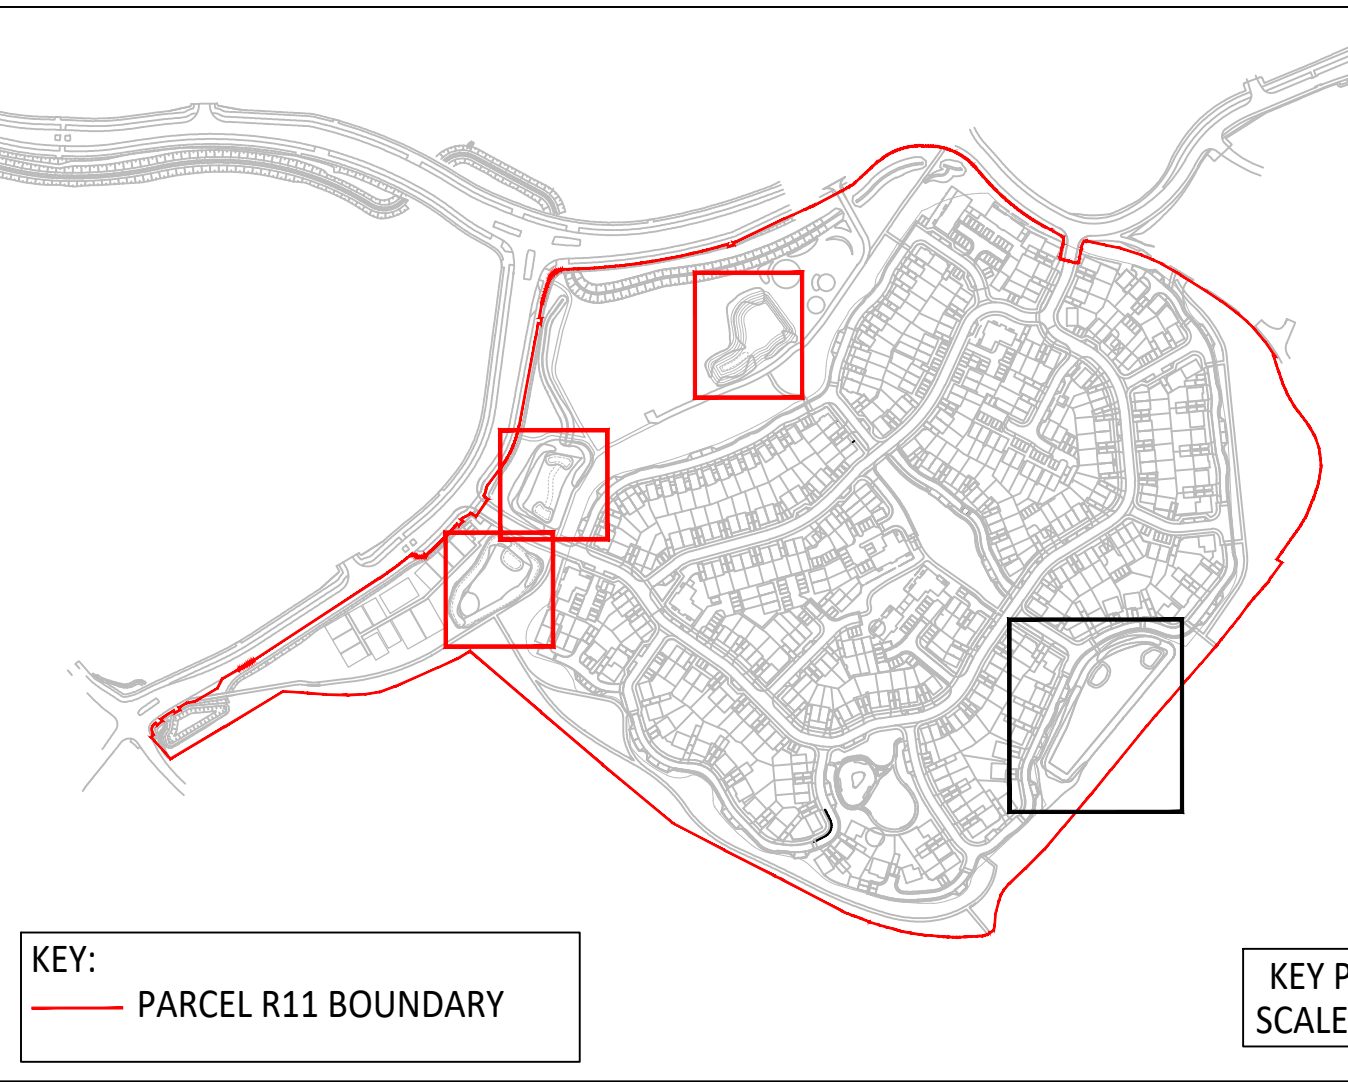

- © ABLEY LETCHFORD PARTNERSHIP LTD.
This drawing should not be reproduced without consent.
- GENERAL NOTES:
- Do not scale.
 - This drawing is to be read in conjunction with and checked against all other drawings, Engineering details, Specification and any structural, Geotechnical or other specialist document provided.
 - The proposed works on this drawing could impact on existing services/ statutory undertakers apparatus, therefore the contractor should check the position of existing services on site prior to starting work.
 - Any anomaly or contradiction between any of the above is to be reported to the Engineer.
- GENERAL KEY:
- Major contour (1000mm interval)
 - Minor contour (100mm interval)
- DRAINAGE KEY:
- Proposed headwall
 - Surface water pipe
 - Surface water chamber
 - Flow control chamber
 - Surface water backdrop
 - Gully and connection
 - Foul water pipe
 - Foul water chamber
- SECTIONS KEY:
- Existing ground levels
 - Base of basin
 - Basin Liner
 - Max water level

D	R4.04	Updated Basin Sections	AS	RF
C	R3.25	Final Clay Order and Notes Removed, Geosynthetic Clay Liner Added	JJS	RF
B	R7.25	Updated Cross Sections in line with Latest Program Landscaping Drawings	AS	RF
A	R3.25	First Issue	JJS	RF
Rev	Drawn	Description	Drawn	Checked

Client
KIER PROPERTY DEVELOPMENTS LIMITED

Project
SOUTH WOKINGHAM SDL PHASE 2B R11 RESERVED MATTERS APPLICATION

File
BASIN SECTIONS SHEET 1

Status

Issue	Date	Drawn	Checked
1:250 @ A0	MARCH 2025	JJS	RF

Drawn by
A389-R11-RM-151

Revised by
D

Abley Letchford
www.ableyletchford.co.uk