



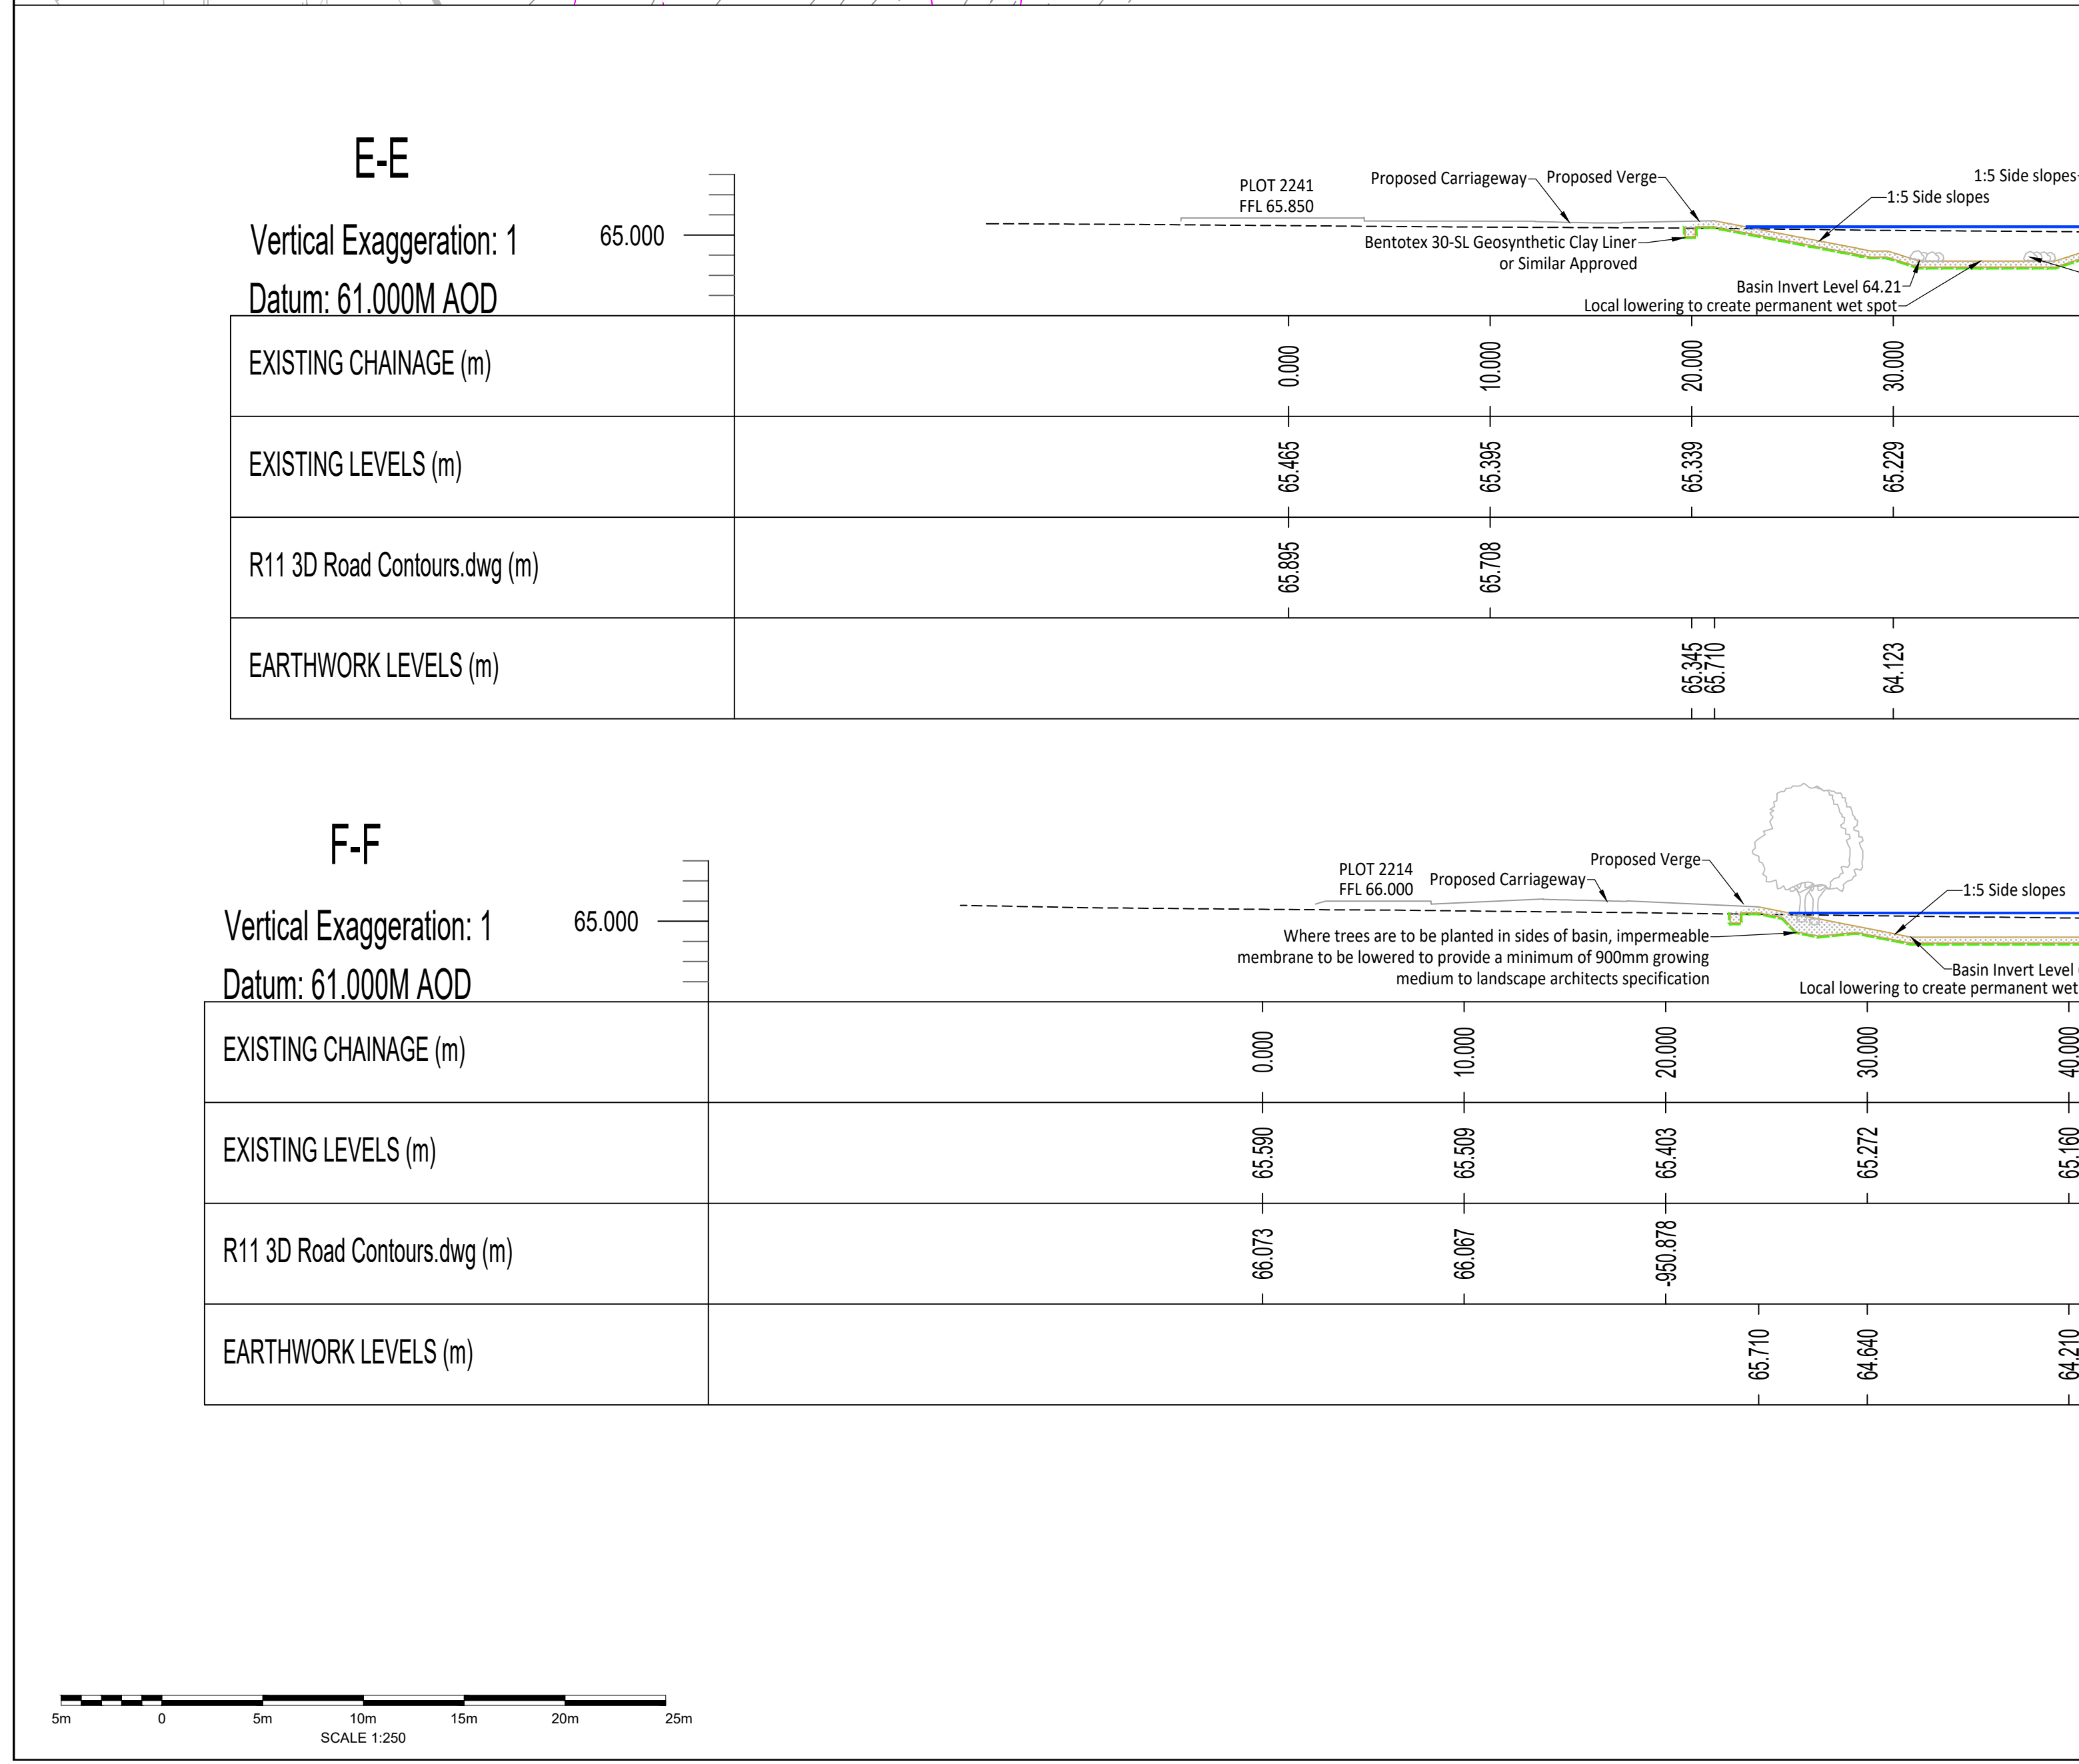

E-E											
-----	--	--	--	--	--	--	--	--	--	--	--

F-F											
Vertical Exaggeration: 1											
Datum: 61.000M AOD											
EXISTING CHAINAGE (m)		0.000	10.000	20.000	30.000	40.000	50.000	60.000	70.000	80.000	85.330
EXISTING LEVELS (m)		65.590	65.599	65.403	65.272	65.160	65.086	65.039	64.882	64.305	65.451
R11 3D Road Contours.dwg (m)		66.073	66.067	66.0878							
EARTHWORK LEVELS (m)					65.710	64.640	64.210	63.710	65.442	65.710	65.180

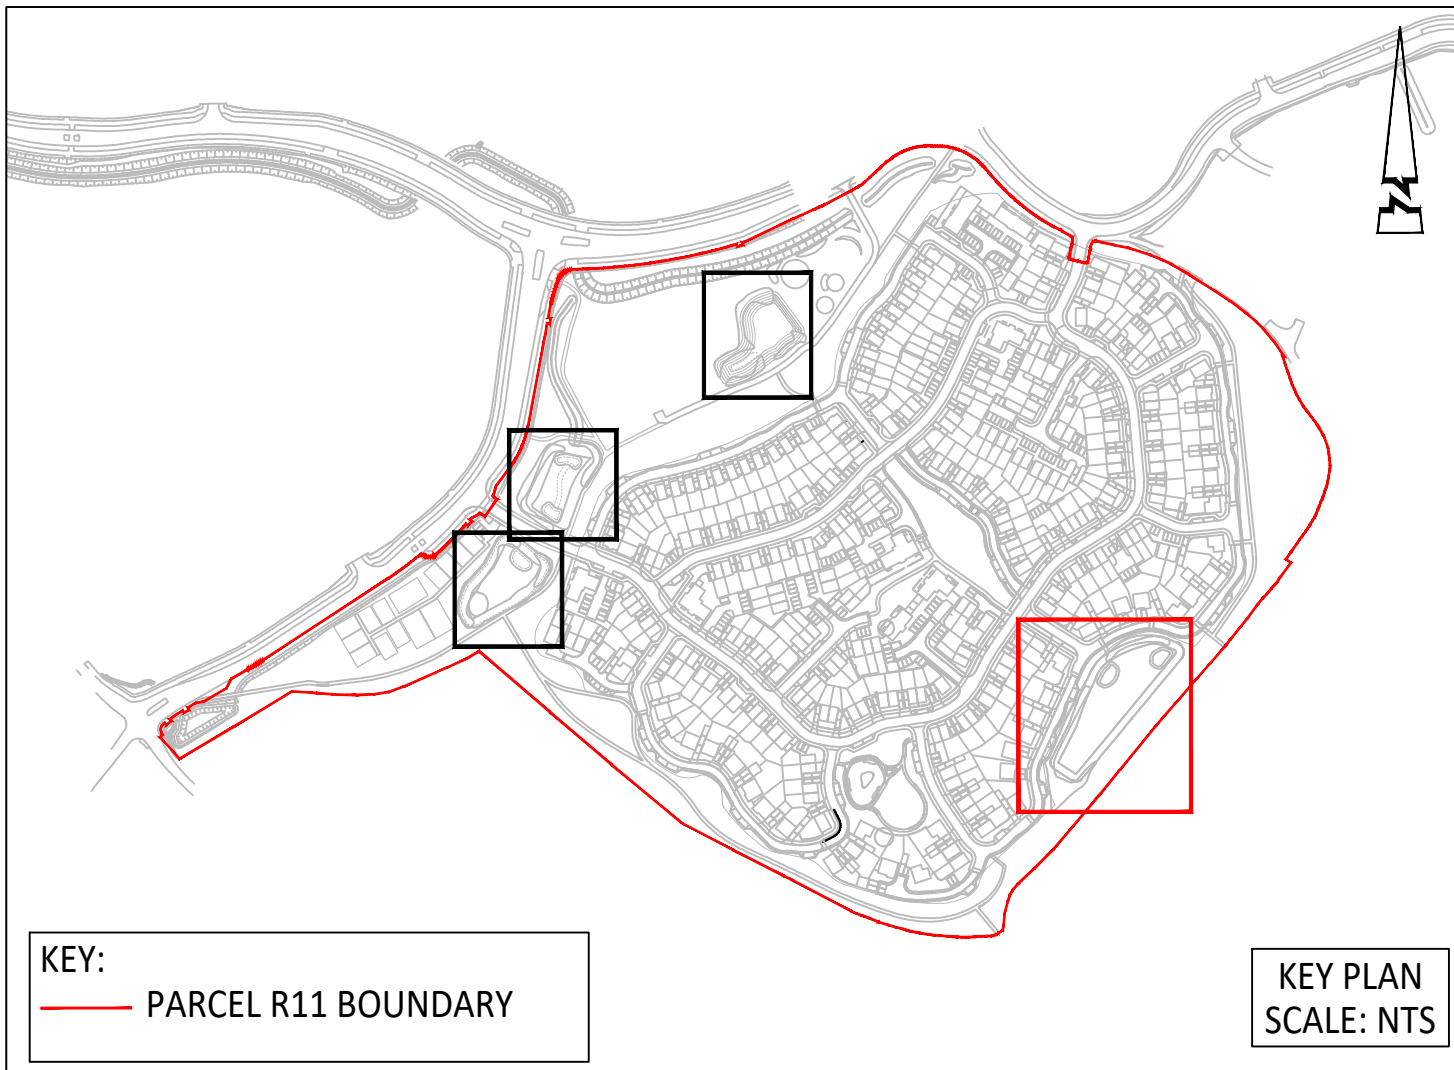

© ABLEY LETCHFORD PARTNERSHIP LTD.
This drawing should not be reproduced without consent.

GENERAL NOTES:

1. Do not scale.
2. This drawing is to be read in conjunction with and checked against all other drawings, Engineering details, Specification and any other documents, Commercial or other specialist documents provided.
3. The product shown on this drawing could impact on existing services / statutory undertakers apparatus. The contractor must check the position of existing services on site prior to starting work.
4. Any anomaly or contradiction between any of the above is to be reported to the Engineer.

GENERAL KEY:

- Major contour (1000mm interval)
- Minor contour (100mm interval)

DRAINAGE KEY:

-  Proposed headwall
-  Surface water pipe
-  Surface water chamber
-  Flow control chamber
-  Surface water backdrop
-  Gully and connection
-  Foul water pipe
-  Foul water pipe

SECTIONS KEY:

- Existing ground levels
- Base of basin
- Basin Liner
- Max water level

D	67.00	Basin show microfossils absent. (IPWAs, updated)	AB	RF
C	72.00	Publicity Clay Detail and Notes Prepared. Geomorphology: Clay Line Added.	JJS	RF
B	67.00	Updated Cross-Section in line with Latest (original) Landquarry Drawings	AB	RF
A	63.00	Final Issue	JJS	RF
Doc	1	Doc	Description	Updated
Doc	1	Doc	Doc	Doc



www.ableyletchford.co.uk

Client KIER PROPERTY DEVELOPMENTS LIMITED	
Project SOUTH WOKINGHAM SDL PHASE 2B R11 RESERVED MATTERS APPLICATION	
Title BASIN SECTIONS SHEET 2	
Status 	
Issue 1:250 @ A0	Date March
Drawn JJS	Checked RF
Drawing No. A389-R11-RM-152	
Revisions D	